



Drawing No.	Rev No.
MKP003 -003	A

DO NOT SCALE: Contractor to check all dimensions and report any omissions or errors

NOTES

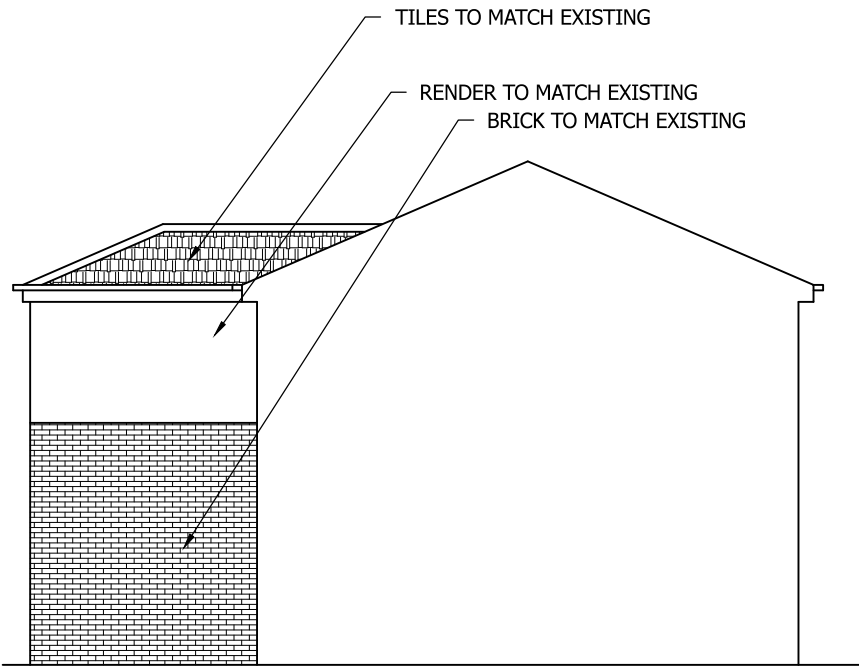

PROPOSED END ELEVATION
SCALE 1:100 AT A3

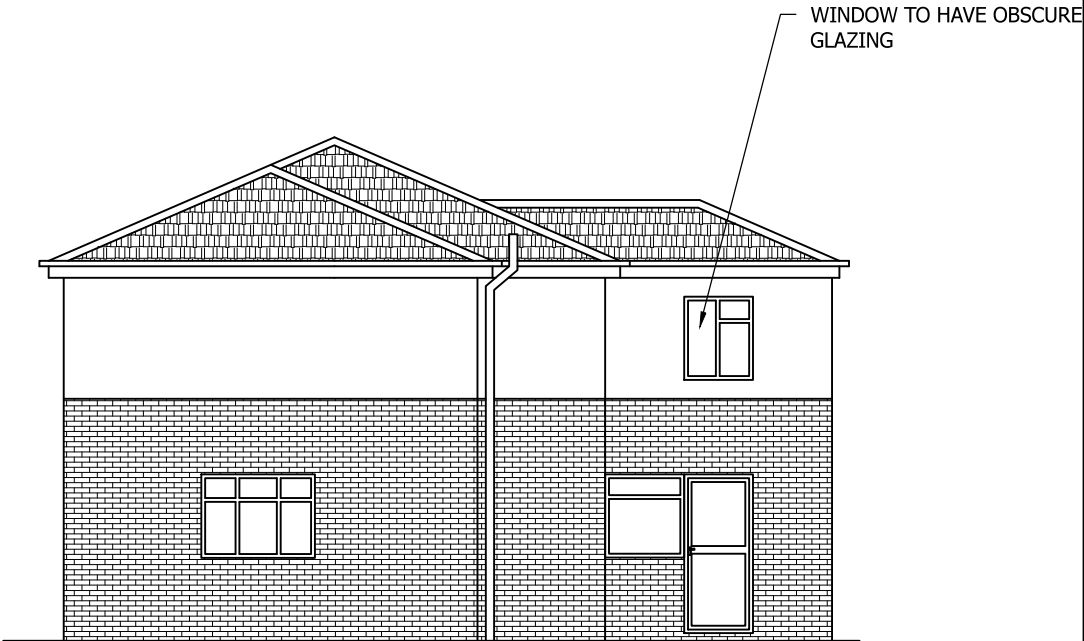

PROPOSED END ELEVATION
SCALE 1:100 AT A3



PROPOSED REAR ELEVATION
SCALE 1:100 AT A3

A	Window posion changed	JRB			22/03/18
Rev	Description	By	Chk	App	Date

JRB DESIGNS Ltd
1 Saville Road
Cudworth
Barnsley
S72 8LT
Tel: 01226 383542
Fax: 01226 380078
Mob: 07970 541192
Email: john@jrbdesigns.co.uk

This drawing is copyright. © jrbdesigns Ltd.

Client	MR K PRIOR		
Drawing Title	PROPOSED ELEVATIONS		
Address	7 PARK AVENUE GRIMETHORPE BARNLEY S72 7HA		
Project Title:	PROPOSED FIRST FLOOR REAR EXTENSION		
Purpose of Issue:	PLANNING		
Drawing Status	FIRST ISSUE		
Scale at A3 AS SHOWN	Drawn By JRB	Date 08/02/2018	
Checked By KP	Date 08/02/2018	Approved By KP	Date 08/02/2018
Project No. MKP003	Drawing No. 003	Revision A	
APPROVAL ☒	INFORMATION ☐	TENDER ☐	CONTRACT ☐
CONSTRUCTION ☐			