




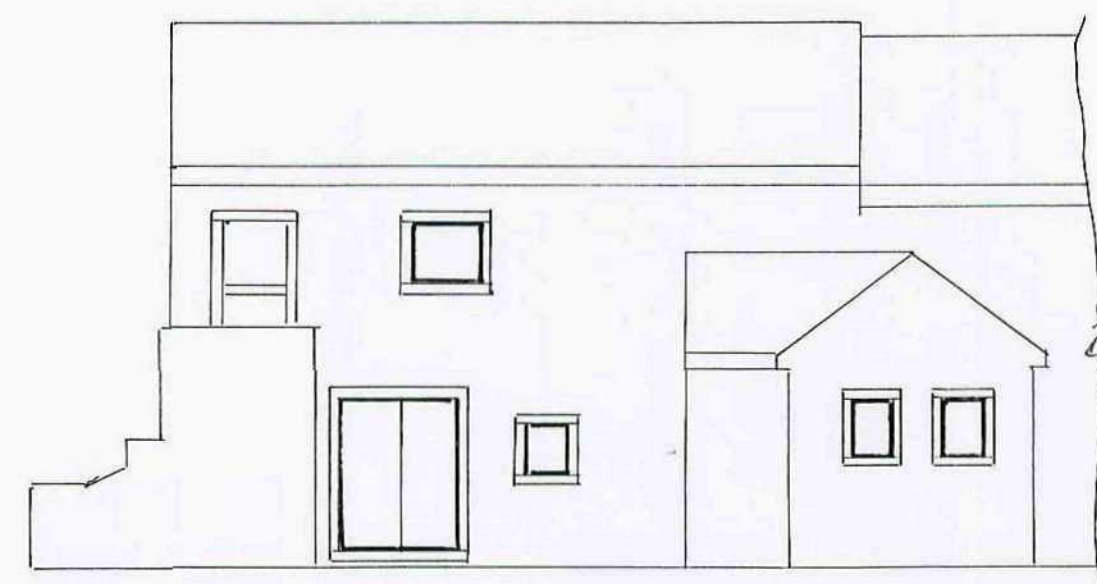


EXISTING REAR ELEVATION

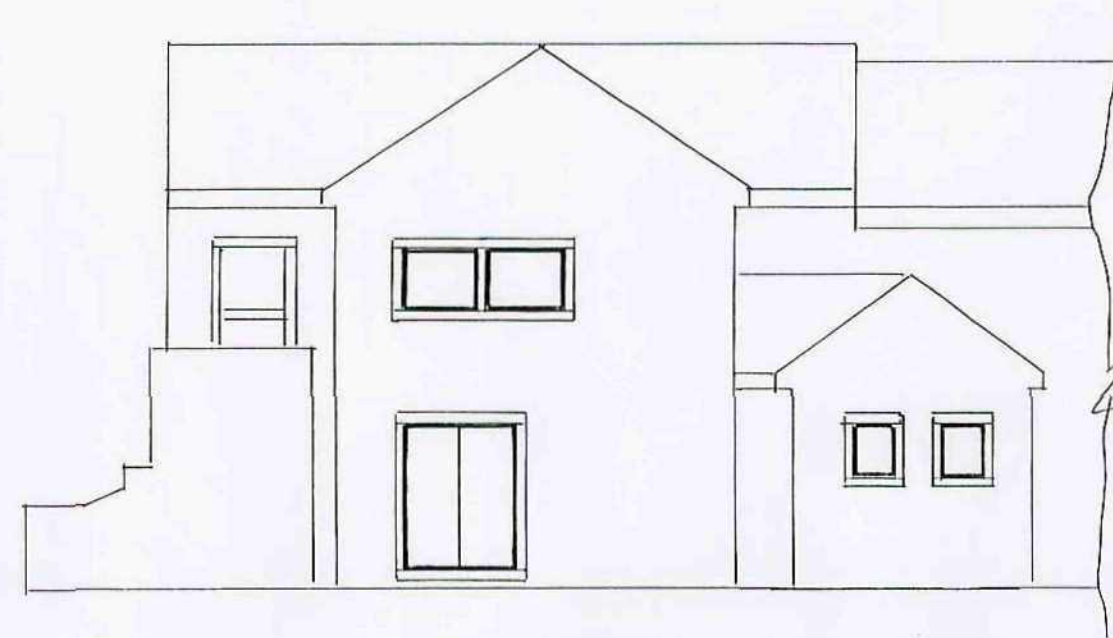


PROPOSED REAR ELEVATION

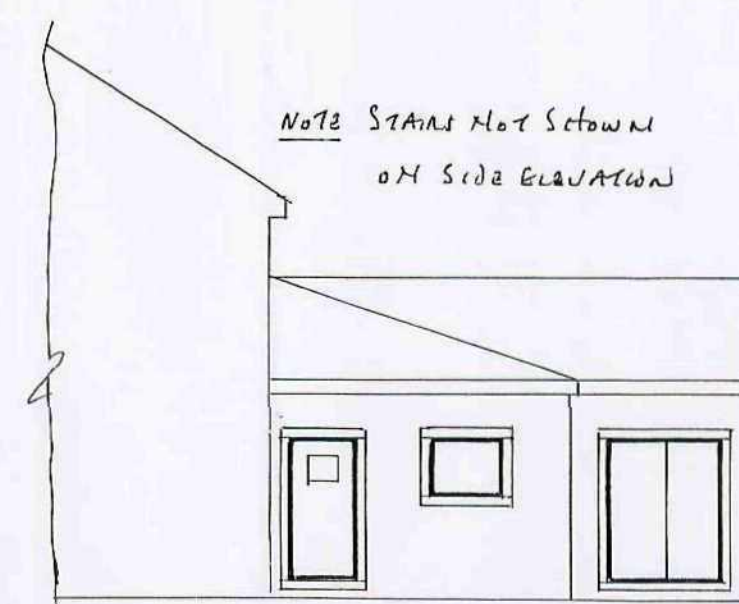

EXISTING SIDE ELEVATION

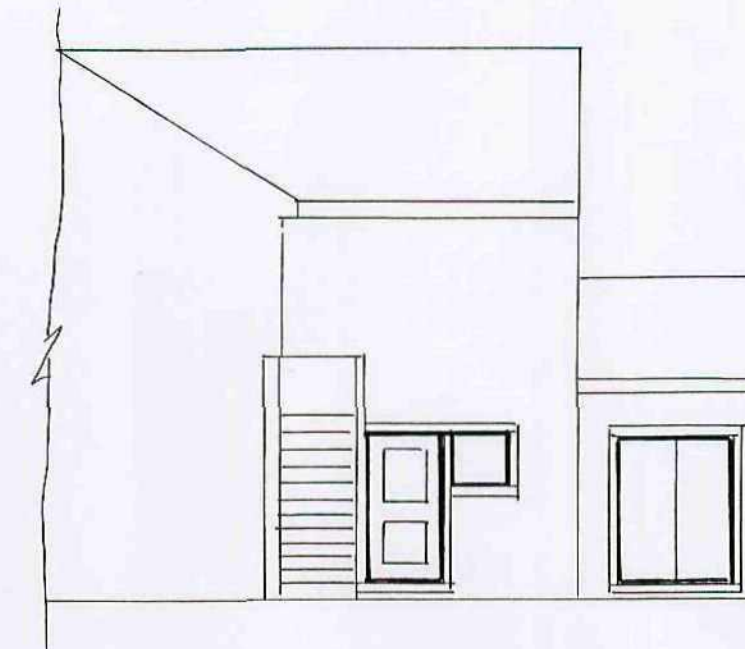


PROPOSED SIDE ELEVATION

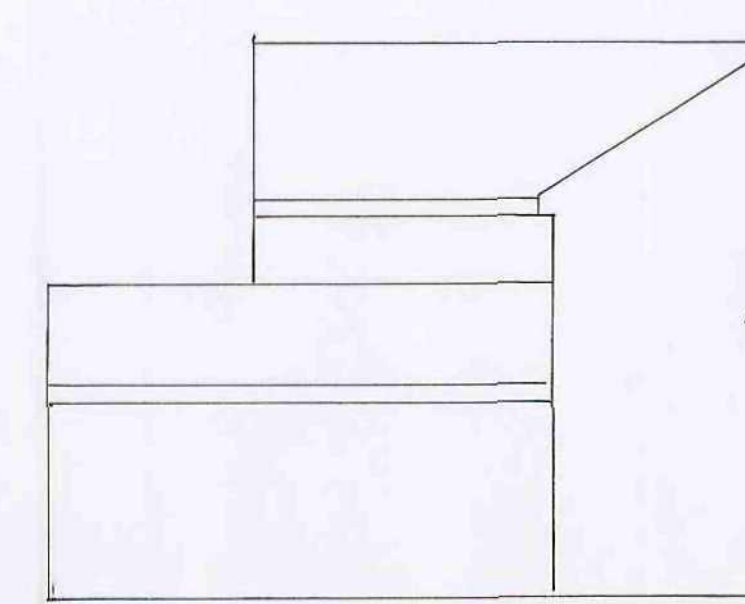


PROPOSED SIDE ELEVATION


ELEVATIONS SCALE 1:100

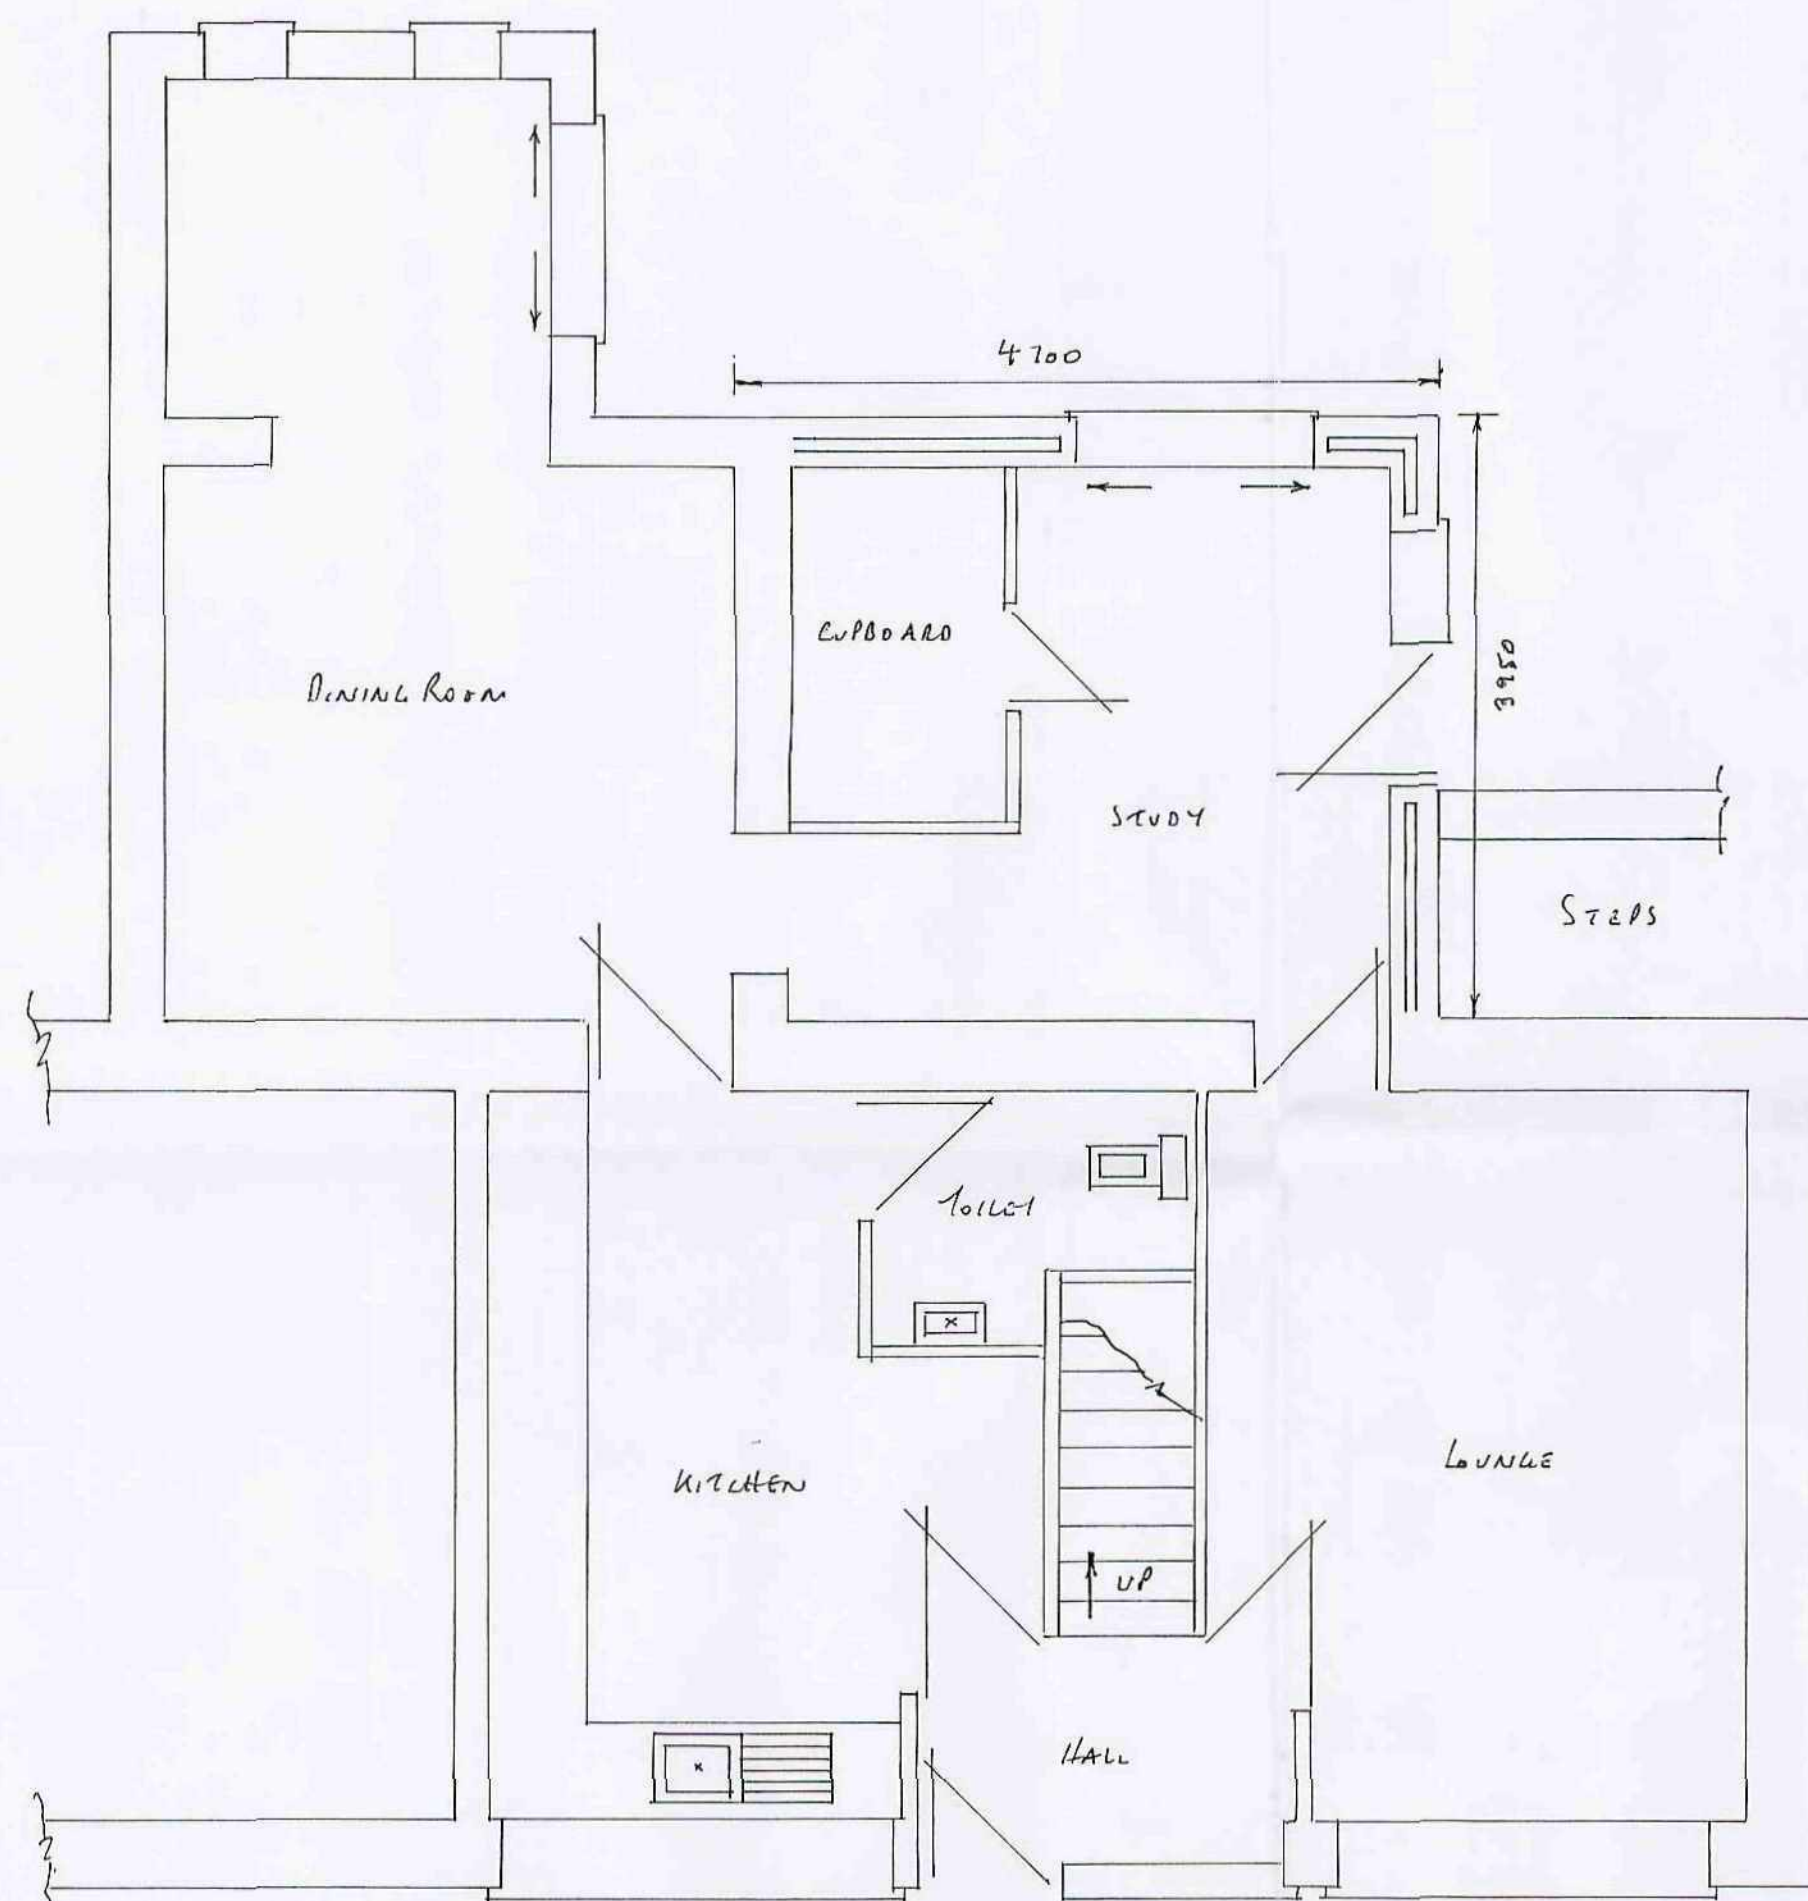


PROPOSED GROUND FLOOR PLAN

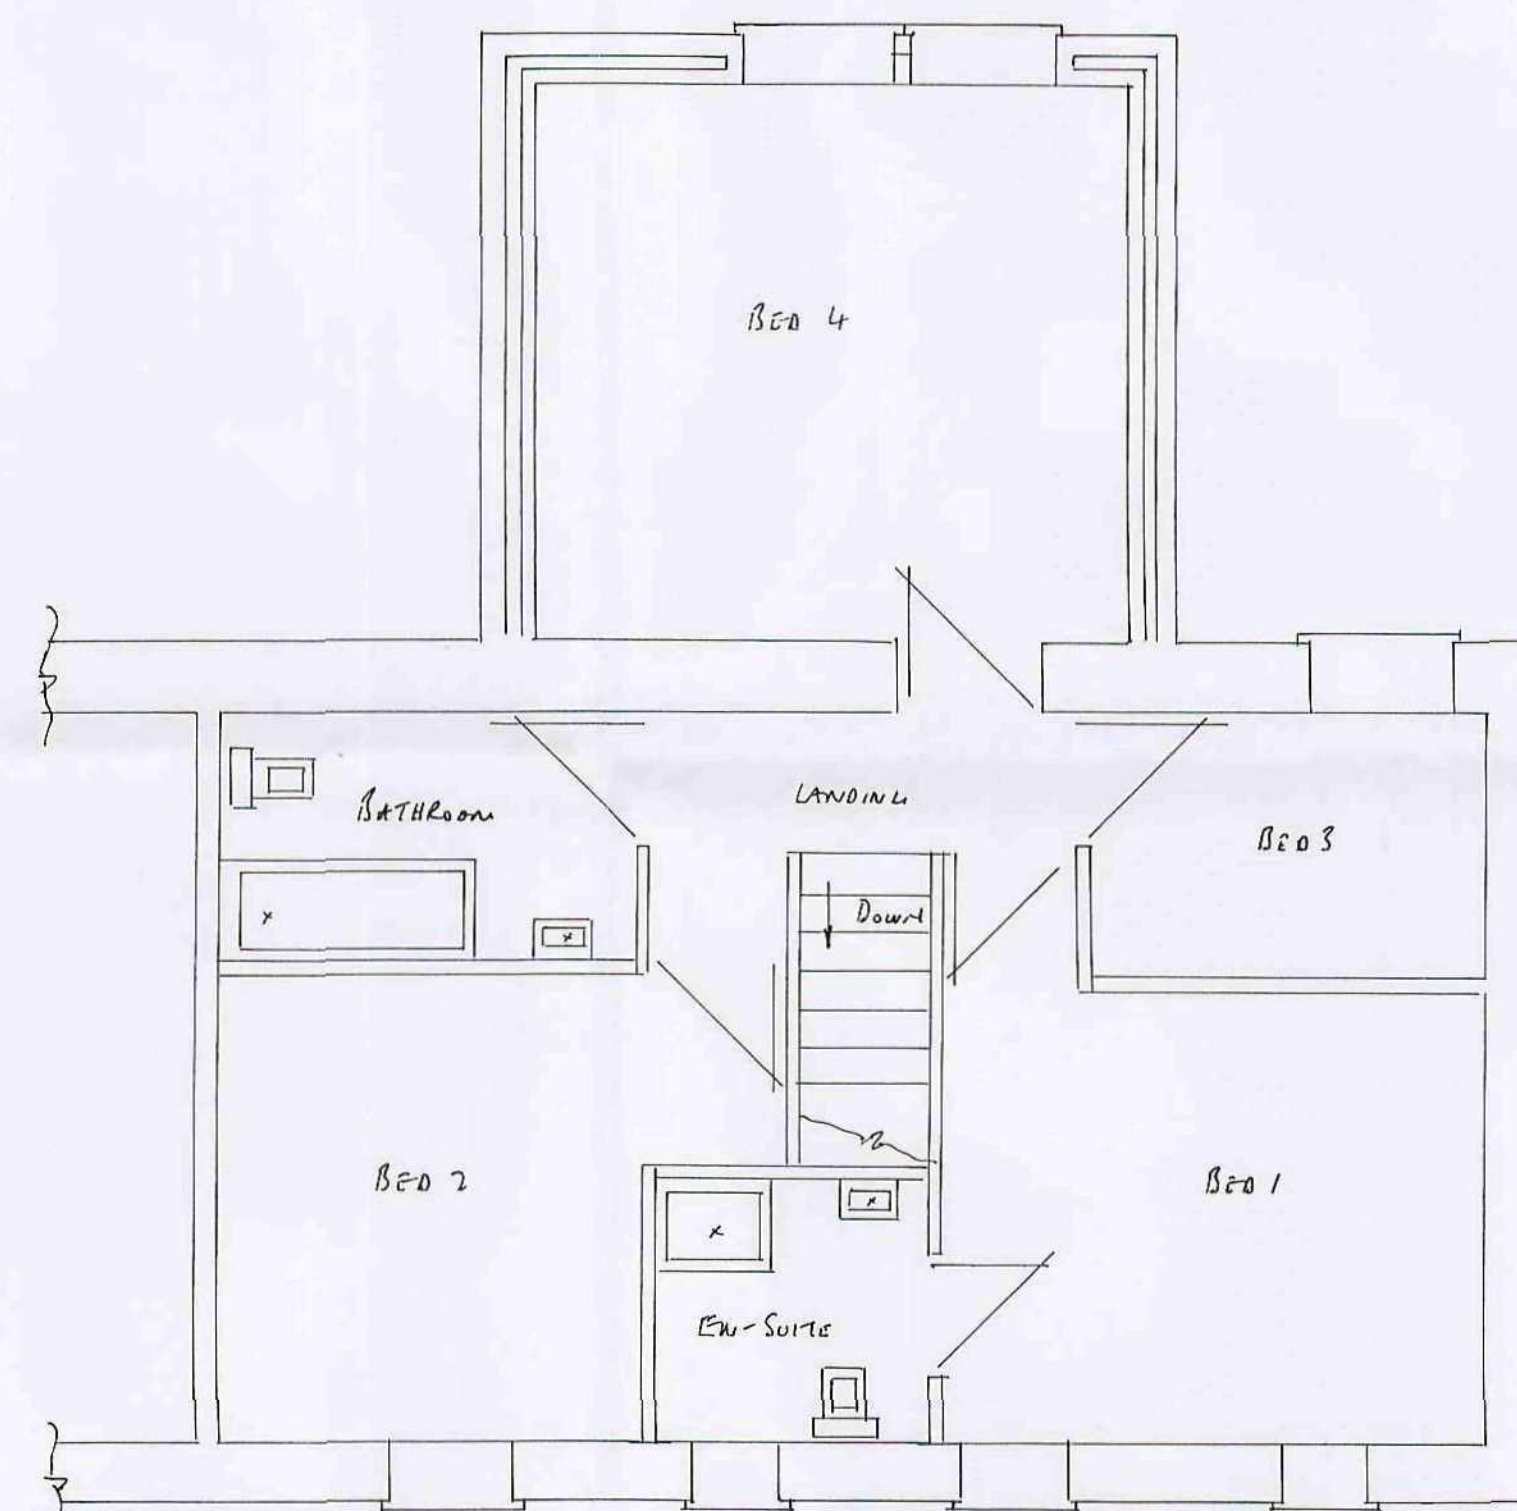


PROPOSED FIRST FLOOR PLAN

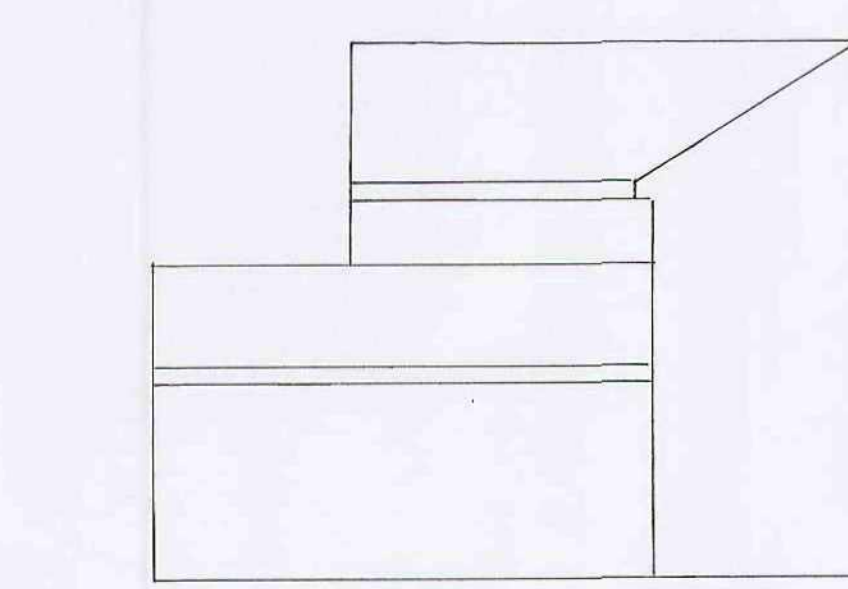

PROPOSED SIDE ELEVATION

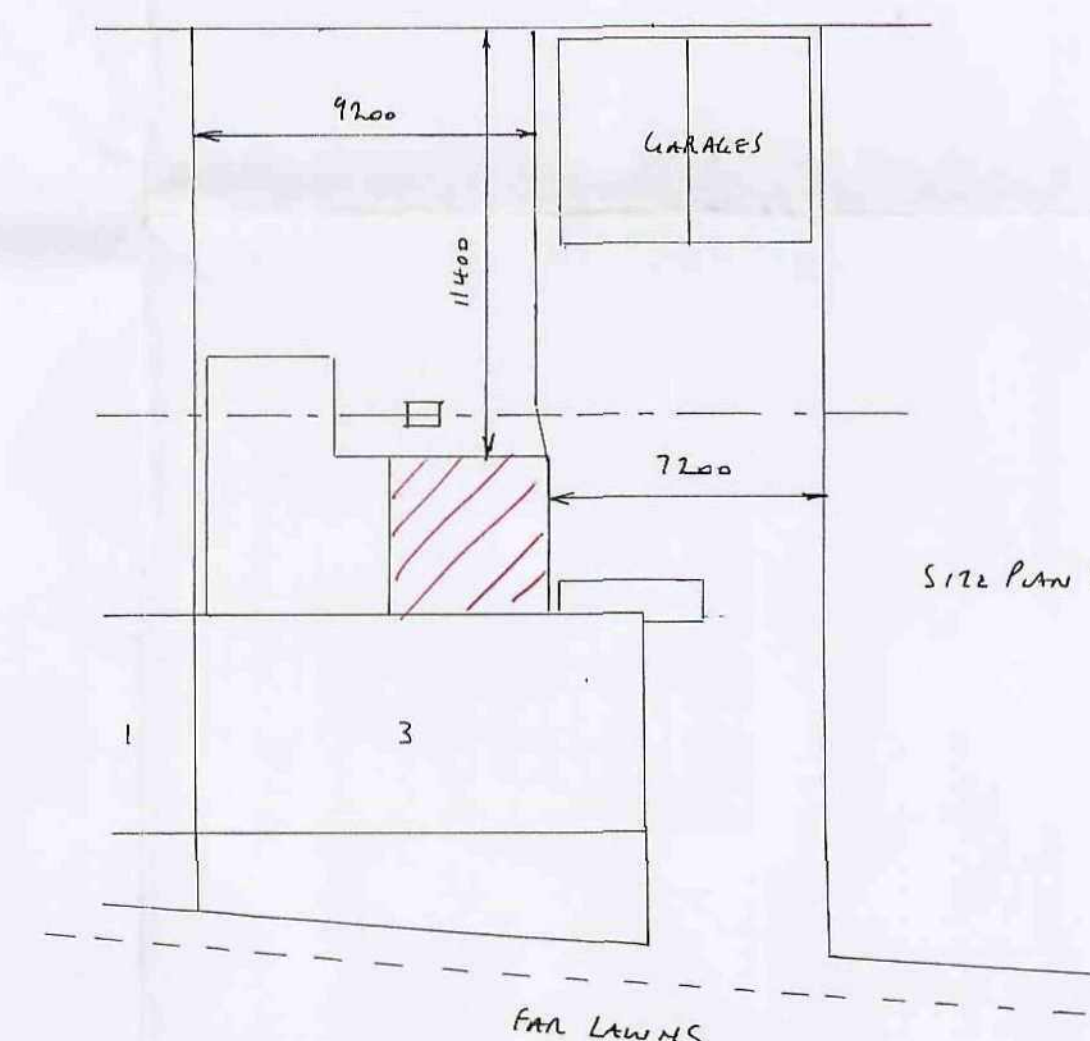


SITE PLAN SCALE 1:200

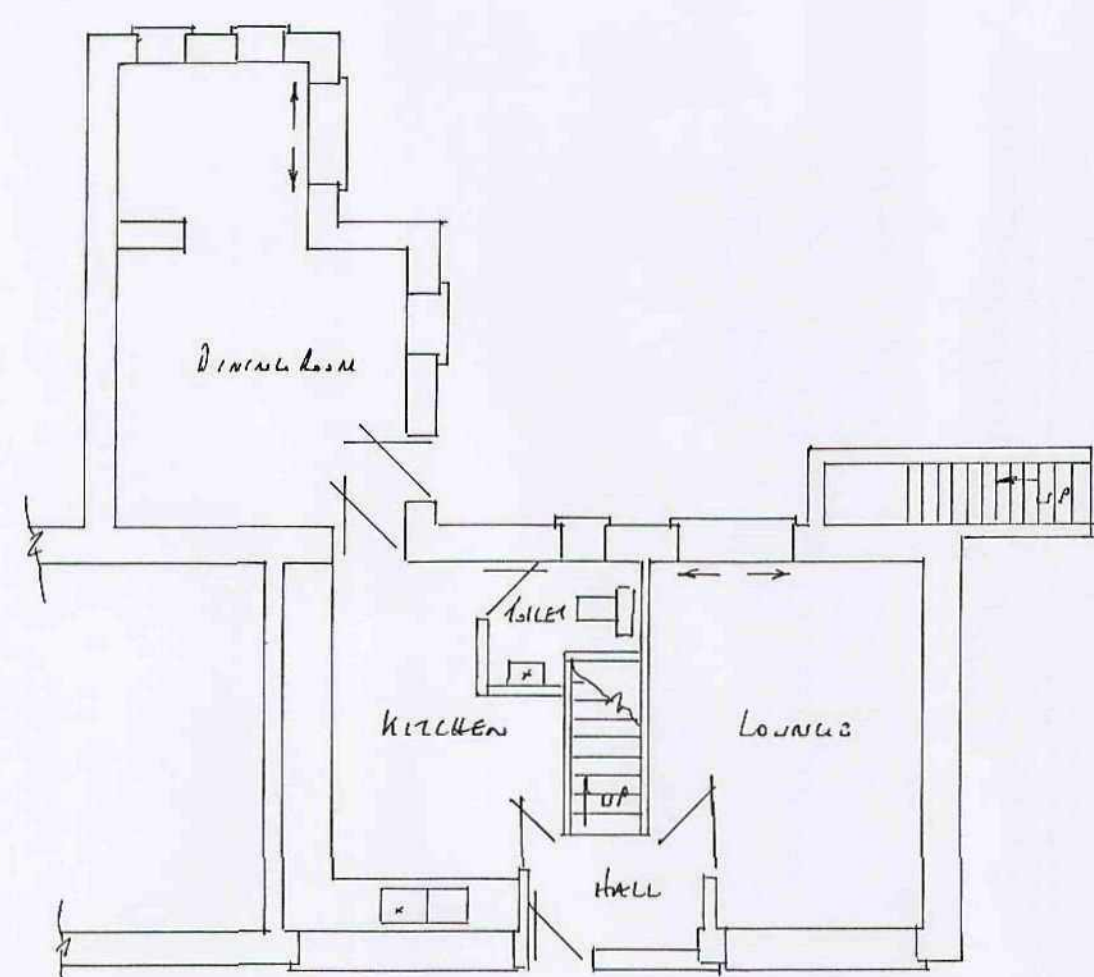

EXISTING GROUND FLOOR PLAN

EXISTING PLANS SCALE 1:100

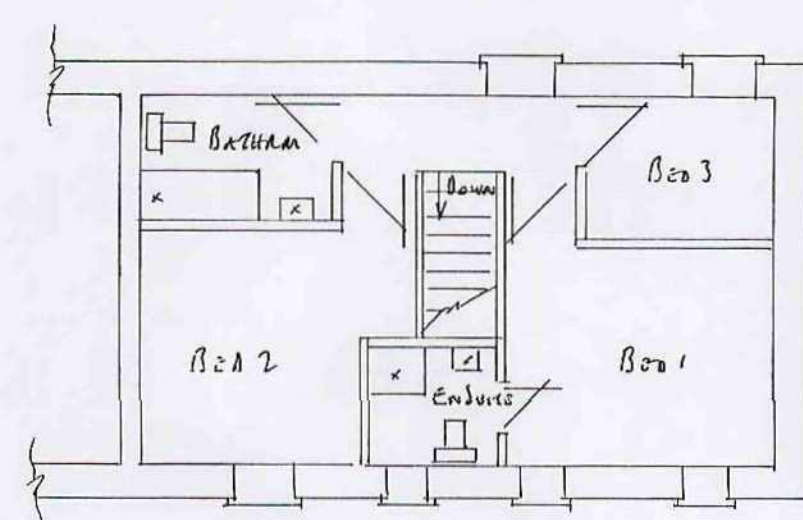

EXISTING FIRST FLOOR PLAN

PROPOSED DOUBLE STOREY REAR EXTENSION AT :
3 FAR LAWN
CARLTON
BARNLEY