




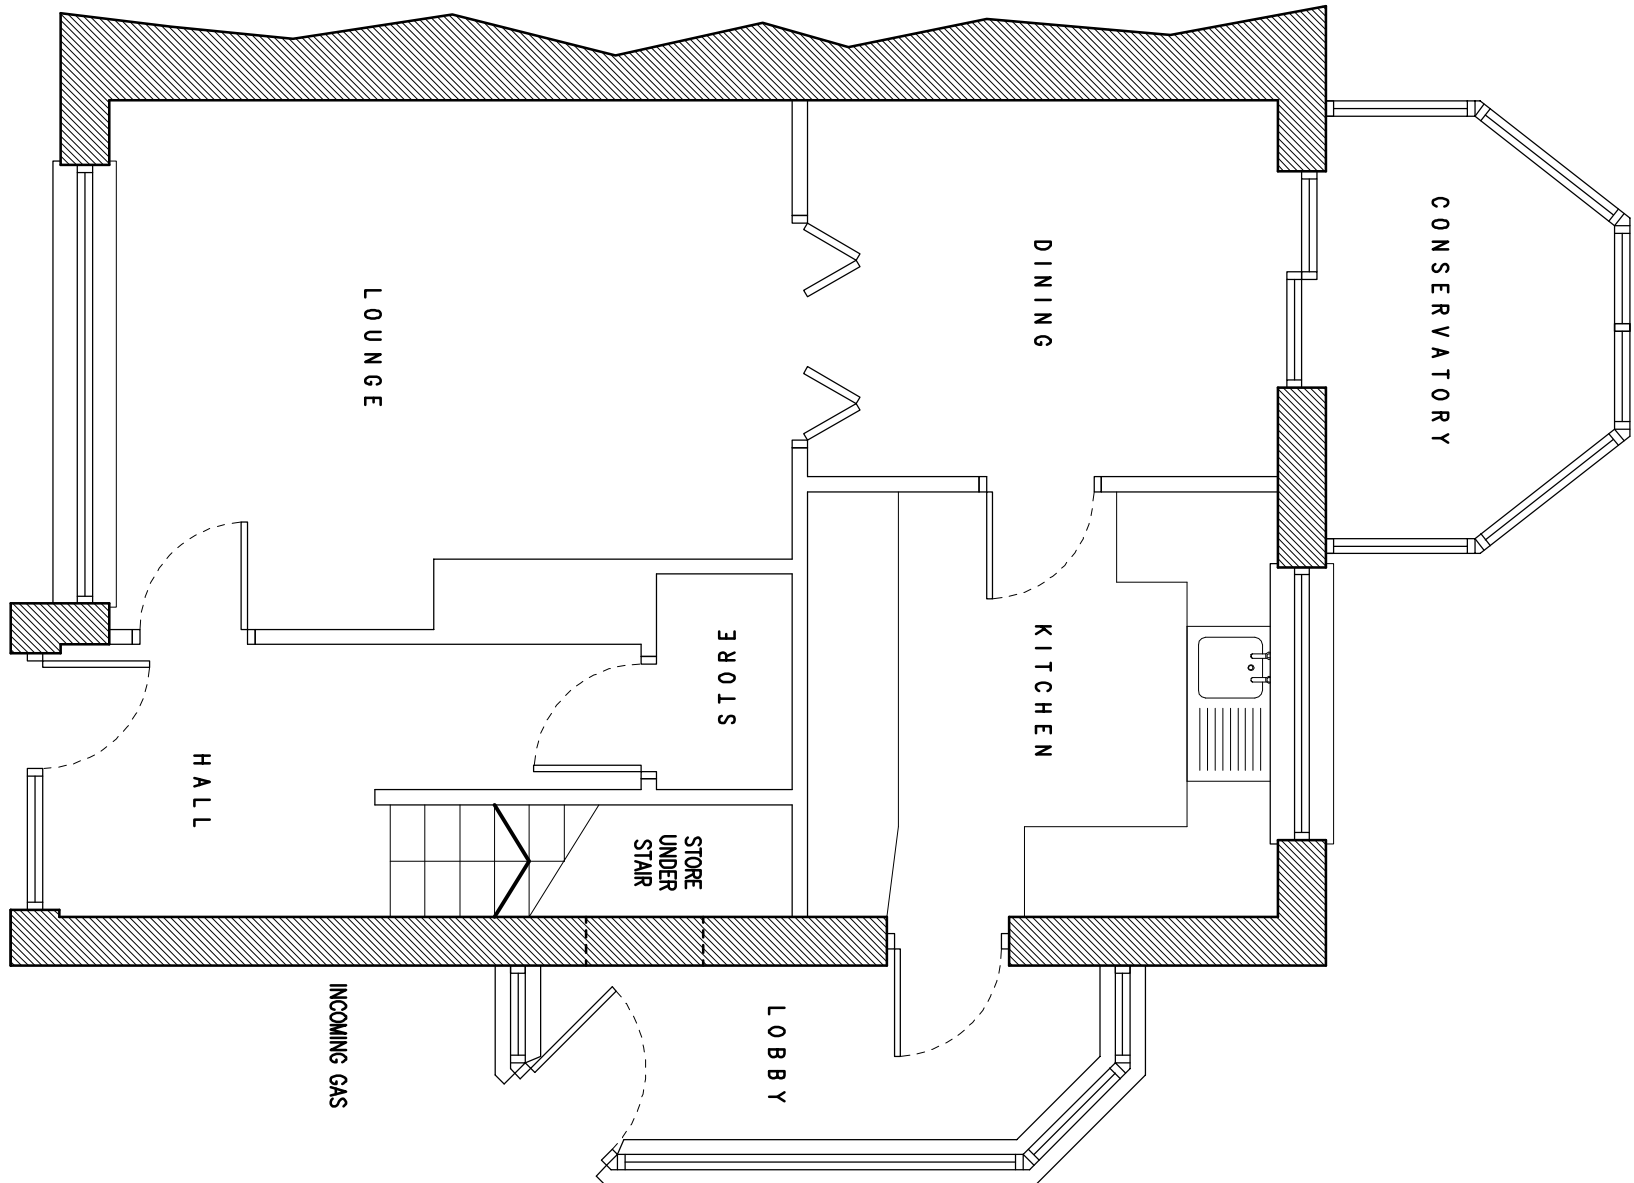


EXISTING GROUND FLOOR PLAN
1:50

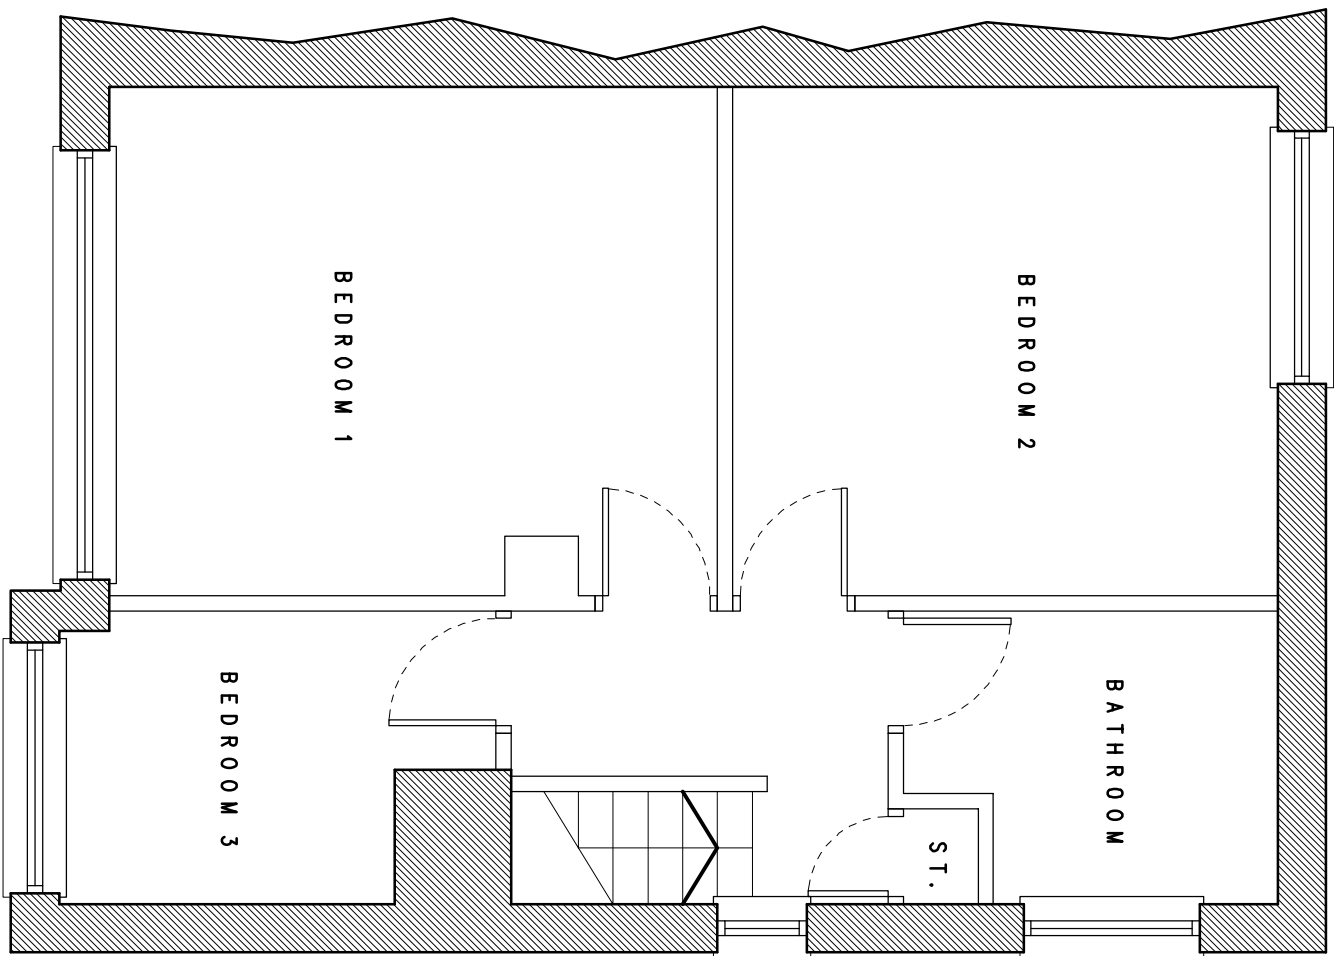


EXISTING FIRST FLOOR PLAN
1:50

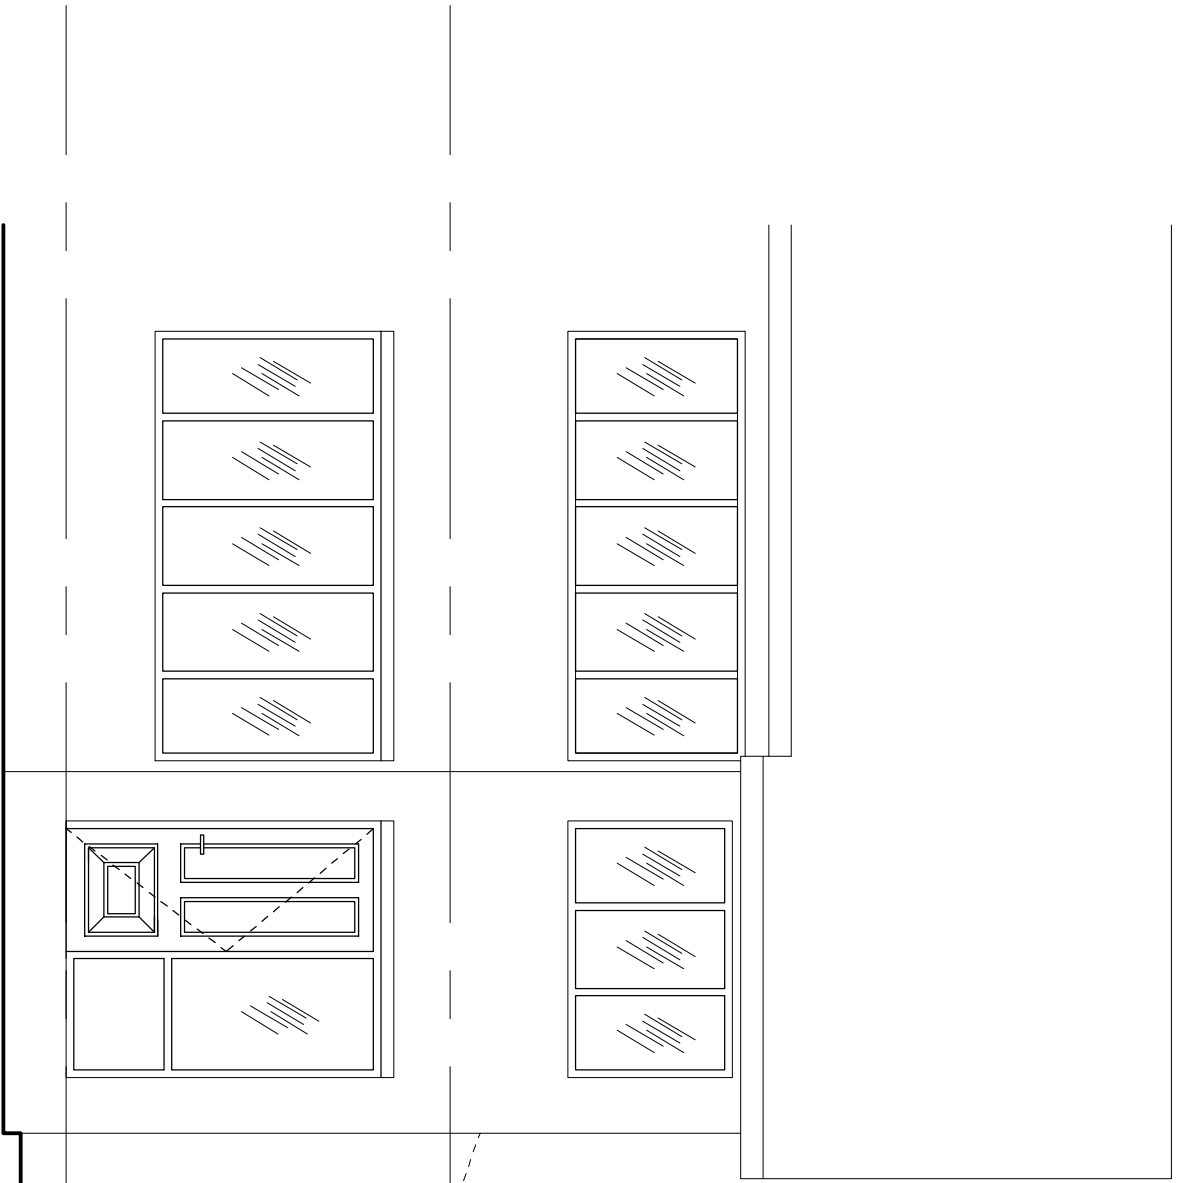


EXISTING FRONT ELEVATION
1:50

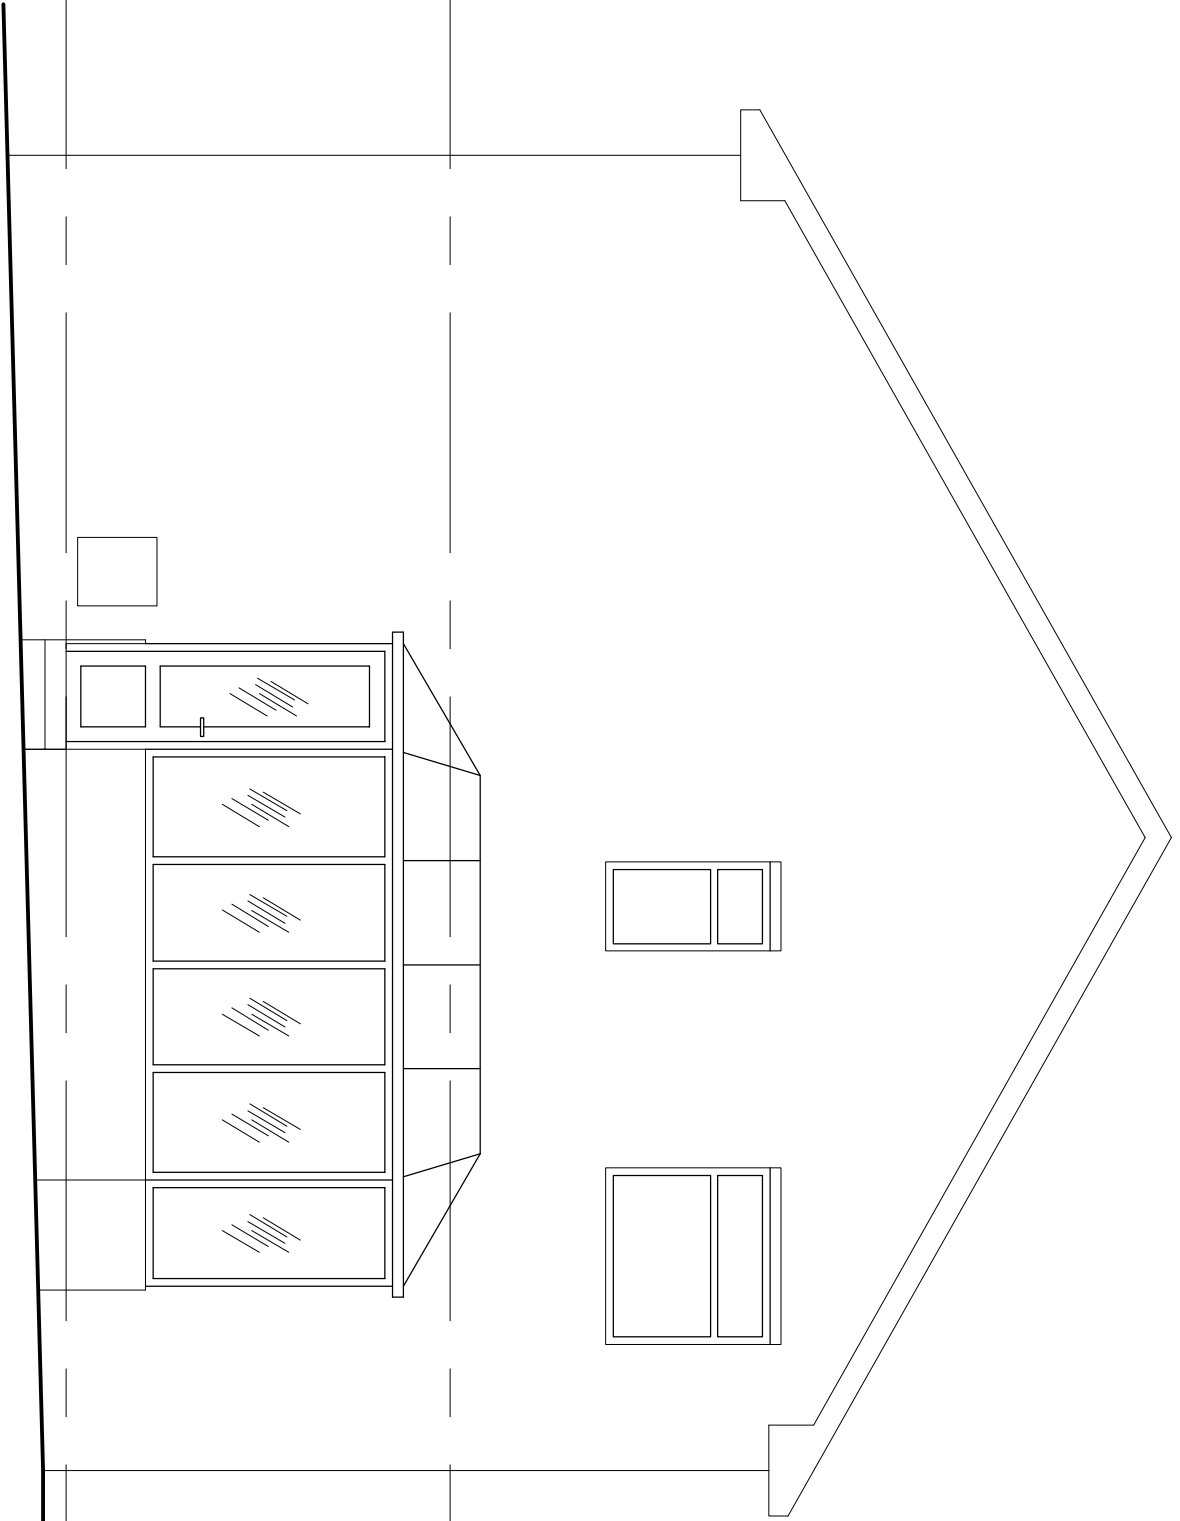

EXISTING SIDE ELEVATION
1:50

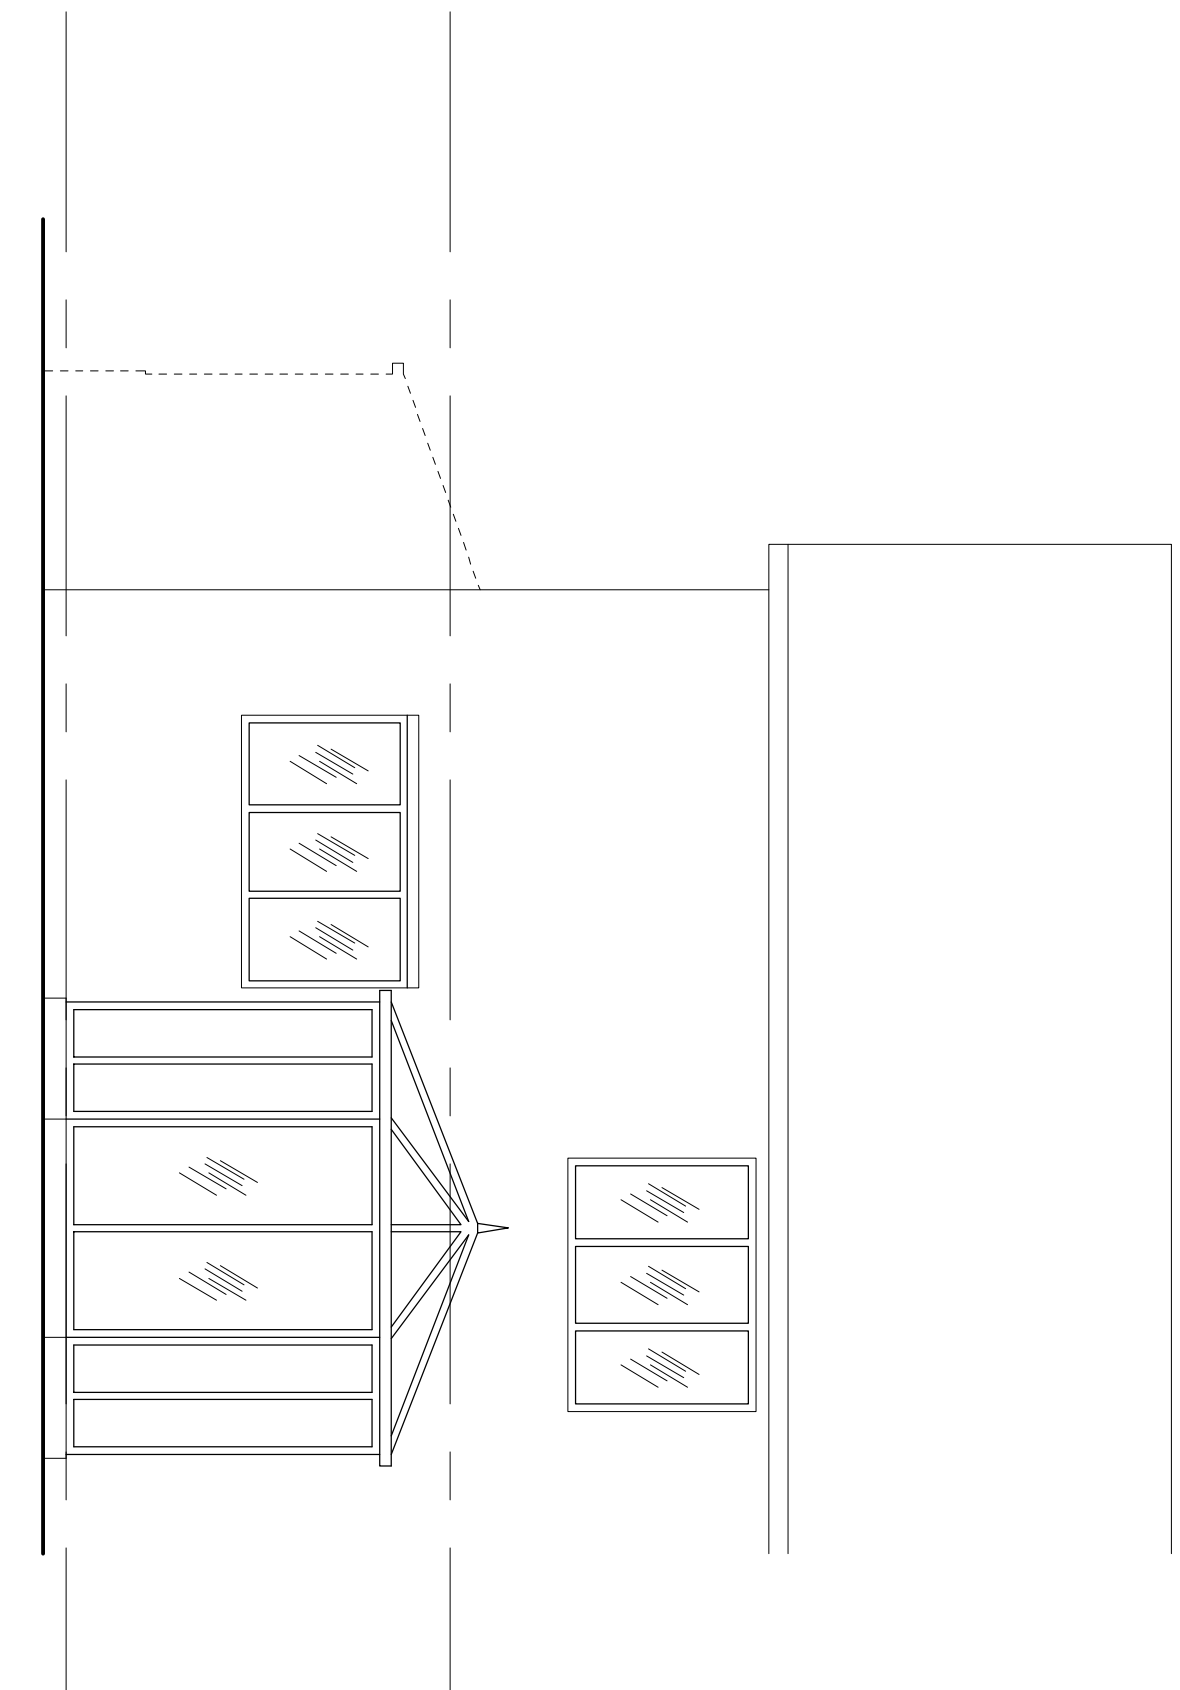

EXISTING REAR ELEVATION
1:50

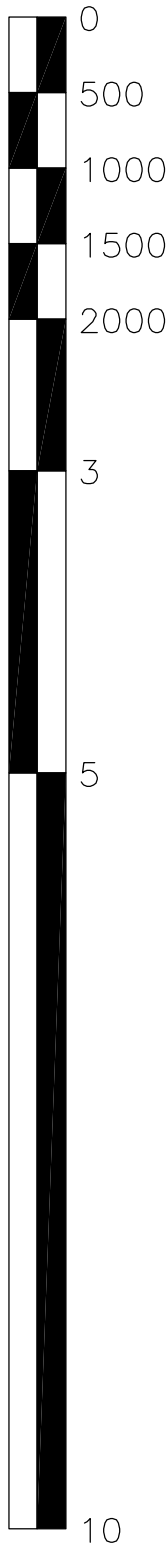

PROJECT	
1 Winchester Way, Ardsey	
TITLE	
Existing GAS	

SCALE	DATE
1:50	15.06.2011
DRAWN BY	REVIEWED
IJ	-
DRAWING NO.	REVISION
2011/01-01	-