


PLEASE NOTE:
PRELIMINARY OUTLINE DRAWINGS ARE FOR VISUAL PURPOSES ONLY,
PRIOR TO ORDER AND COMPLETION OF WORKING DRAWINGS FOR CLIENT
APPROVAL. THEREFORE MEASUREMENTS AND JOINERY DETAILS ARE
SUBJECT TO CHANGE.




Proposed Side Elevation



Proposed Rear Elevation

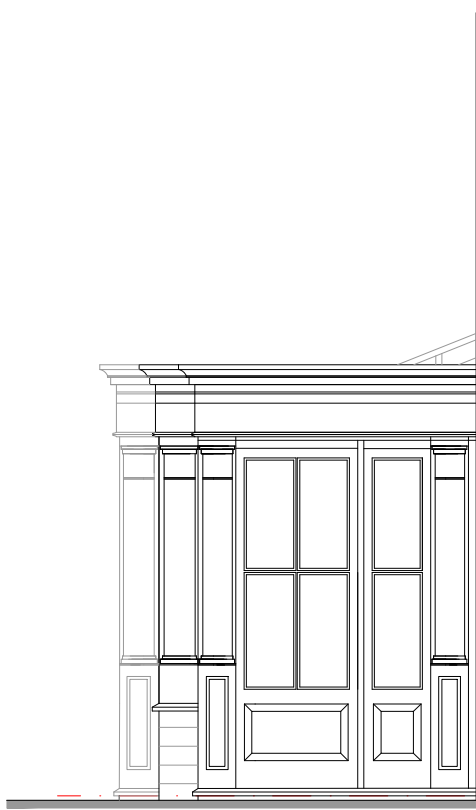


Proposed Side Elevation B

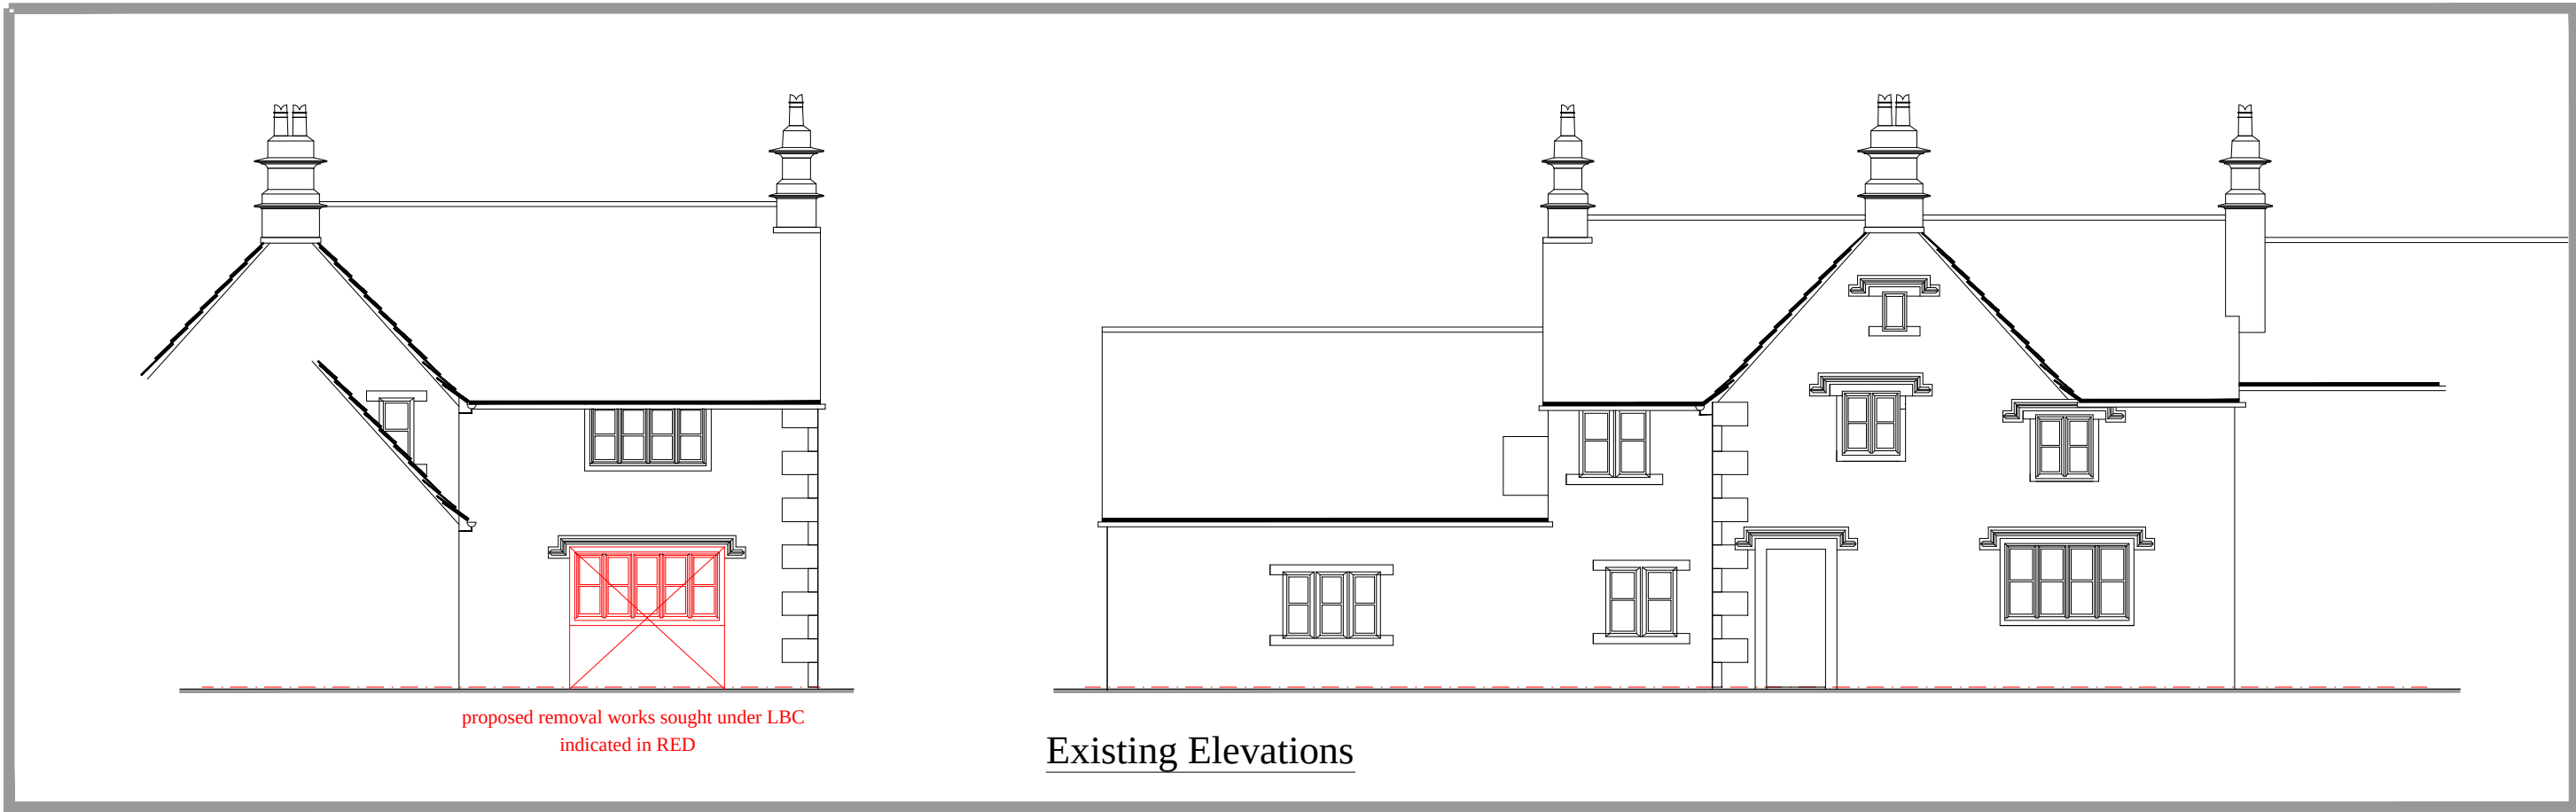


Existing Elevations




Elevation indicating connection to existing facade.

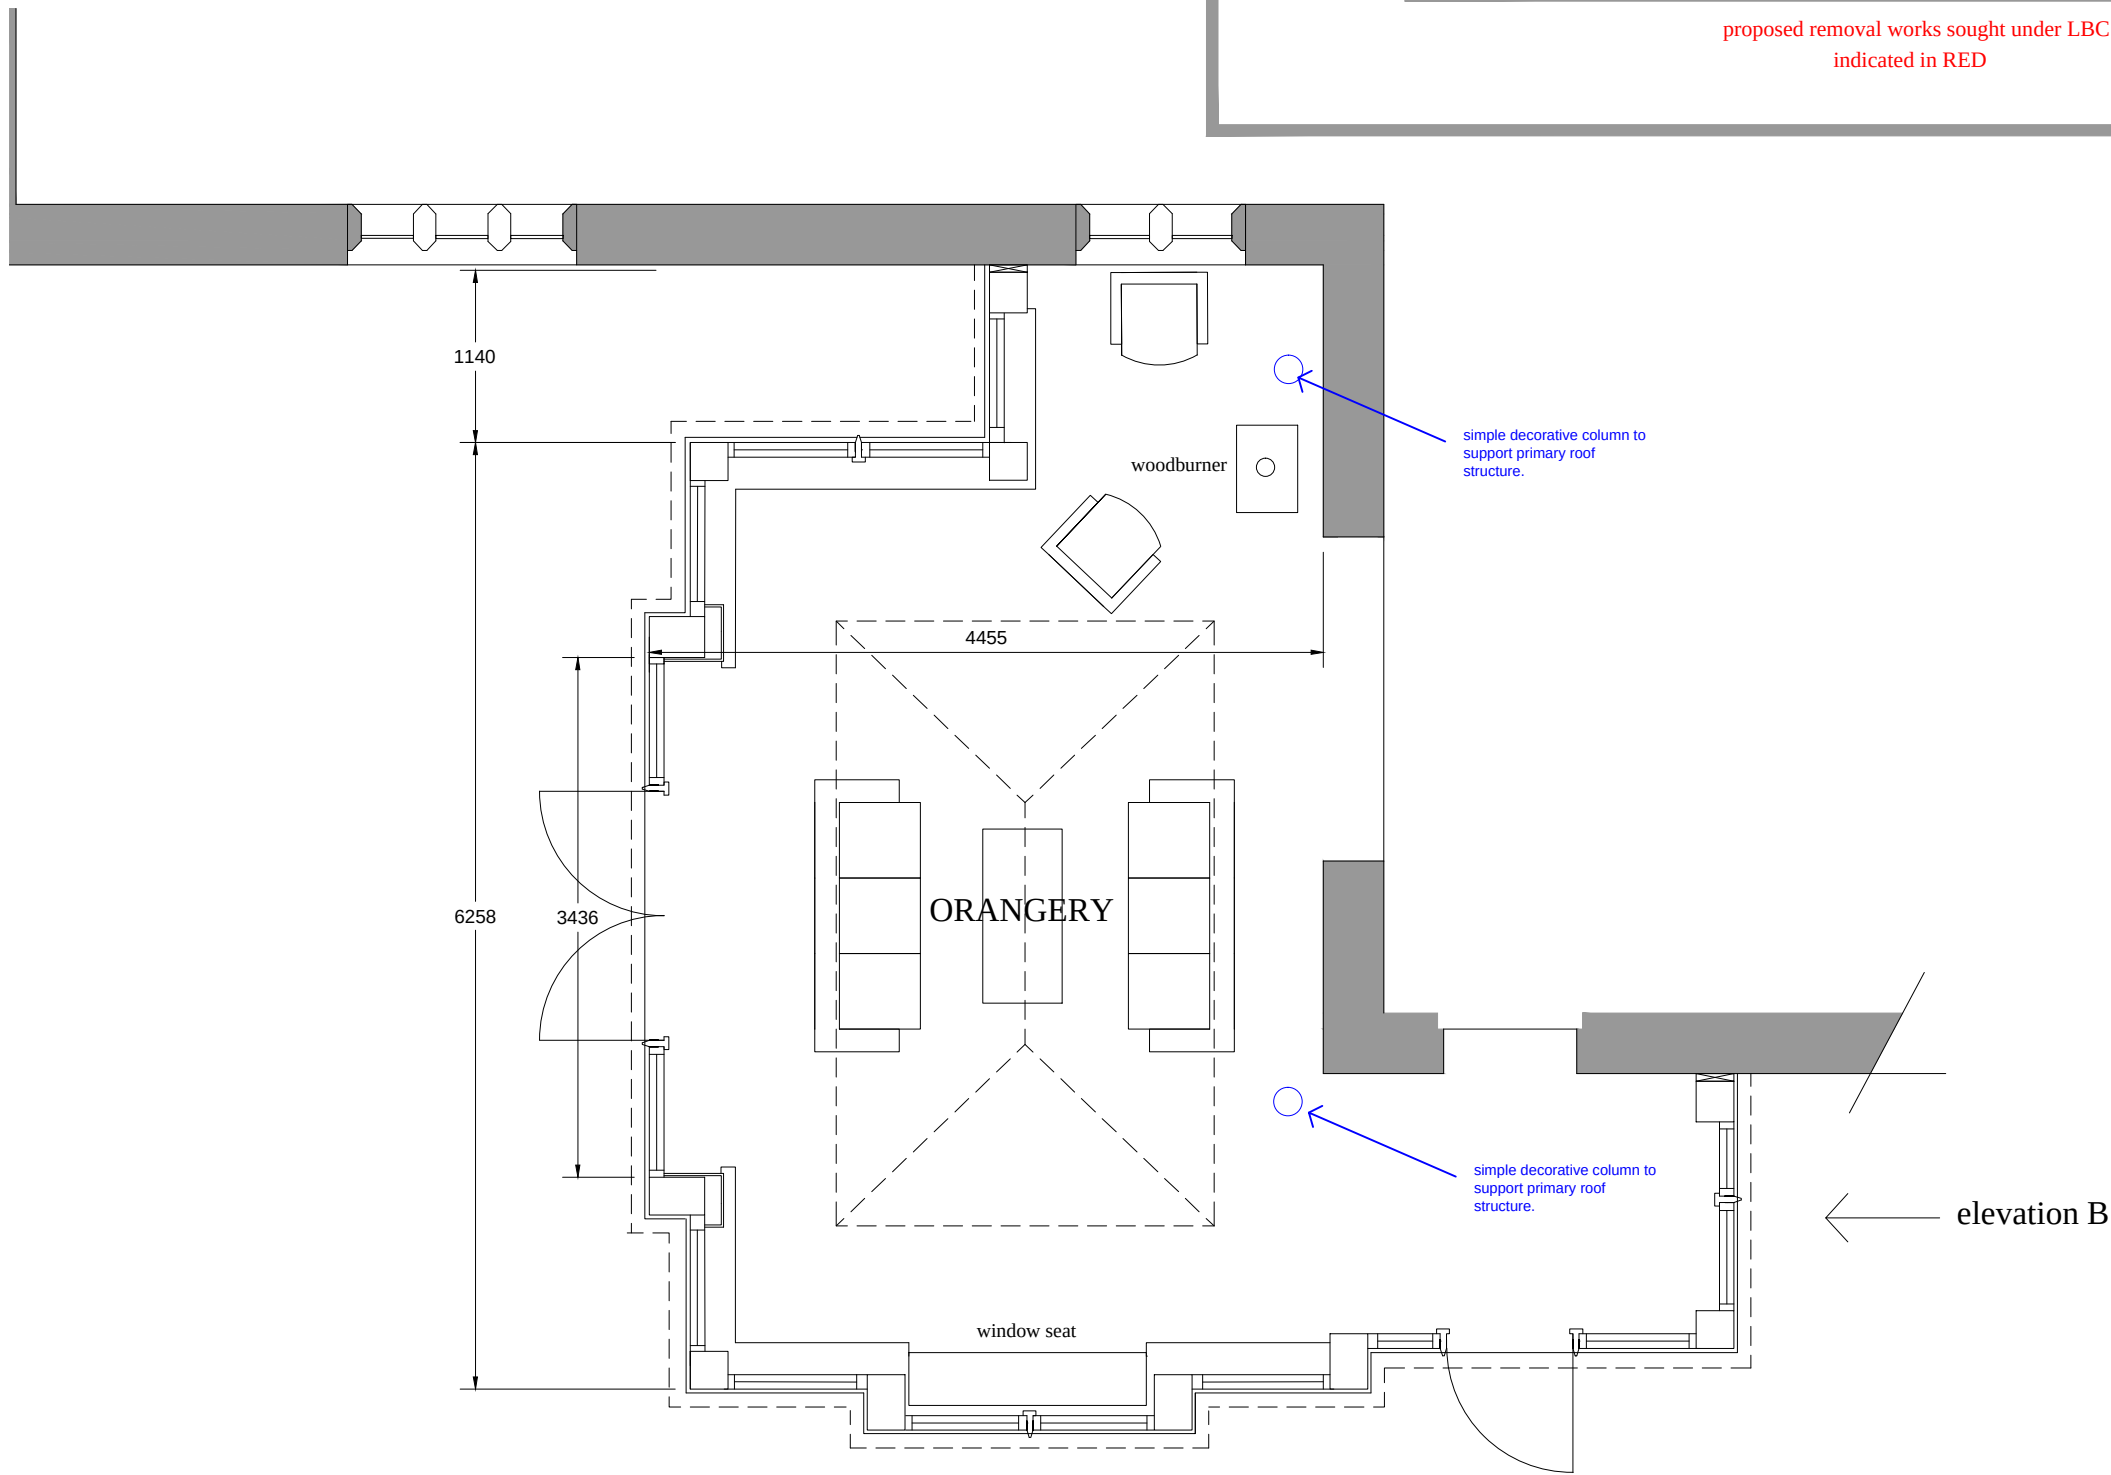

Proposed Plan

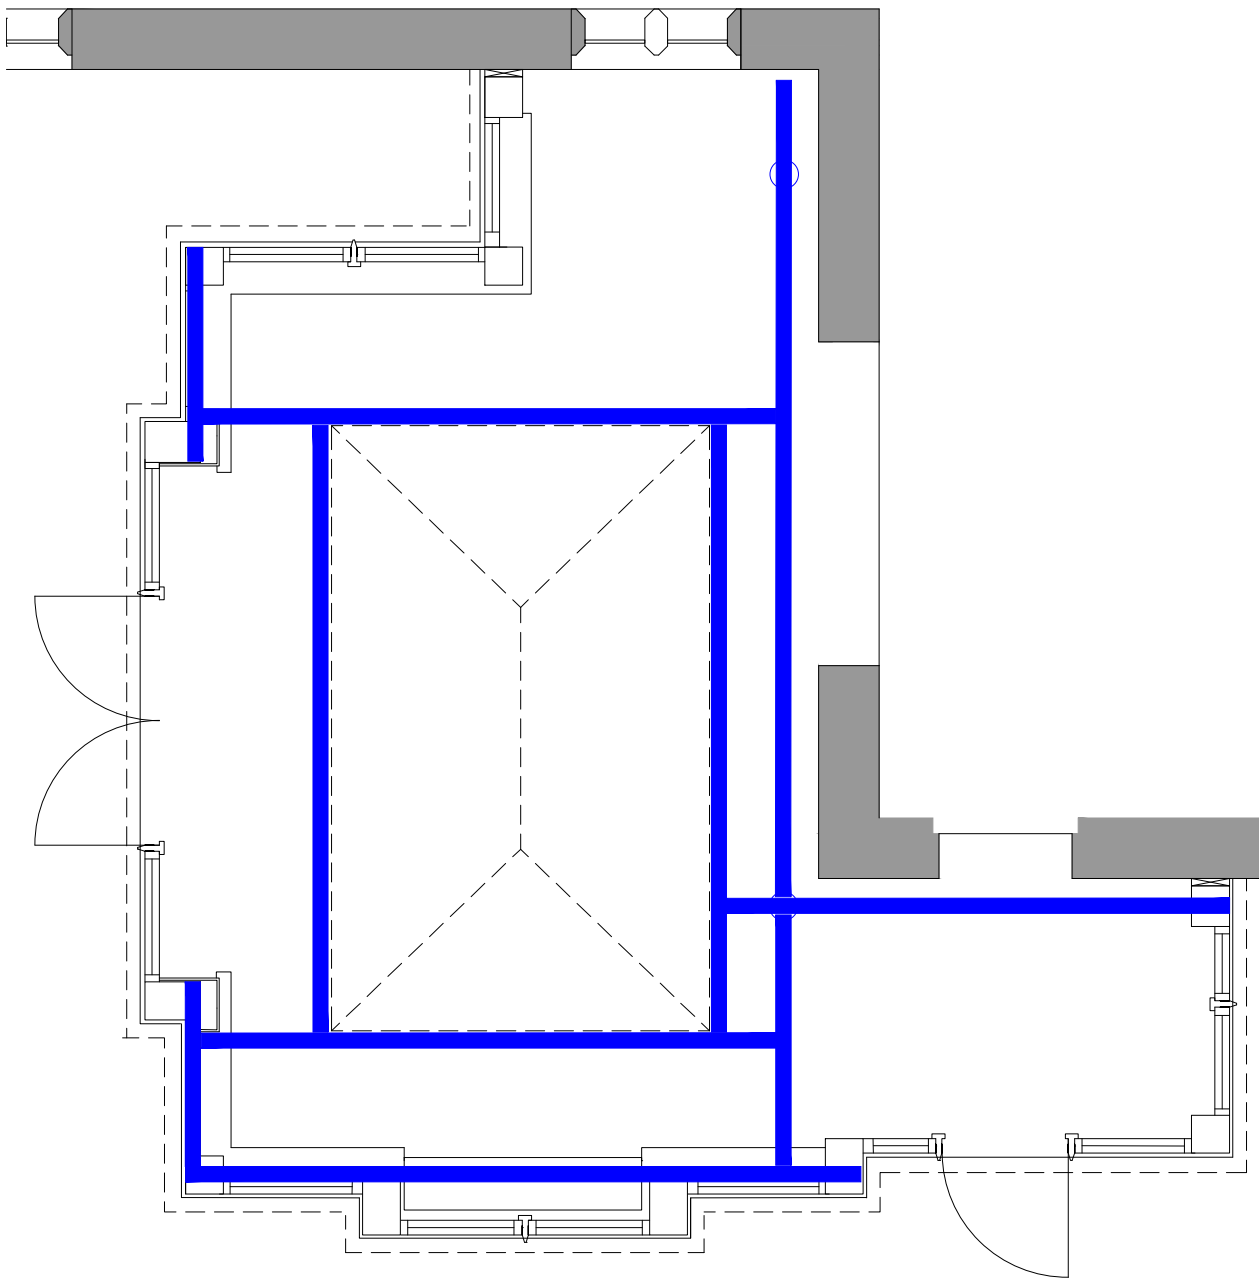

Primary roof structure schematic

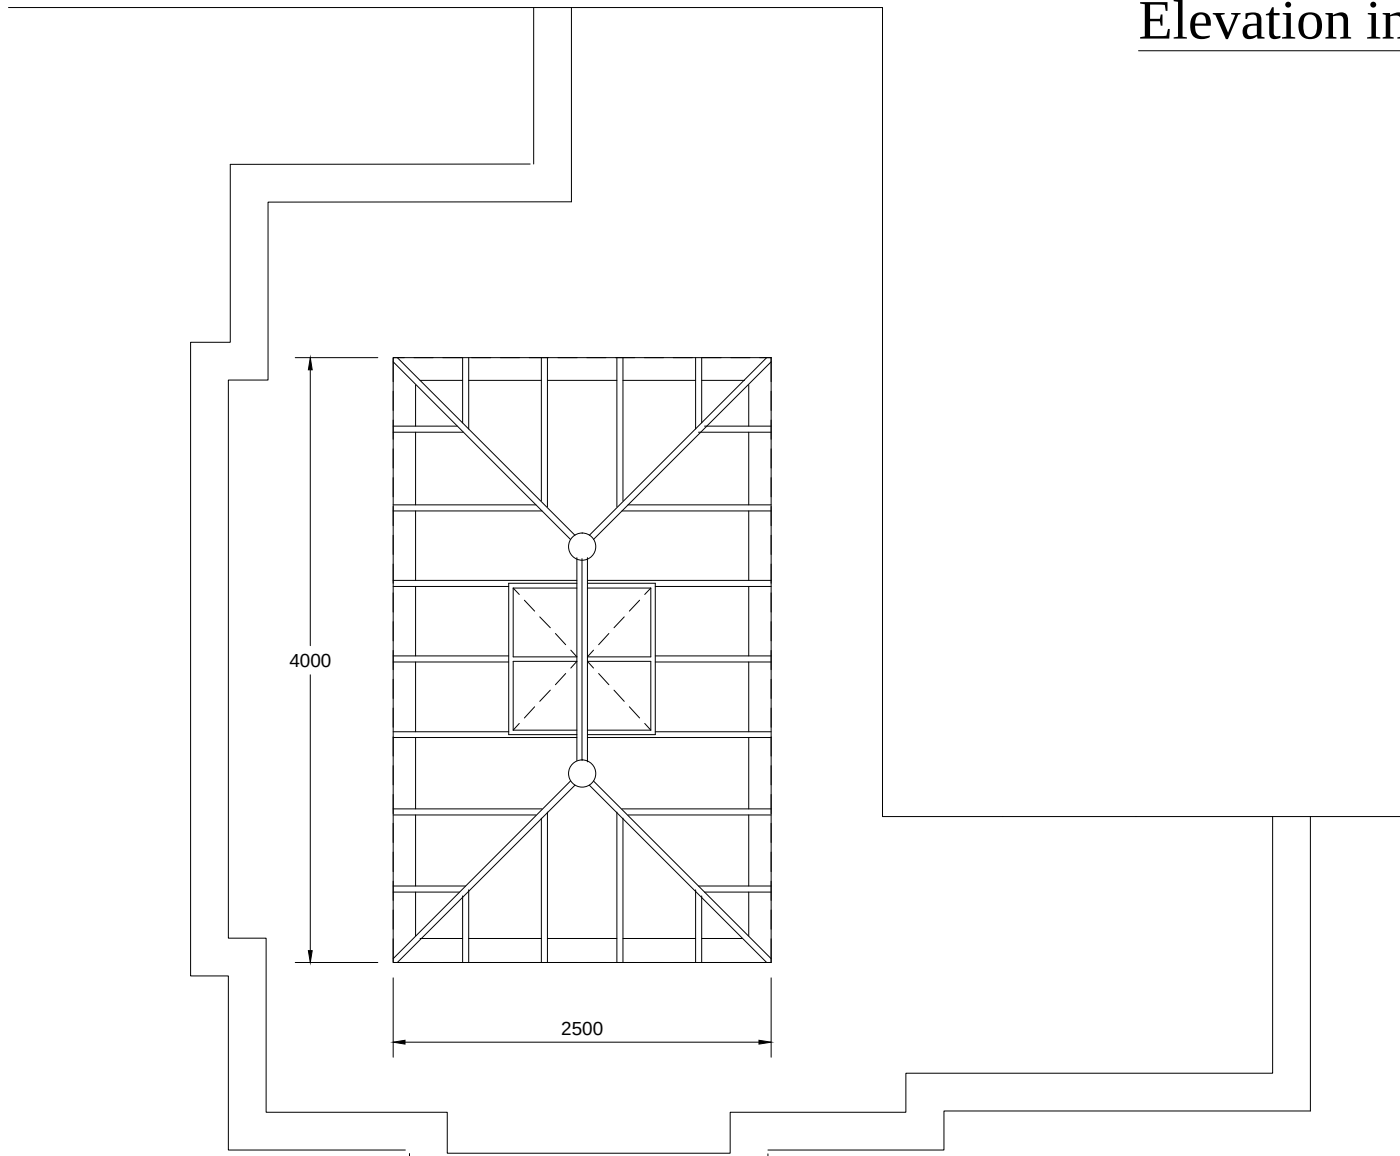

Proposed Roof Plan

B	Further updated further to client comments Sept. 15	29.09.15	MH
A	Revised following client meeting August 2015	24.09.15	MH
Revision	Note	Date	Initials

REBATE

Conservatories • Orangeries • Garden Rooms

PROJECT

PROPOSED ORANGERY
BROOK HOUSE
DARK LANE
CAWTHORNE
S75 4HA.

TITLE

DETAILS AS EXISTING / PROPOSED

CLIENT

Mrs Susan Harral.

Status: Preliminary

Date: 09.07.15	Drawn: MH	Scale: 1:50@A1	DRG No: 100475.1	Rev: B
----------------	-----------	----------------	------------------	--------