




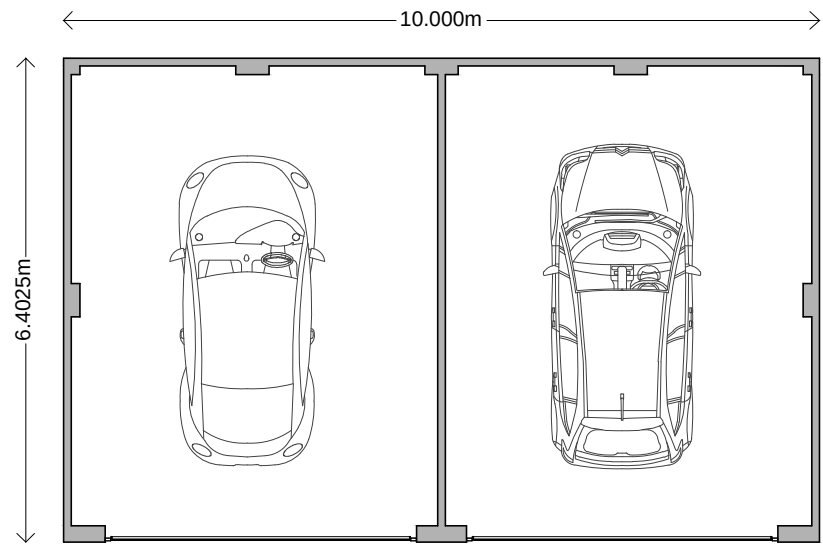


TWIN GARAGE

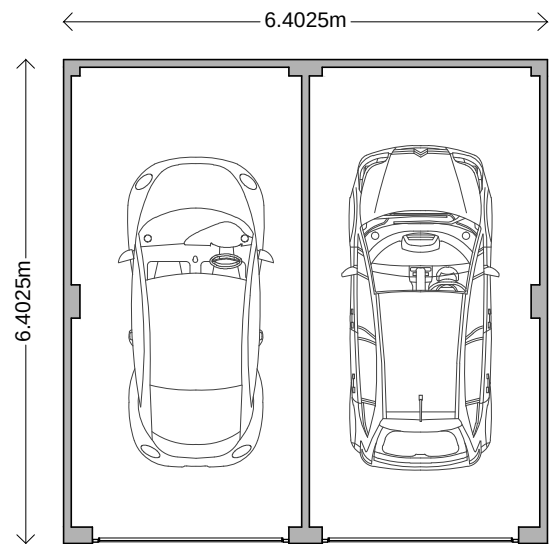

TWIN GARAGE

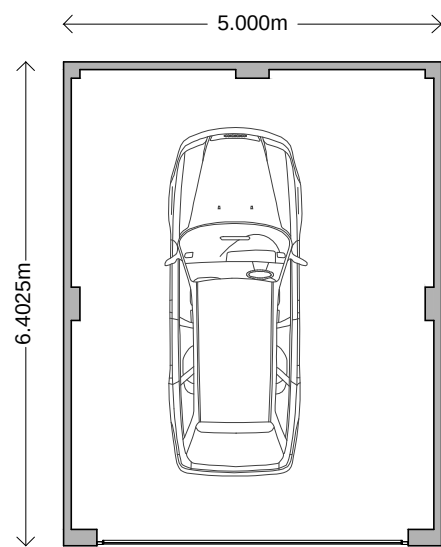

SINGLE GARAGE
(SPECIAL)

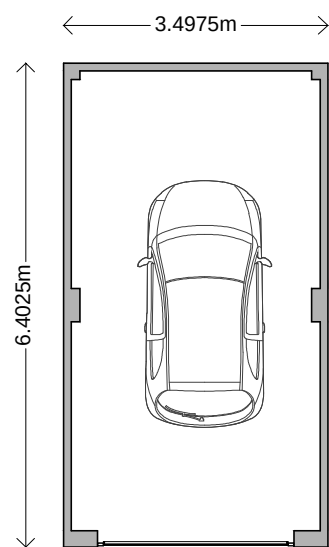

SINGLE GARAGE




FRONT ELEVATION
TWIN GARAGE
(SPECIAL)

SIDE ELEVATION

REAR ELEVATION

SIDE ELEVATION

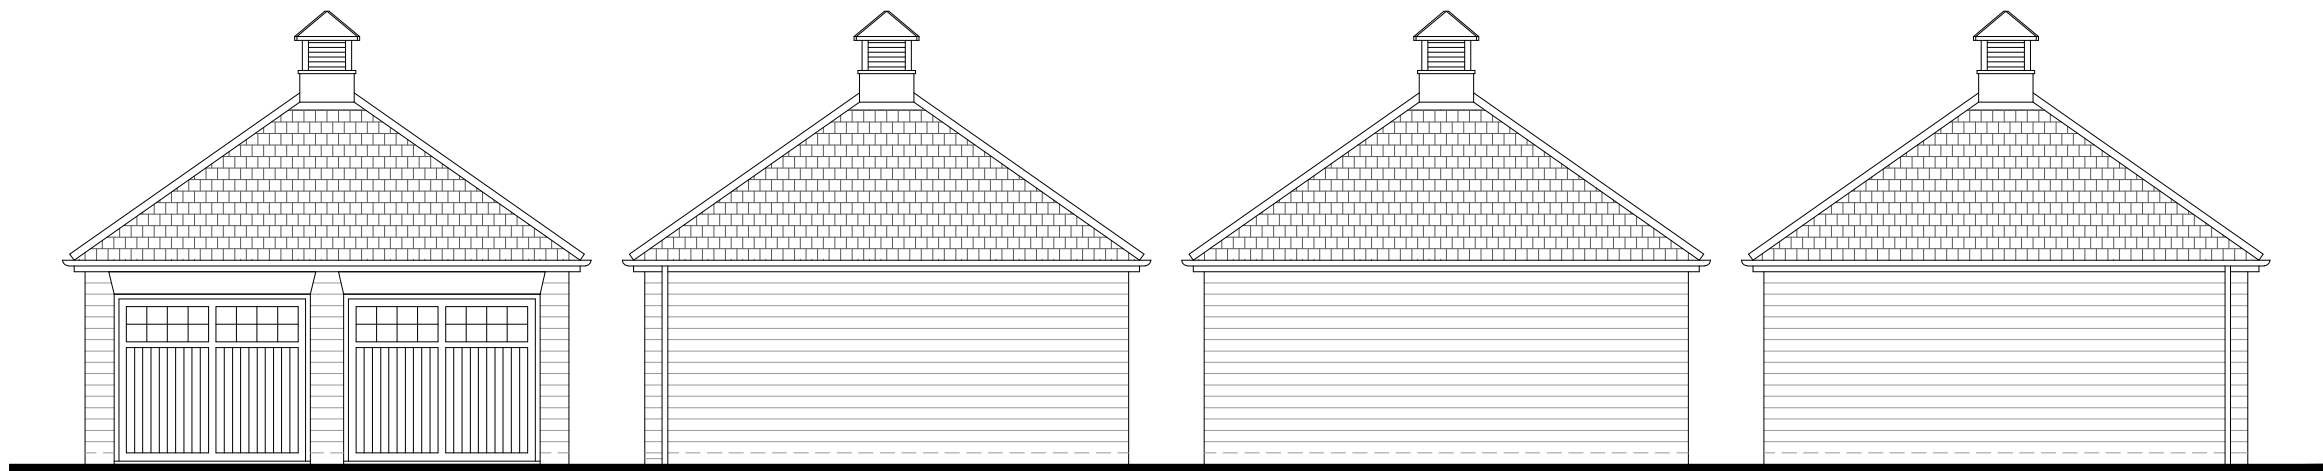


FRONT ELEVATION
TWIN GARAGE

SIDE ELEVATION

REAR ELEVATION

SIDE ELEVATION

SINGLE GARAGE

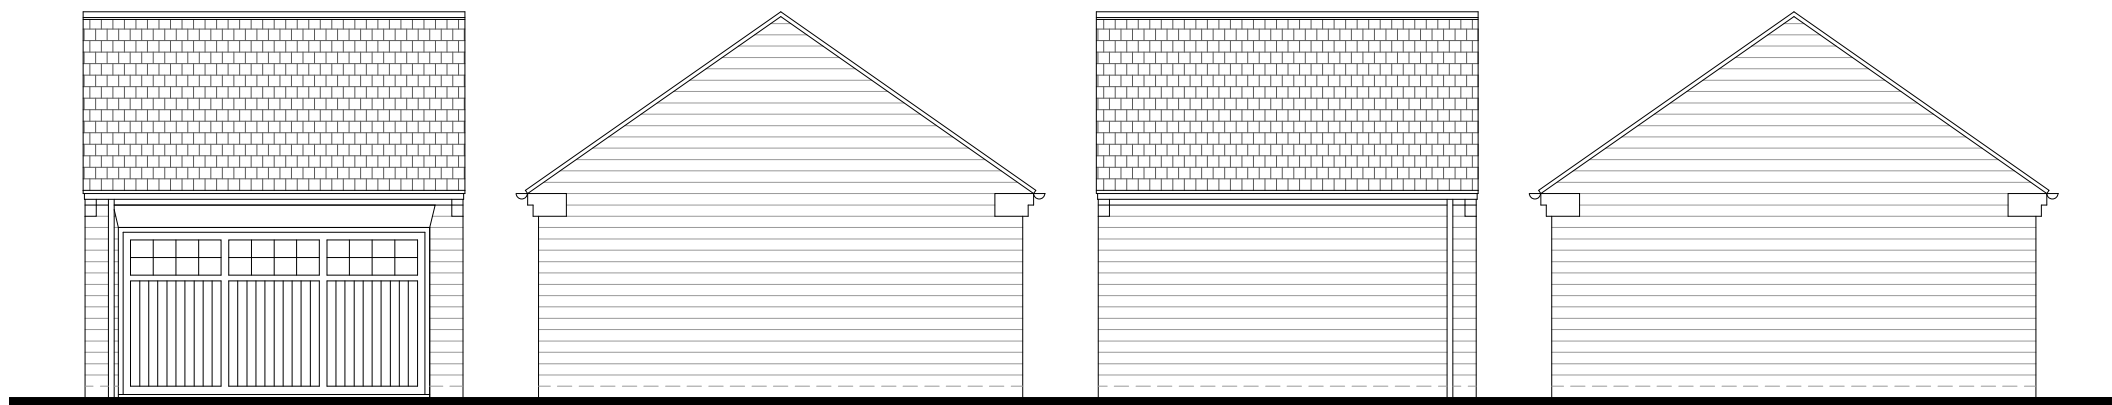


FRONT ELEVATION
SINGLE GARAGE
(SPECIAL)

SIDE ELEVATION

REAR ELEVATION

SIDE ELEVATION

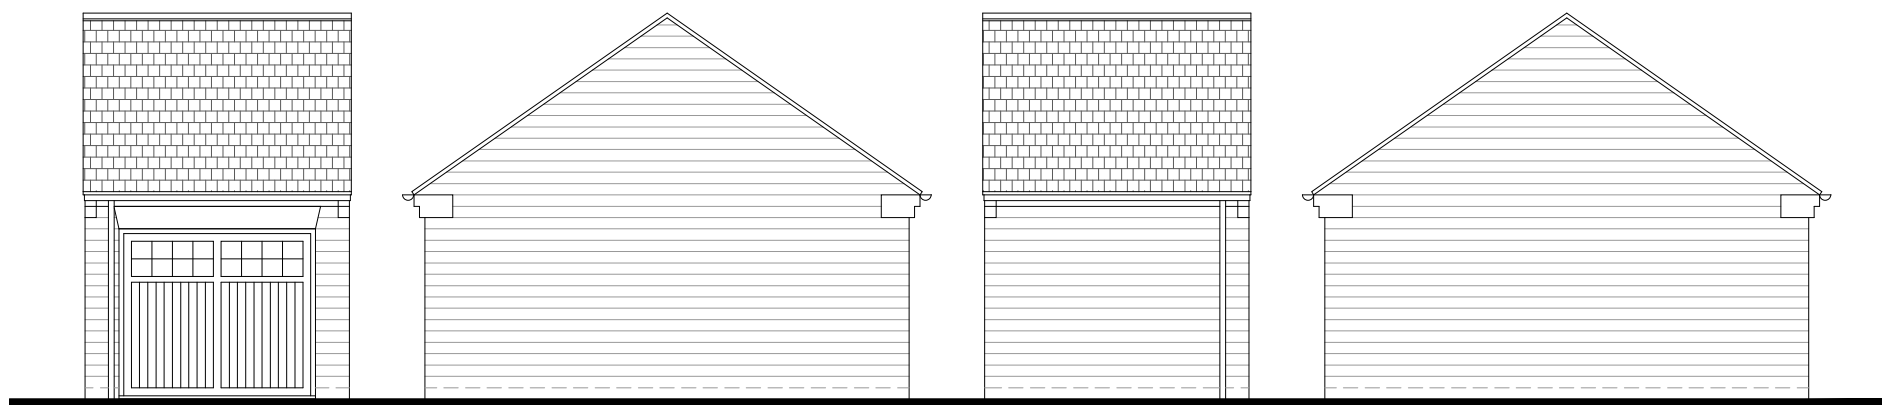

FRONT ELEVATION

SIDE ELEVATION

REAR ELEVATION

SIDE ELEVATION



Do not scale off this drawing - Only figured dimensions to be taken from this drawing. Drawings based on Ordnance Survey and/or existing record drawings - Design and Drawing content subject to Site Survey, Structural Survey, Site Investigations, Planning and Statutory Requirements and Approvals. Authorised reproduction from Ordnance Survey Map with permission of the Controller of Her Majesty's Stationery Office. Crown Copyright reserved.

A	05.03.18	AN ADDITIONAL SPECIAL TWIN GARAGE HAS BEEN ADDED TO THE DRAWING TO CORRESPOND WITH THE SITE LAYOUT PLAN	RAN	VS
---	----------	---	-----	----

REV	DATE	DESCRIPTION	BY	CHECK
-----	------	-------------	----	-------



CLIENT:
BERKELEY DEVEER

PROJECT:
PROPOSED RESIDENTIAL DEVELOPMENT
COTE LANE, THURGOLAND

DRAWING:
GARAGE DETAILS
PLANS & ELEVATIONS

DRAWING NUMBER:
P17:5149:07 - A

SCALE @ A2:
1:100

DRAWN:
RAN

CHECKED:
VS

DATE:
FEB 18

DATE:
FEB 18

14 MARINER COURT / CALDER PARK / WAKEFIELD / WF4 3FL
01924 383322 / www.jrpassoc.co.uk / info@jrpassoc.co.uk
jrpassoc is a trading style of John R Paley Associates Limited