



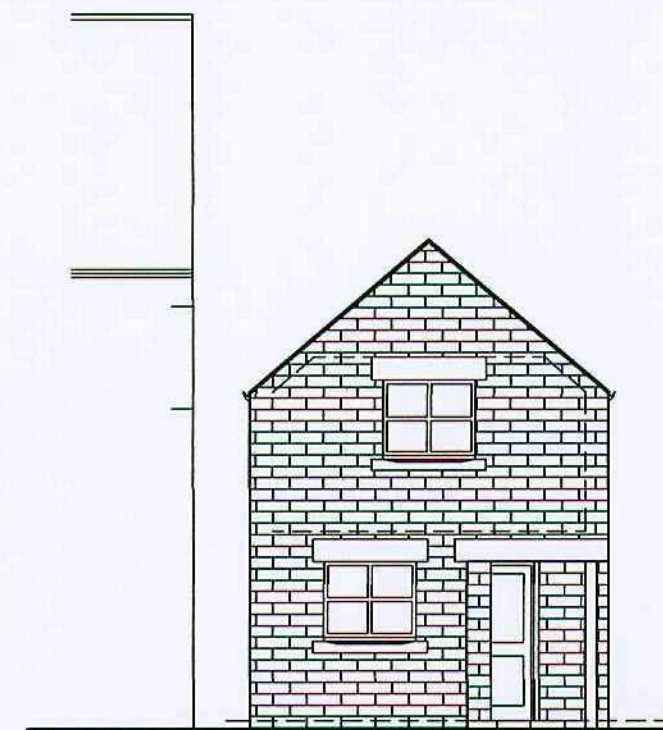


FRONT ELEVATION



REAR ELEVATION

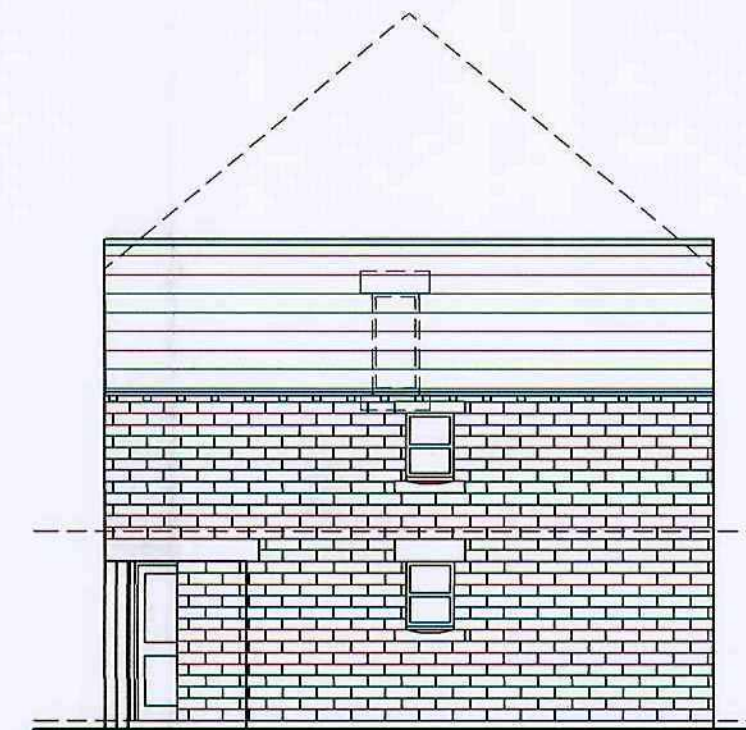


SIDE ELEVATION

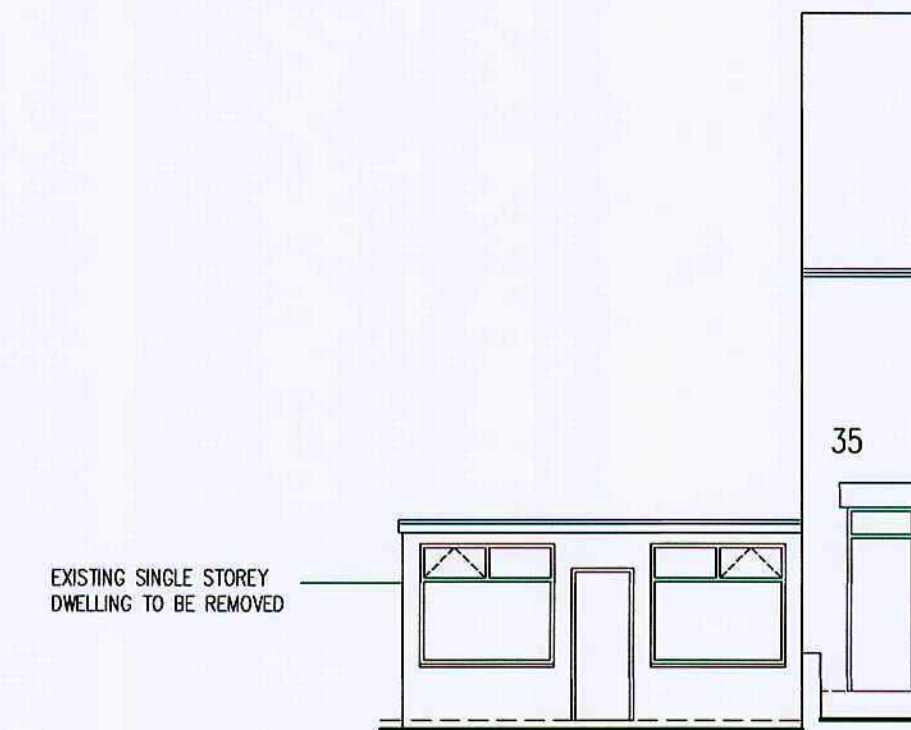


EXISTING SINGLE STOREY DWELLING TO BE REMOVED


FRONT ELEVATION
AS EXISTING

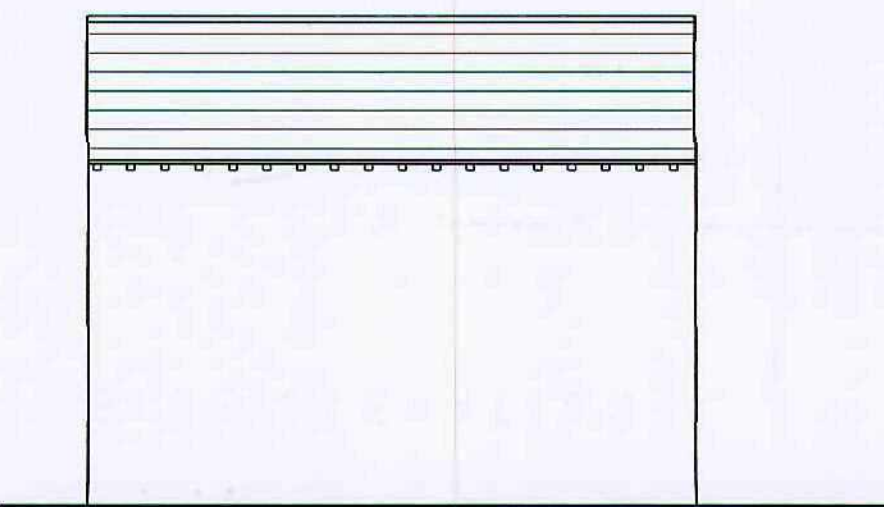


SIDE ELEVATION

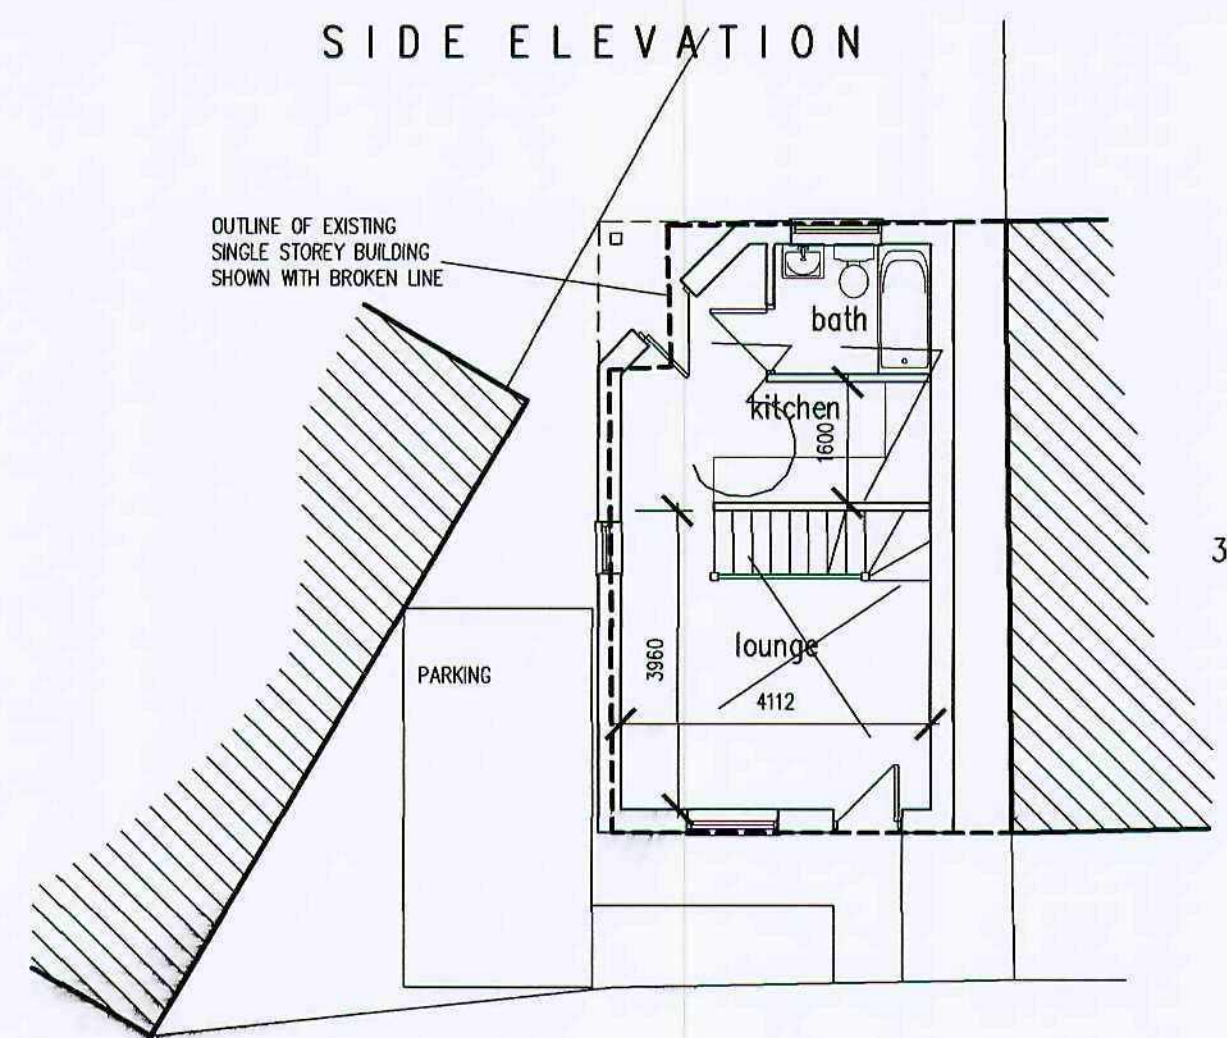

GROUND FLOOR PLAN

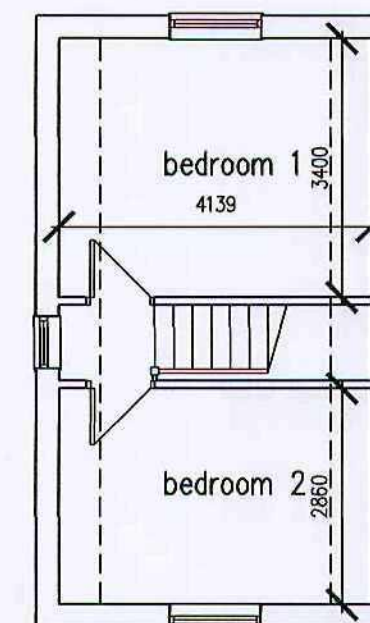

FIRST FLOOR PLAN

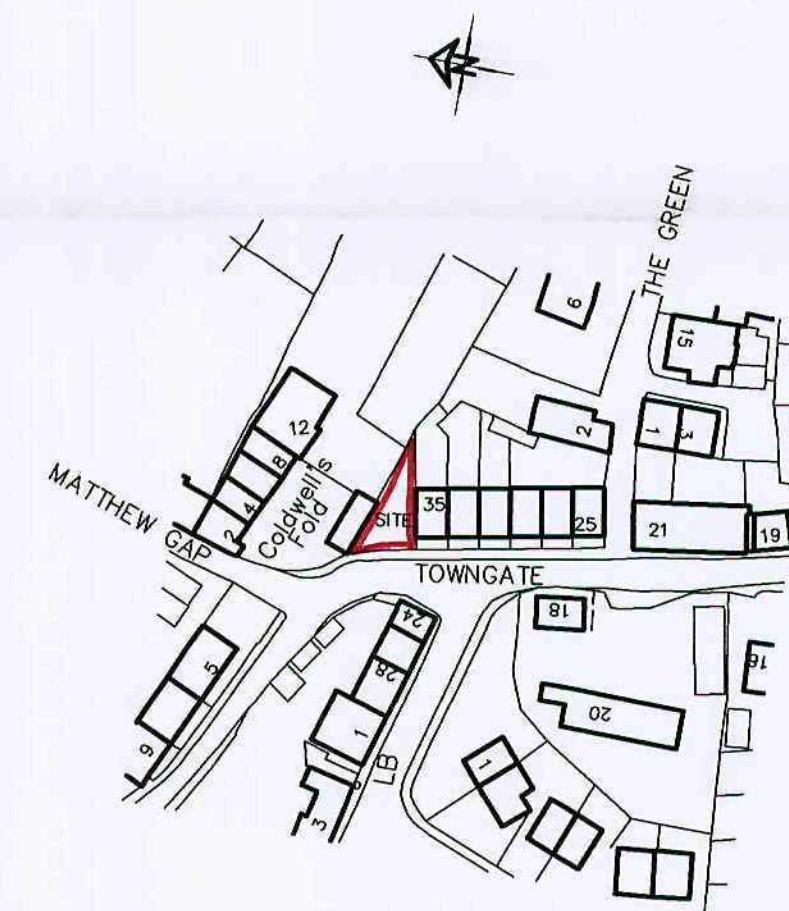

LOCATION PLAN

SCALE 1:1250

White Agus Partnership 128B, NEW ROAD, STAINCROSS, BARNSELEY, S75 6PP PHONE/FAX: 01226 208482 E mail: agus@btinternet.com CHARTERED SURVEYORS AND BUILDING DESIGN CONSULTANTS							
Project: PROPOSED RE-DEVELOPMENT OF 37 TOWNGATE, THURLSTONE				Client: MR S. SIMPSON			
Drawing Title: PLANS & ELEVATIONS				Date: NOV 2007	Scale: 1:100		
				Ref: 07-057	Dwg. No. 02	Rev.	
Date	Suffix	Description		Date	Suffix	Description	

Barnsley Metropolitan Borough Council
03 DEC 2007
Corporate Mail