




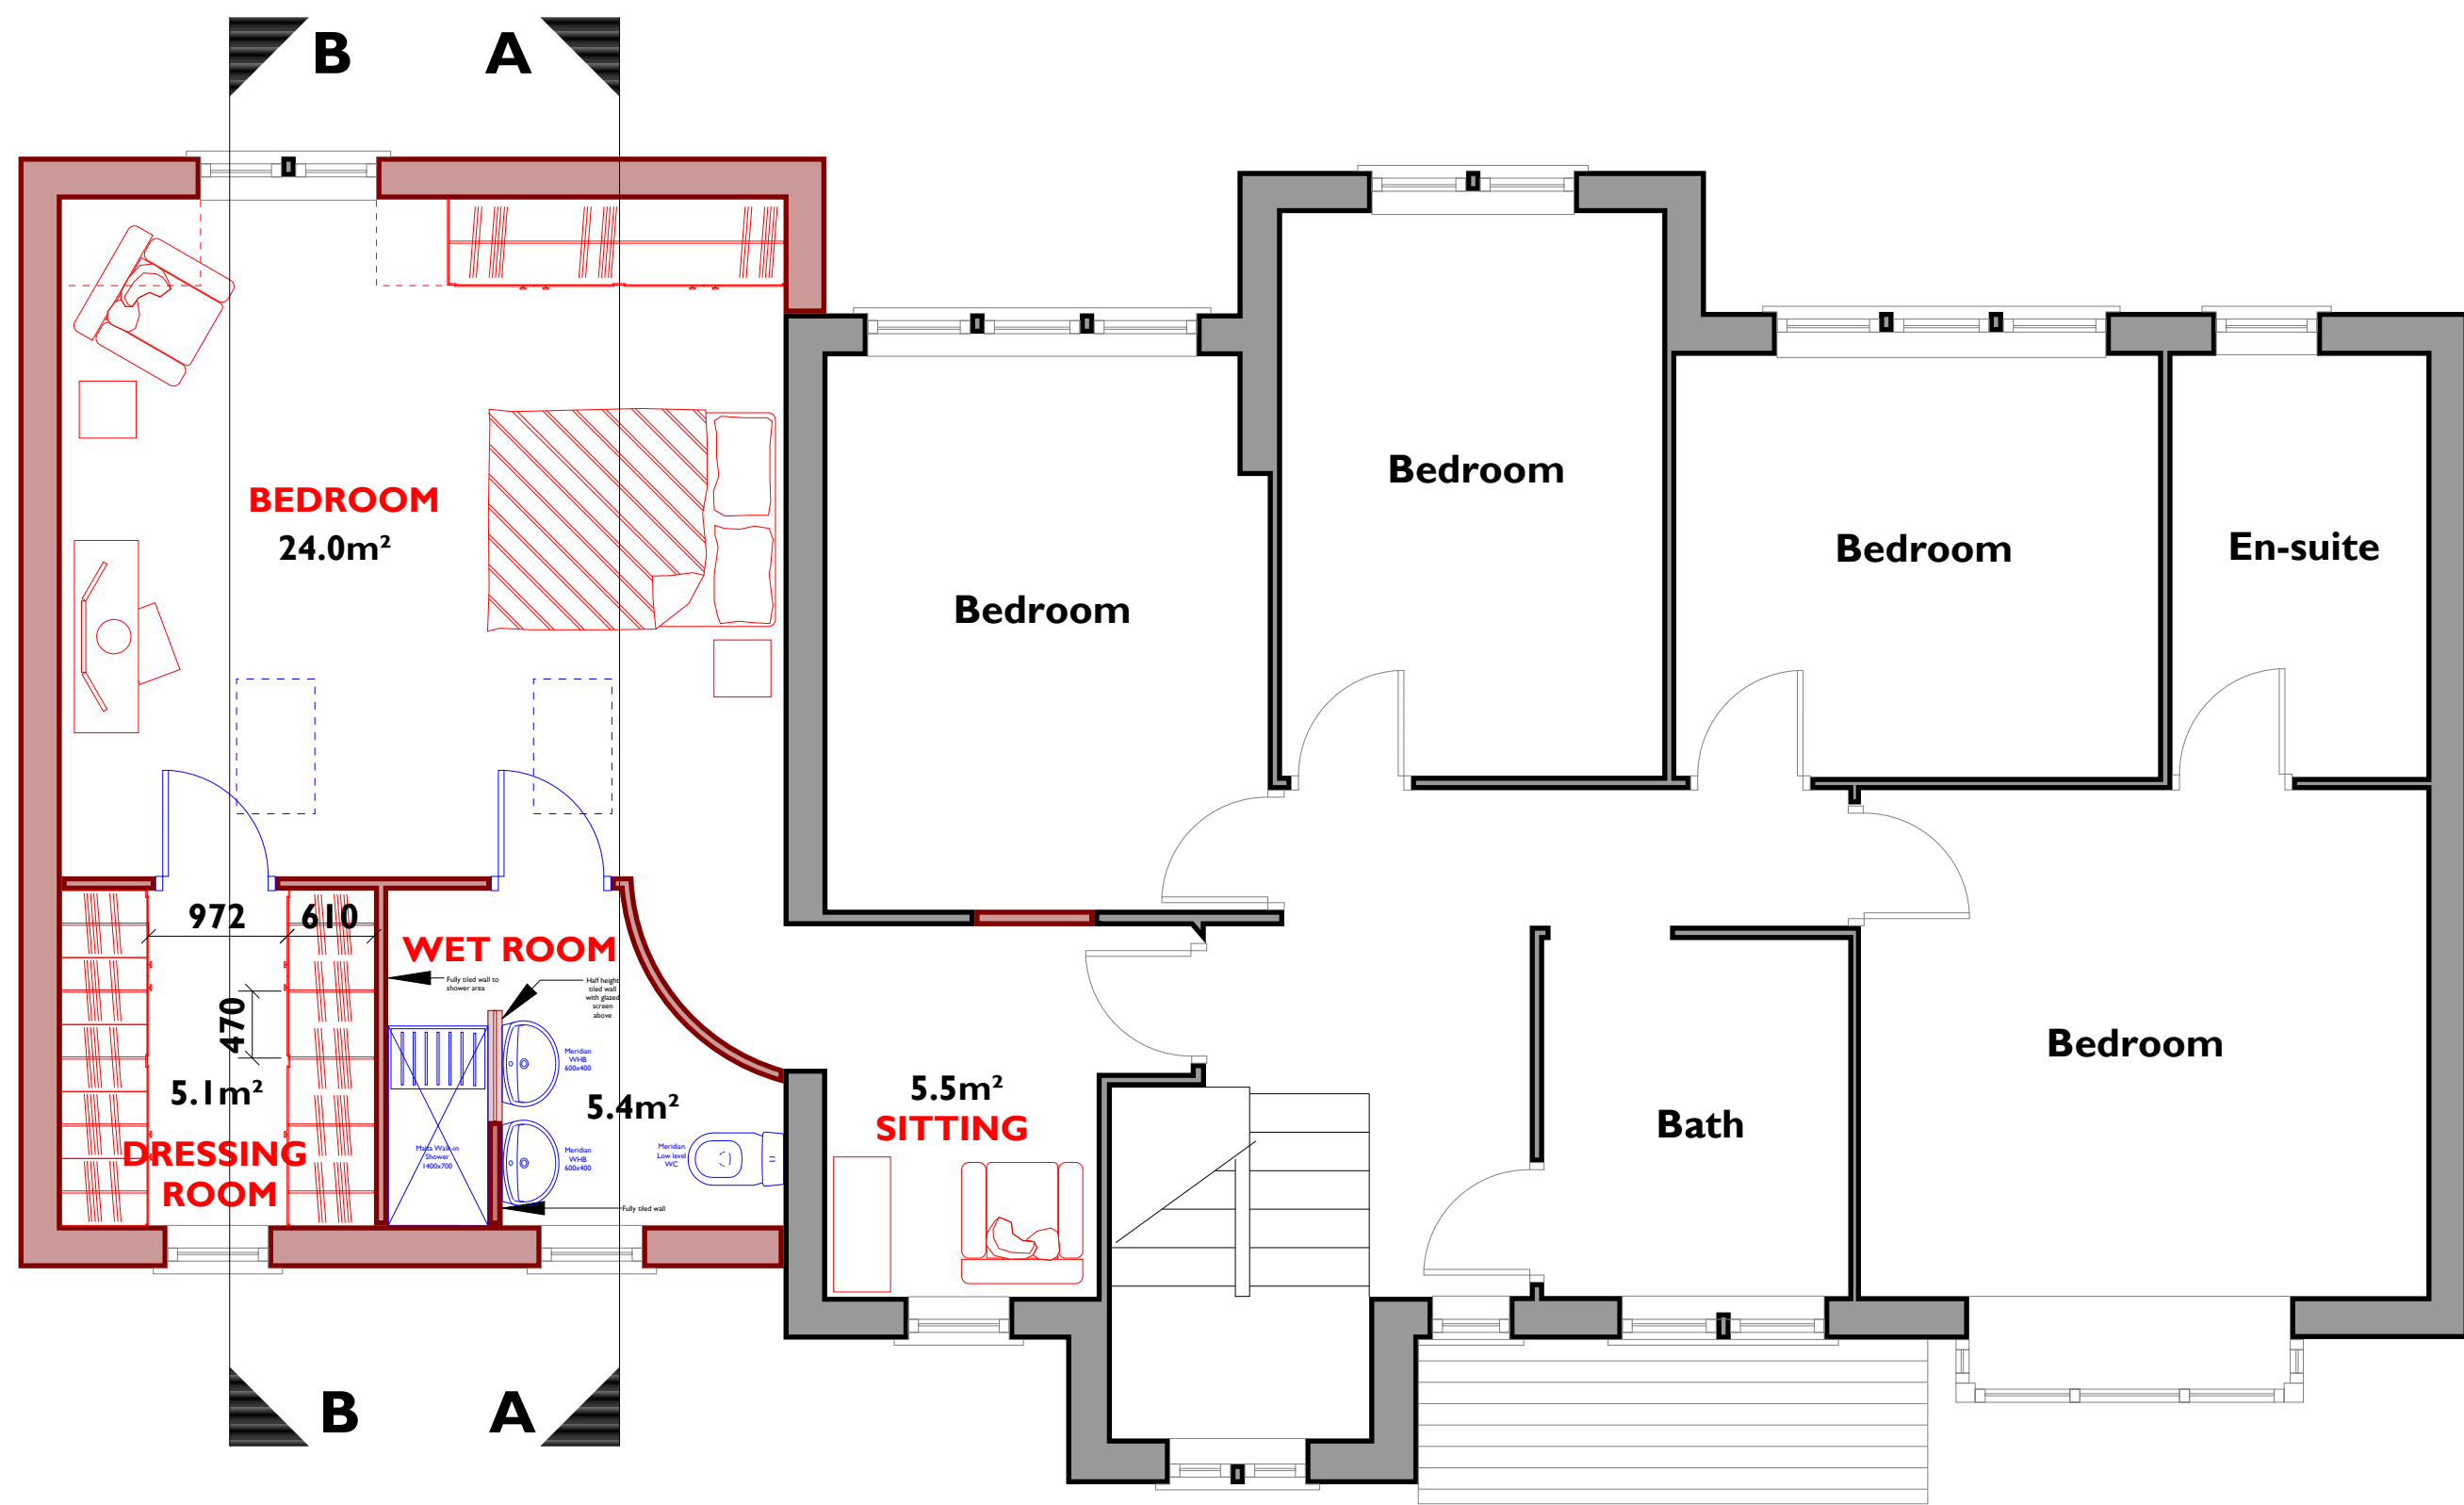

First Floor Plan 1:50

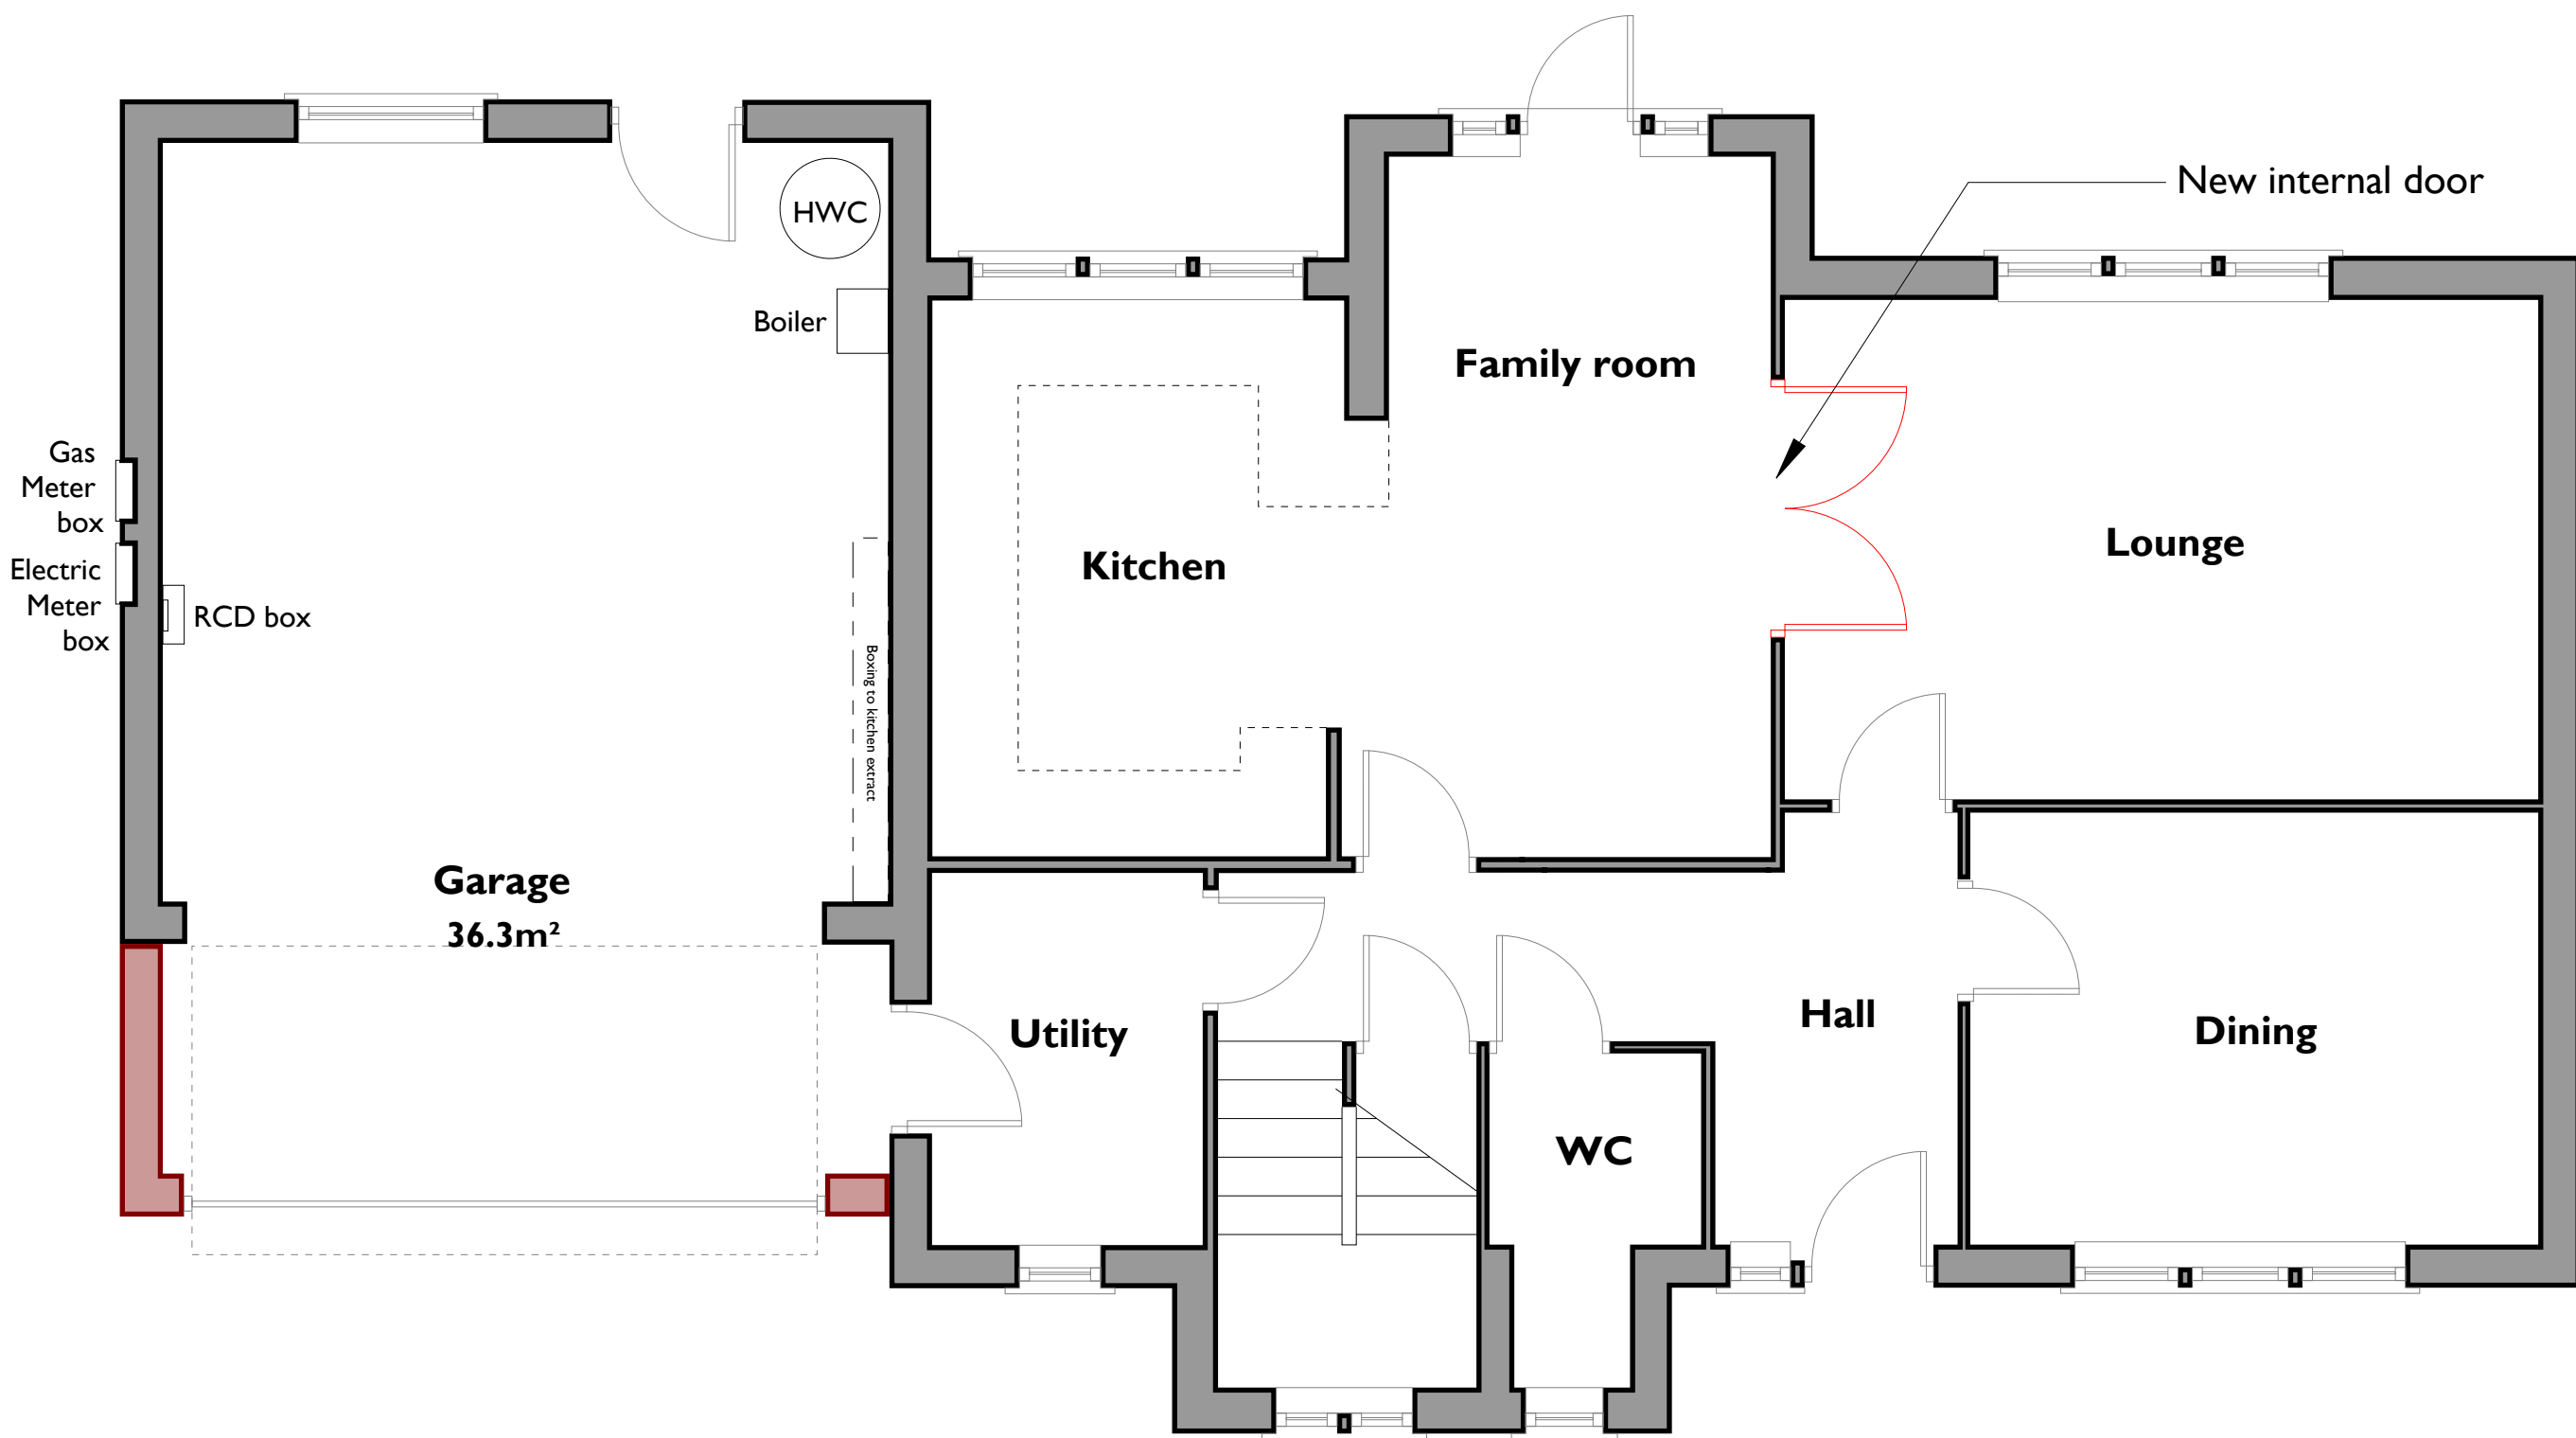


Ground Floor Plan 1:50

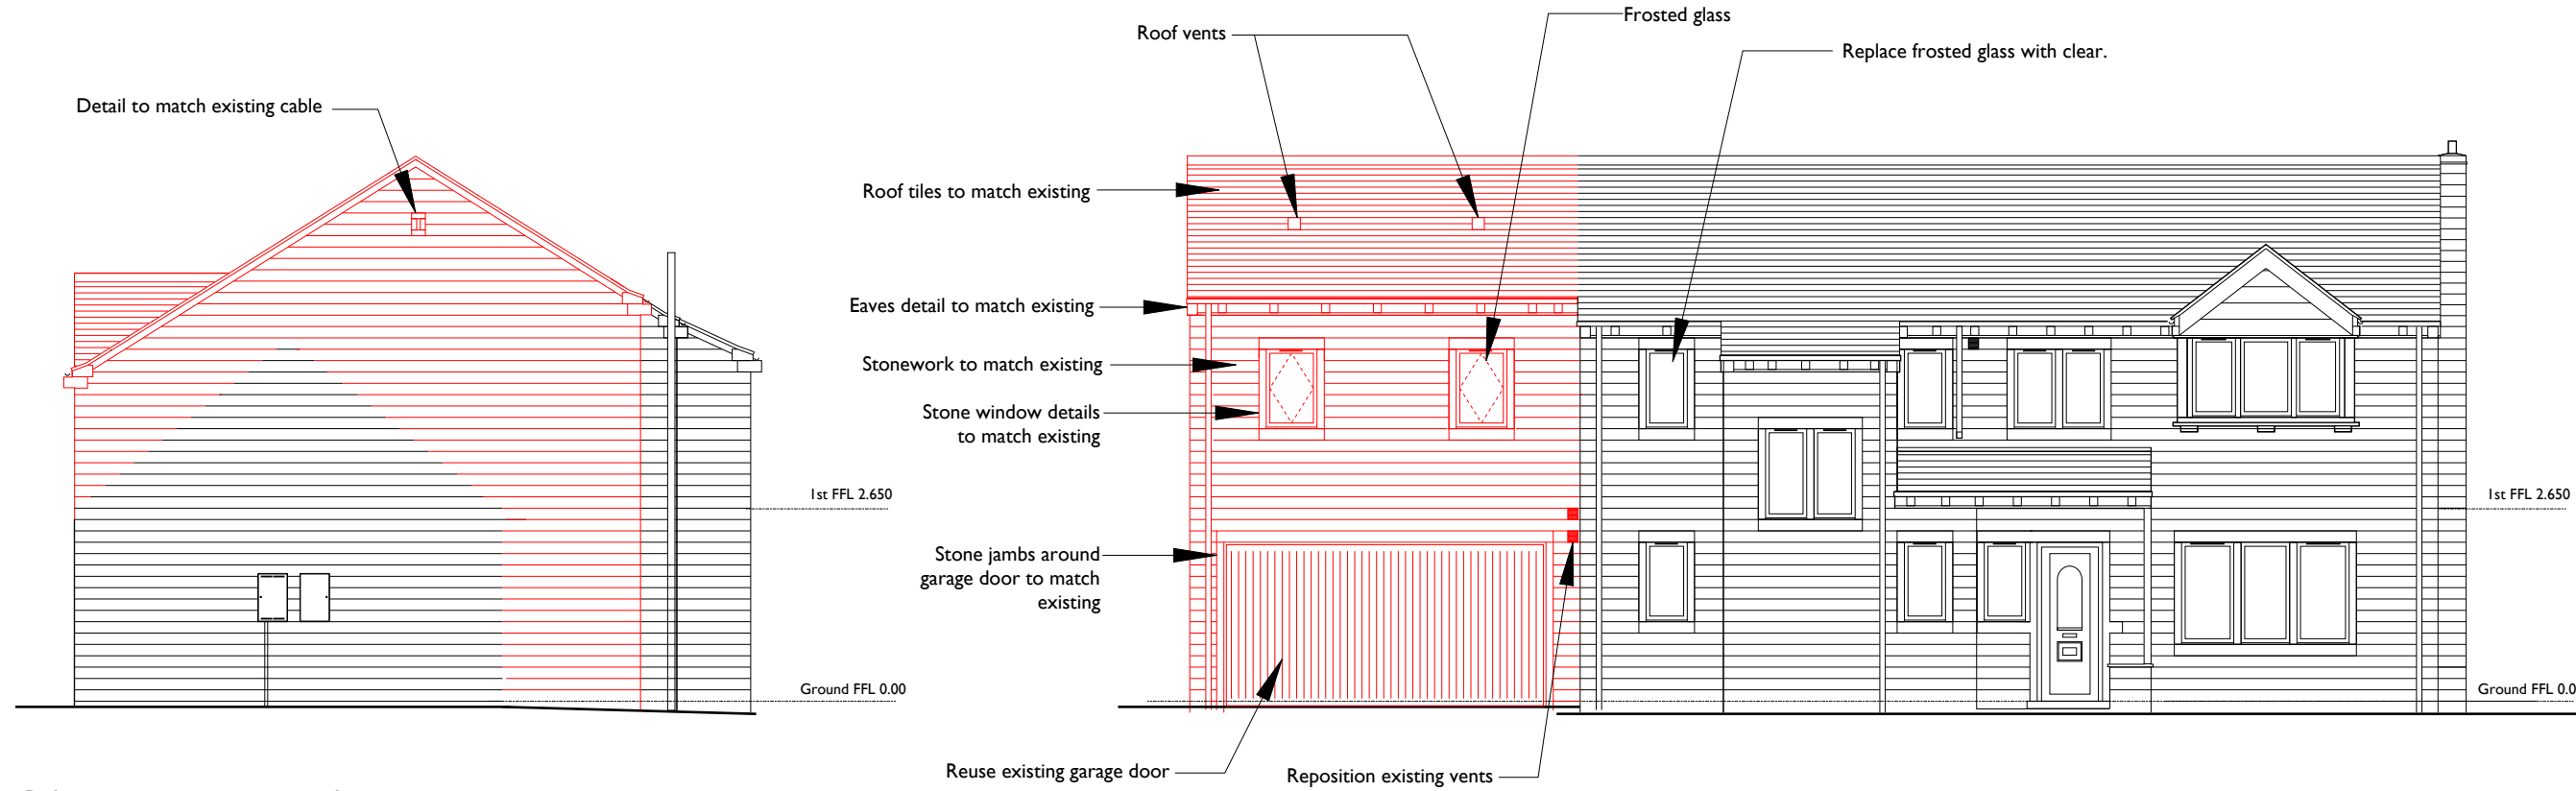

Side Elevation


Front Elevation

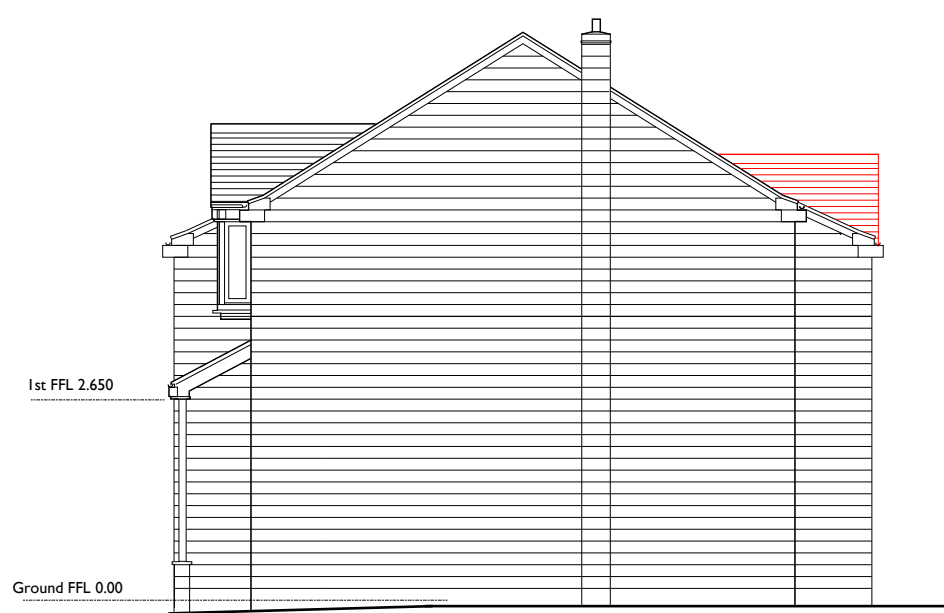


Side Elevation




Rear Elevation

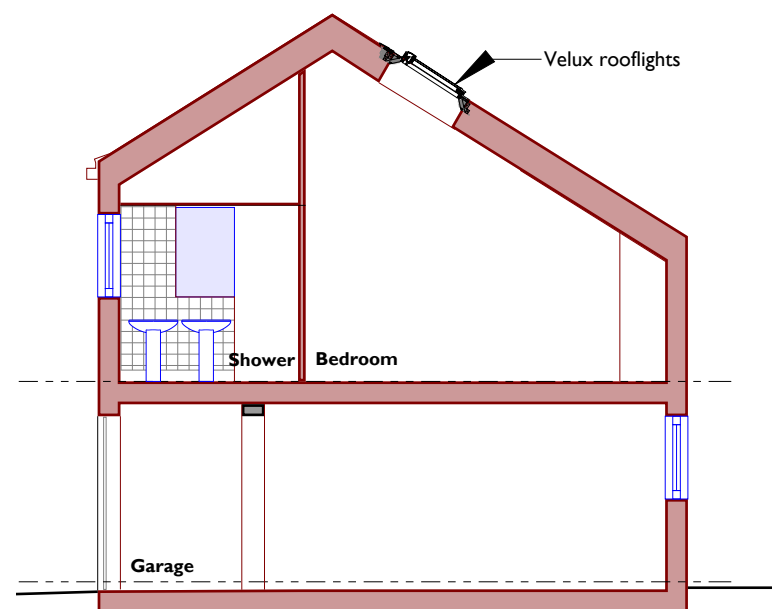

Section A-A

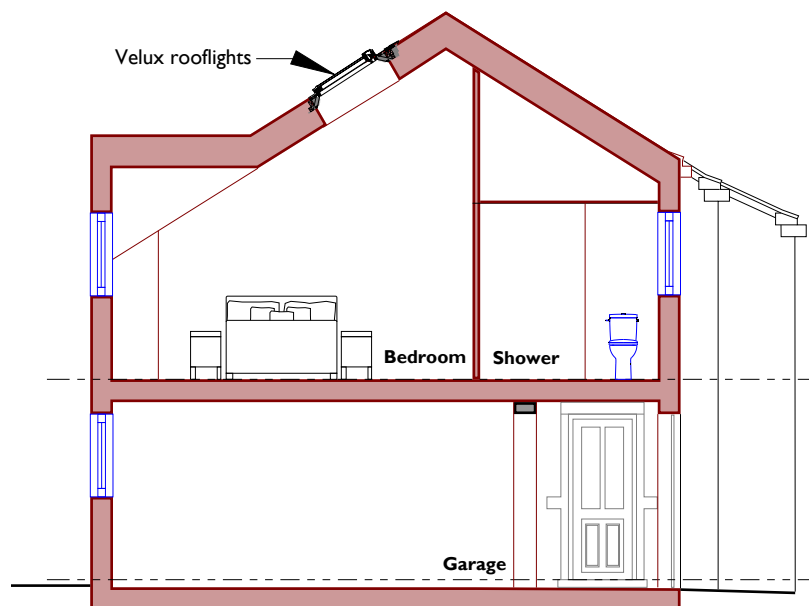

Section B-B

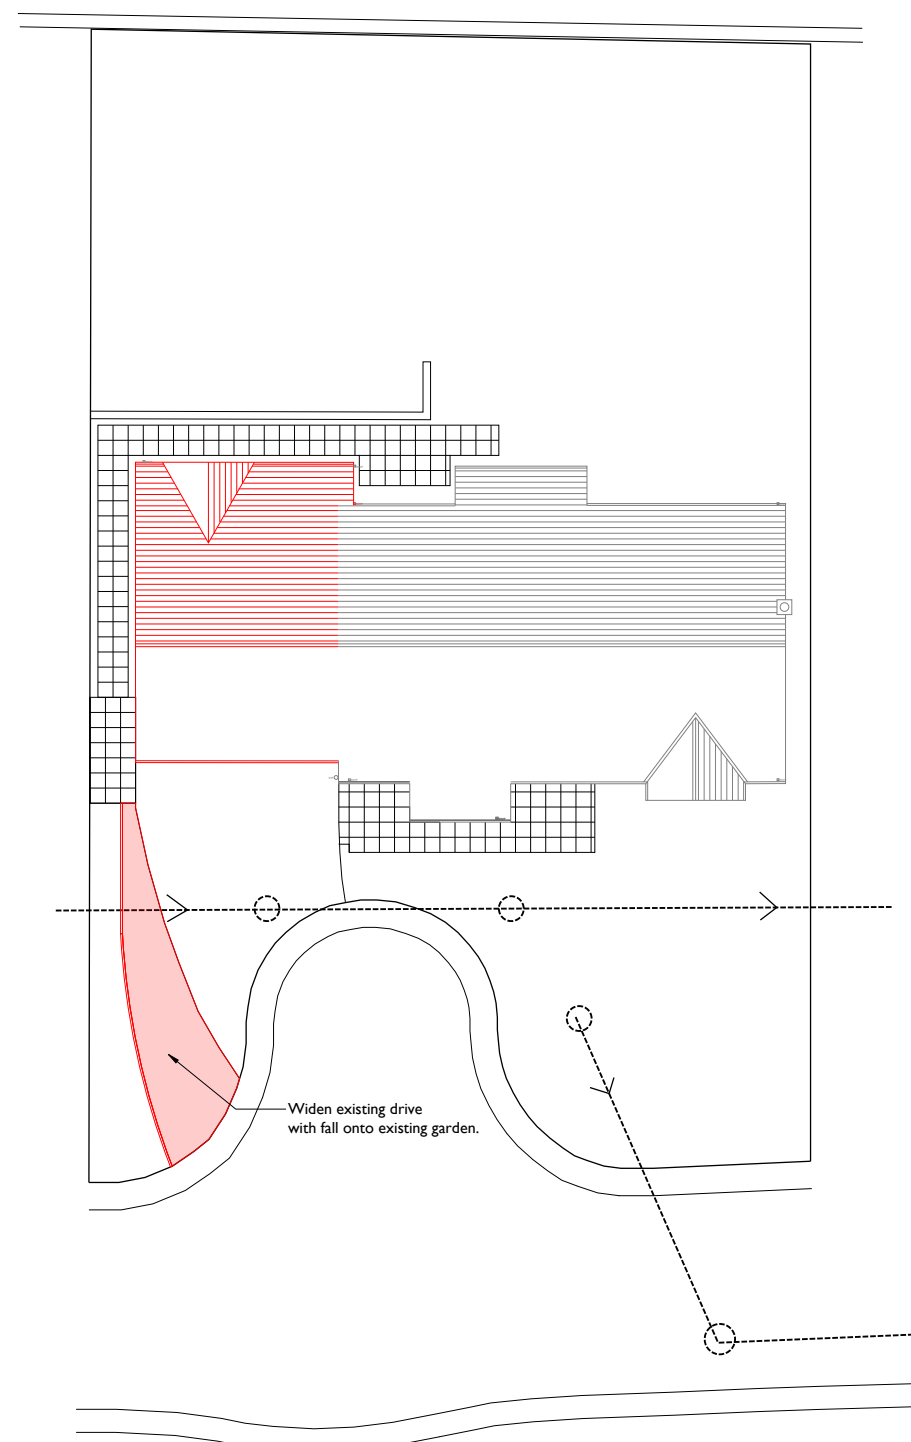

Site Plan 1:200

A		Frosted glass shown		DR		4/12/09	
Revision	Description	Drawn	Checked	Date			
Current Status:		PRELIMINARY					
							
T.A.D. Architects Limeight Building Unit C1 Centenary Works 150 Little London Road Sheffield, S8 0UJ							
Tel:		0114 250 9600					
Fax:		0114 258 3681					
Email:		enquiries@tadarchitects.co.uk					
www:		tadarchitects.co.uk					
Project 6 Mount Pleasant Court Crane Moor, Sheffield S35 7BT							
Drawing Title Proposed Plans, Elevations & Site Plan							
DO NOT SCALE FROM DRAWING							
Scale	Date	Drawn	Checked				
1:100@A1	10.11.09	DR					
Drawing Number 0939/A/(PL)/01		Revision A					
CAD Reference: 0939/GDS FILES/6 Mount Pleasant Crane Moor.dwg © T.A.D. Architects							