



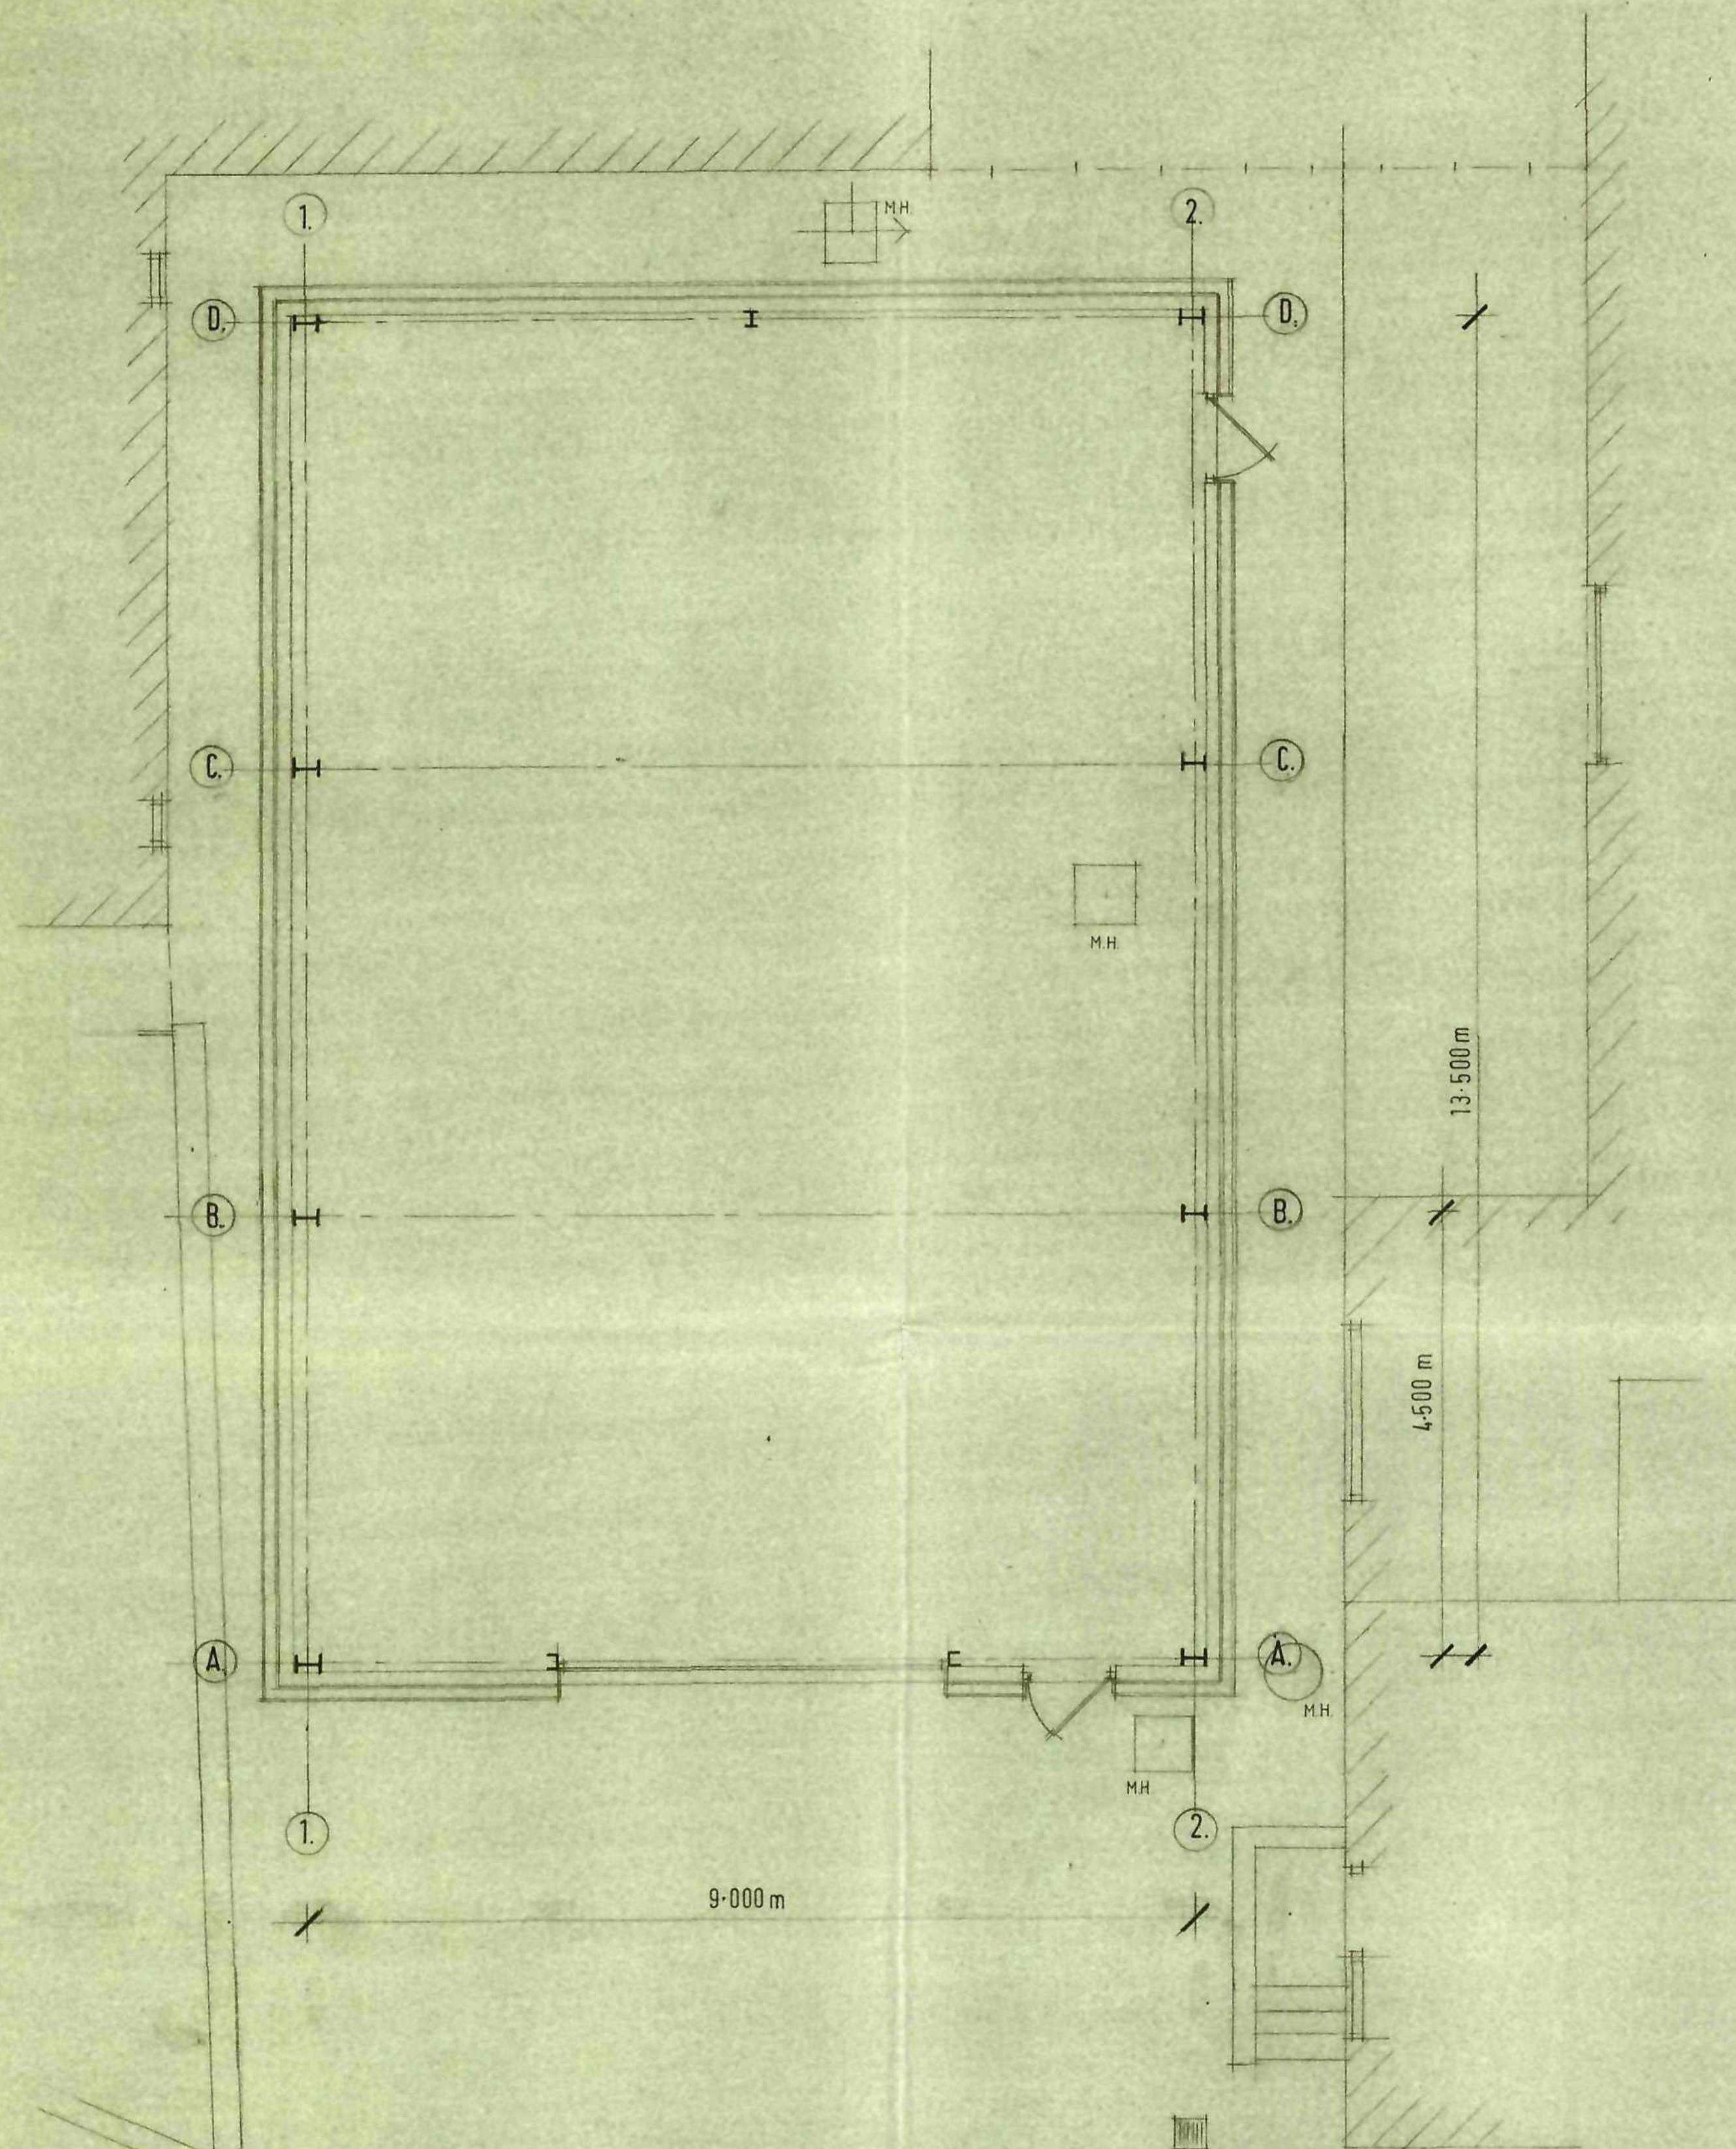


GROUND FLOOR LAYOUT.

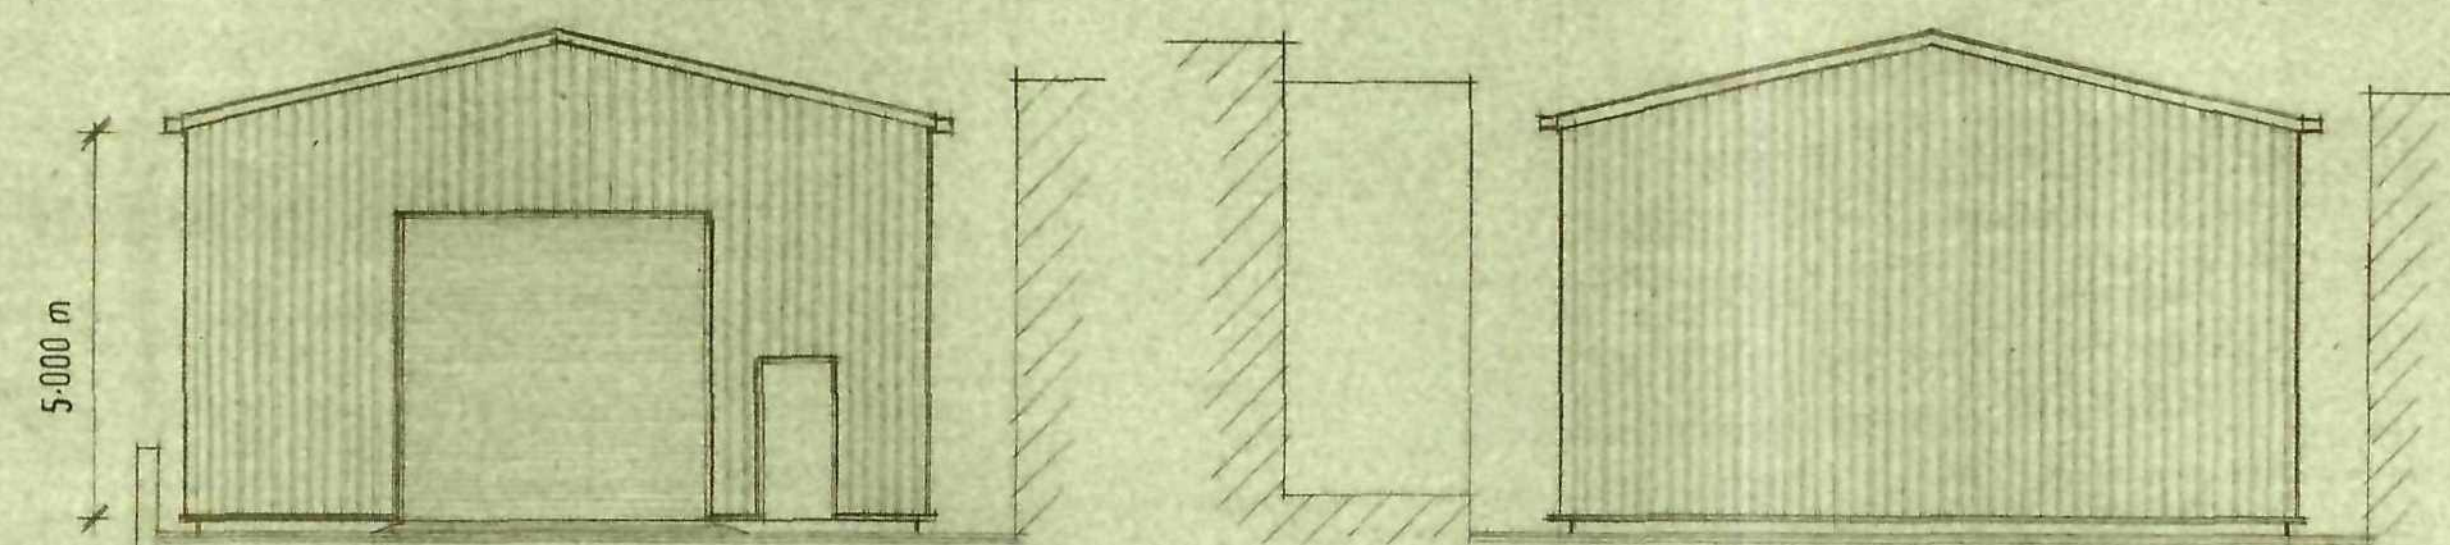


PROPOSED FRONT ELEVATION.

PROPOSED REAR ELEVATION.

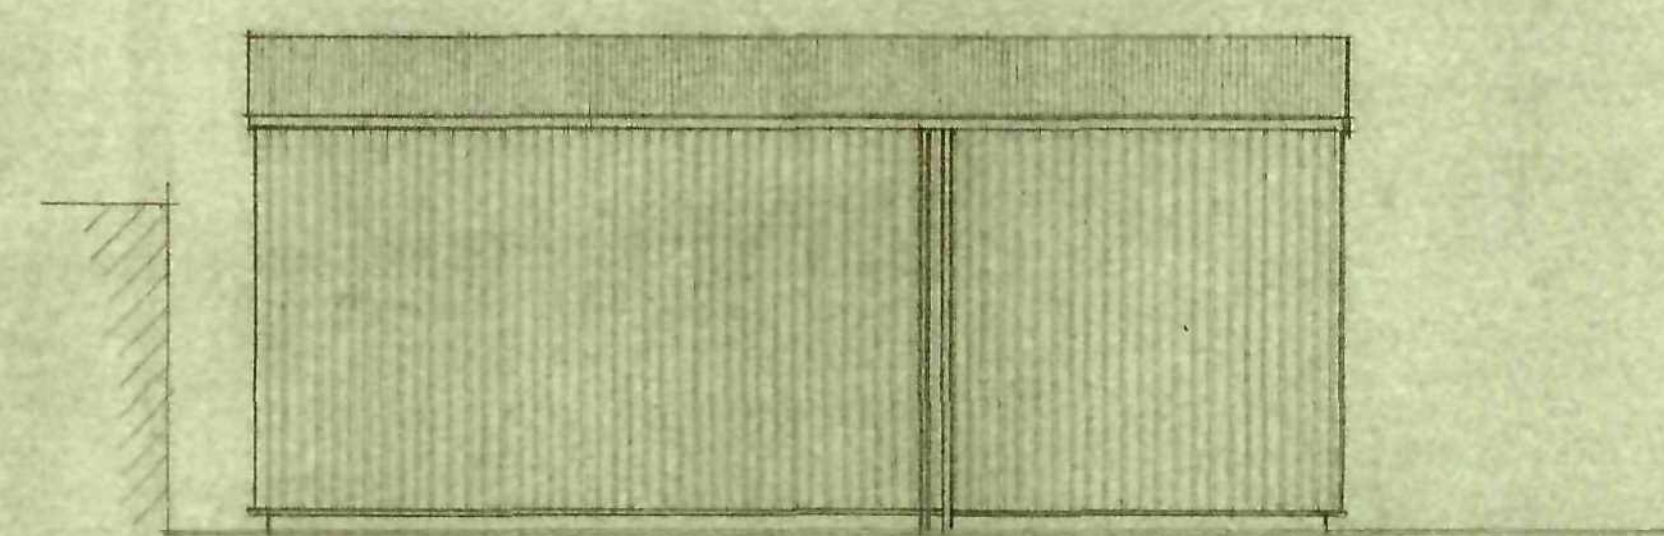

PROPOSED SIDE ELEVATION.

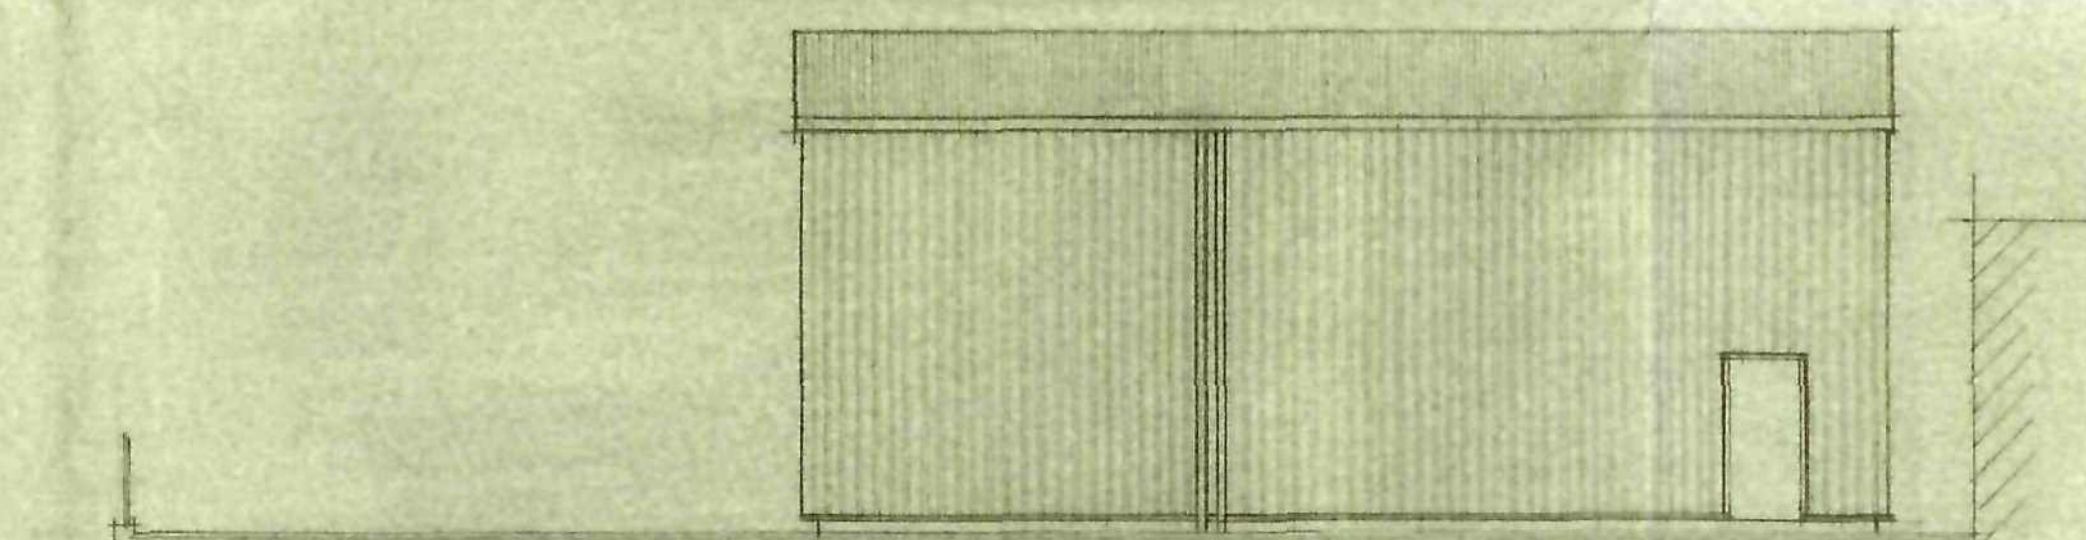

PROPOSED SIDE ELEVATION.

NOTES
The contractor is to check and verify all building and site dimensions, levels and sewer invert levels at connection points before tendering and work commences.
This drawing must read with and checked against any structural or other specialist drawings provided.
The contractor is to comply in all respects with the current building regulations whether specifically stated on these drawings or not. Internal dimensions exclude plaster thickness.
Do not scale off this drawing.

© Copyright

Job Title	NEW UNIT.	
Client	G. & G. ENGINEERING, LTD.	
Drawing Title	PROPOSED LAYOUTS.	
Drawn By 1. W.	Date DECEMBER 10.	Scale 1:50 1:100

**IAN WILLIAMS
DESIGN AND BUILD**
FAIRFIELDS, CHURCH ROAD,
ALTOFTS, W. YORKS WF6 2NU

Telephone: 01924 893311

DRG. No. 82. 01. 12. 10.