


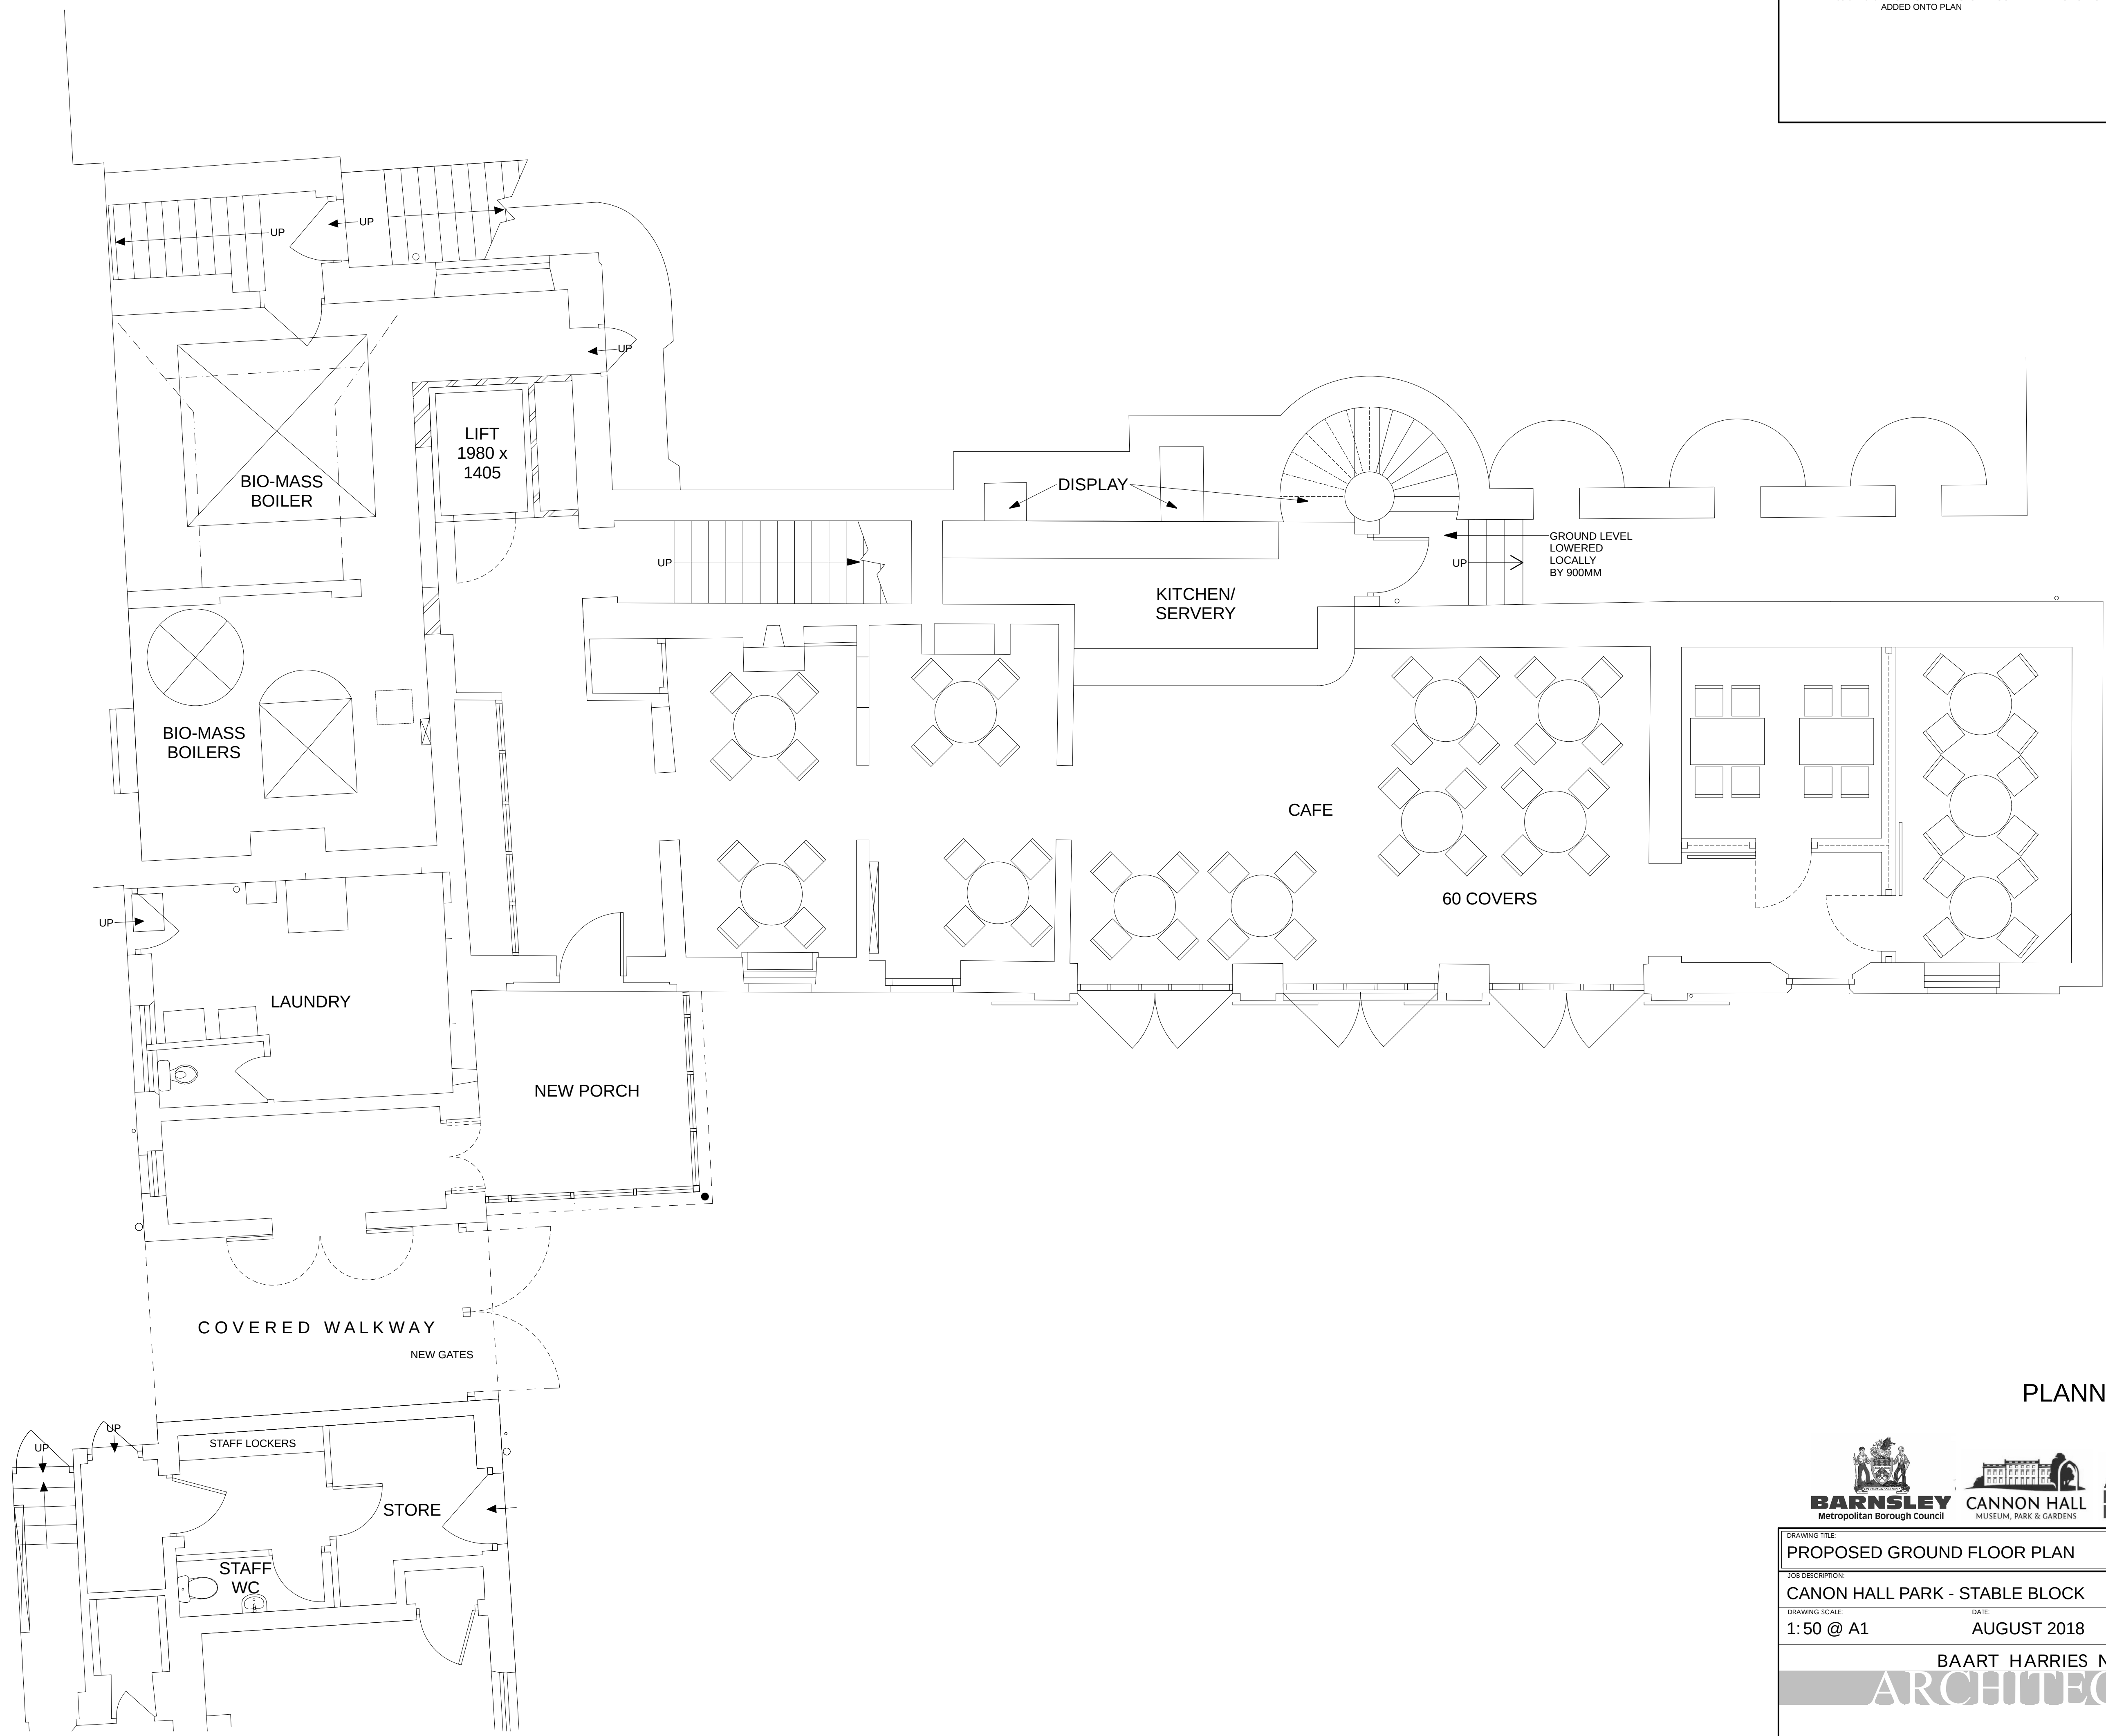

PLANNING DRAWINGS



DRAWING TITLE PROPOSED GROUND FLOOR PLAN		
JOB DESCRIPTION: CANON HALL PARK - STABLE BLOCK		
DRAWING SCALE: 1:50 @ A1	DATE: AUGUST 2018	DRAWING REF: 2645.06A
BAART HARRIES NEWALL ARCHITECTS		
1 WILDERHOPE HOUSE POURNEY GARDENS BELLE Vue SHREWSBURY SY3 7JU Fax: 01743 364544 Tel: 01743 361261		