


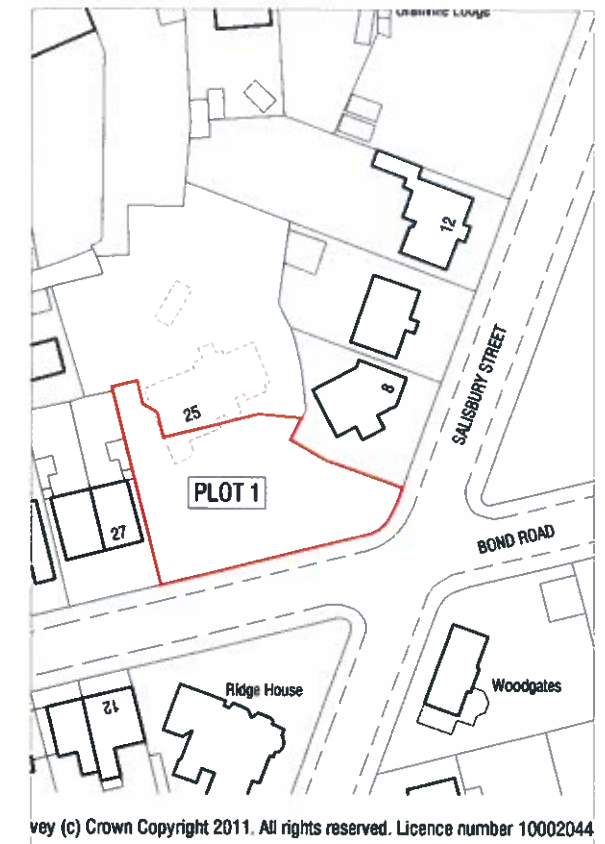

Site Location Plan 1:1250

PROPOSED DWELLING
PLOT 1, 25 BOND ROAD
BARNSELY

PROPOSALS

SITE PLAN

mboothdesign
architectural design and building consultants


11 Crowden Walk Barnsley
S75 2LU
T: 01226 286256
M: 07981896300
E: mboothdesign@btconnect.com

Scale 1:200 1:1250 @ A3 Drawn MJ8

Date FEBRUARY 2012 Ref. 12.05

Dwg No. P1 Rev.

Copyright mboothdesign. All dimensions in millimeters unless otherwise stated.
Dimensions for setting out in existing buildings are to be checked and verified on site to be checked on site.

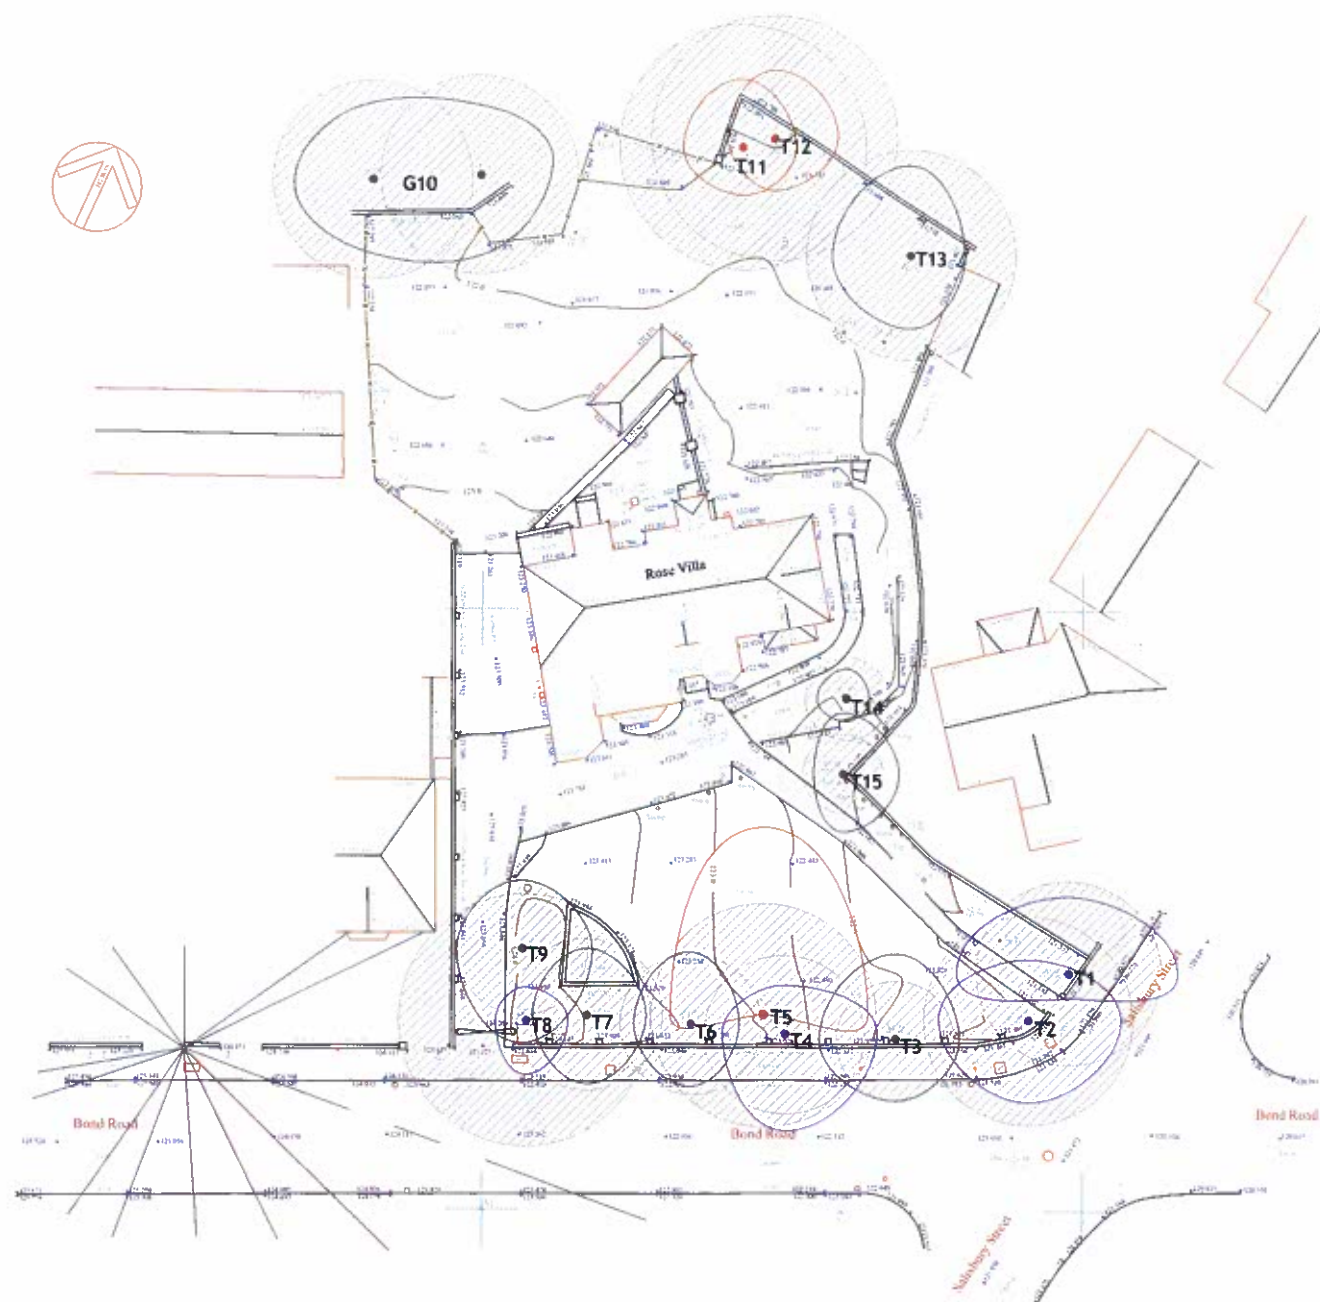

Note: Plans are for guidance only. These drawings should not be used for scaling.

James Royston
Arboricultural Consultant

The Media Centre - 7 Northumberland Street - Huddersfield - HD1 1RL
j@jamesroyston.co.uk - 01484 483061 - www.jamesroyston.co.uk

Tree roots constraints plan:
Bond Road, Barnsley

1:500 **PAPER SIZE A3**

Key	
	Category A Tree
	Category B Tree
	Category C Tree
	Category R Tree
	Root protection area