


COPYRIGHT: This drawing and design and all the information contained therein is the sole copyright of M J H Design and reproduction in any form is forbidden unless permission is obtained in writing.

NOTES:


NOTES:
All dimensions must be checked on site and not scaled from this drawing.

Notes:

All work to be carried out strictly in accordance with current Building Regulations and British Standard Codes of Practice. All new timber to be treated with recommended fungicide and insect repellent to satisfaction of Local Building Inspector. No projections over boundary.

 


Side Elevation

 

Rear Elevation



Side Elevation

 

Front Elevation

© Copyright

© Copyright

© Copyright Date Revisions

M & JH DESIGN

Architectural Services

**Aldersyde,
07 Barnsley Road
Wombwell
Barnsley
S73 8JH**

Tel: 07704677472
e-mail: enquiries.mjhdesign@gmail.com

Client _____

Client
Mrs Emma Taylor

Project

Project
Proposed Alterations
34 Greenside Lane
Hoyland
Barnsley
S74 9PZ


Title

Existing Plans & Elevations

Scale	1:50
-------	------

Drawn by	JRH	Date	Feb 2024
----------	-----	------	----------

Drawing No.	Revision
1347-01	

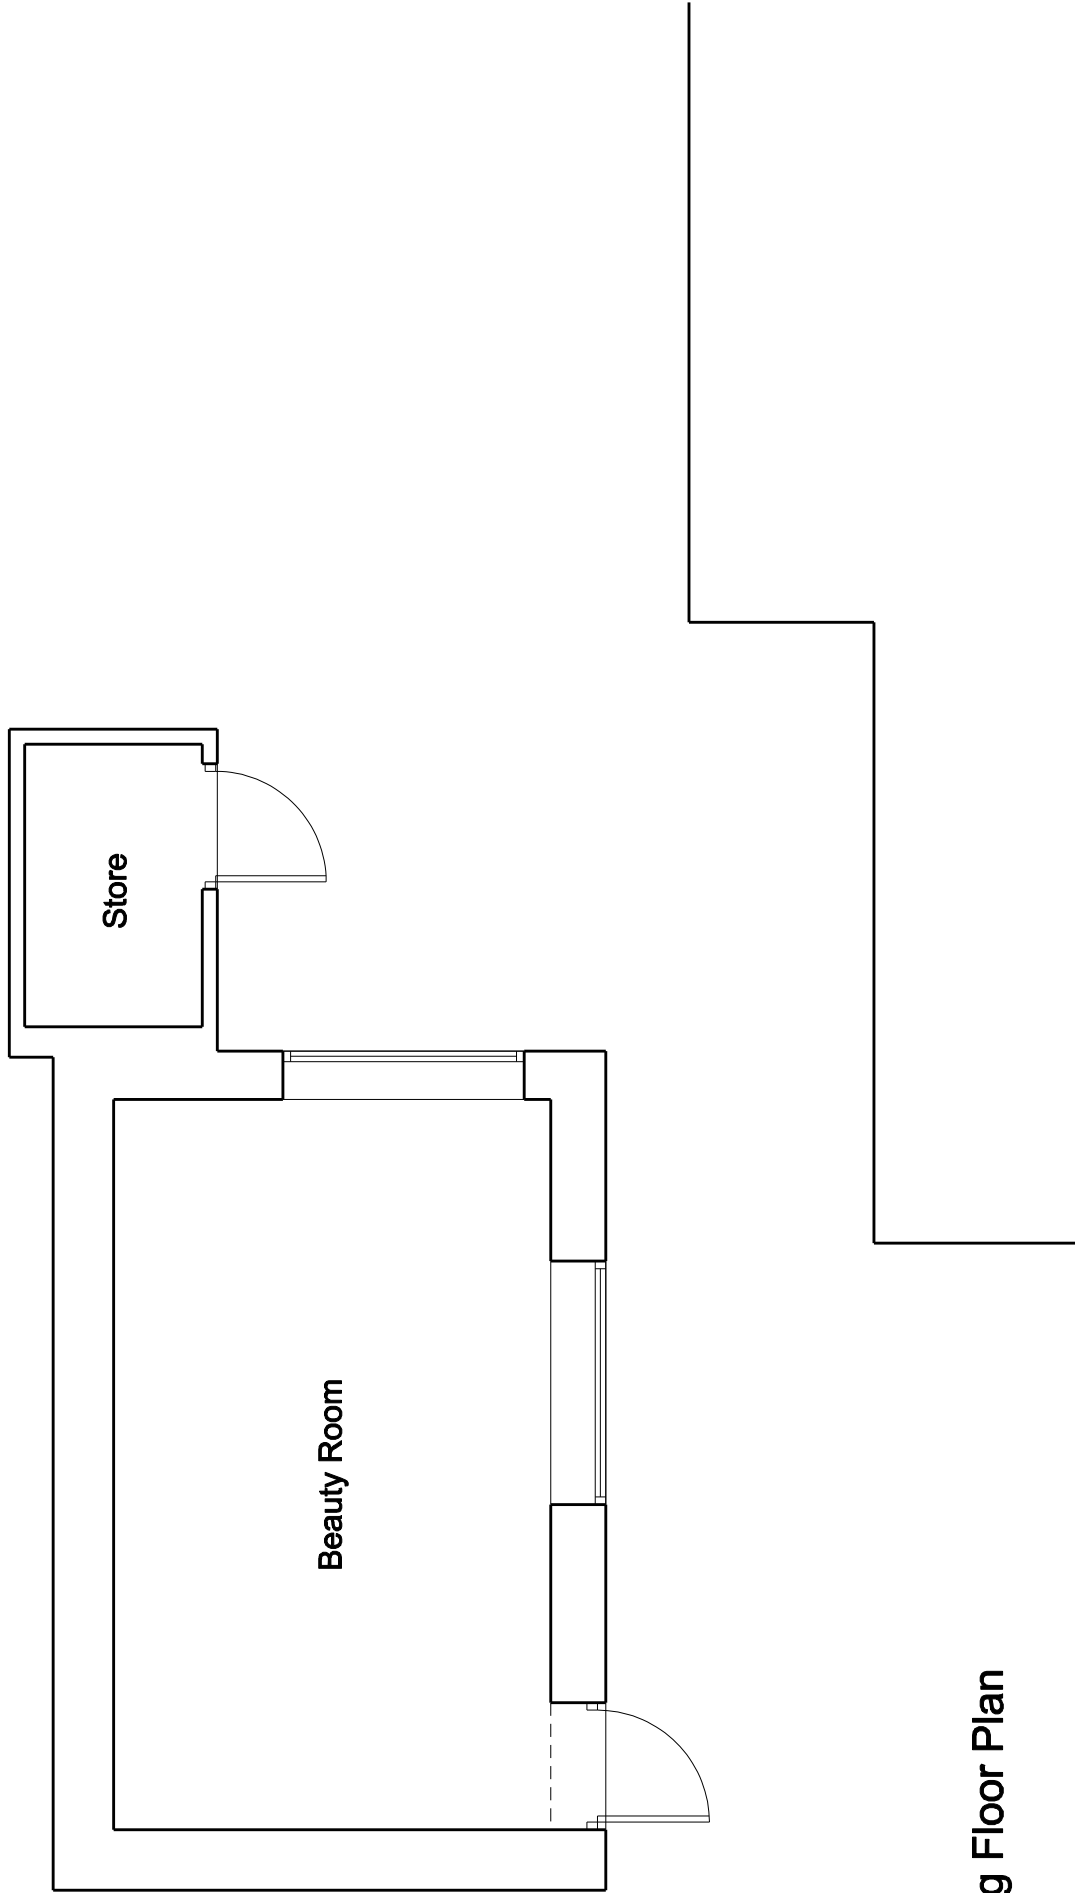

Existing Floor Plan