


Drawing No.	Rev No.
MRS001 -004	

Surface water is to be fed into existing rainwater recycling system.
Note a soakaway is not a viable proposition at this location.

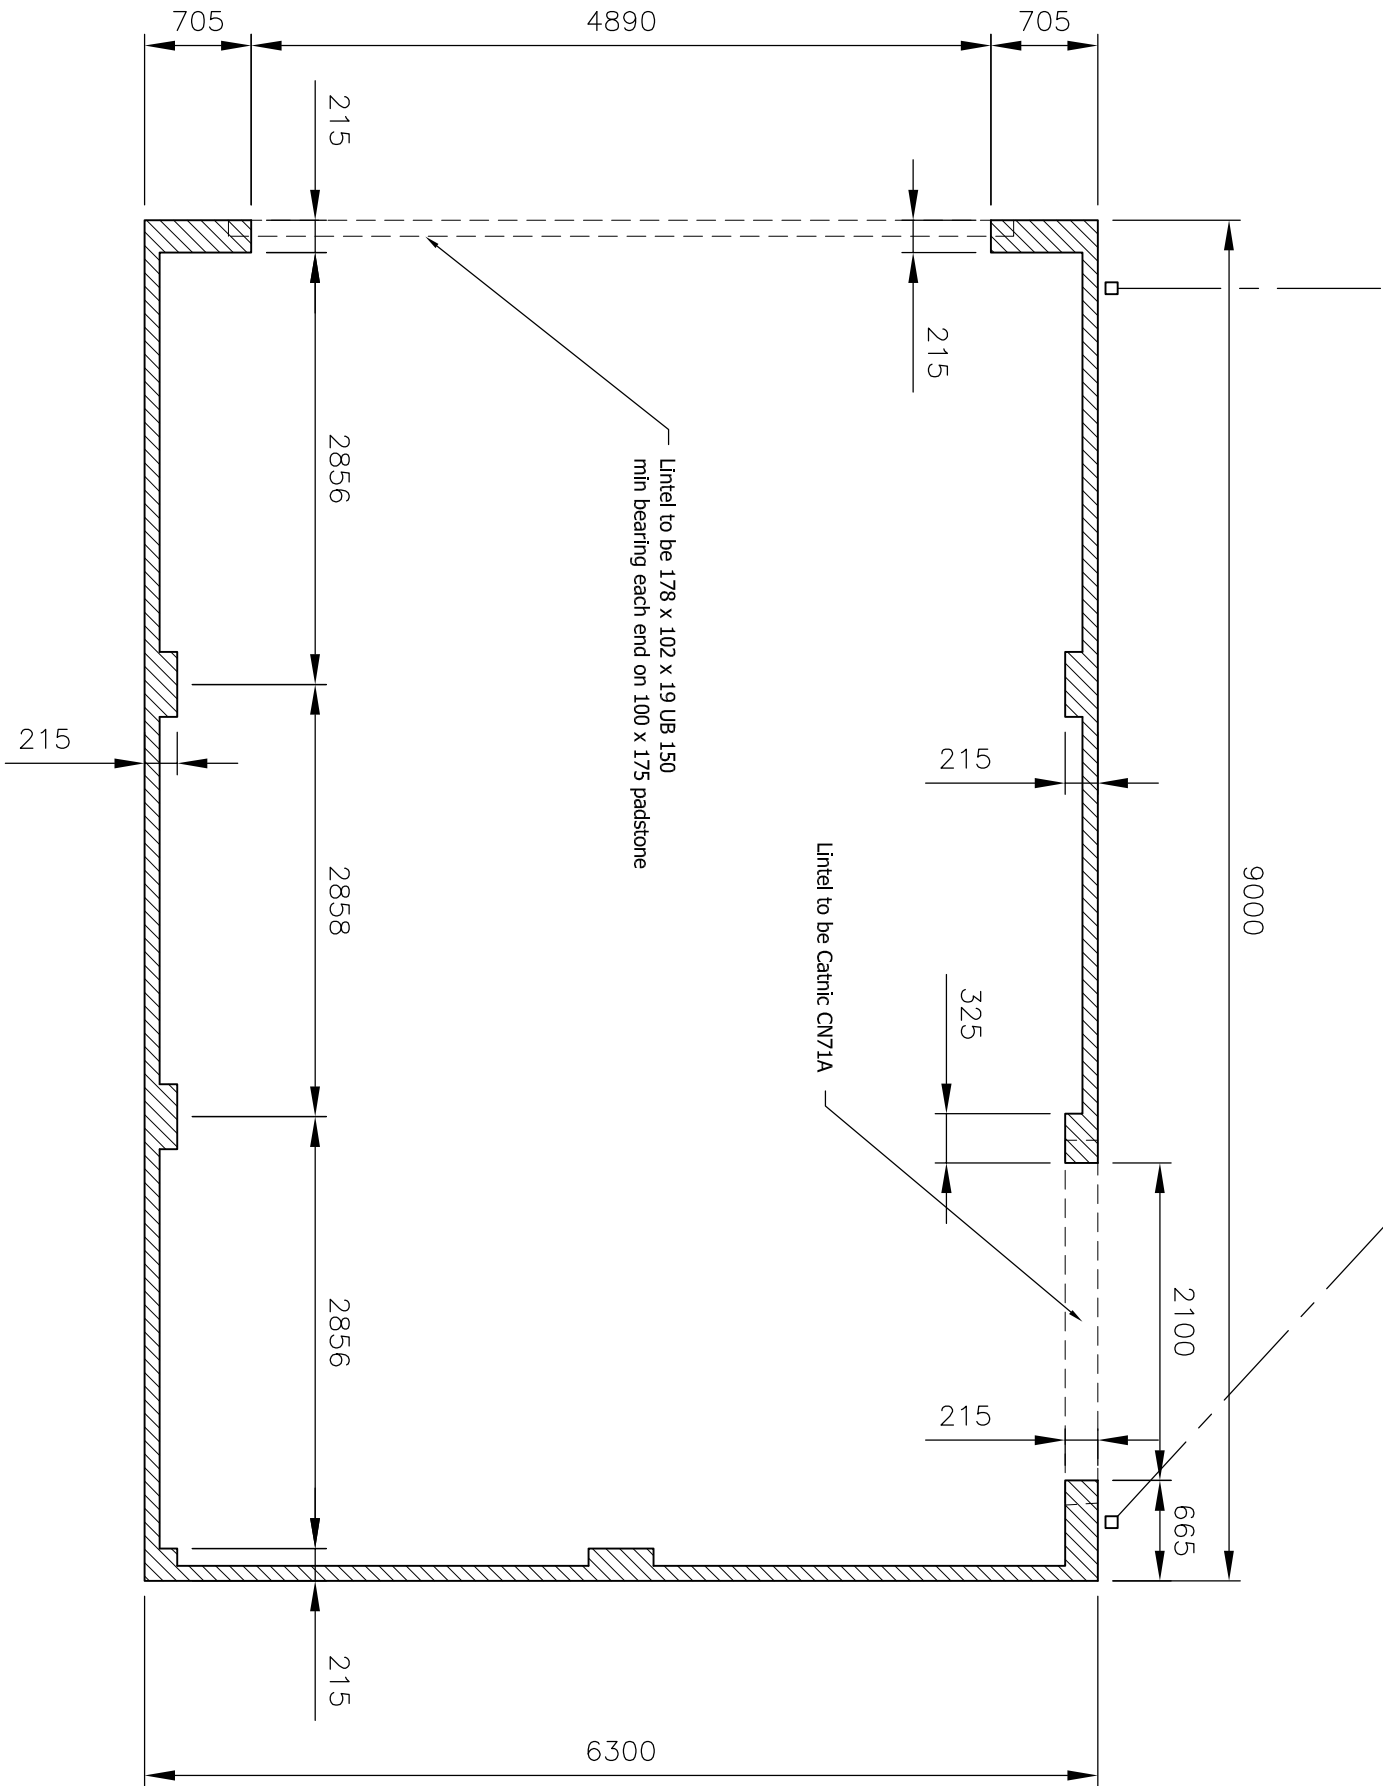

PROPOSED GROUND FLOOR PLAN
SCALE 1:50 AT A3

DO NOT SCALE: Contractor to check all dimensions and report any omissions or errors

NOTES

Rev	Description	By	Chk	App	Date
-----	-------------	----	-----	-----	------

JRB DESIGNS LTD
166 Churchfield Lane
Barton
Barnsley
S75 5FA
Tel: 01226 383542
Fax: 01226 380078
Mob: 07970 541192
Email: join@jrbdesigns.co.uk
This drawing is copyright. © Jrbdesigns Ltd.

Client

MR. R SHEPHERD

Drawing Title

PROPOSED PLANS

Address

30 CAWTHORNE ROAD
BARUGH GREEN
BARNSELEY
S75 1LQ

Project Title:
PROPOSED DETACHED GARAGE

Purpose of Issue:

PLANNING

Drawing Status

FIRST ISSUE

Scale at A3	Drawn By	Date	
AS SHOWN	JRB	22/06/2009	
Checked By	Date	Approved By	Date
RS	22/06/2009	RS	22/06/2009
Project No.	Drawing No.	Revision	
MRS001	004	-	

APPROVAL ☒ INFORMATION ☐ TENDER ☐ CONTRACT ☐ CONSTRUCTION ☐