

The device is essential and shall not be considered pay used or for other purposes without the express permission of the authority. The driver must be seated in compliance with all other relevant statutes and regulations. If the authority determines it is reasonably necessary to comply with the following Regulations, the road rules from the driving, are applied. Regulations only. It is the contractor's responsibility to check and verify all documents on site. Any discrepancies will be reported immediately.

Penalty:


A vehicle not in conformity with relevant British or European Standards/Codes of practice or applicable laws may be deemed to be in breach of safety and not be used or operated on this project.

This architectural drawing shows the front elevation of a building. It features a prominent gabled roof with a chimney on the left side. The facade is composed of horizontal lines, suggesting a brick or stone construction. There are several windows and a door visible on the ground floor. The drawing is a black and white line art representation.


71



50

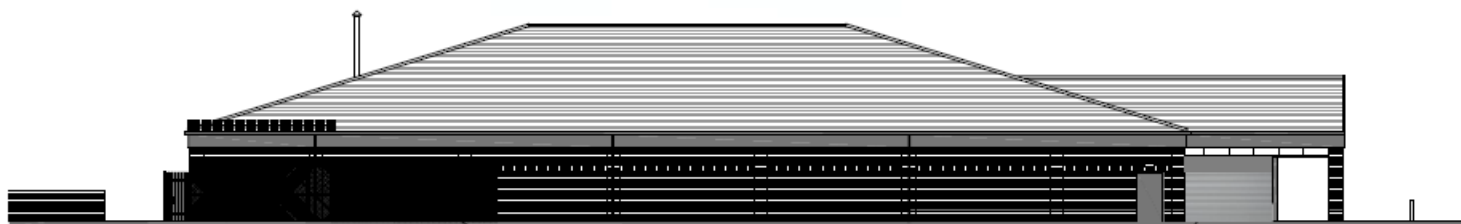

C

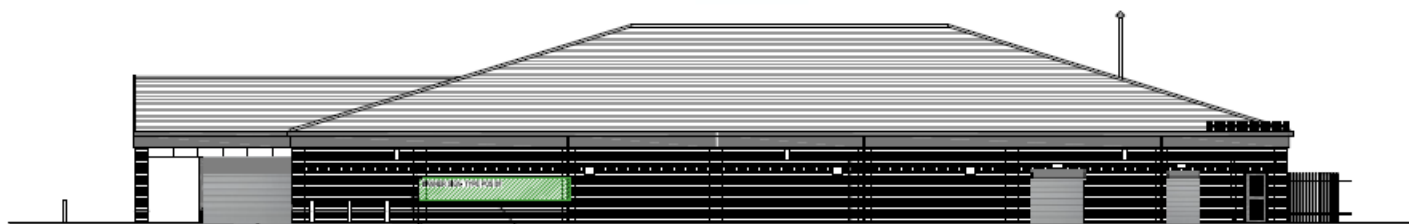

20

9E

8E

SHUTTER	LOCATION	COLOUR		HEIGHT MM	WIDTH MM
		GUIDES	CURTAIN		
1	No Works Required				
2	Foyer [Side]	Light grey	Light grey	2900	350
3	Entrance	Light grey	Light grey	2900	620
4	Foyer [Side]	Light grey	Light grey	2900	350
5	Front elevation	Light grey	Light grey	2900	230
6	No Works Required				
7	Goods-in	Light grey	Light grey	2800	220
8	Fire exit	Light grey	Light grey	2200	140
9	Fire exit	Light grey	Light grey	2200	110

I - Internal (External View)

C- Concealed

E-External

Job Date	12/20/2014	Drawn/Title by	
CLIENT			
			
ASDA STORES LTD			
PROJECT			
ROYSTON			
BARNESLEY			
496			
TITLE			
PROPOSED ELEVATIONS			
DRAWING STATUS			
CONSTRUCTION			
DRAWN		AW	CHECKED DBS
SCALE		1:100 @ A1	
DATE		28/07/11	
GARRODGE COURT GARRODGE ROAD SHEFFIELD S11 9JL T: 0114 288001 F: 0114 288738 C: 0114 288739 WWW.WJCEC.CO.UK			
JOB NO.		DRAWING NUMBER	REV
10_165		A_21_04	