



Drawing No.	Rev No.
MBB001 -004	C

DO NOT SCALE: Contractor to check all dimensions and report any omissions or errors

NOTES

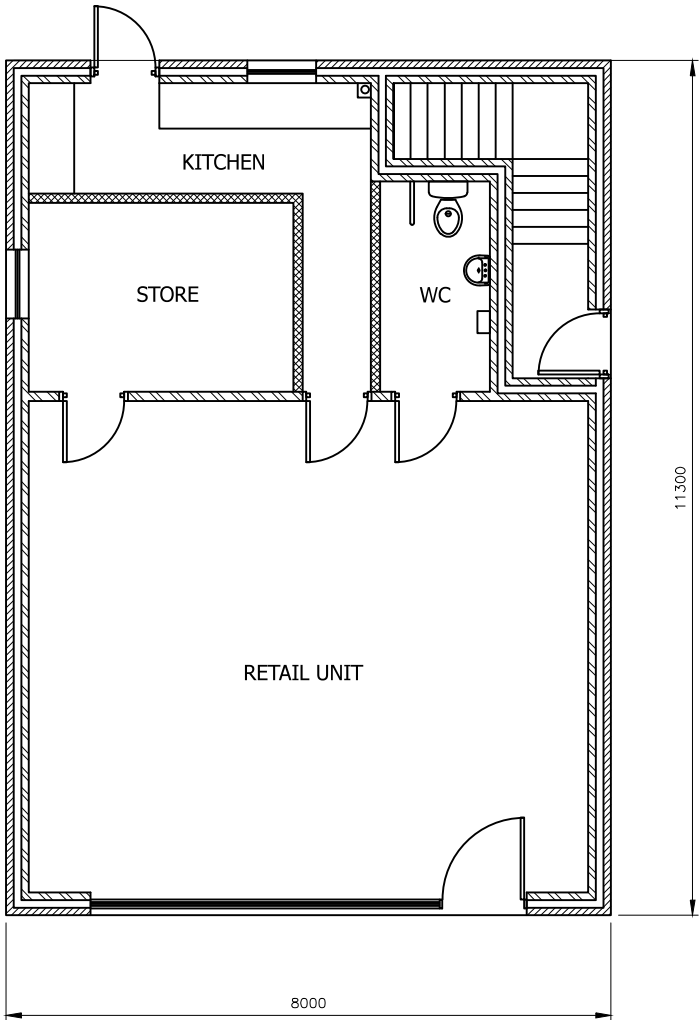

PROPOSED GROUND FLOOR PLAN
SCALE 1:100 AT A3

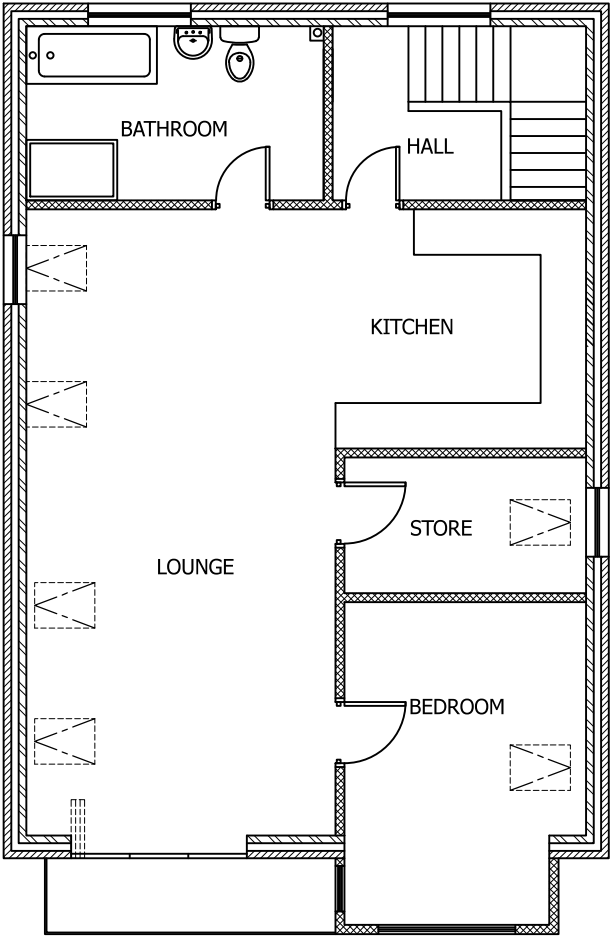

PROPOSED FIRST FLOOR PLAN
SCALE 1:100 AT A3

C	Size reduced	JRB			02/08/19
B	Plan changed and moved forward	JRB			01/07/19
A	Roof height reduced	JRB			13/06/19
Rev	Description	By	Chk	App	Date

JRB DESIGNS Ltd
1 Saville Road
Cudworth
Barnsley
S72 8LT
Tel: 01226 383542
Fax: 01226 380078
Mob: 07970 541192
Email: john@jrbdesigns.co.uk

This drawing is copyright. © jrbdesigns Ltd.

Client

B BARRETT

Drawing Title

PROPOSED PLANS

Address

1A WORSBROUGH ROAD
BIRDWELL
BARNSELY
S70 5QR

Project Title:

NEW REATAIL UNIT WITH AN
APARTMENT ABOVE

Purpose of Issue:

PLANNING

Drawing Status

FIRST ISSUE

Scale at A3 AS SHOWN	Drawn By JRB	Date 18/02/2019
Checked By	Date 18/02/2019	Approved By Date 18/02/2019
Project No. MBB001	Drawing No. 004	Revision C

APPROVAL ☒ INFORMATION ☐ TENDER ☐ CONTRACT ☐ CONSTRUCTION ☐