


Existing front elevation – 26 Edderthorpe Lane

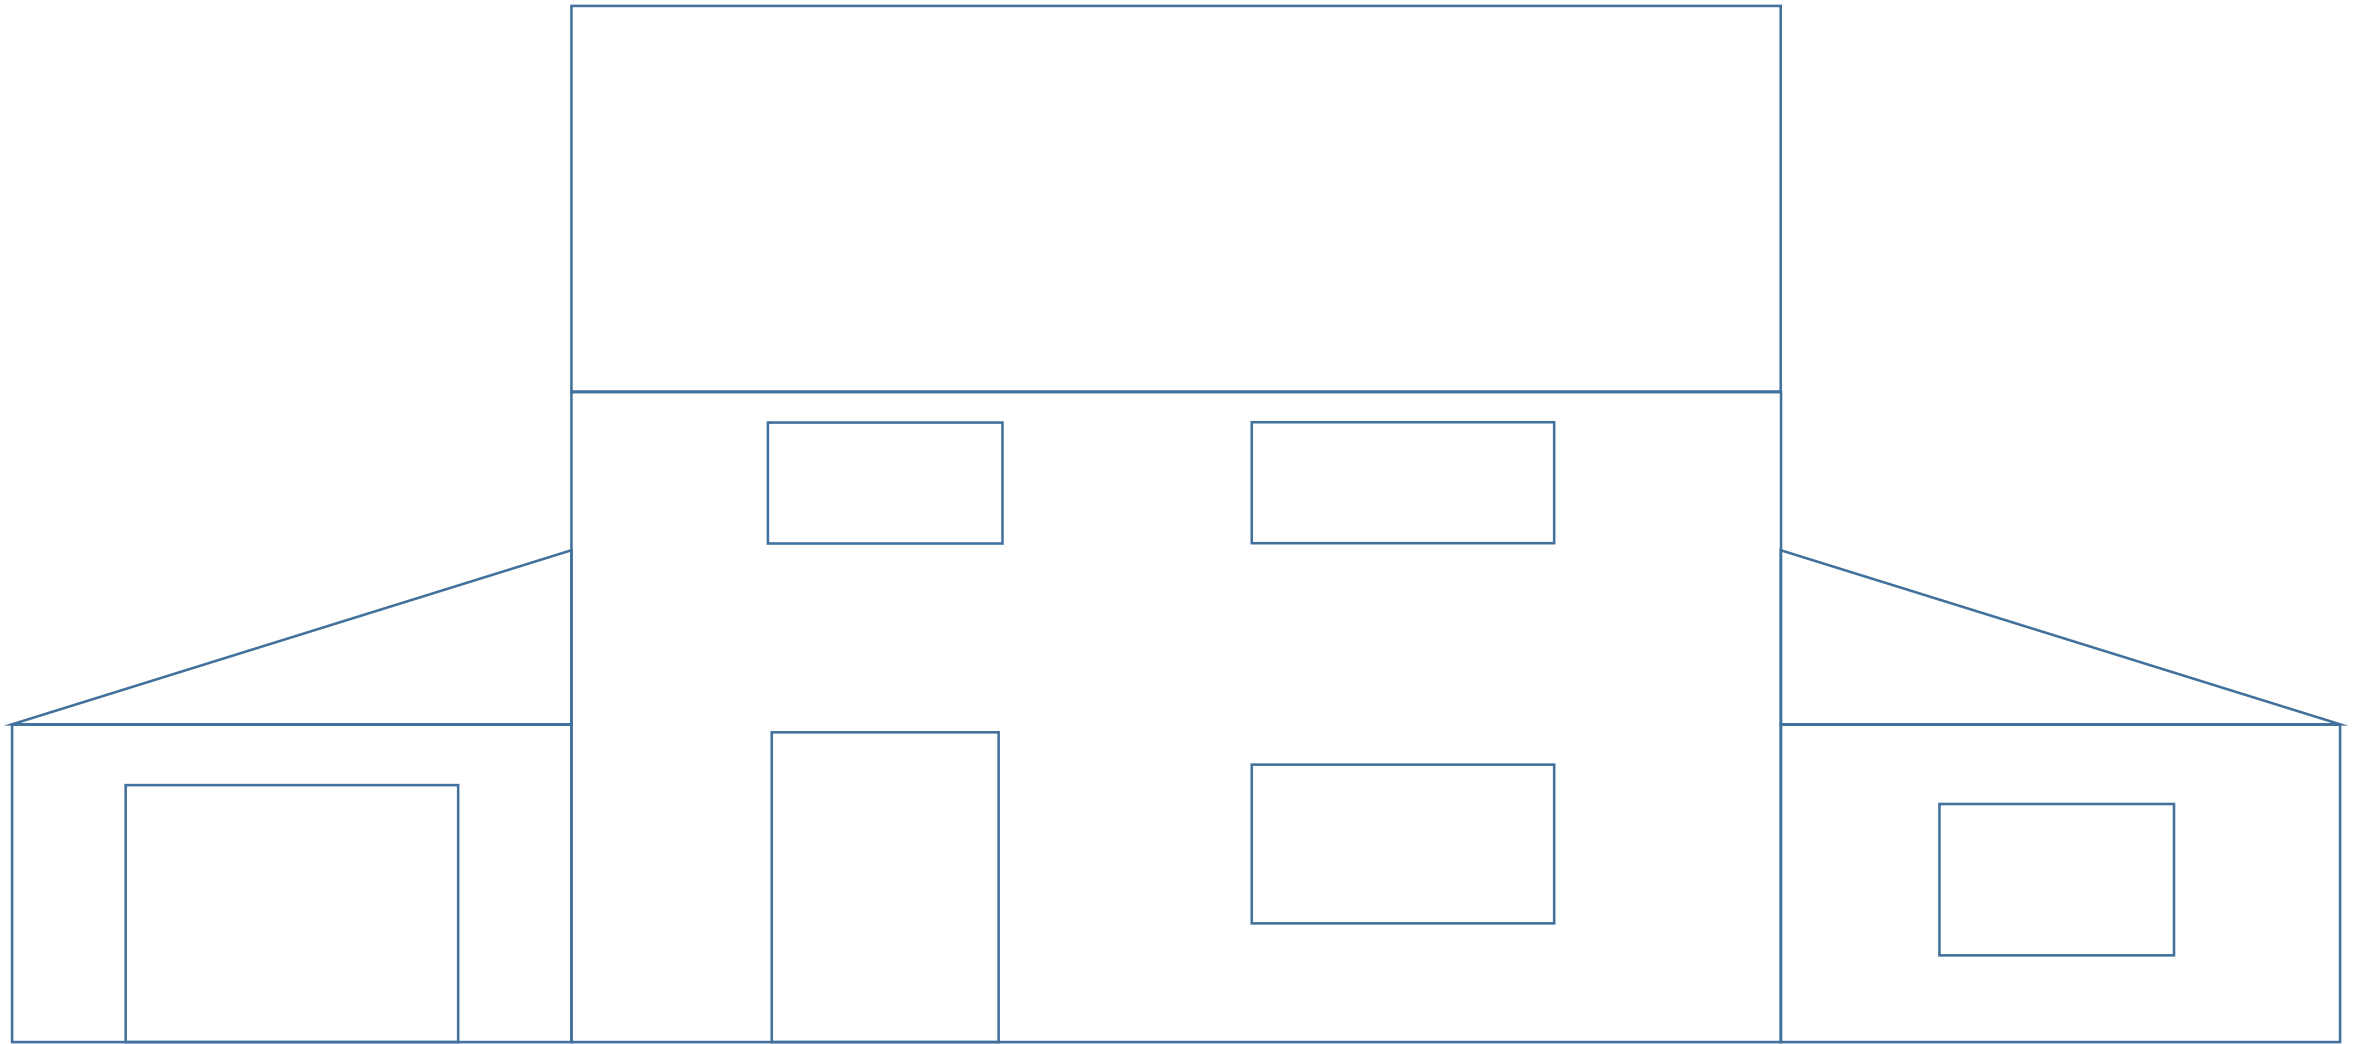

Scale 1:50
March 2020
Ref: 2020/0216

Existing materials:
White UPVC windows
Composite front door with UPVC frame
Red brick outer
Grey tiled roof