






SIDE ELEVATION

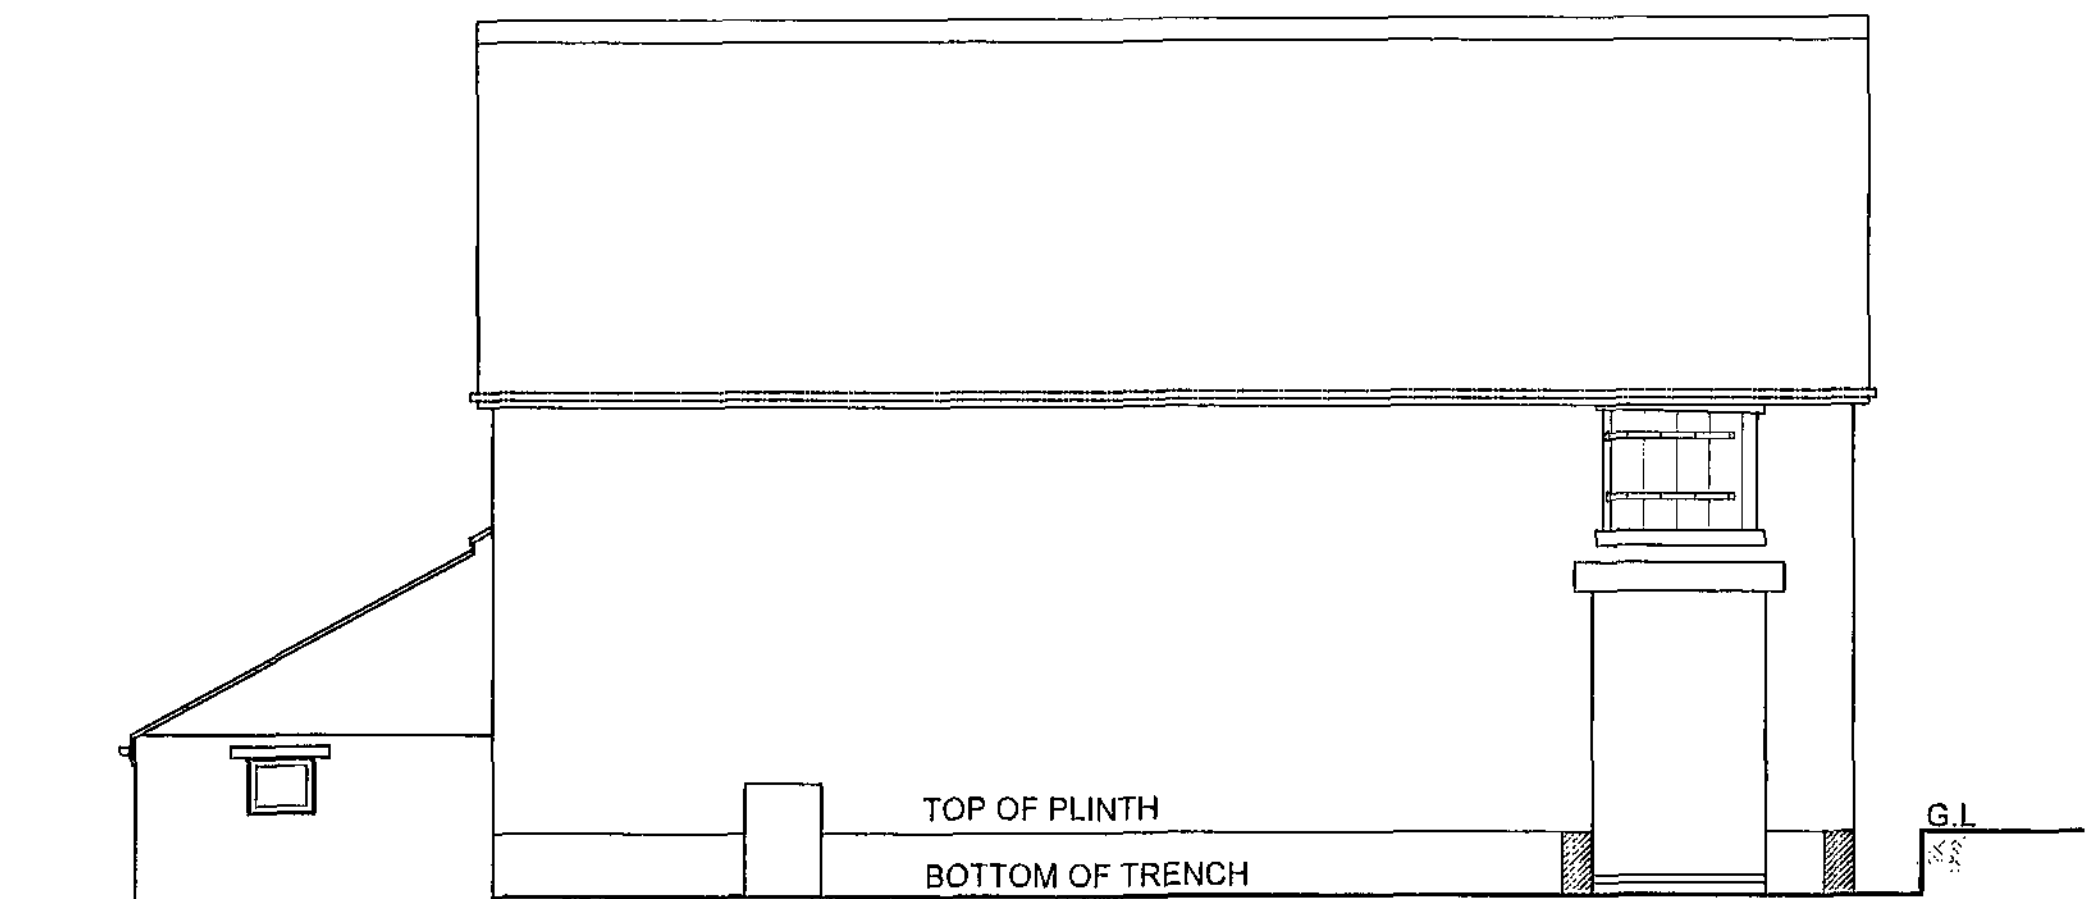


SIDE ELEVATION

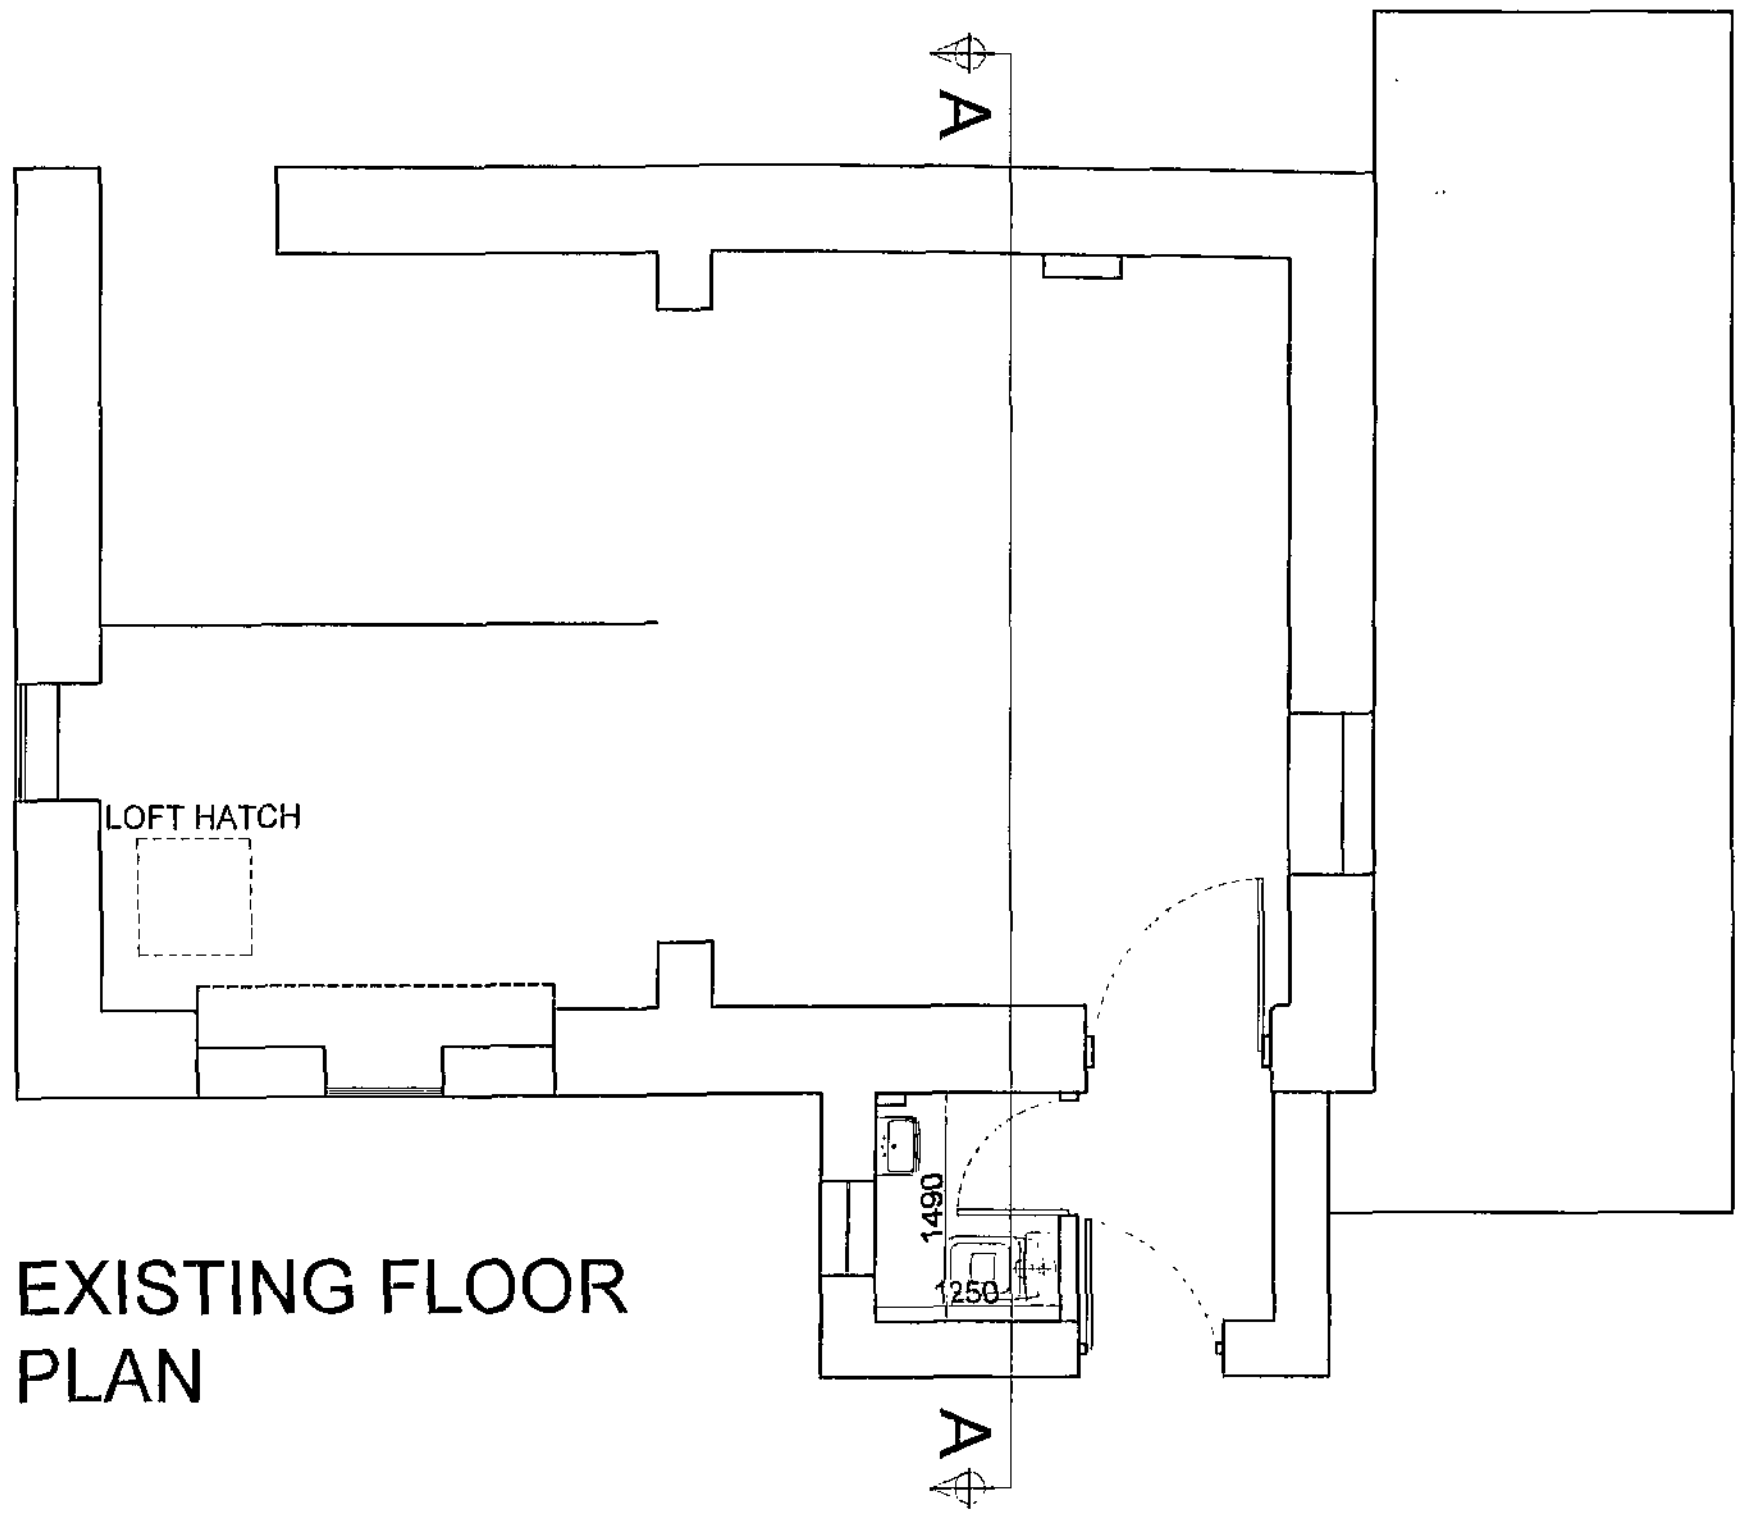


EXISTING FLOOR PLAN

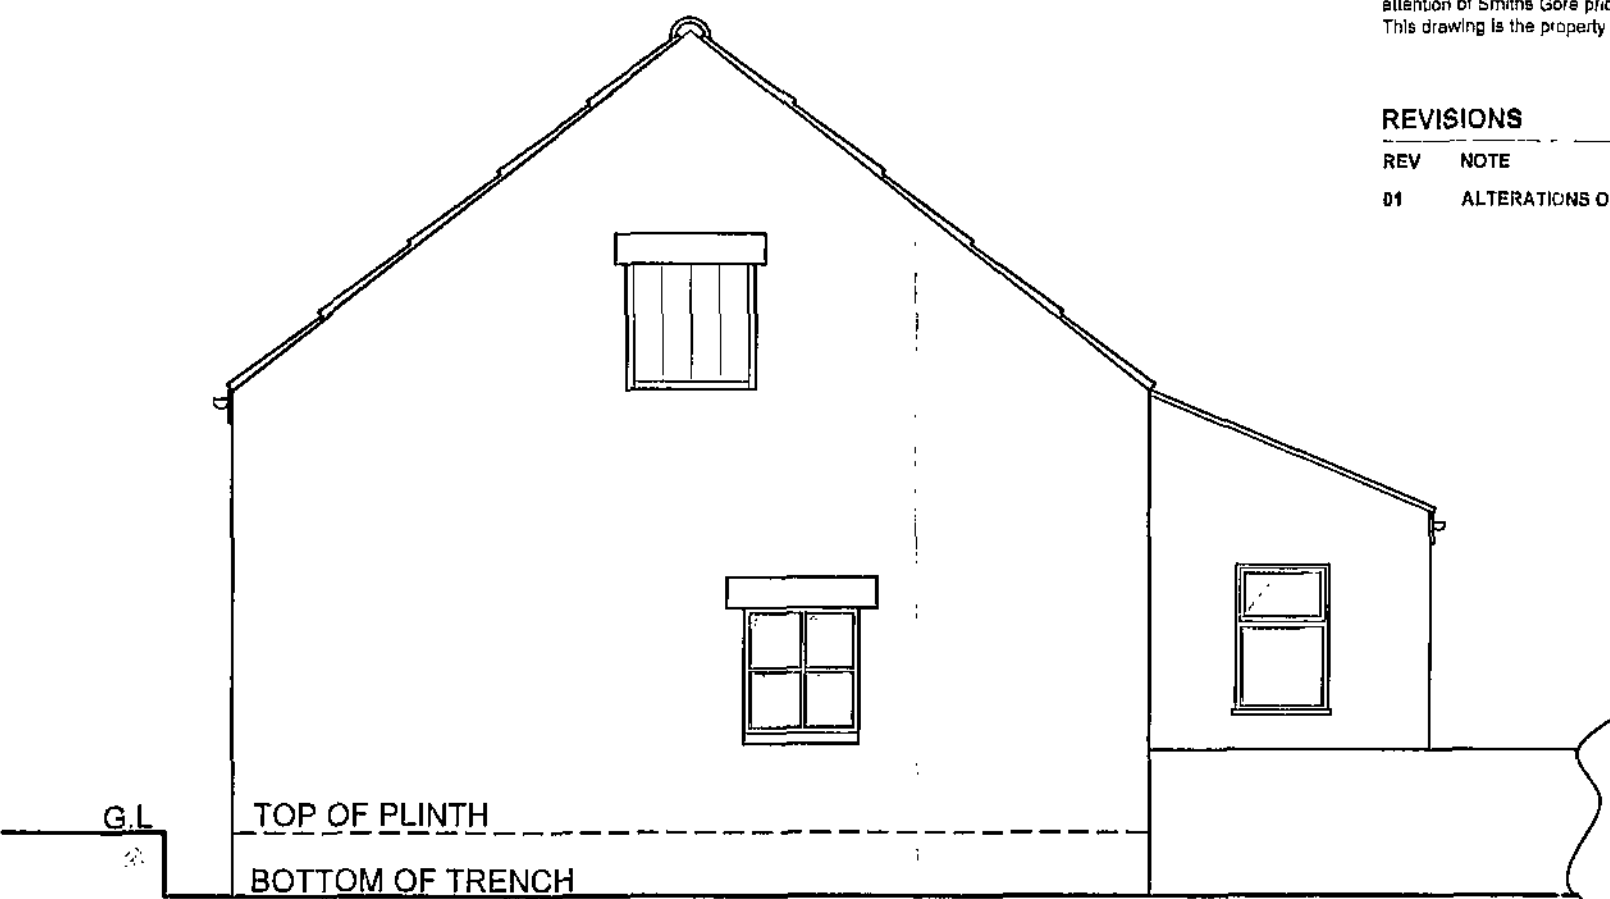

REAR GABLE

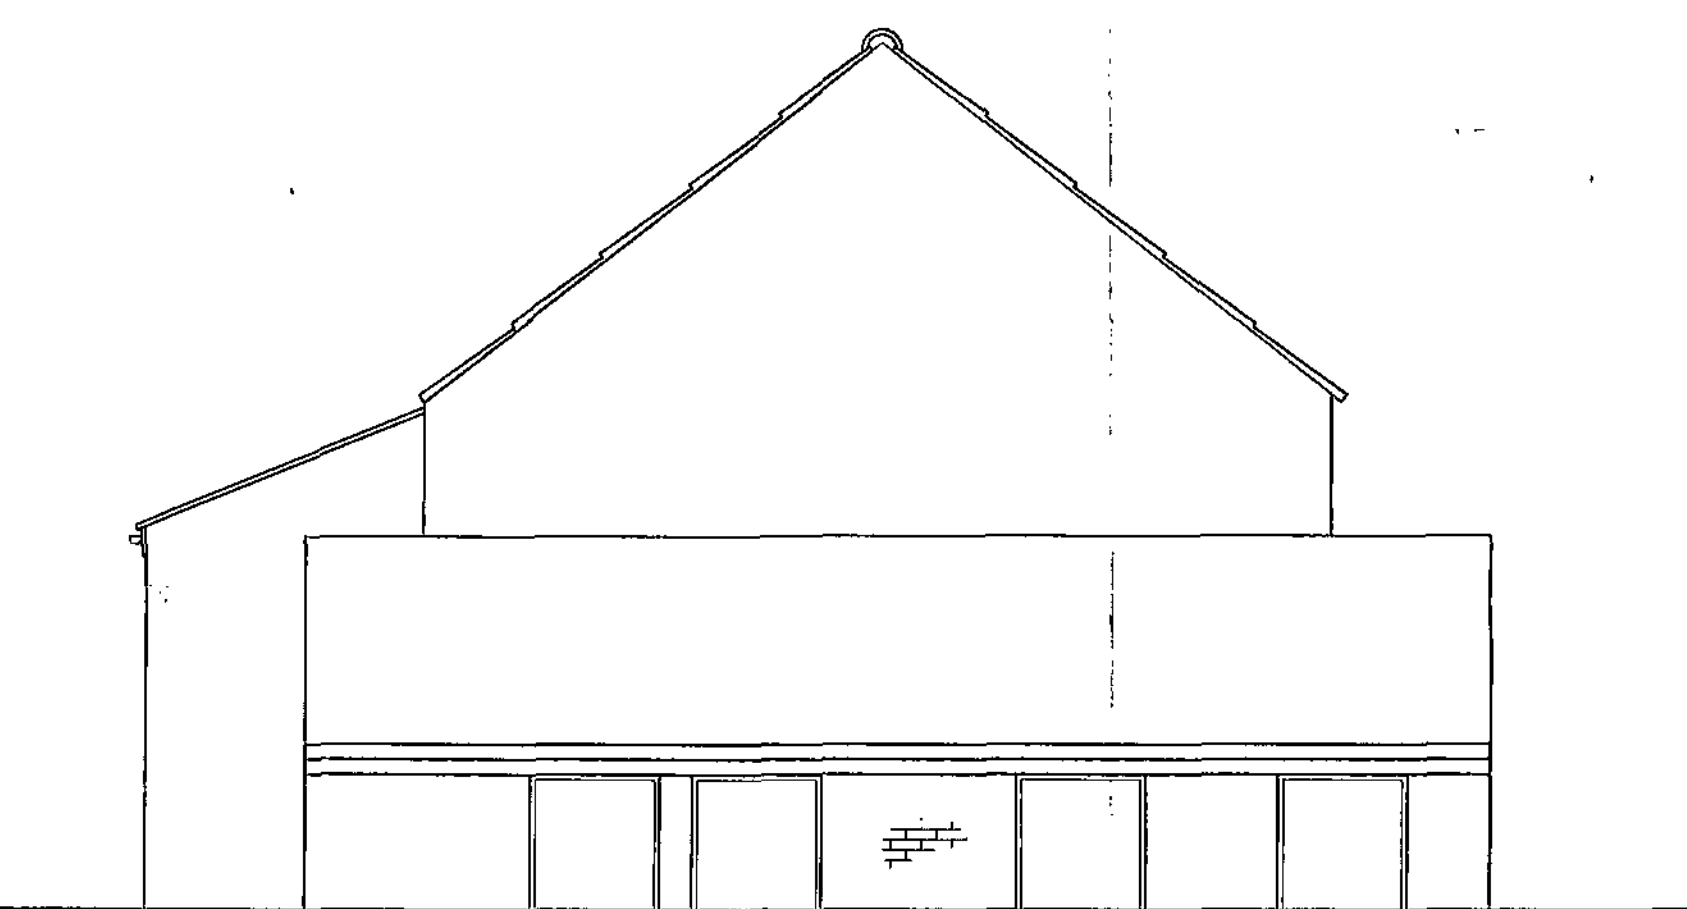

FRONT GABLE

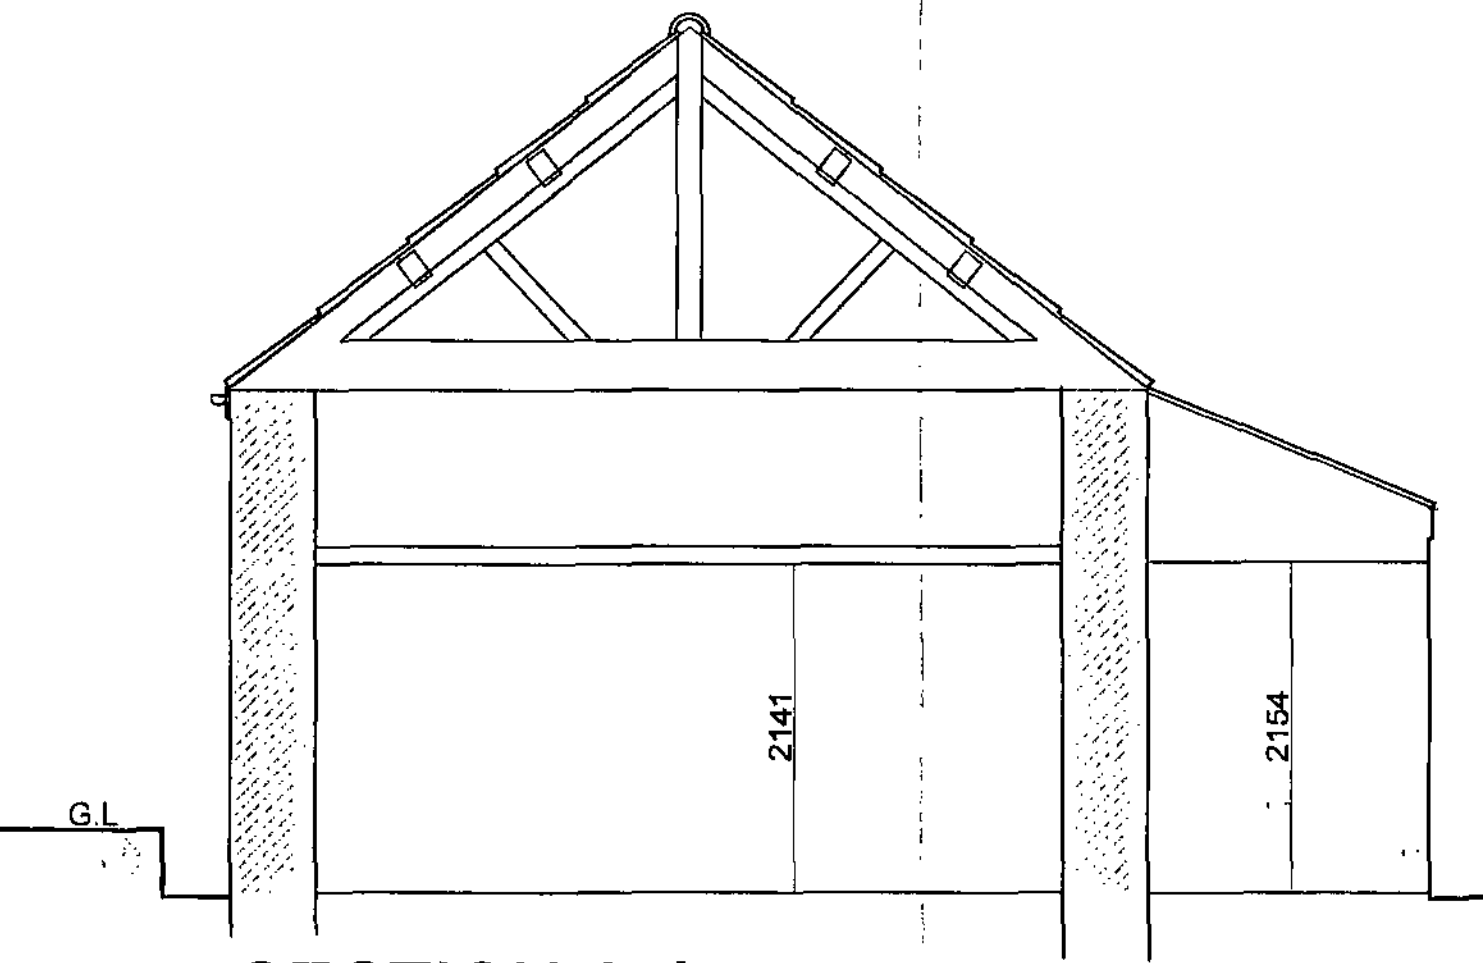


SECTION A-A

NOTES

Do not scale from this drawing unless for Planning purposes. Figured dimensions only are to be used.
 All dimensions must be checked on site by the Contractor prior to the commencement of any fabrication or building work.
 Where applicable, dimensions and details are to be read in conjunction with specialist consultants' drawings, any discrepancy between drawings is to be brought to the attention of Smiths Gore prior to the commencement of any fabrication or building work.
 This drawing is the property of Smiths Gore and may not be reproduced without their permission.

REVISIONS


REV	NOTE	DATE
01	ALTERATIONS ON BEHALF OF CLIENT PRIOR TO PLANNING SUBMISSION	16/08/08

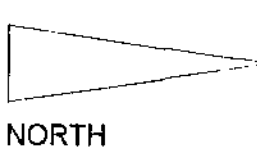


JOB TITLE BROWNIE HUT, BROOK HOUSES CAWTHORNE	CLIENT Mr A Hinchliffe	SCALE 1:50 @ A1	DRAWING NUMBER 1009746/01	REV 02
DRAWING STATUS PLANNING STAGE	DRAWN JG	CHECKED AmcR	DATE 08.08.08	

Barnsley Metropolitan
Borough Council
20 AUG 2008


Corporate Mail Room

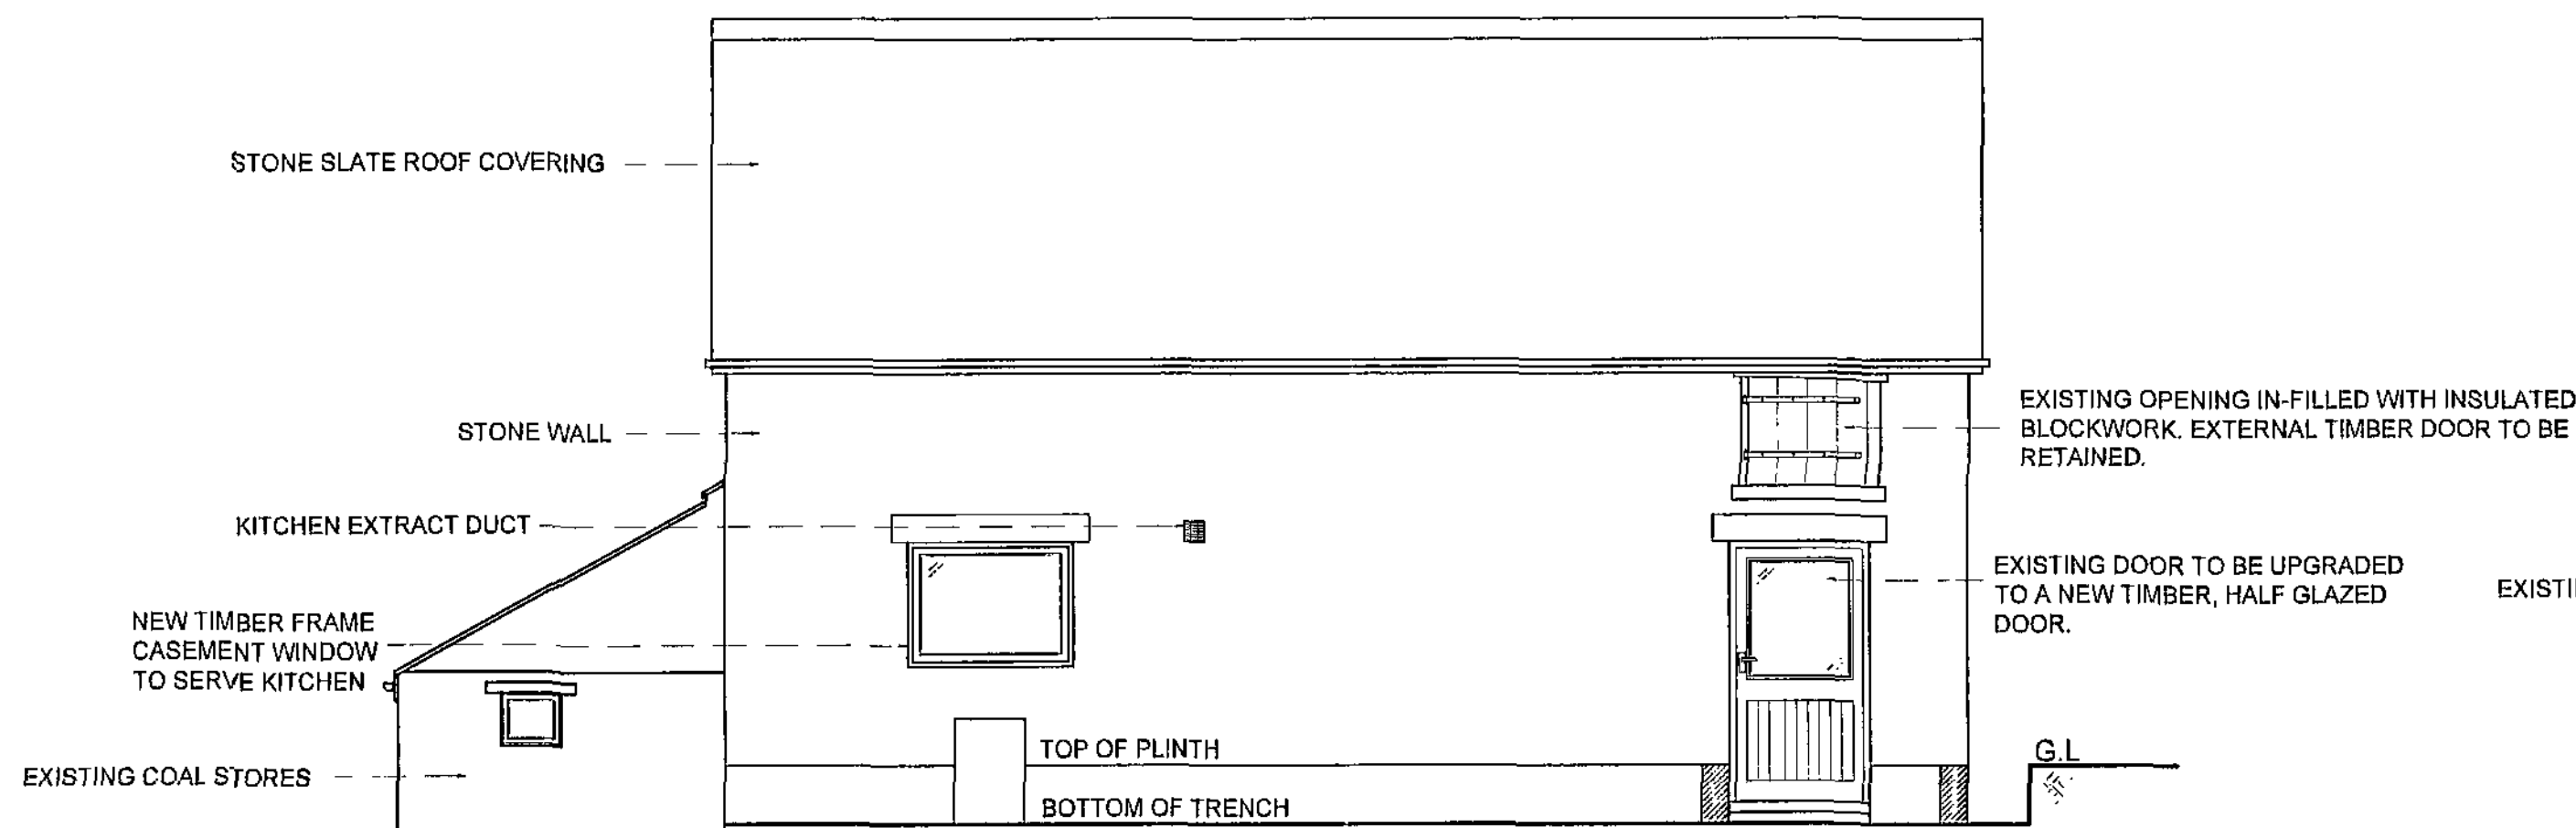


WEST ELEVATION

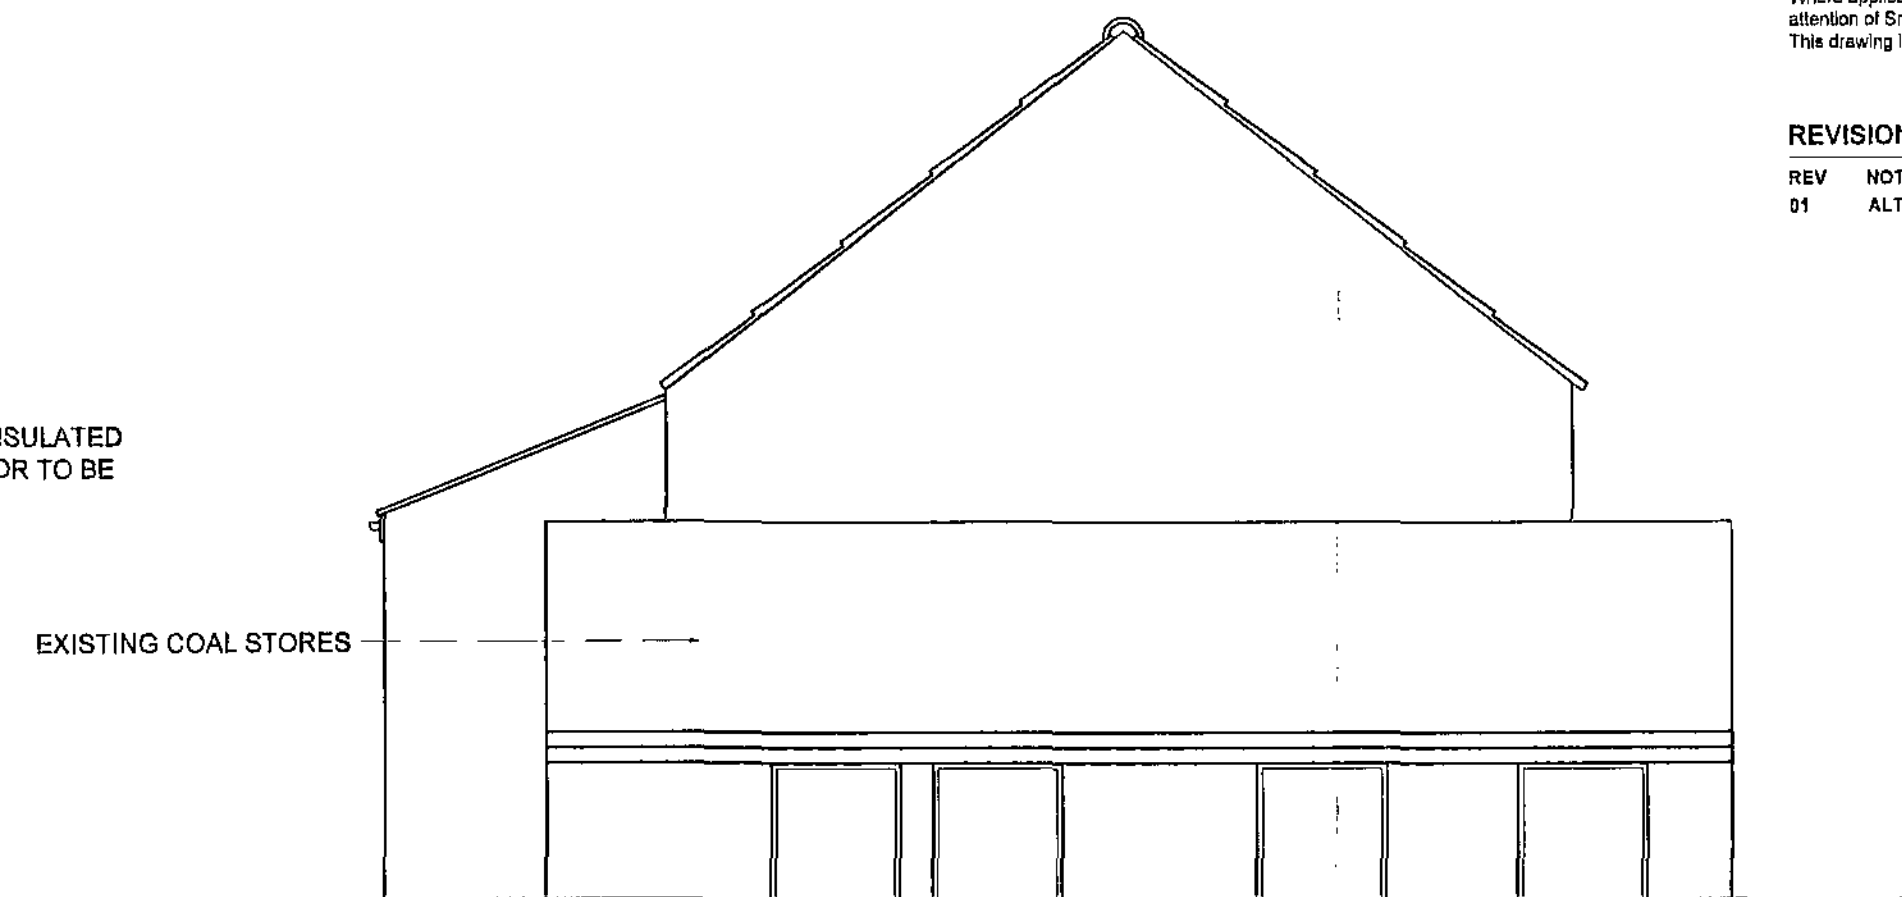


FRONT GABLE

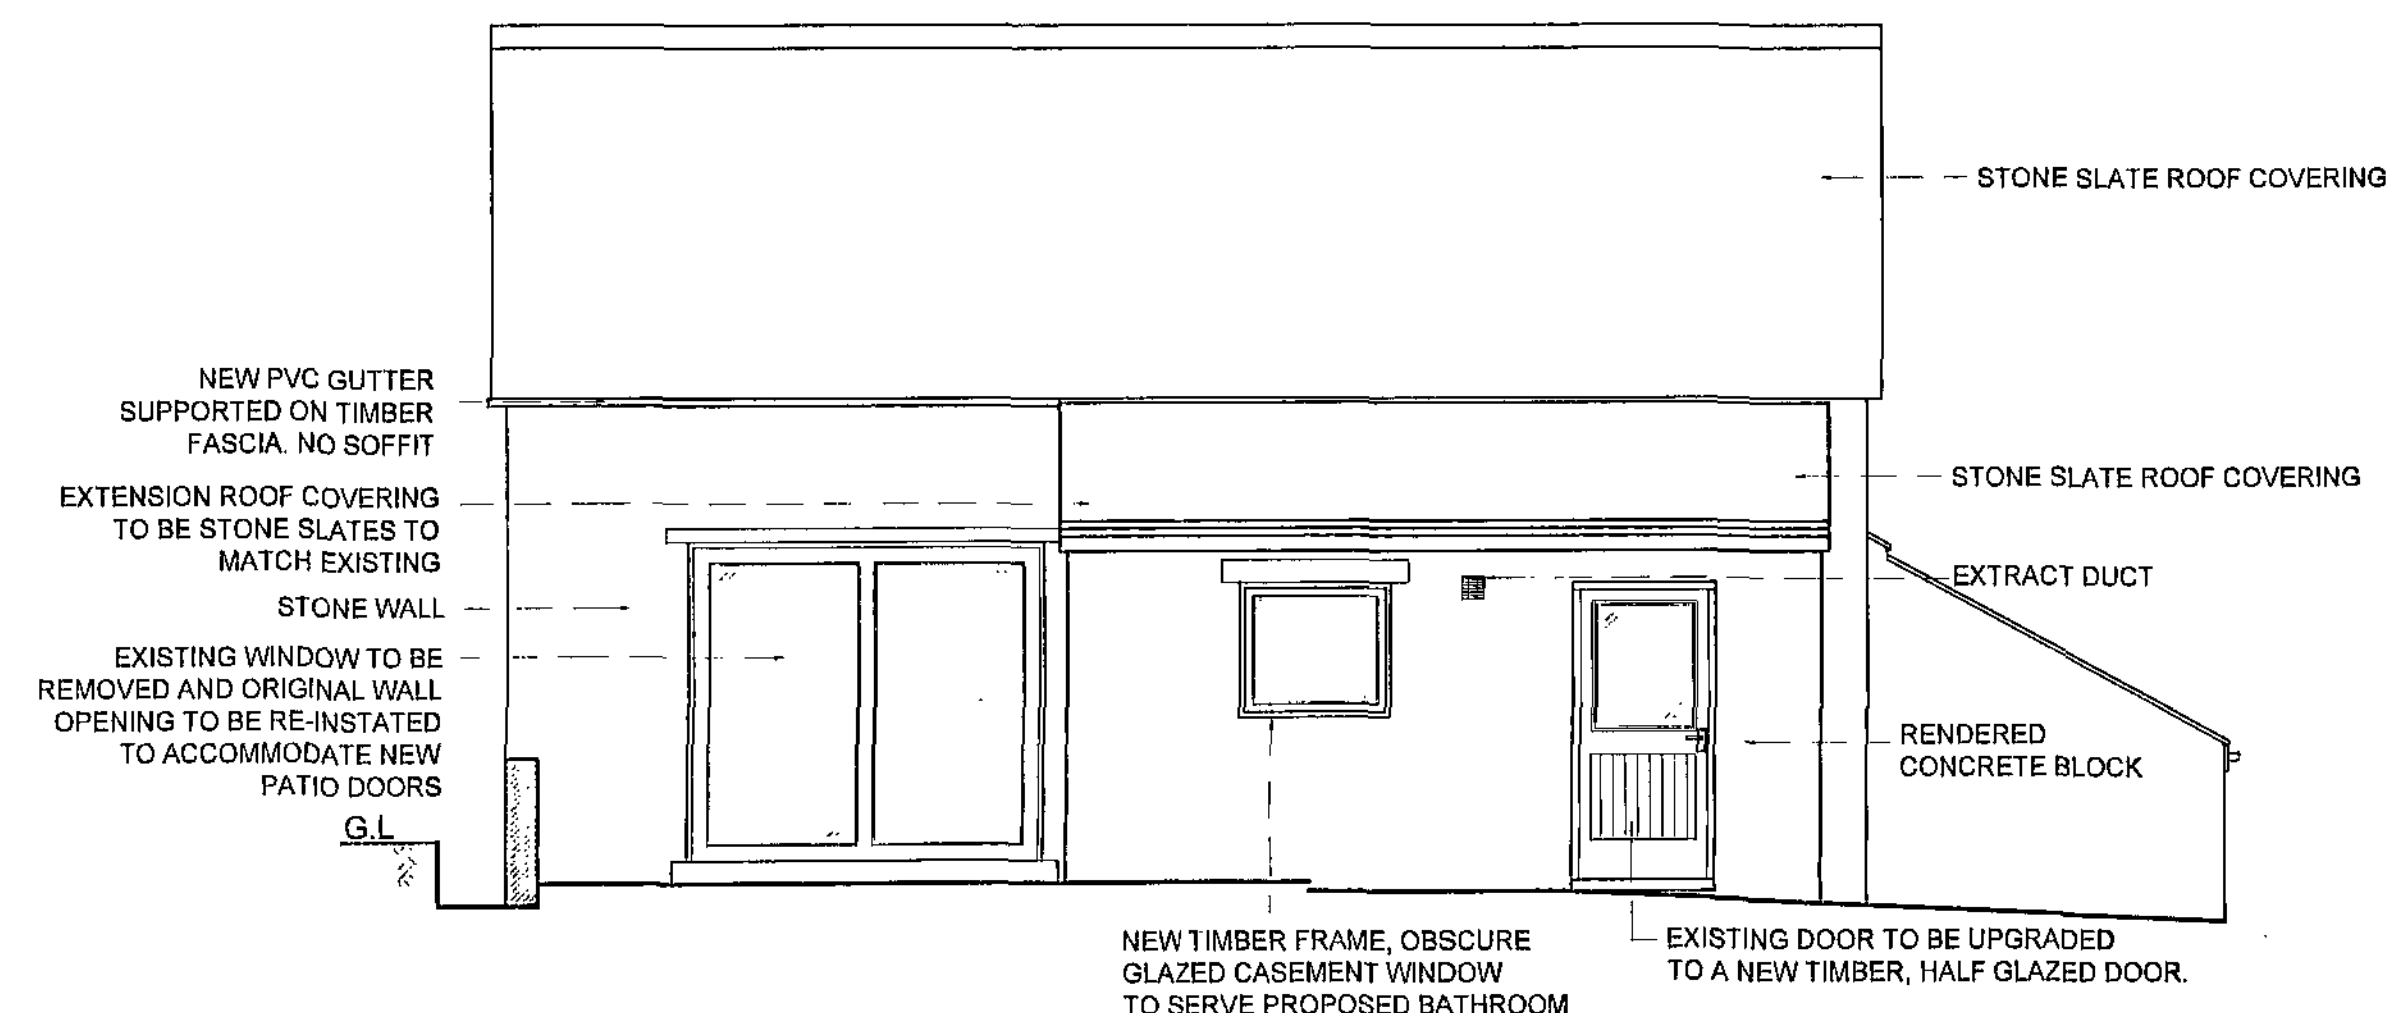


EAST ELEVATION

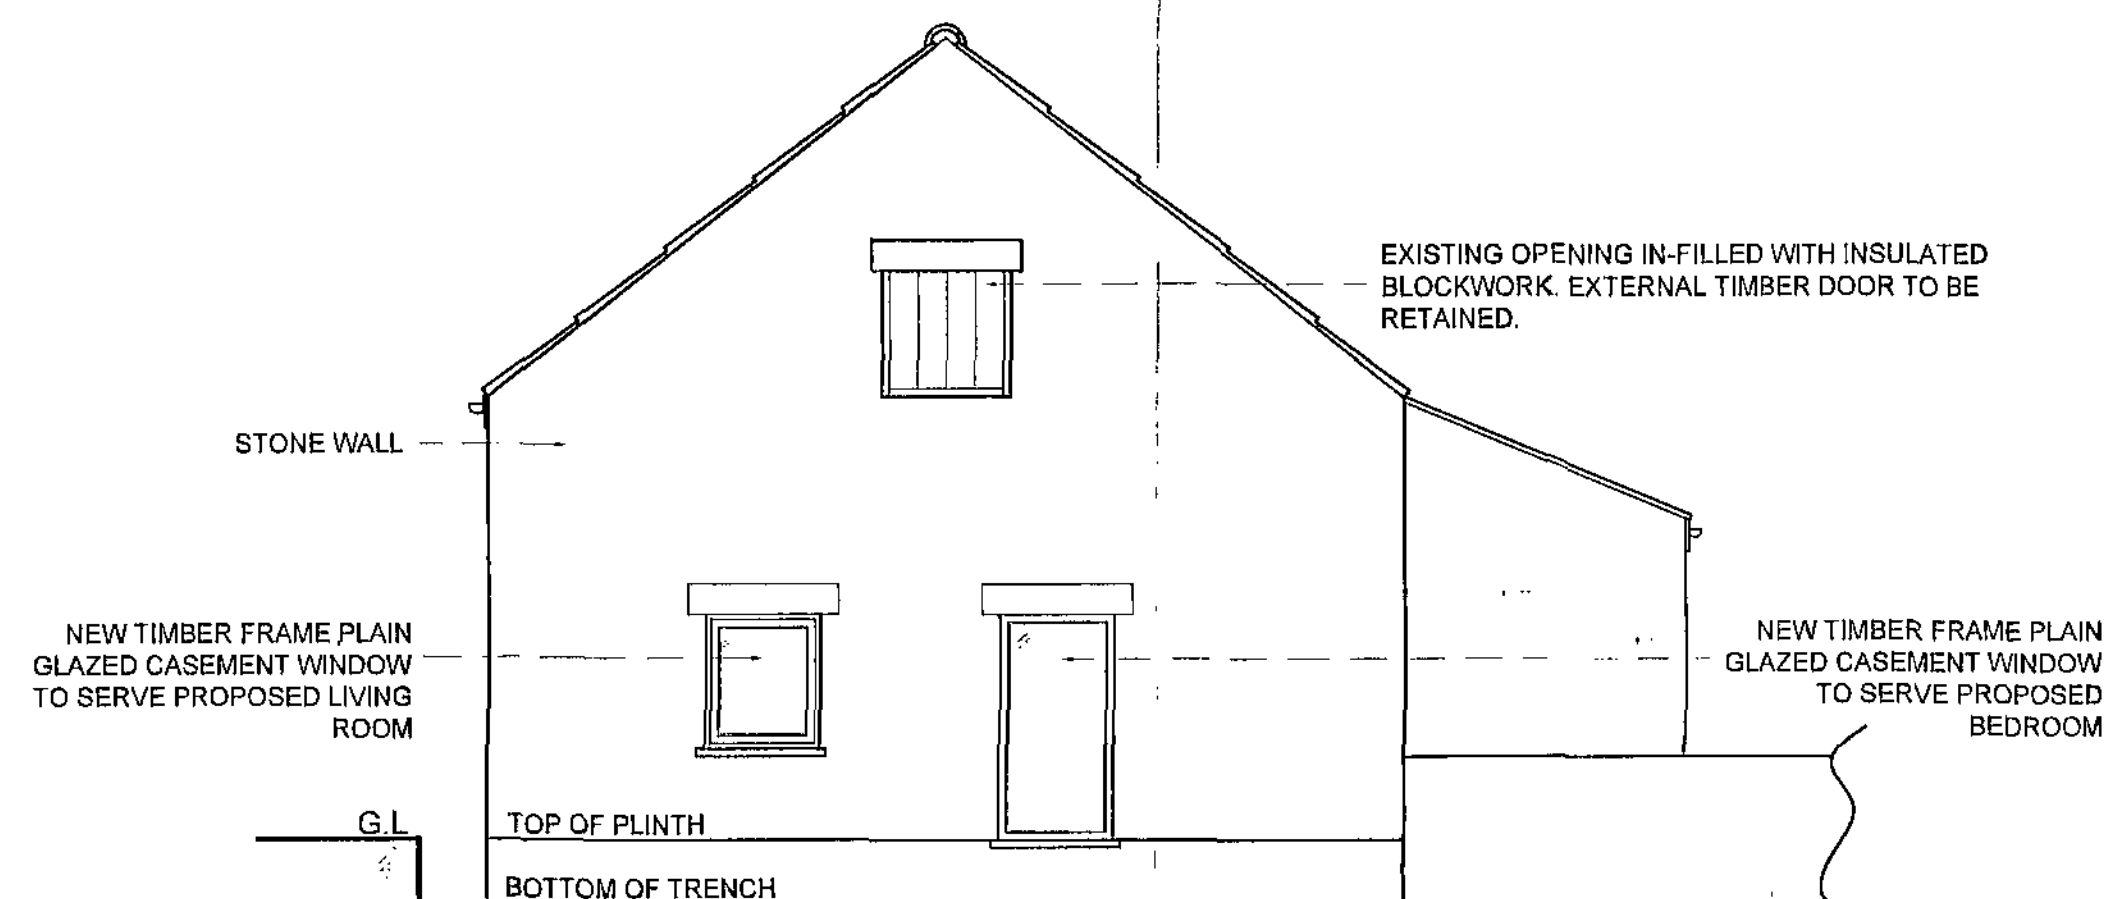

REAR GABLE

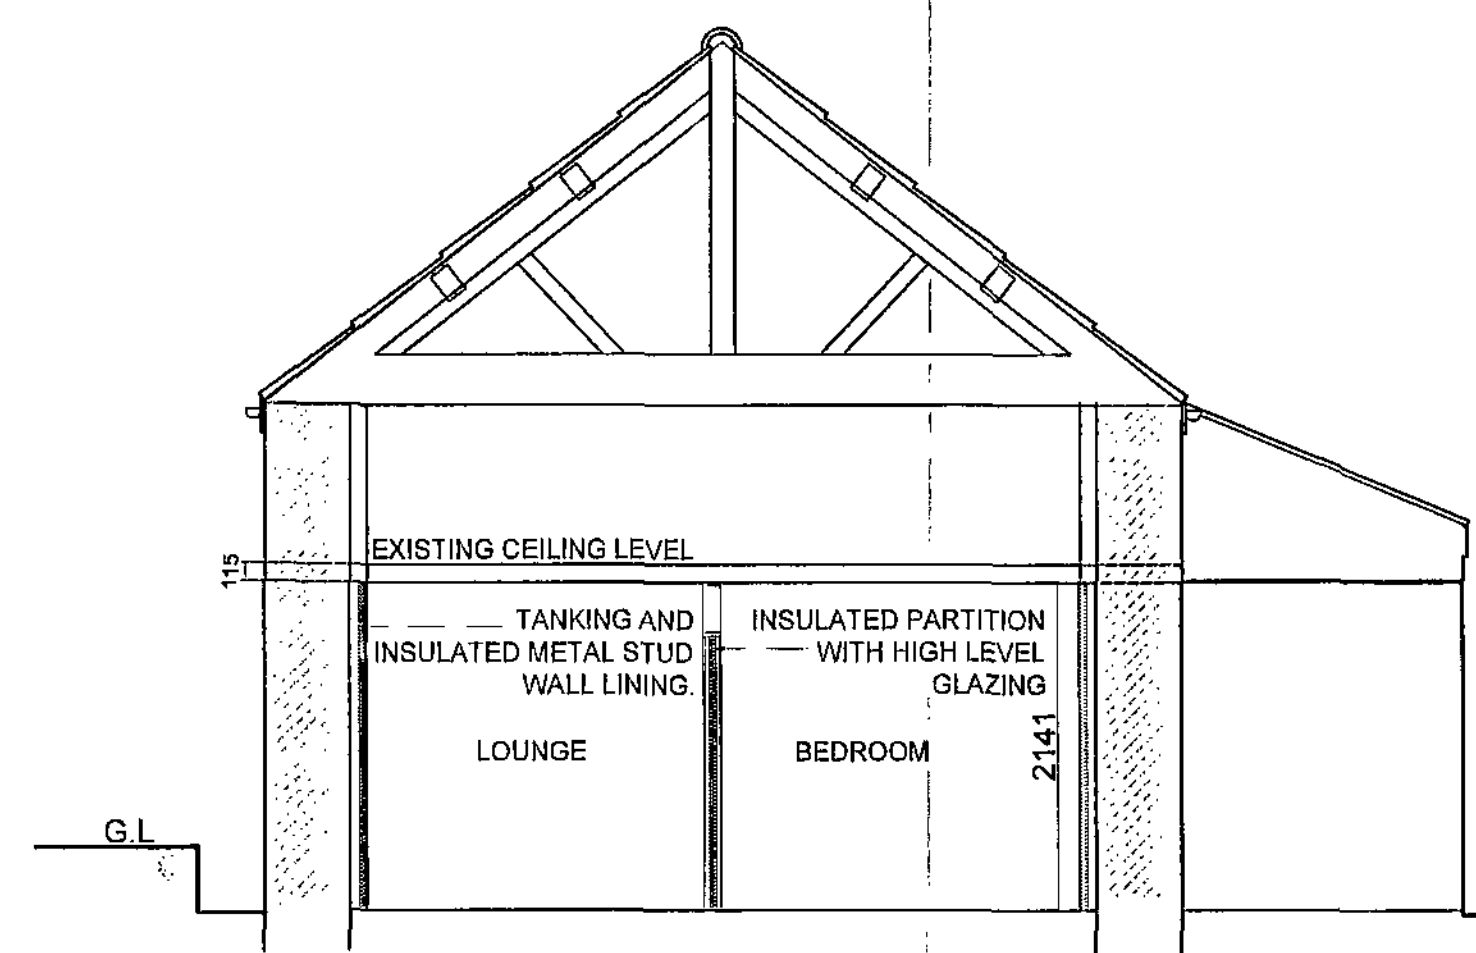

SECTION A-A

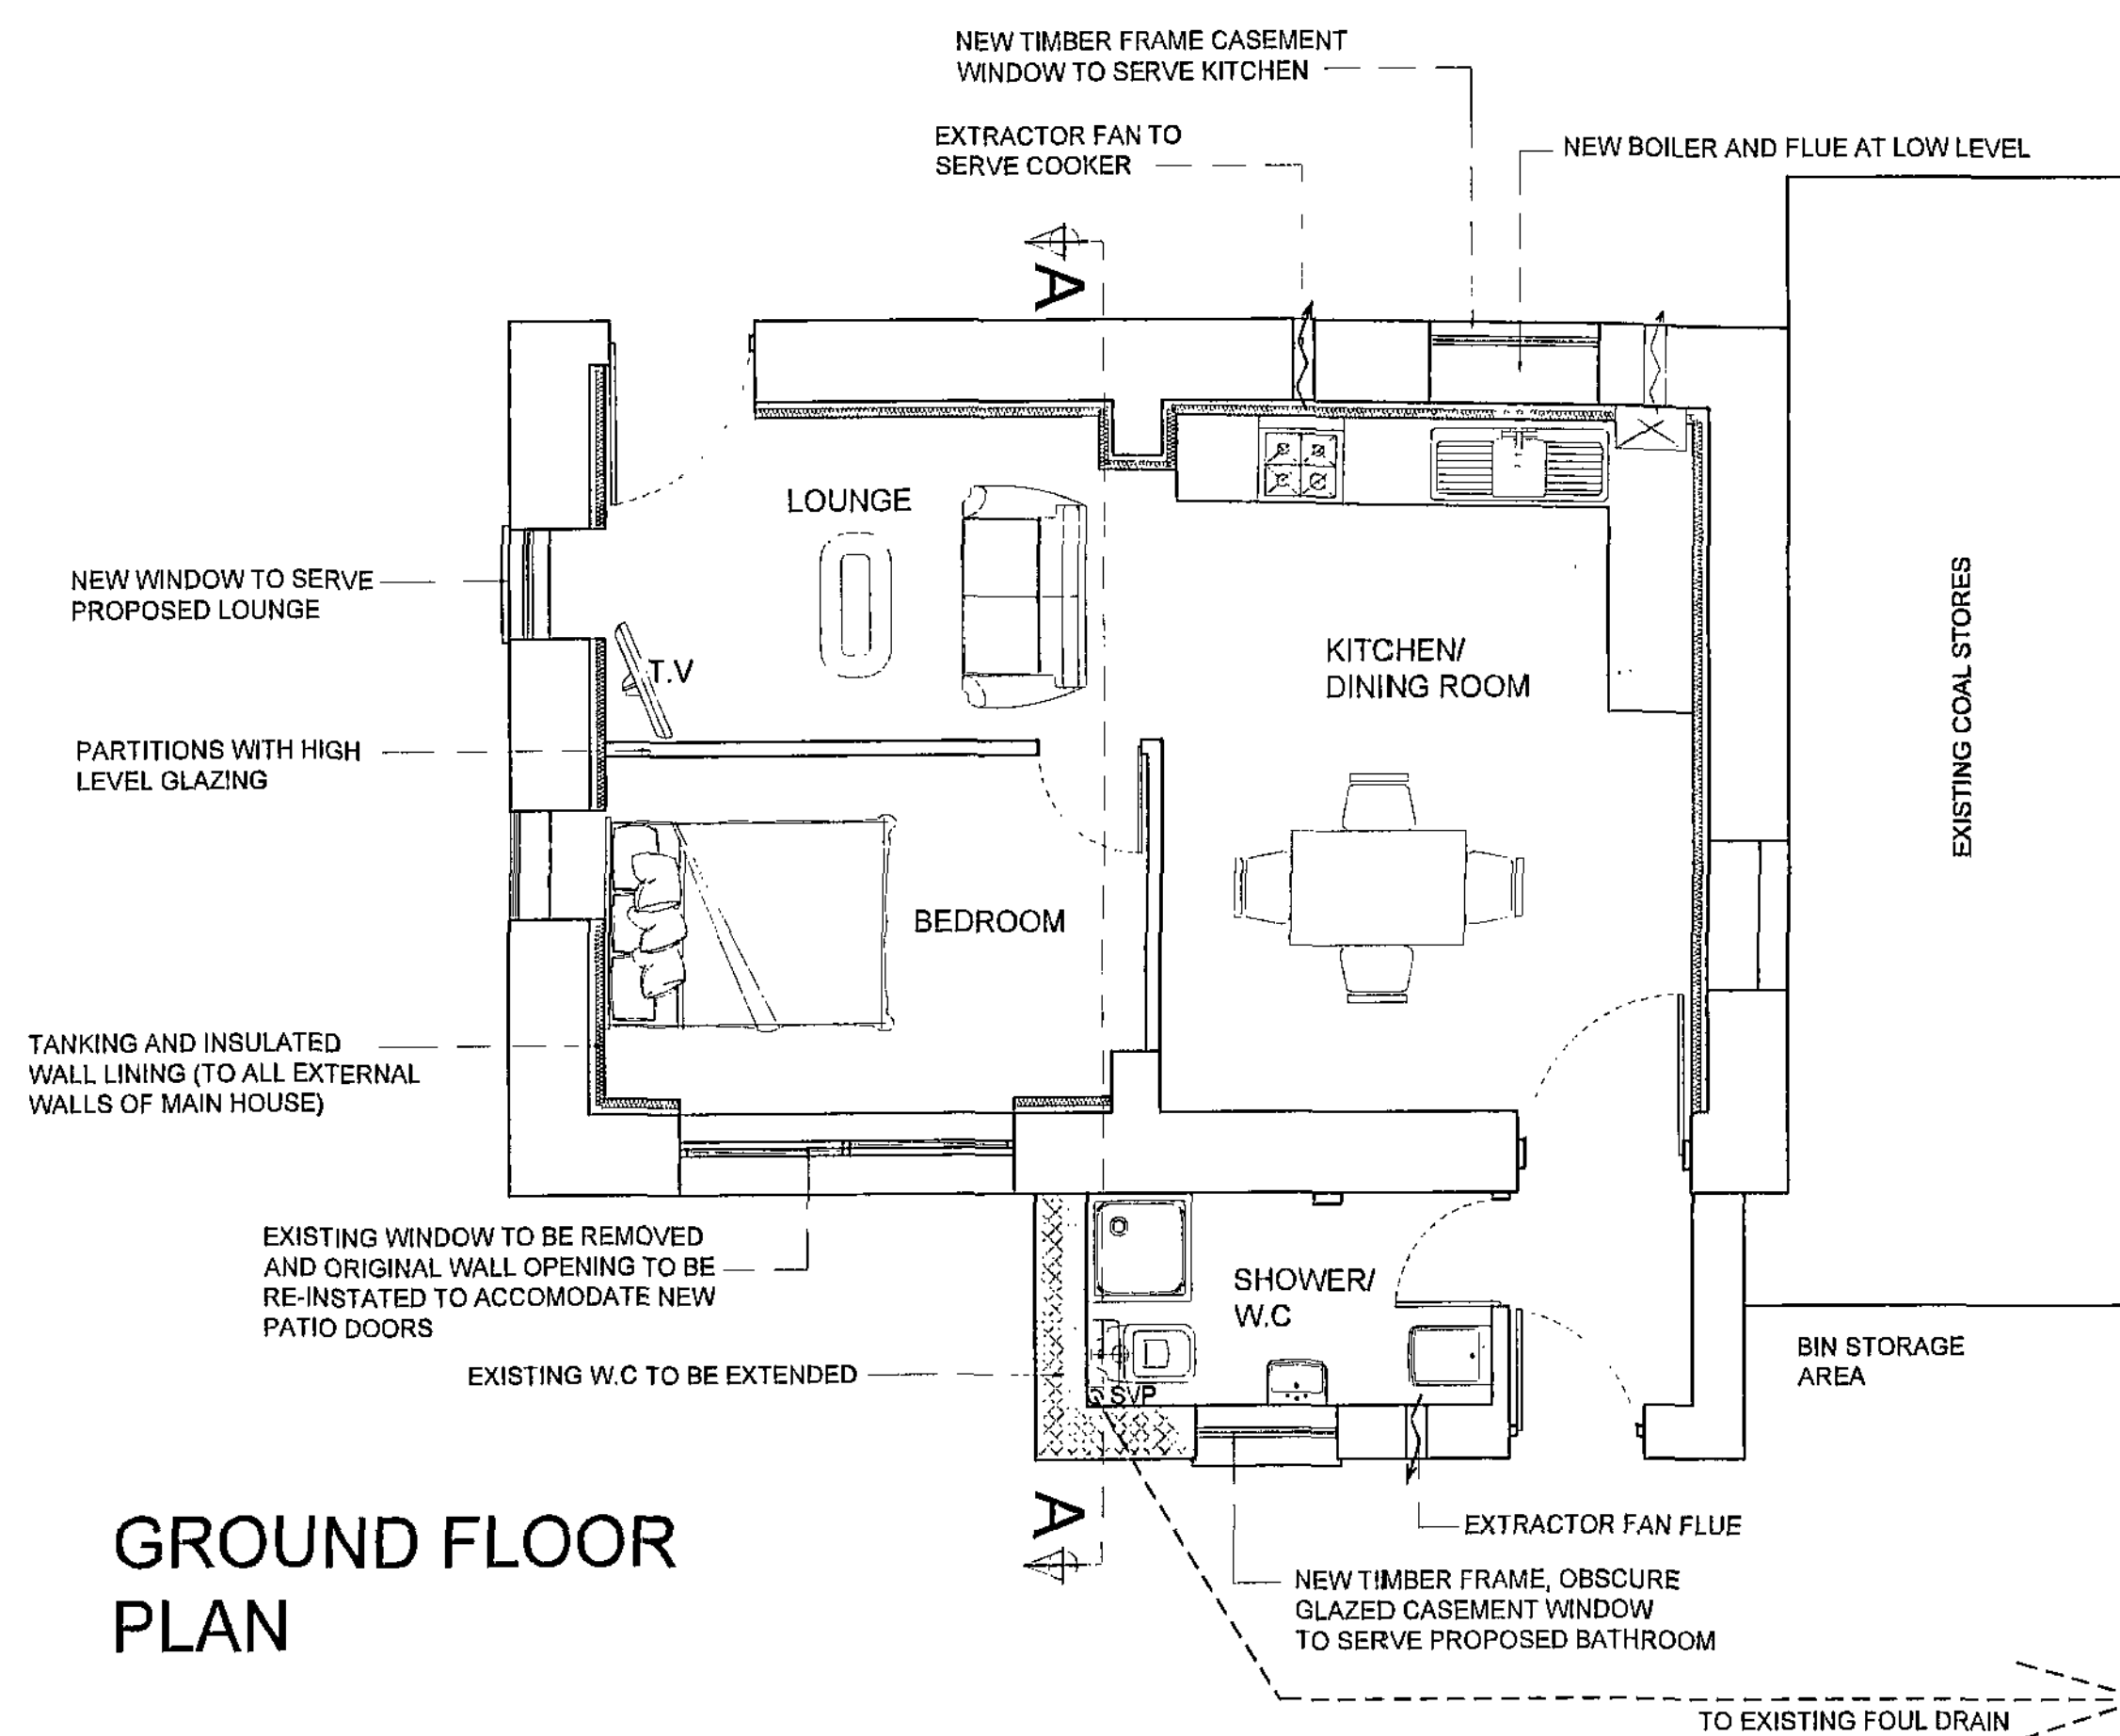

GROUND FLOOR PLAN

NOTES

Do not scale from this drawing unless for planning purposes. Figured dimensions only are to be used. All dimensions must be checked on site by the Contractor prior to the commencement of any fabrication or building work. Where applicable, dimensions and details are to be read in conjunction with specialist consultants' drawings, any disparity between drawings is to be brought to the attention of Smiths Gore prior to the commencement of any fabrication or building work. This drawing is the property of Smiths Gore and may not be reproduced without their permission.

REVISIONS

REV	NOTE
01	ALTERATIONS ON BEHALF OF CLIENT PRIOR TO PLANNING SUBMISSION


DATE
15/08/08

SG
SMITHSGORE

clamsley Metropolitan
Borough Council

20 AUG 2008

Hydrocrete Mail Room

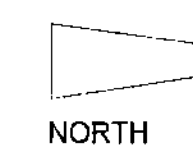

JOB TITLE BROWNIE HUT, BROOK HOUSES CAWTHORNE	CLIENT Mr A Hinchliffe	DRAWING NUMBER 1009746/02	REV 01
DRAWING TITLE PROPOSED FLOOR PLANS & ELEVATIONS	SCALE 1:50 @ A1	CHECKED AmcR	DATE 07.08.08
DRAWING STATUS PLANNING	DRAWN JG		
48 BOOTHAM	YORK	NORTH YORKSHIRE	YO30 7WZ
TEL: 01904 766300	FAX: 01904 766301		