



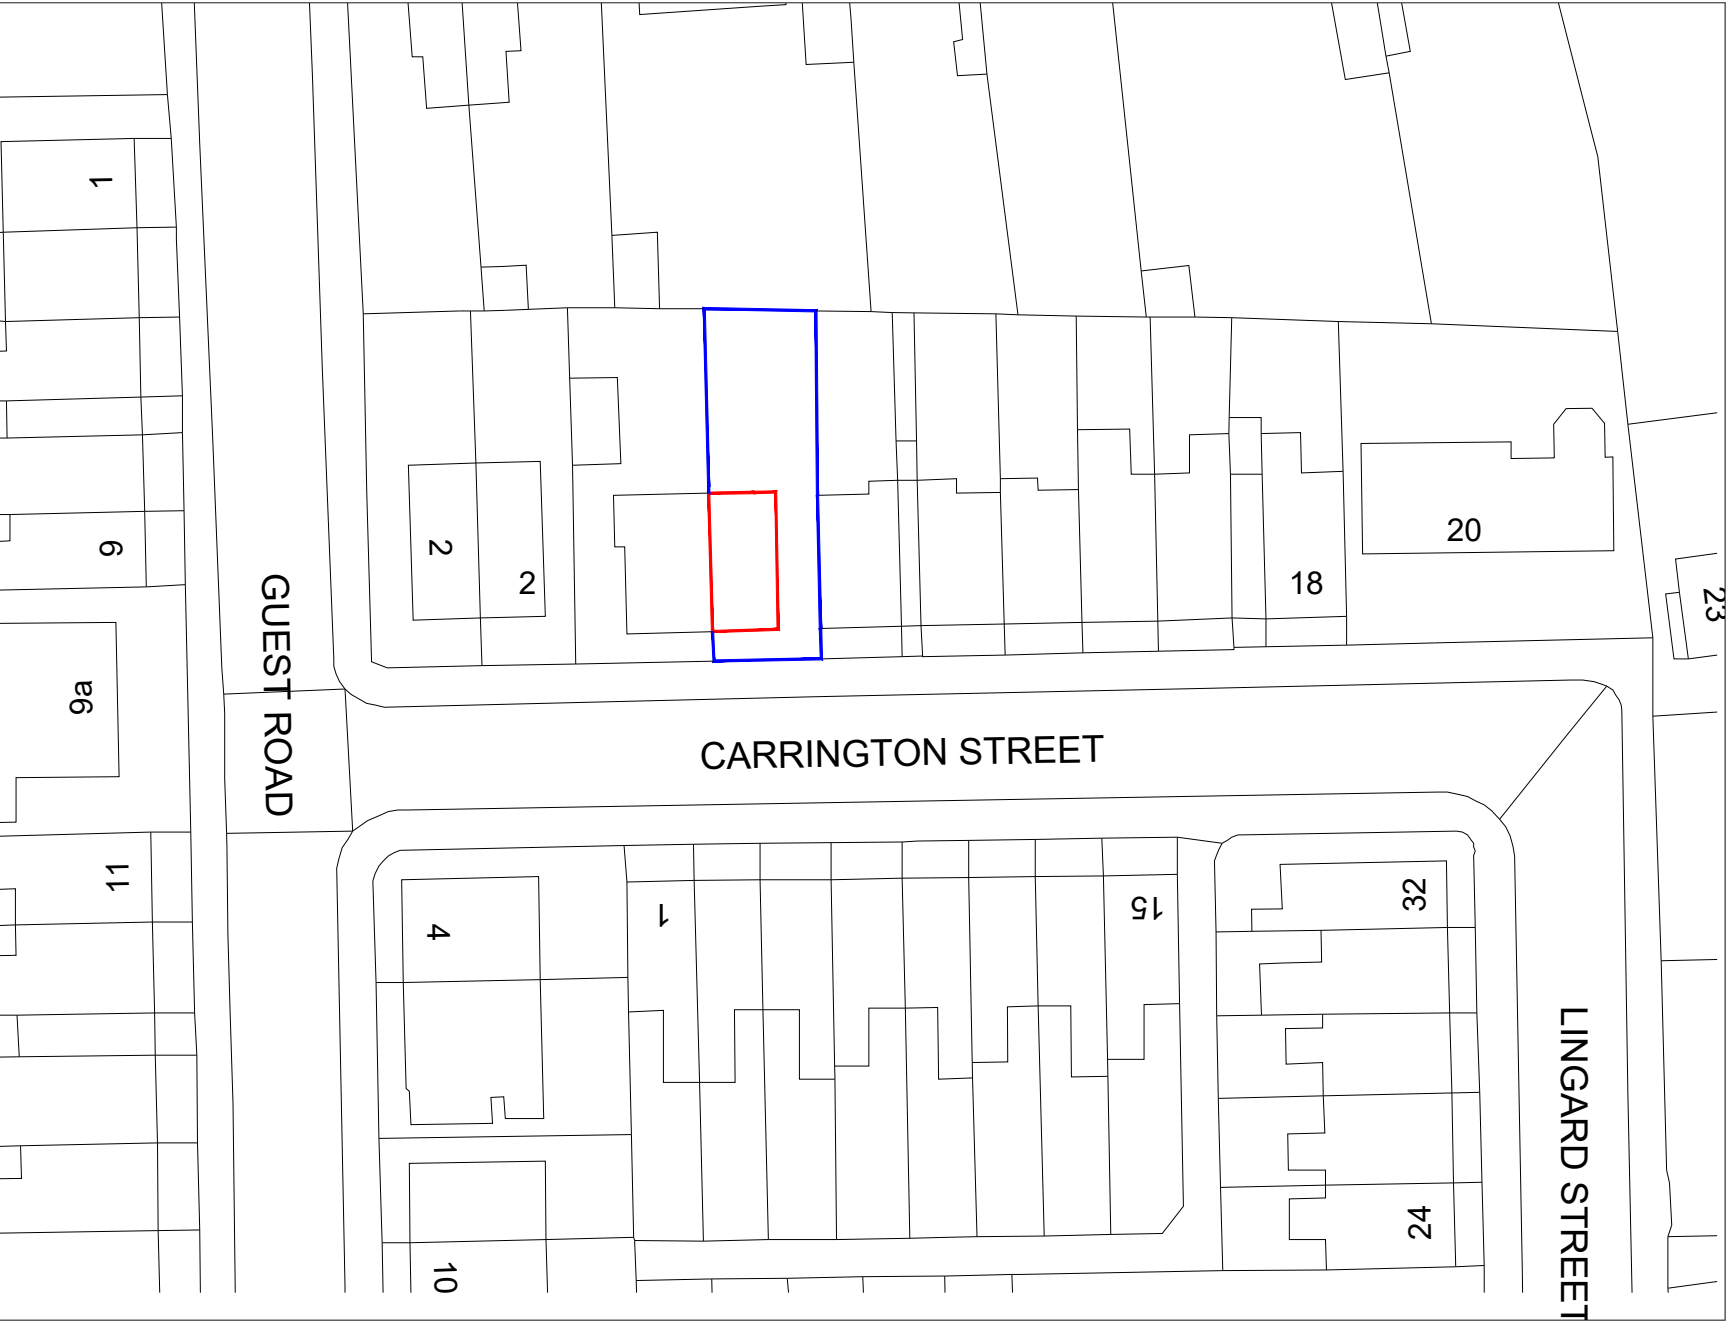

Site Plan 1:1250

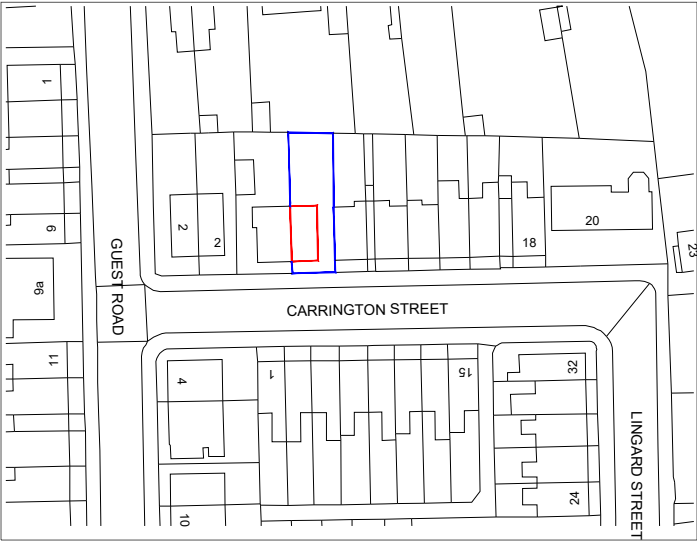

Block Plan 1:500

NORTH

NOTES:
This drawing is produced for use in this project only and may not be used for any other purpose. Wainwright & Co (Chartered Surveyors) accept no liability for the use of this drawing other than the purpose for which it was intended in connection with this project as recorded on the title block fields 'Purpose for Issue' and 'File Status Code'.
This drawing may not be reproduced in any form without prior written agreement.
Do not scale from the drawing, use written dimensions only.

SCALE

REV	DESCRIPTION	DATE	REVISED	CHECKED
-	-	-	-	-

© COPYRIGHT WAINWRIGHTS

 **WAINWRIGHTS**
SURVEYORS | ARCHITECTS | PROJECT MANAGERS

5 Park Place, Leeds, LS1 2RU
T - 0113 3453933
W - www.wainwrights.uk.com

Planning

CLIENT
Josh Woolhouse

PROJECT
**Design Proposals @
6 Carrington Street, Barnsley**

TITLE
Location & Block Plan
As Existing

SCALE	DATE	DRAWN	CHECKED
1:500, 1:1250 @ A3	10/05/2021	AF	JW

FILE / DRAWING NAME	PROJECT NR	UNIQUE NR	REV CODE
WACBLDXXX		001	-