





FRONT ELEVATION

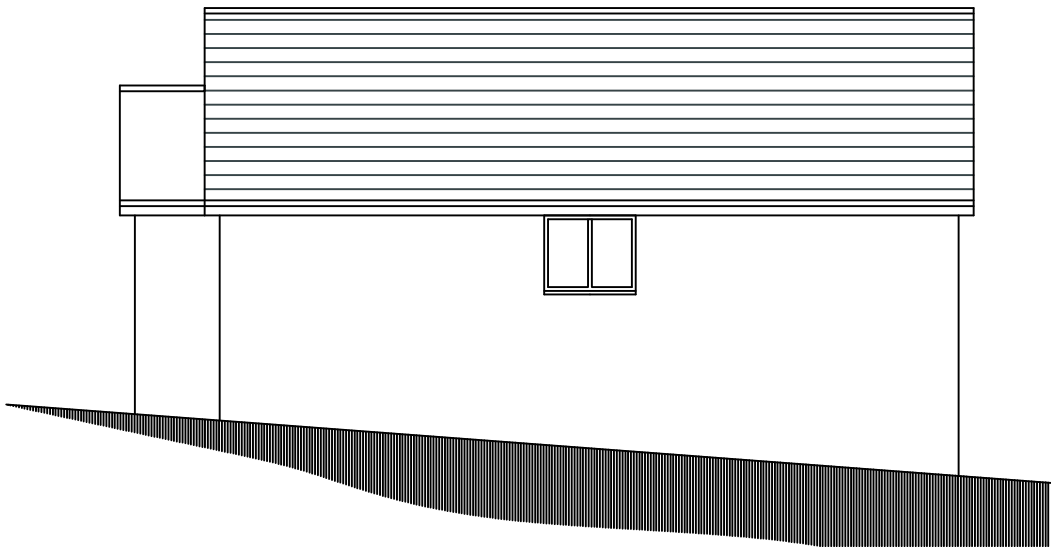


SIDE ELEVATION



SIDE ELEVATION

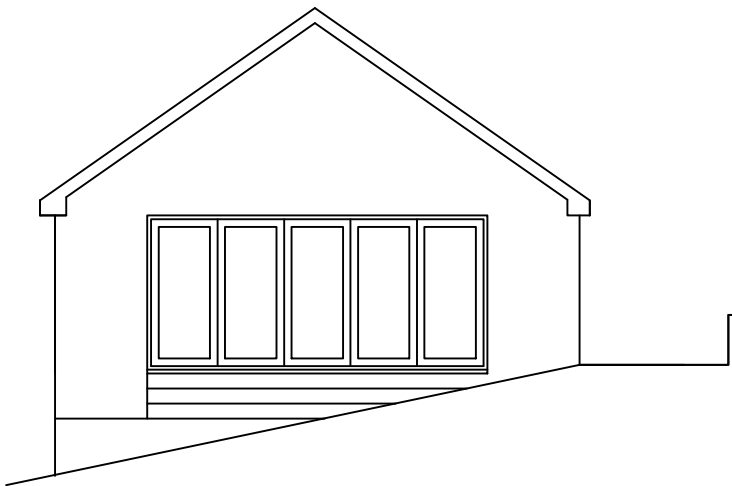

REAR ELEVATION

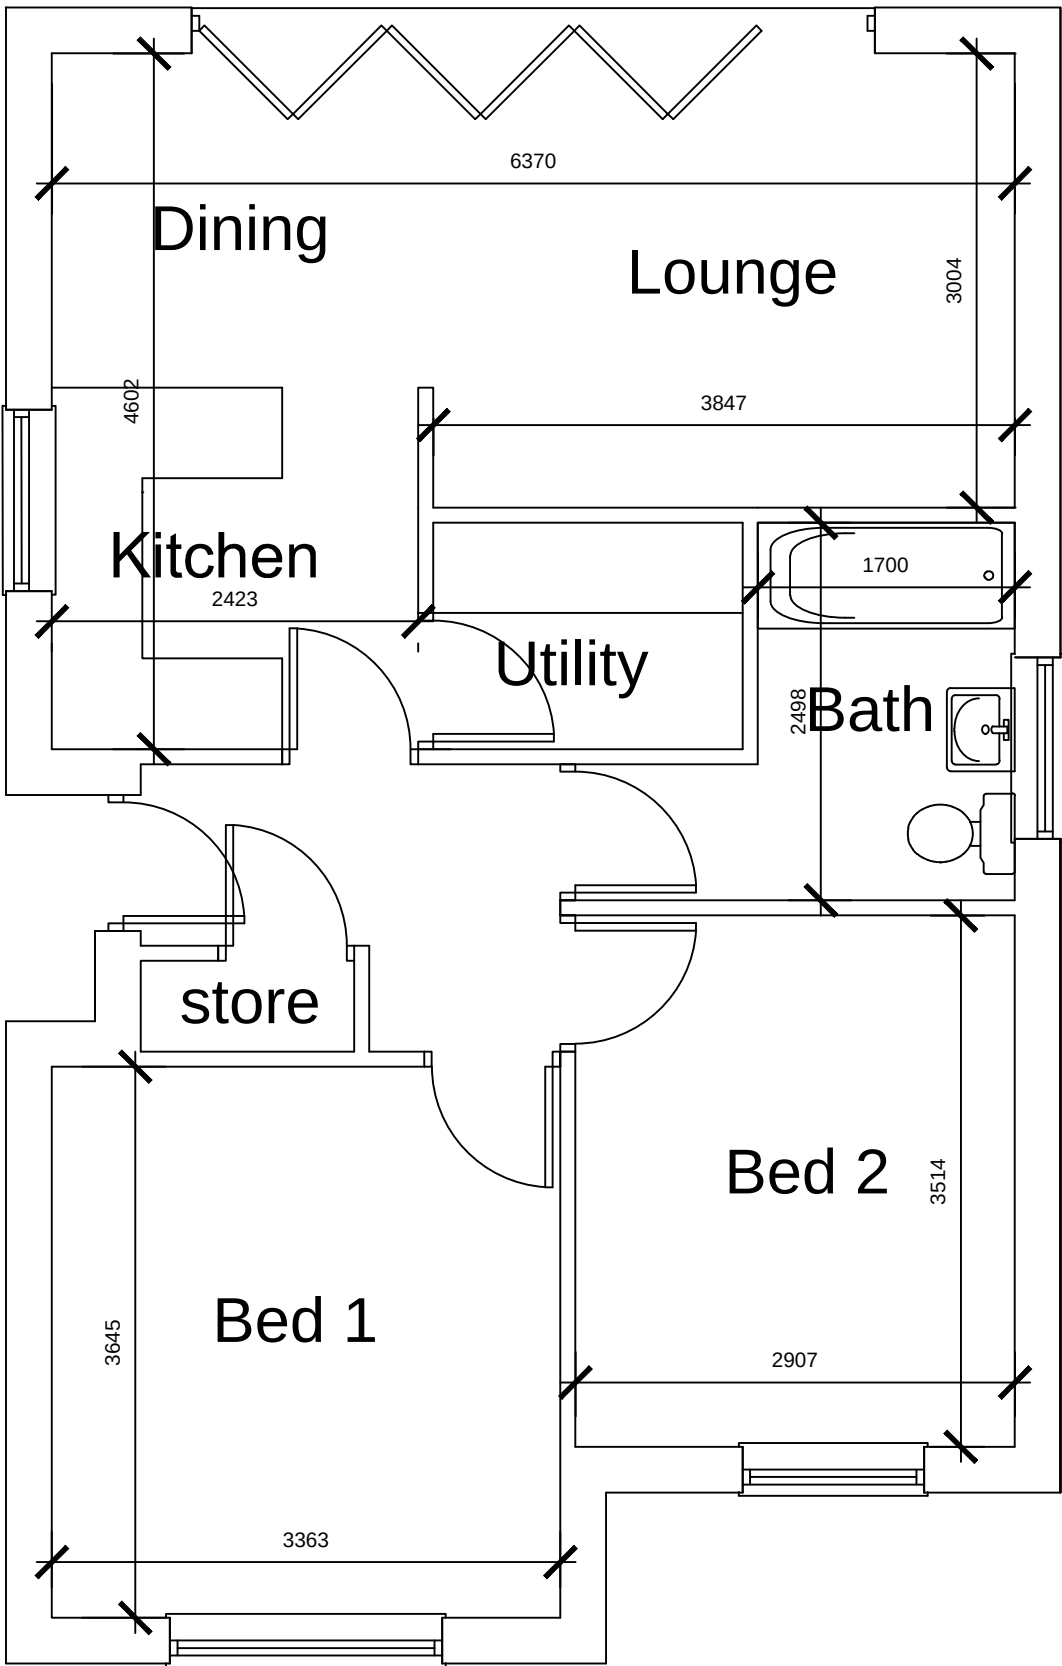

GROUND FLOOR PLAN

 White Agus PARTNERSHIP			8 MORSTON BUSINESS PARK, WHALEY ROAD, BARUGH GREEN, BARNSELY, S75 1HQ Email: info@whiteaguspartnership.co.uk Web: www.whiteaguspartnership.co.uk		
ARCHITECTURAL SERVICES AND SURVEYORS			PEARL DEVELOPMENTS LTD		
Project: RESIDENTIAL DEVELOPMENT WINDHILL DRIVE BARNSELY, S75 5BL			Client: PEARL DEVELOPMENTS LTD		
Drawing Title: PLANS & ELEVATIONS BUNGALOW PLOT 5			Date: SEPT 2014	Scale: 1:50 & 1:100 @ A2	
			Ref: 13-048	Dwg. No: 02	Rev.
Date	Suffix	Description	Date	Suffix	Description