


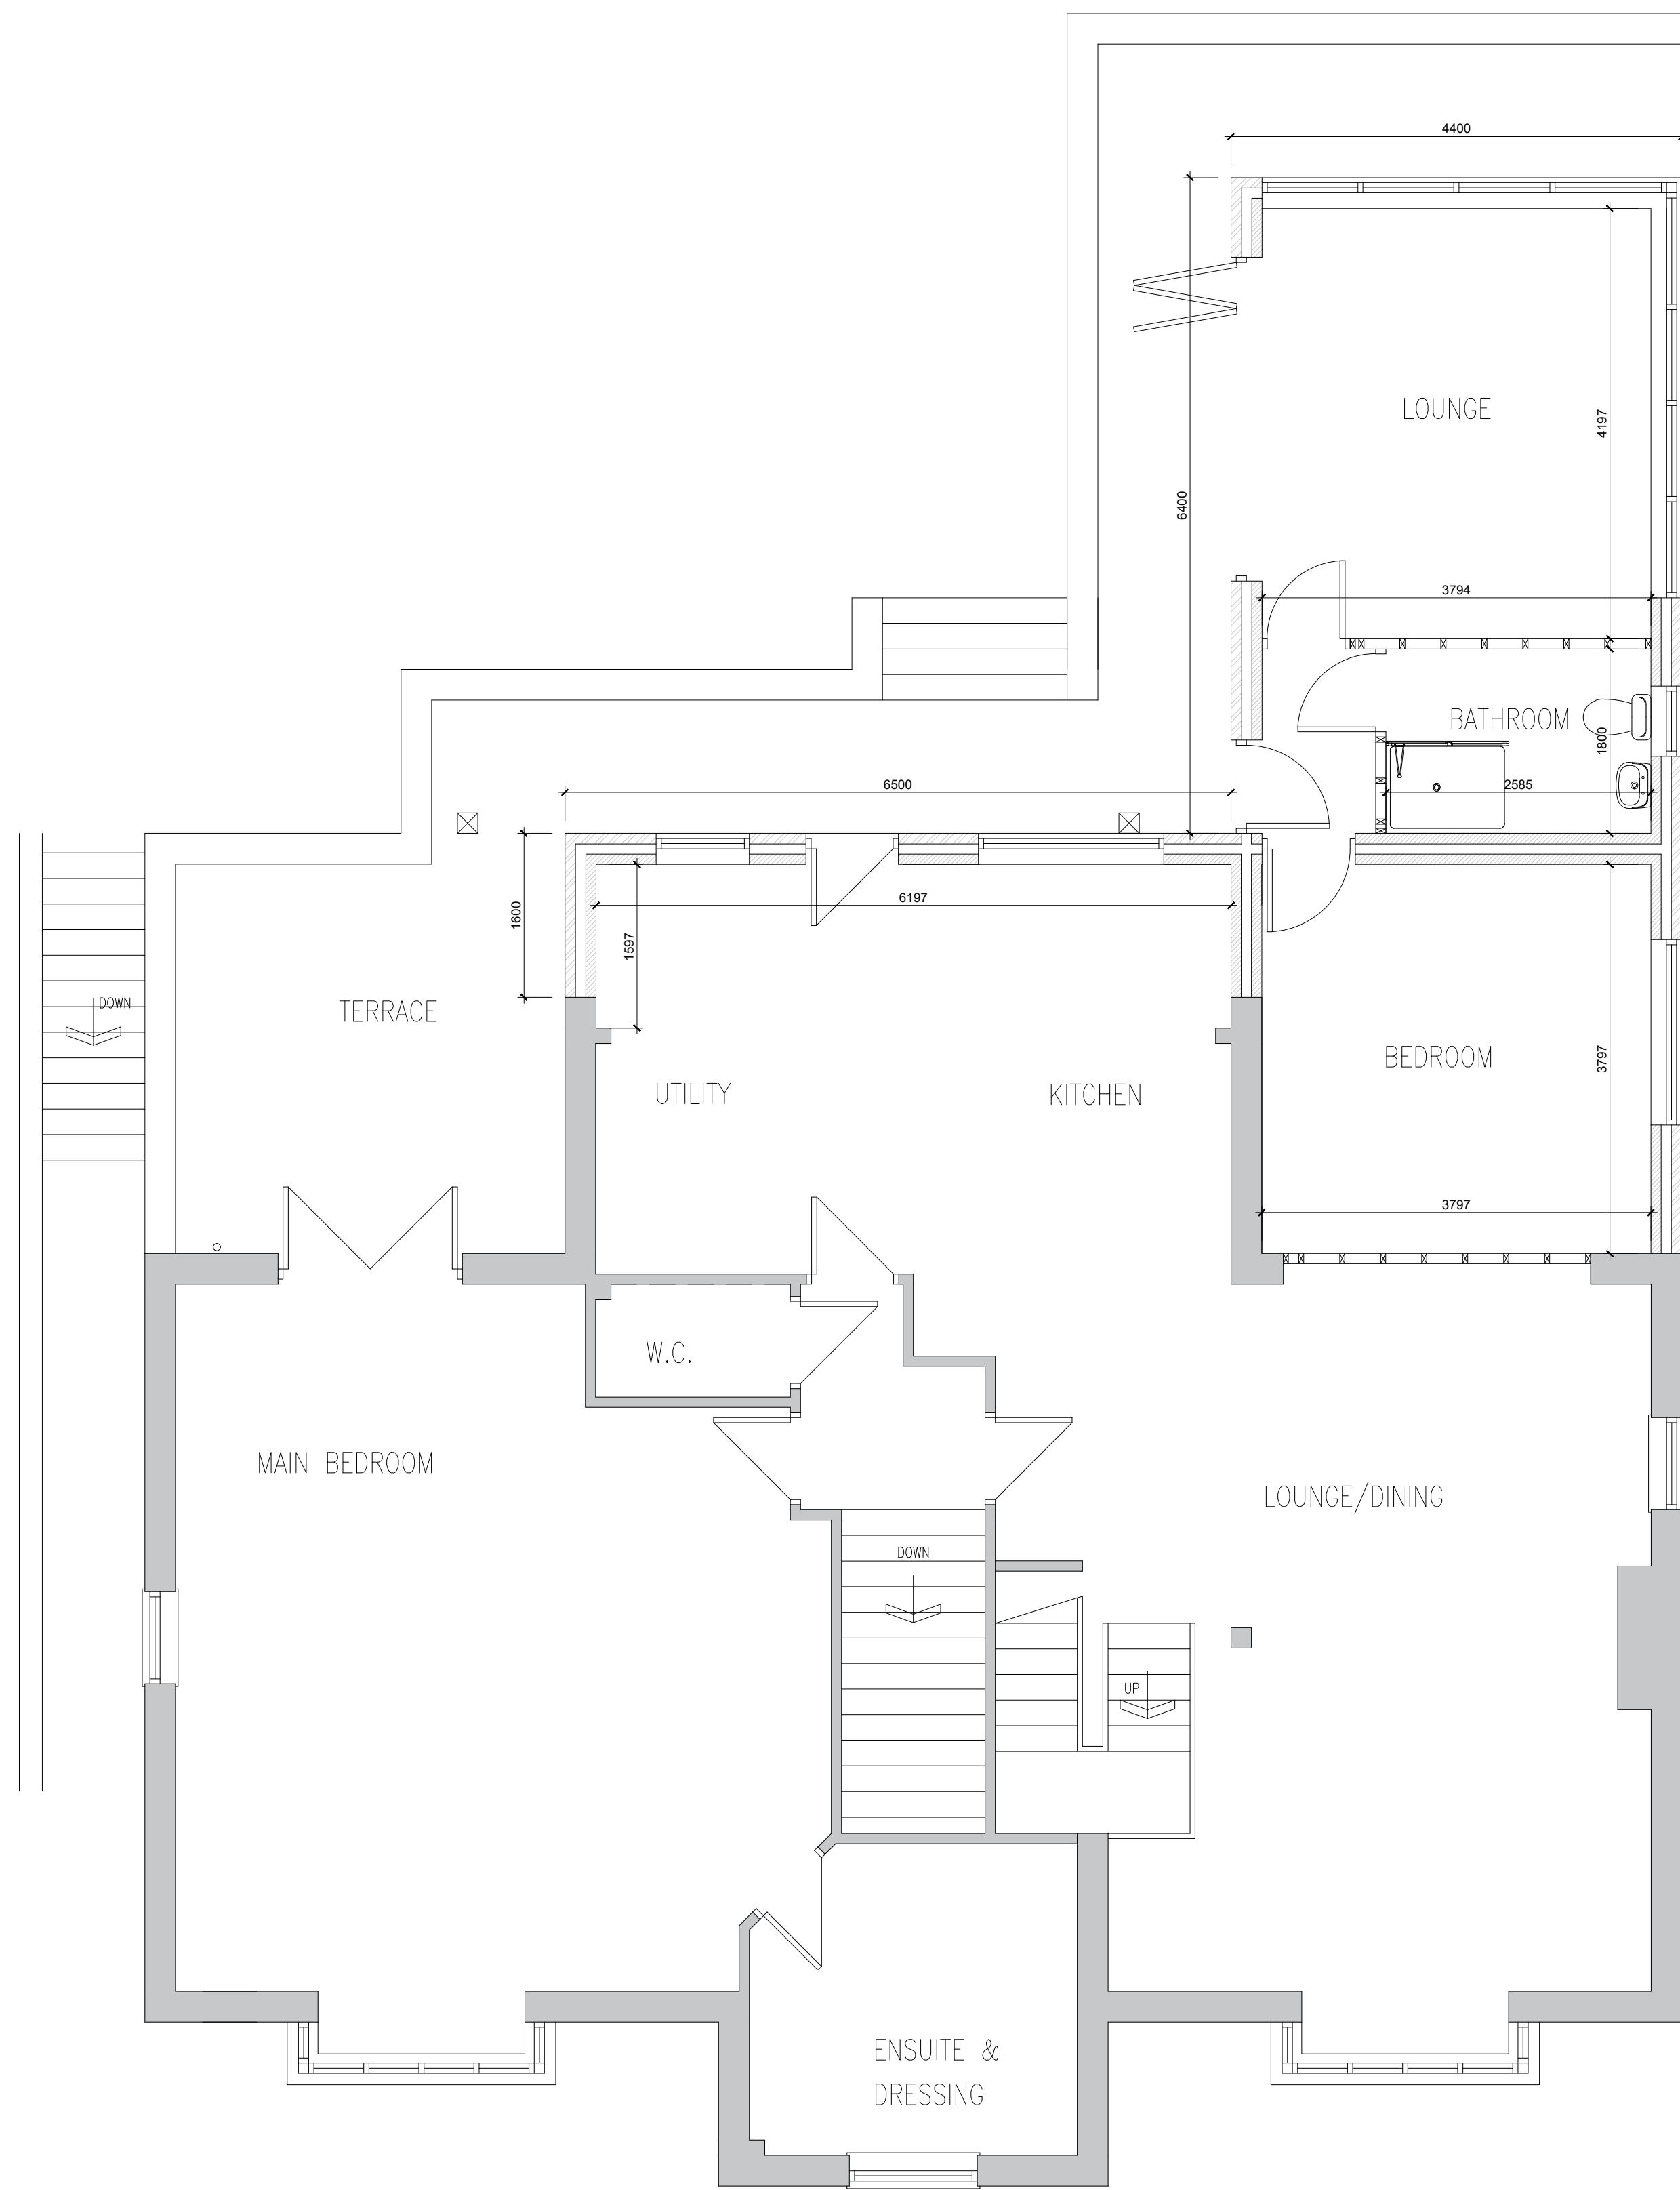

Proposed First Floor Plan
Scale 1:50

WhiteAgus

PARTNERSHIP

OFFICE ONE
34 VICTORIA ROAD
BARNSELEY,
S70 2BU

Phone: 01226 208482
Fax: 01226 283030
Email: info@whiteaguspartnership.co.uk
Web: www.whiteaguspartnership.co.uk

ARCHITECTURAL SERVICES

Project.			Client.		
PROPOSED EXTENSION AT OAK HOUSE, REDBROOK ROAD BARNSELEY, S75 2RS			MR MASTERS		
Drawing Title.			Date.	Scale.	
PROPOSED FLOOR PLAN			SEPTEMBER 2018	1:50 @ A1	
			Ref.	Dwg. No.	Rev.
			18-094	02	A
Date	Suffix	Description	Date	Suffix	Description
11/09/2018	A	REVISED TO CLIENT REQUIREMENTS			