

**Simon Elliott Associates  
Planning & Development Consultants**

**9, Farnaby Gardens, High Green,  
Sheffield S35 4FZ  
Tel: 0114-3481039**



24 March 2015  
For the attention of Steve Kirkham

**Our Ref: SEA/GolfClub  
Your Ref: 2015/0087**

Barnsley MBC  
Planning Services  
Planning & Transportation  
PO Box 604  
Barnsley  
S70 9FE

Dear Steve

**Re: Proposed Construction of Driving Range Building,  
At Tankersley Park Golf Club, High Green, Sheffield.**

I am writing to you in connection with the above-mentioned proposal.


I have already sent you an e-mail with an amended plan showing the amendments to the plans that we previously agreed. In case you require full sized copies of the plans I attach two copies of the same plan for your use. I trust that these plans are sufficient for your purposes but if not please let me know as soon as possible.

I look forward to hearing from you again with regard to this matter in the near future.


Yours sincerely

A handwritten signature in blue ink that reads "Simon M Elliott".


**Simon M Elliott – Dip URP**

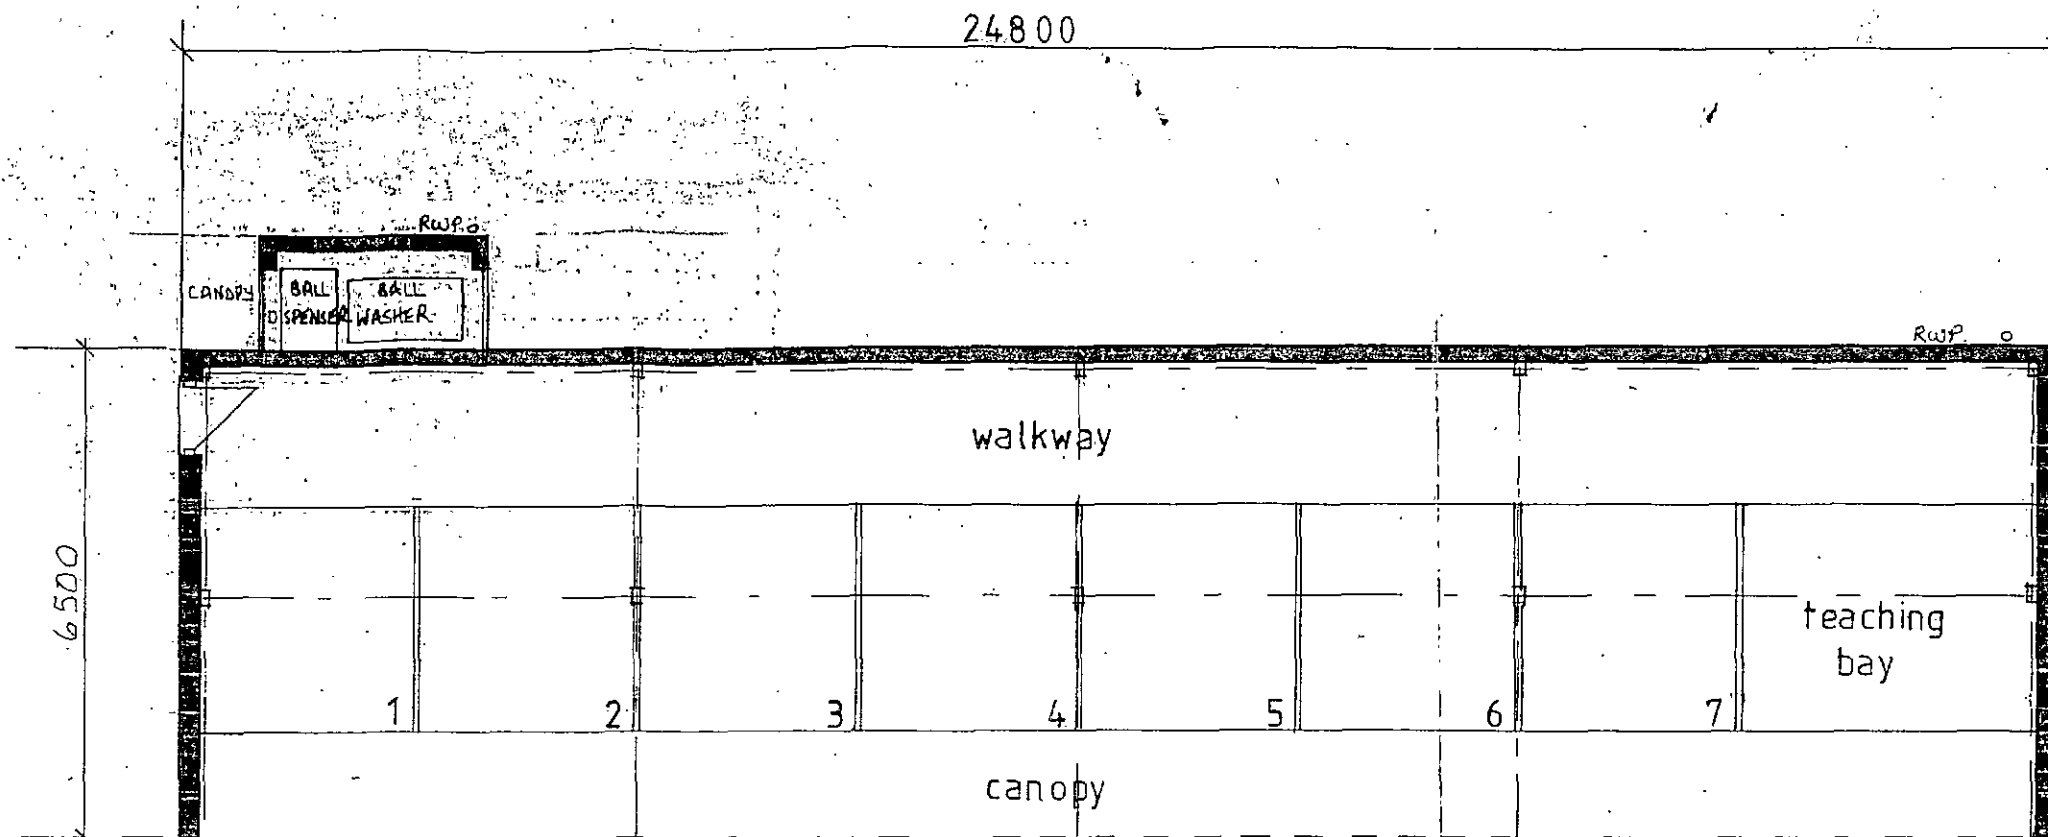


FLOOR PLAN

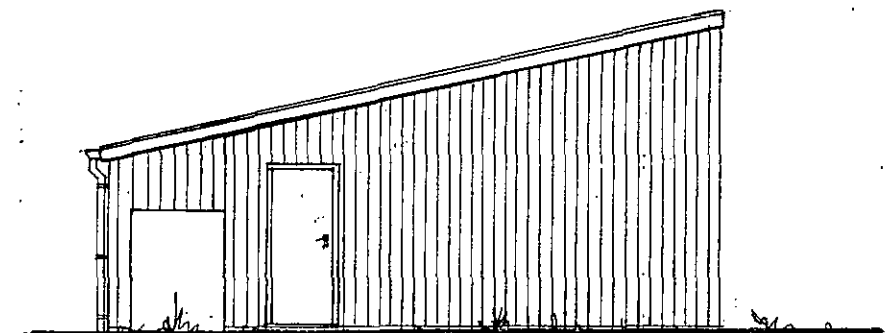


SIDE VIEW

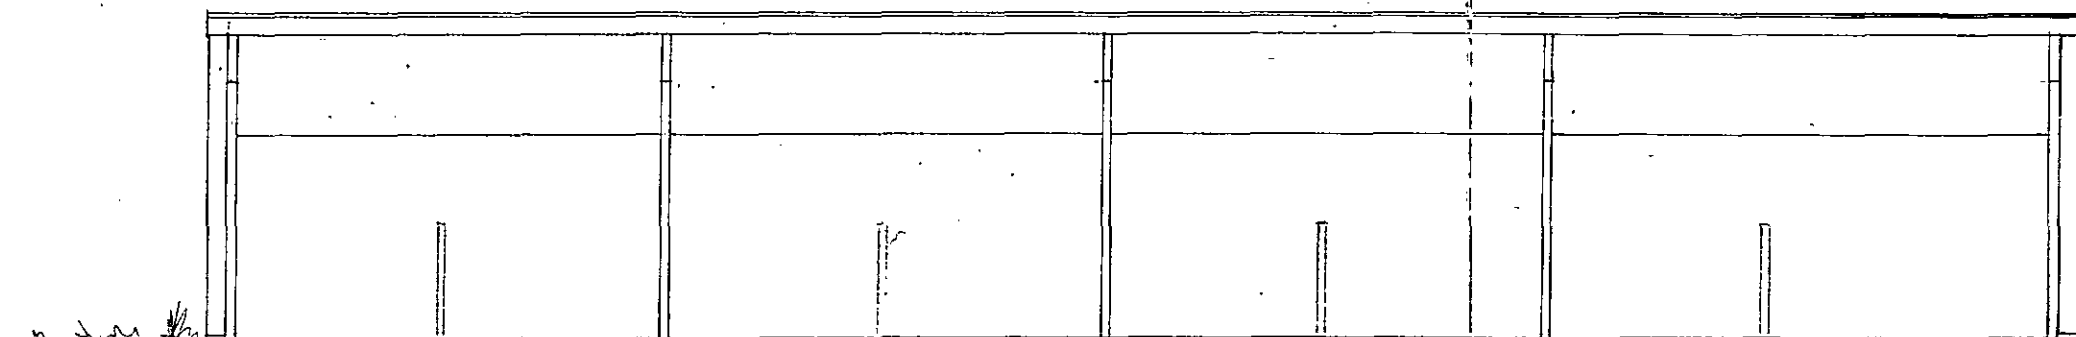

FRONT VIEW

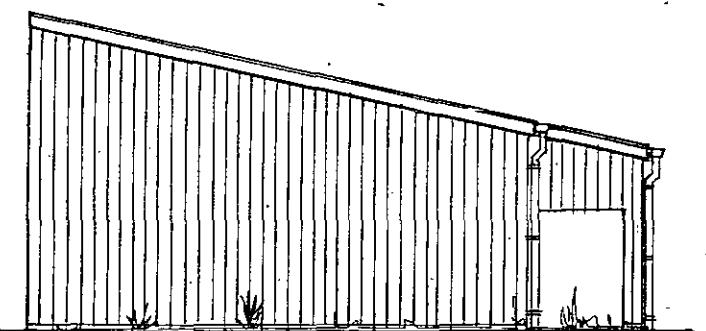

SIDE VIEW

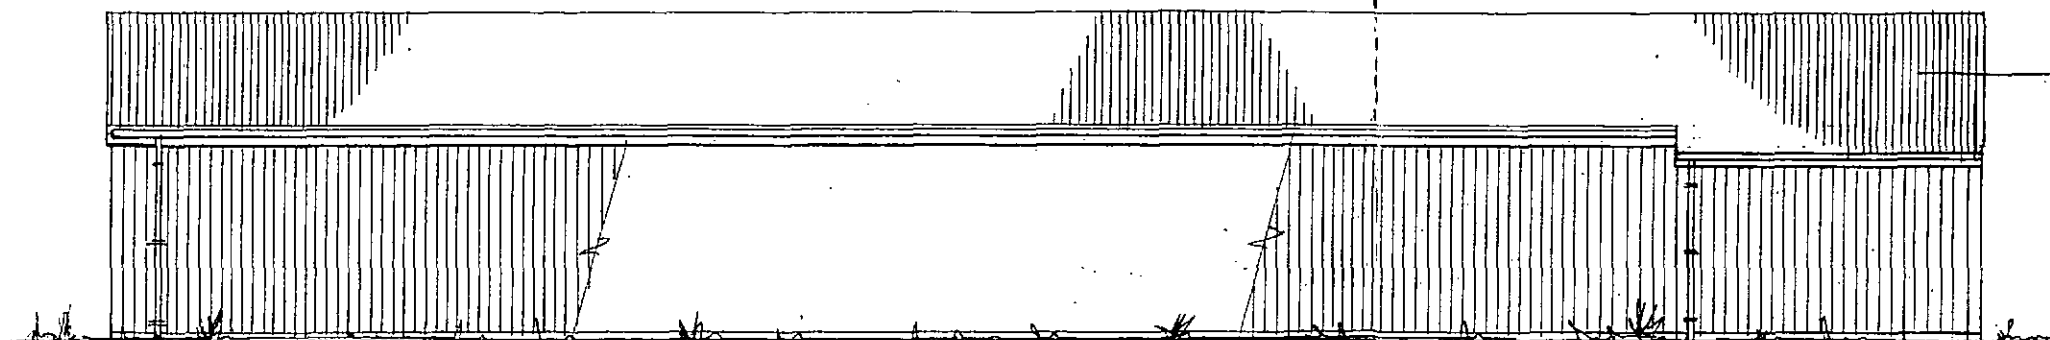

REAR VIEW

BLACK ONDULINE ROOFING SHEETS  
USED ON ROOF.

EXTERNAL WALLS OF DRIVING RANGE FACED WITH  
TANKALISED YORKSHIRE BOARDING - NATURAL COLOUR.

Proposed Construction of Golf Driving Range Building  
At Tankersley Park Golf Club, Park Lane, S35 4LG.  
Proposed Plans & Elevations - Scale 1:100 @ A3