



BELLWOOD CRESCENT

ACKROYD AND ABBOTT HOMES LIMITED
RESIDENTIAL DEVELOPMENT
BELLWOOD CRESCENT
HOYLAND
BARNLEY

Ackroyd & Abbott
HOMES


Bellwood Crescent, Hoyland, Barnsley

Contents Page

Page 0	Bellwood Crescent – Front Cover
Page 1	Index
Page 2	Site Layout (AAA/BCHSL01 A)
Page 3	Elevation Drawings (805/A3/P/ELEV/01-)
Page 4	Elevation Drawings (805/A3/P/ELEV/02-)
Page 5	Elevation Drawings (805/A3/P/ELEV/03-)
Page 6	Elevation Drawings (805/A3/P/ELEV/04-)
Page 7	Elevation Drawings (805/A3/P/ELEV/05-)
Page 8	Elevation Drawings (805/A3/P/ELEV/06-)
Page 9	Elevation Drawings (805/A3/P/ELEV/07-)
Page 10	Elevation Drawings (805/A3/P/ELEV/08-)
Page 11	Elevation Drawings (805/A3/P/ELEV/09-)
Page 12	Ground Floor Plan (805/SL/GF/01-)
Page 13	First Floor Plan (805/SL/FF/02-)
Page 14	Second Floor Plan (805/SL/SF/03-)
Page 15	Proposed External Works – Levels (6084/600 RevB)
Page 16	Landscaping Layout (AA/DHB/GM/01 Rev-)
Page 17	Standard Detail - 2m High Paladin Security Fencing
Page 18	Standard Detail - SD68 Dry Stone Wall
Page 19	Standard Detail - SD27 Tubular Bow Top Fence 1m High
Page 20	Standard Detail - SD11 1800mm Screen Fence



elevation - site entrance

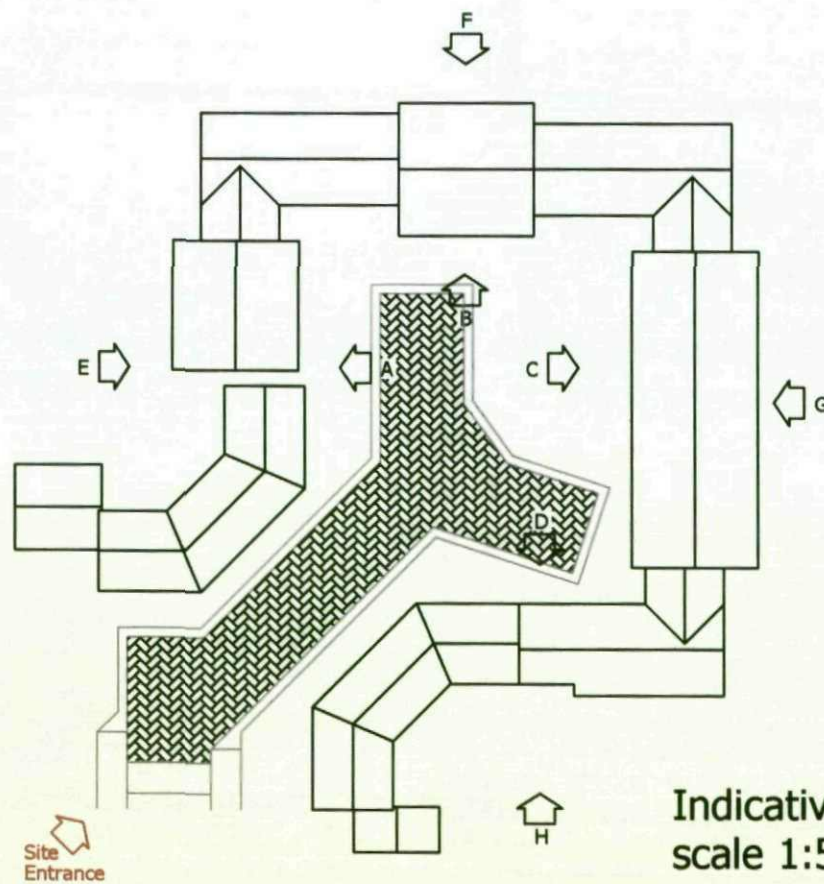

Indicative Site Layout
scale 1:500

Ackroyd & Abbott Homes
builders who make you feel at home

2 Rotherham Road, Sheffield, S13 9LL
Tel: (0114) 2693201 Fax: (0114) 2695351
Email: design@ackroydandabbott.co.uk
cad@ackroydandabbott.co.uk

A Member of the Ackroyd & Abbott Ltd Group

Scale	1:150 1:500
Date	November 2007
Drawn by	C.M.

Project	805
---------	-----

Bellwood Crescent
Hoyland, Barnsley


Drawing
Planning Drawing
Elevation - Site Entrance

Drawing No. 805/A3/P/Elev/01 -

All dimensions must be checked on site and not scaled from this drawing. If in doubt contact the drawing office.



elevation A

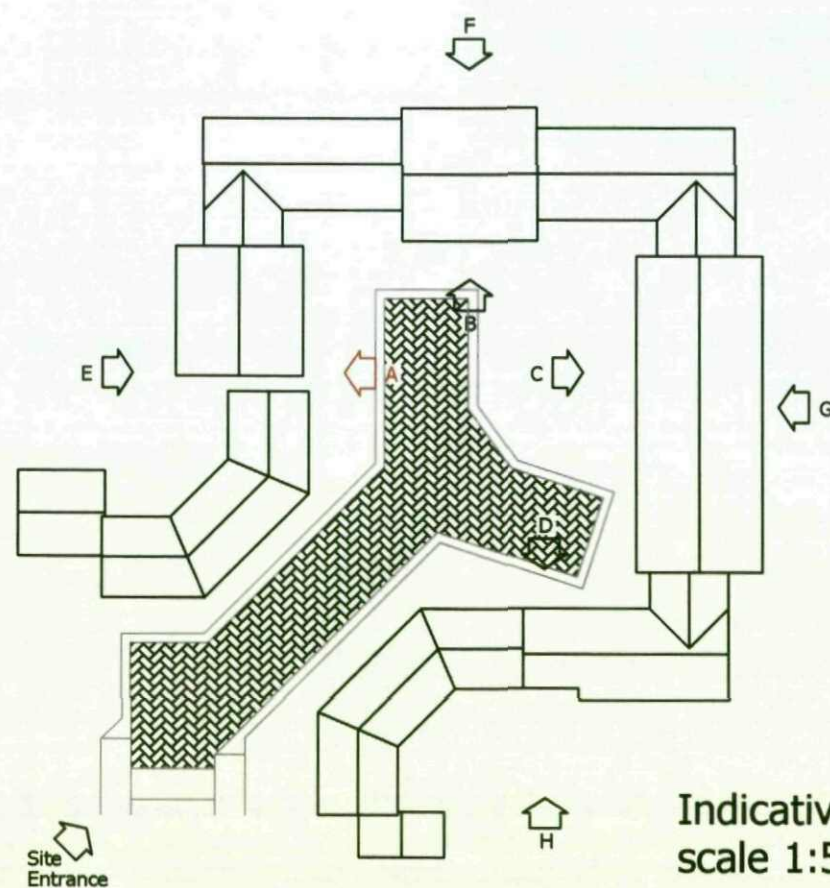

Indicative Site Layout
scale 1:500

Ackroyd & Abbott Homes
builders who make you feel at home

2 Rotherham Road, Sheffield, S13 9LL
Tel: (0114) 2693201 Fax: (0114) 2695351
Email: design@ackroydandabbott.co.uk
cad@ackroydandabbott.co.uk

A Member of the Ackroyd & Abbott Ltd Group

Scale 1:150 1:500

Date November 2007

Drawn by C.M.

Project 805

Bellwood Crescent
Hoyland, Barnsley


Drawing
Planning Drawing
Elevation A

Drawing No. 805/A3/P/Elev/02 -

All dimensions must be checked on site and not scaled from this drawing. If in doubt contact the drawing office.



elevation B

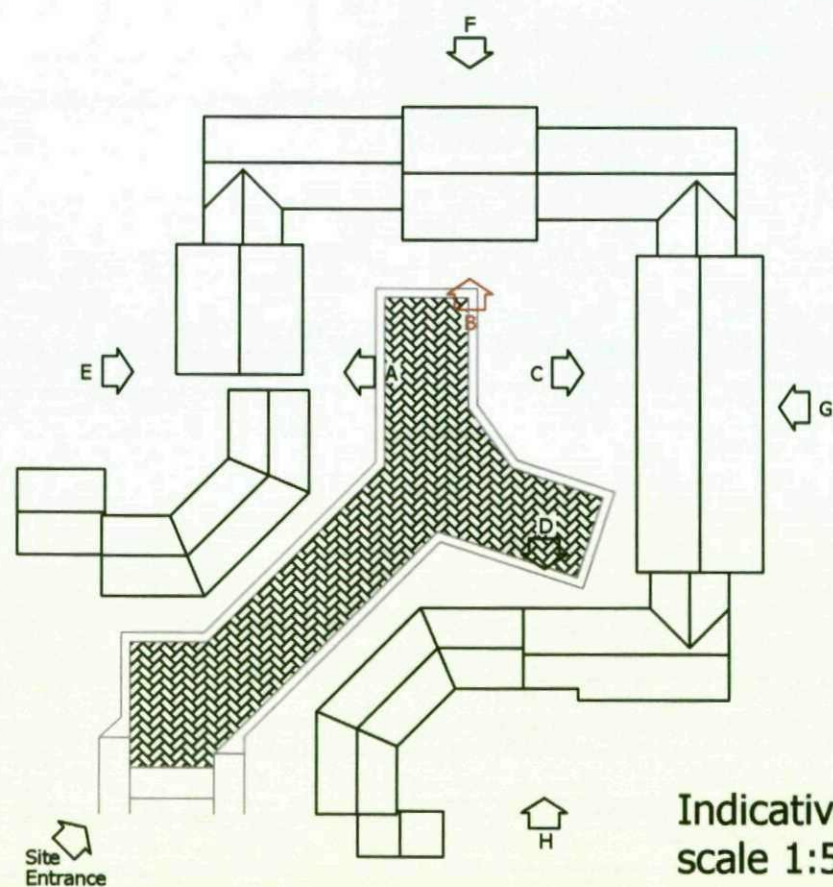

Indicative Site Layout
scale 1:500

Ackroyd & Abbott Homes
builders who make you feel at home

2 Rotherham Road, Sheffield, S13 9LL
Tel: (0114) 2693201 Fax: (0114) 2695351
Email: design@ackroydandabbott.co.uk
cad@ackroydandabbott.co.uk

A Member of the Ackroyd & Abbott Ltd Group

Scale 1:150 1:500

Date November 2007

Drawn by C.M.

Project 805

Bellwood Crescent
Hoyland, Barnsley


Drawing
Planning Drawing
Elevation B

Drawing No. 805/A3/P/Elev/03 -

All dimensions must be checked on site and not scaled from this drawing. If in doubt contact the drawing office.



elevation C

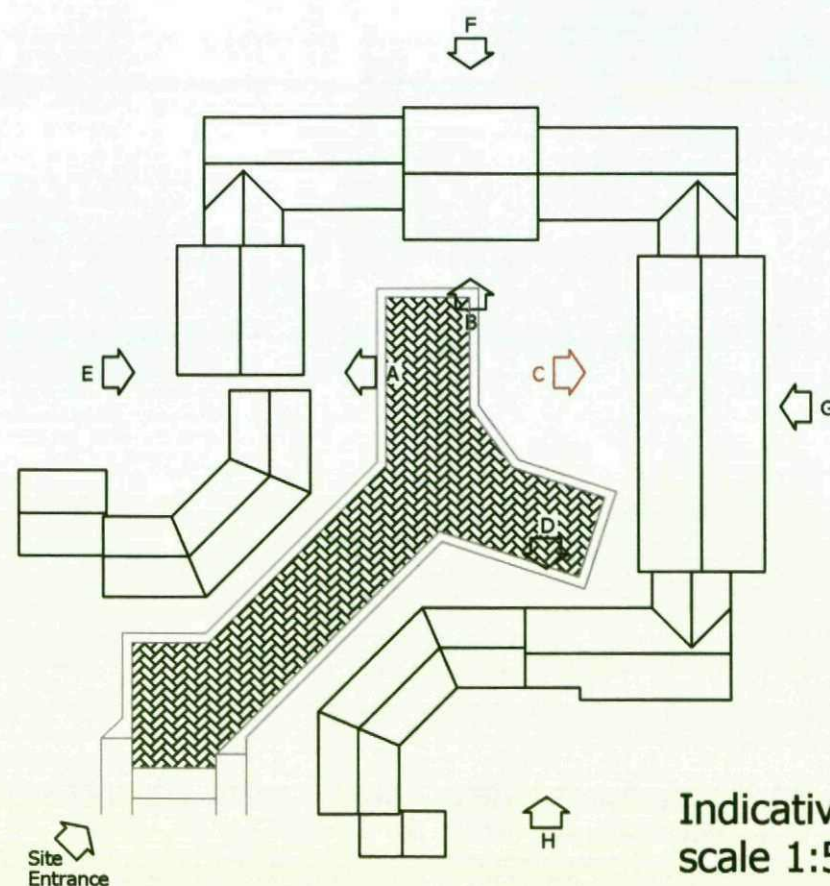

Indicative Site Layout
scale 1:500

Ackroyd & Abbott Homes
builders who make you feel at home

2 Rotherham Road, Sheffield, S13 9LL
Tel: (0114) 2693201 Fax: (0114) 2695351
Email: design@ackroydandabbott.co.uk
cad@ackroydandabbott.co.uk

A Member of the Ackroyd & Abbott Ltd Group

Scale	1:150 1:500
Date	November 2007
Drawn by	C.M.

Project	805
---------	-----

Bellwood Crescent
Hoyland, Barnsley


Drawing
Planning Drawing
Elevation C

Drawing No. 805/A3/P/Elev/04 -

All dimensions must be checked on site and not scaled from this drawing. If in doubt contact the drawing office.



elevation D

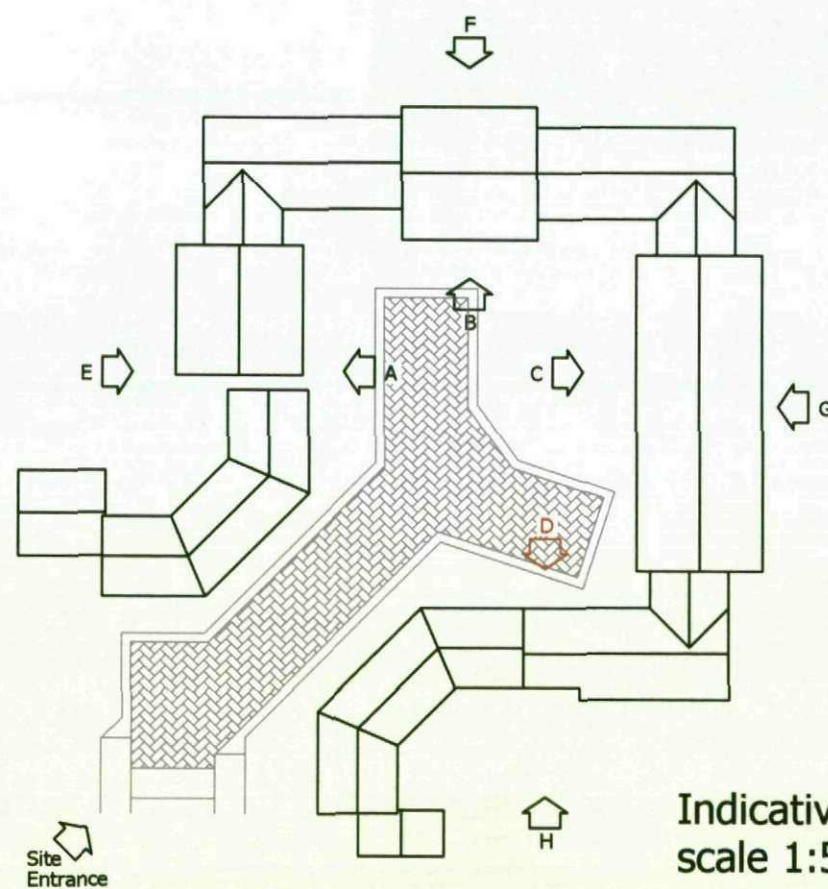

Indicative Site Layout
scale 1:500

Ackroyd & Abbott Homes
builders who make you feel at home

2 Rotherham Road, Sheffield, S13 9LL
Tel: (0114) 2693201 Fax: (0114) 2693351
Email: design@ackroydandabbott.co.uk
cad@ackroydandabbott.co.uk

A Member of the Ackroyd & Abbott Ltd Group

Scale 1:150 1:500

Date November 2007

Drawn by C.M.

Project 805

Bellwood Crescent
Hoyland, Barnsley


Drawing
Planning Drawing
Elevation D

Drawing No. 805/A3/P/Elev/05 -

All dimensions must be checked on site and not scaled from this drawing. If in doubt contact the drawing office.



elevation E

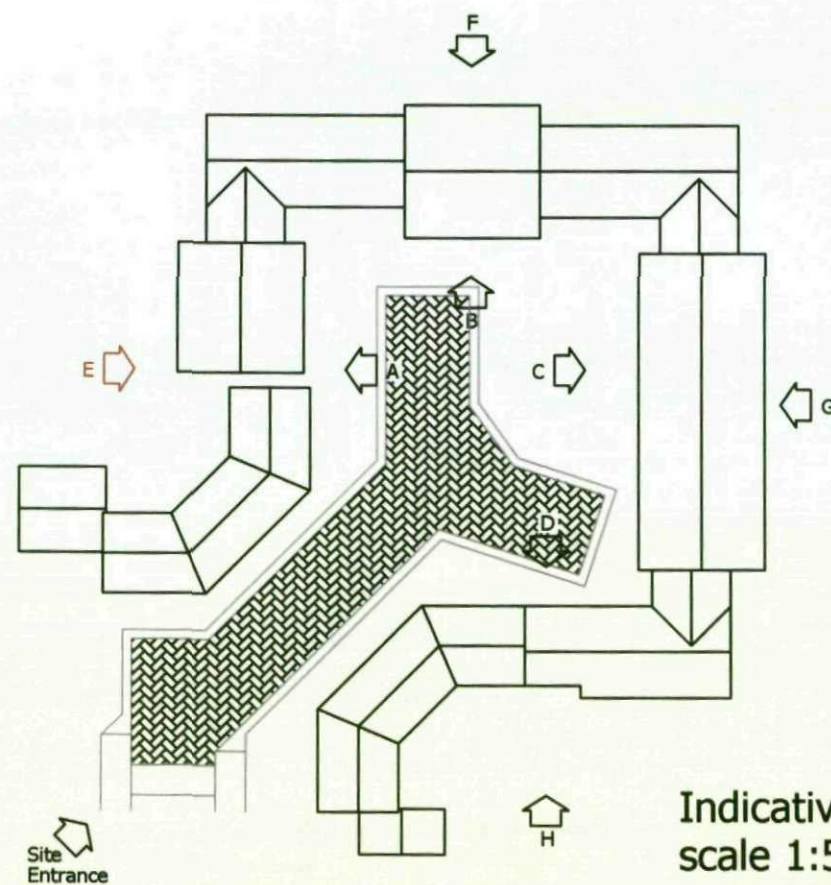

Indicative Site Layout
scale 1:500

Ackroyd & Abbott Homes
builders who make you feel at home

2 Rotherham Road, Sheffield, S13 9LL
Tel: (0114) 2693201 Fax: (0114) 2695351
Email: design@ackroydandabbott.co.uk
cad@ackroydandabbott.co.uk

A Member of the Ackroyd & Abbott Ltd Group

Scale 1:150 1:500

Date November 2007

Drawn by C.M.


Project 805

Bellwood Crescent
Hoyland, Barnsley


Drawing
Planning Drawing
Elevation E

Drawing No. 805/A3/P/Elev/06 -

All dimensions must be checked on site and not scaled from this drawing. If in doubt contact the drawing office.

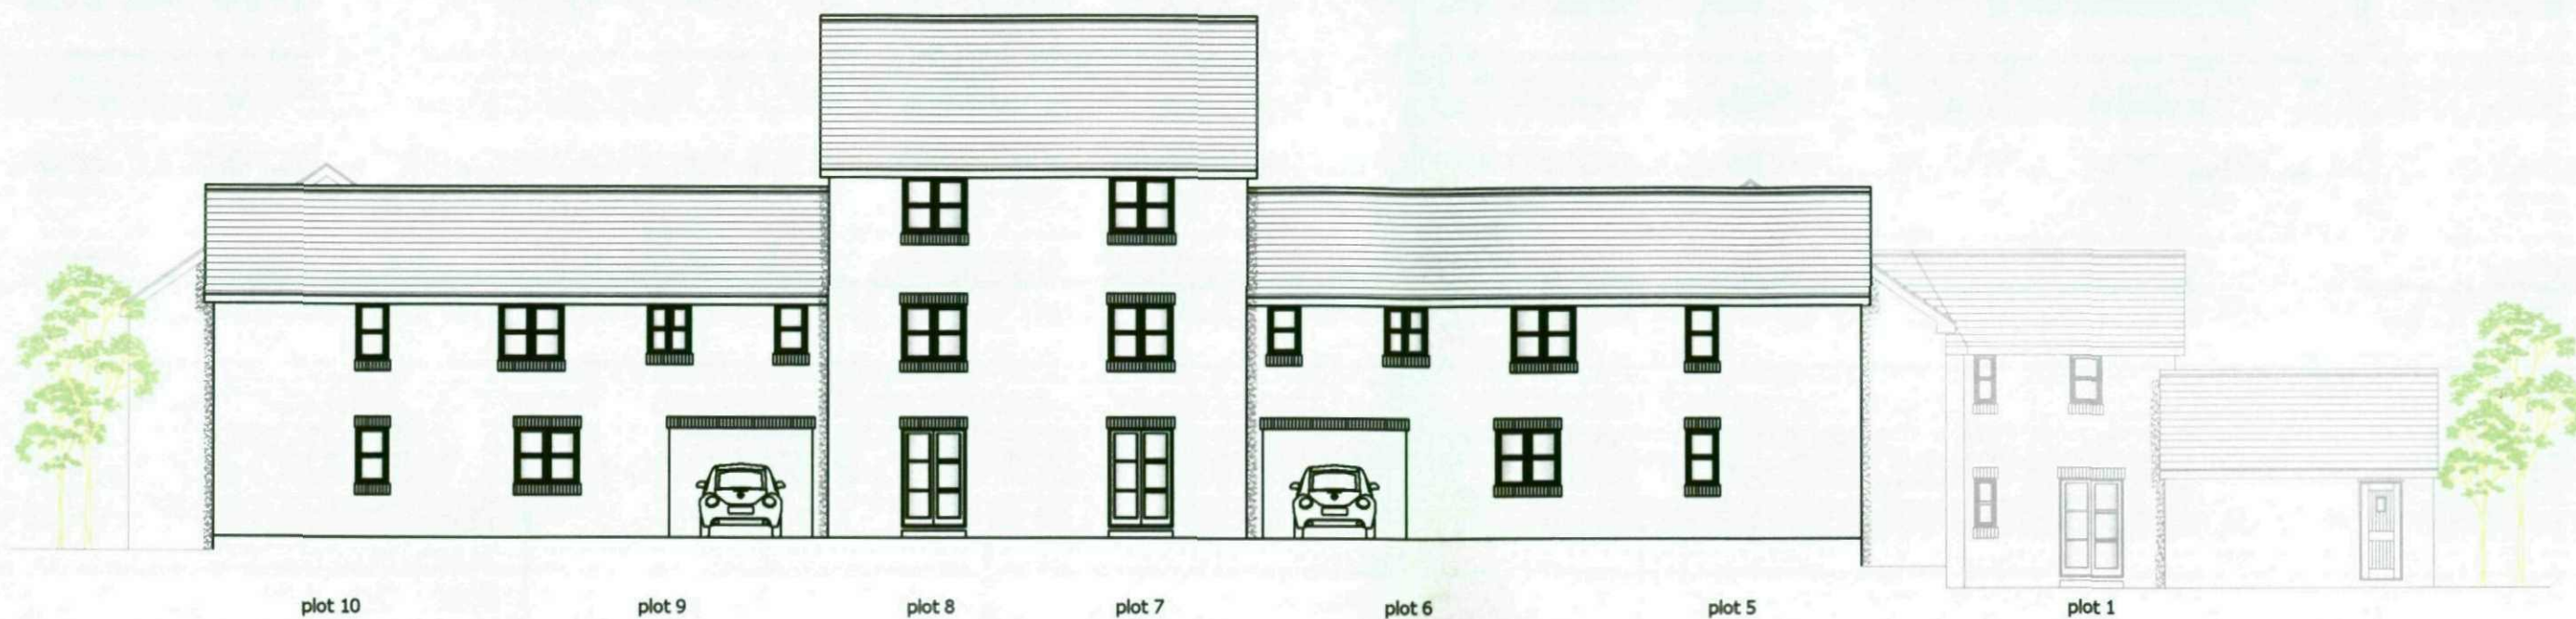

elevation F

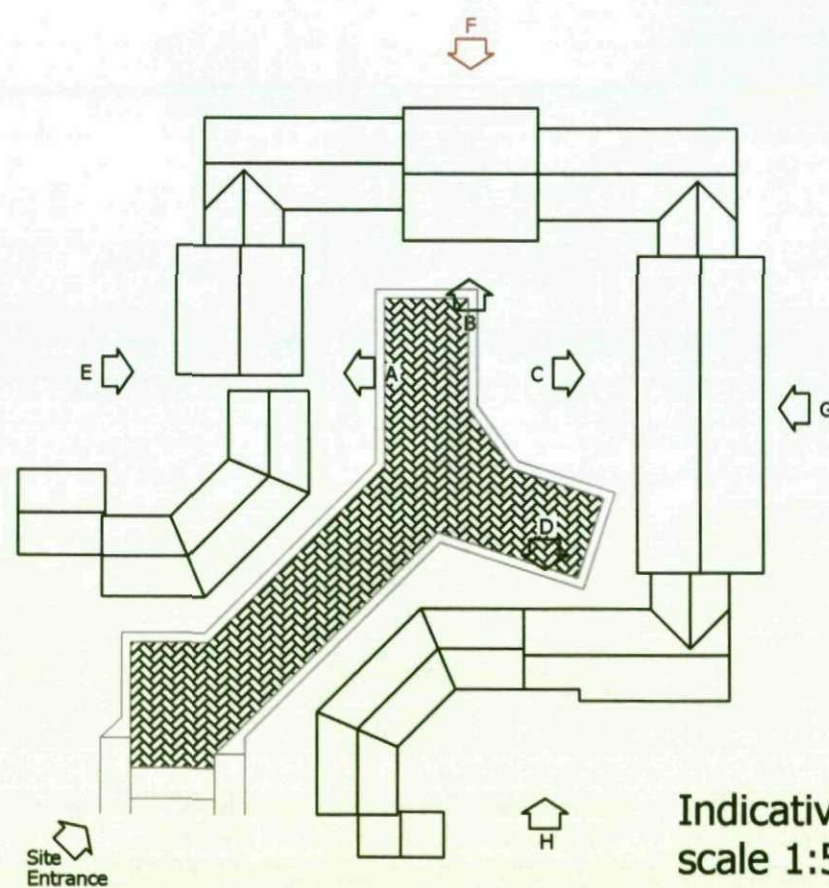

Indicative Site Layout
scale 1:500

Ackroyd & Abbott Homes
builders who make you feel at home

2 Rotherham Road, Sheffield, S13 9LL
Tel: (0114) 2693201 Fax: (0114) 2695351
Email: design@ackroydandabbott.co.uk
cad@ackroydandabbott.co.uk

A Member of the Ackroyd & Abbott Ltd Group

Scale 1:150 1:500

Date November 2007

Drawn by C.M.

Project 805

Bellwood Crescent
Hoyland, Barnsley


Drawing
Planning Drawing
Elevation F

Drawing No. 805/A3/P/Elev/07 -

All dimensions must be checked on site and not scaled from this drawing. If in doubt contact the drawing office.



elevation G

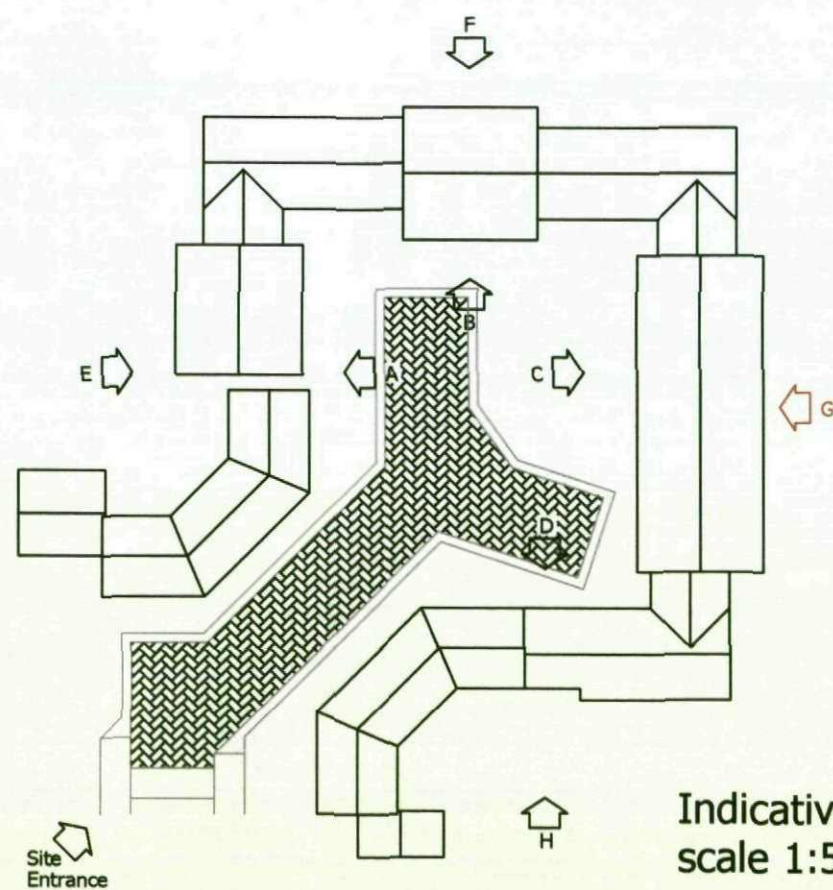

Indicative Site Layout
scale 1:500

Ackroyd & Abbott Homes
builders who make you feel at home

2 Rotherham Road, Sheffield, S13 9LL
Tel: (0114) 2693201 Fax: (0114) 2693351
Email: design@ackroydandabbott.co.uk
cad@ackroydandabbott.co.uk

A Member of the Ackroyd & Abbott Ltd Group

Scale 1:150 1:500

Date November 2007

Drawn by C.M.

Project 805

Bellwood Crescent
Hoyland, Barnsley


Drawing
Planning Drawing
Elevation G

Drawing No. 805/A3/P/Elev/08 -

All dimensions must be checked on site and not scaled from this drawing. If in doubt contact the drawing office.



elevation H

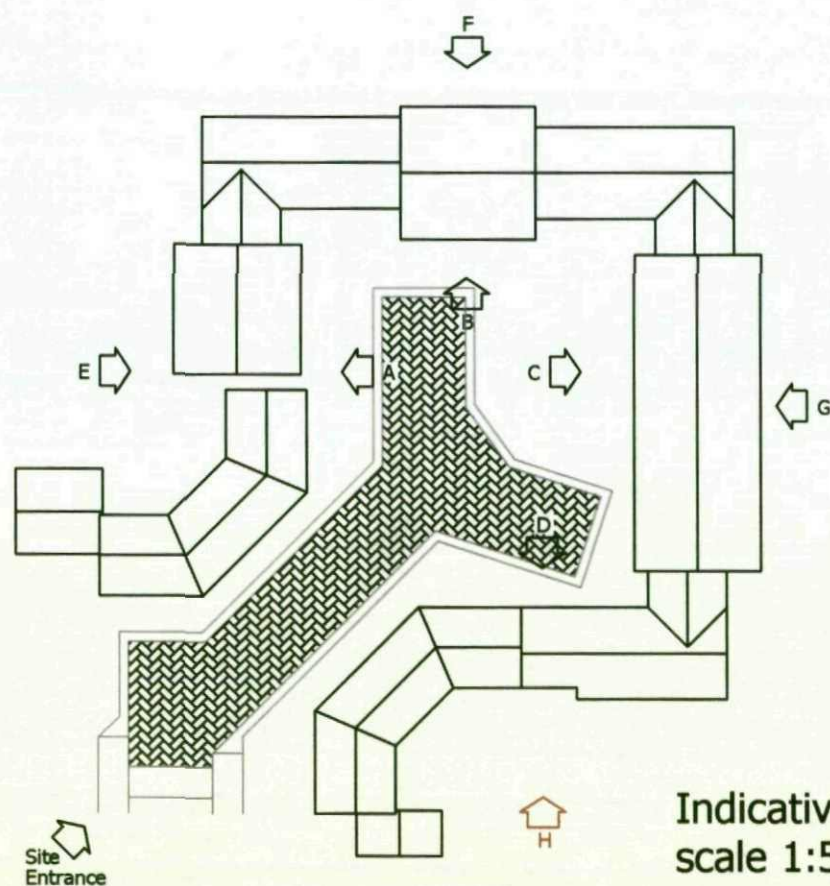

Indicative Site Layout
scale 1:500

Ackroyd & Abbott Homes
builders who make you feel at home

2 Rotherham Road, Sheffield, S13 9LL
Tel: (0114) 2693201 Fax: (0114) 2695351
Email: design@ackroydandabbott.co.uk
cad@ackroydandabbott.co.uk

A Member of the Ackroyd & Abbott Ltd Group

Scale 1:150 1:500

Date November 2007

Drawn by C.M.

Project 805

Bellwood Crescent
Hoyland, Barnsley

Drawing
Planning Drawing
Elevation H

Drawing No. 805/A3/P/Elev/09 -

All dimensions must be checked on site and not scaled from this drawing. If in doubt contact the drawing office.



2m High Powder Coated Wire Security Fence (non-climbable)



Examples of Paladin Powder Coated Wire Security Fencing



Ackroyd & Abbott
HOMES

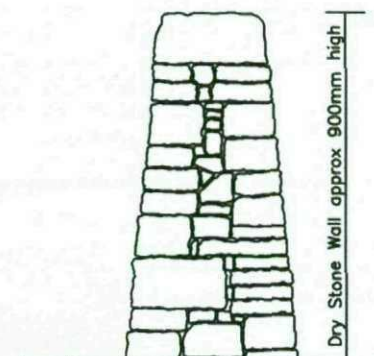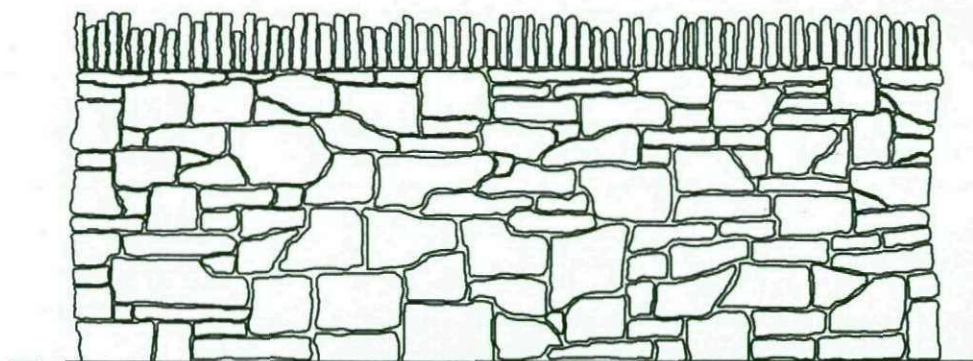

Ackroyd & Abbott Homes Ltd
Standard Details

Title: Dry Stone Wall

Scale: 1:20


Drawn By: CM

Date: March 2007

Revision: -

Drwg No:

SD68

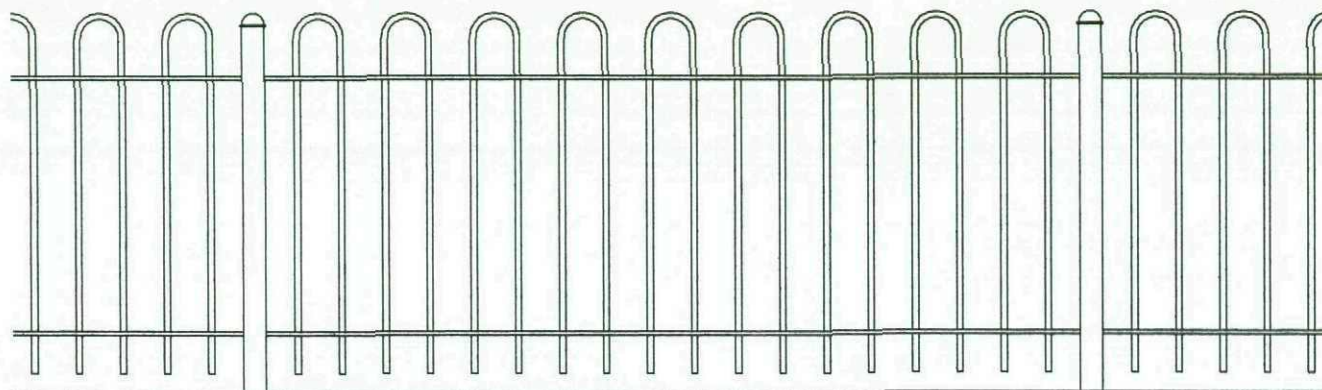

Tubular Bow Top

Specification:

60mm diameter or square posts 1.7m for 1m high railings
supplied with post caps, with 700mm to be set in concrete.
Post centres 2.2m.

50x10mm x 2.24m rails

16mm diameter solid tubes to be spaced at 116mm
centres giving 100mm gap.

colour coating: black

Ackroyd & Abbott Homes Ltd
Standard Details

Title: Tubular Bow Top Fence (1m high)

Scale: 1:20


Drawn By: CM

Date: October 2004

Revision: -

Drwg No:

SD27

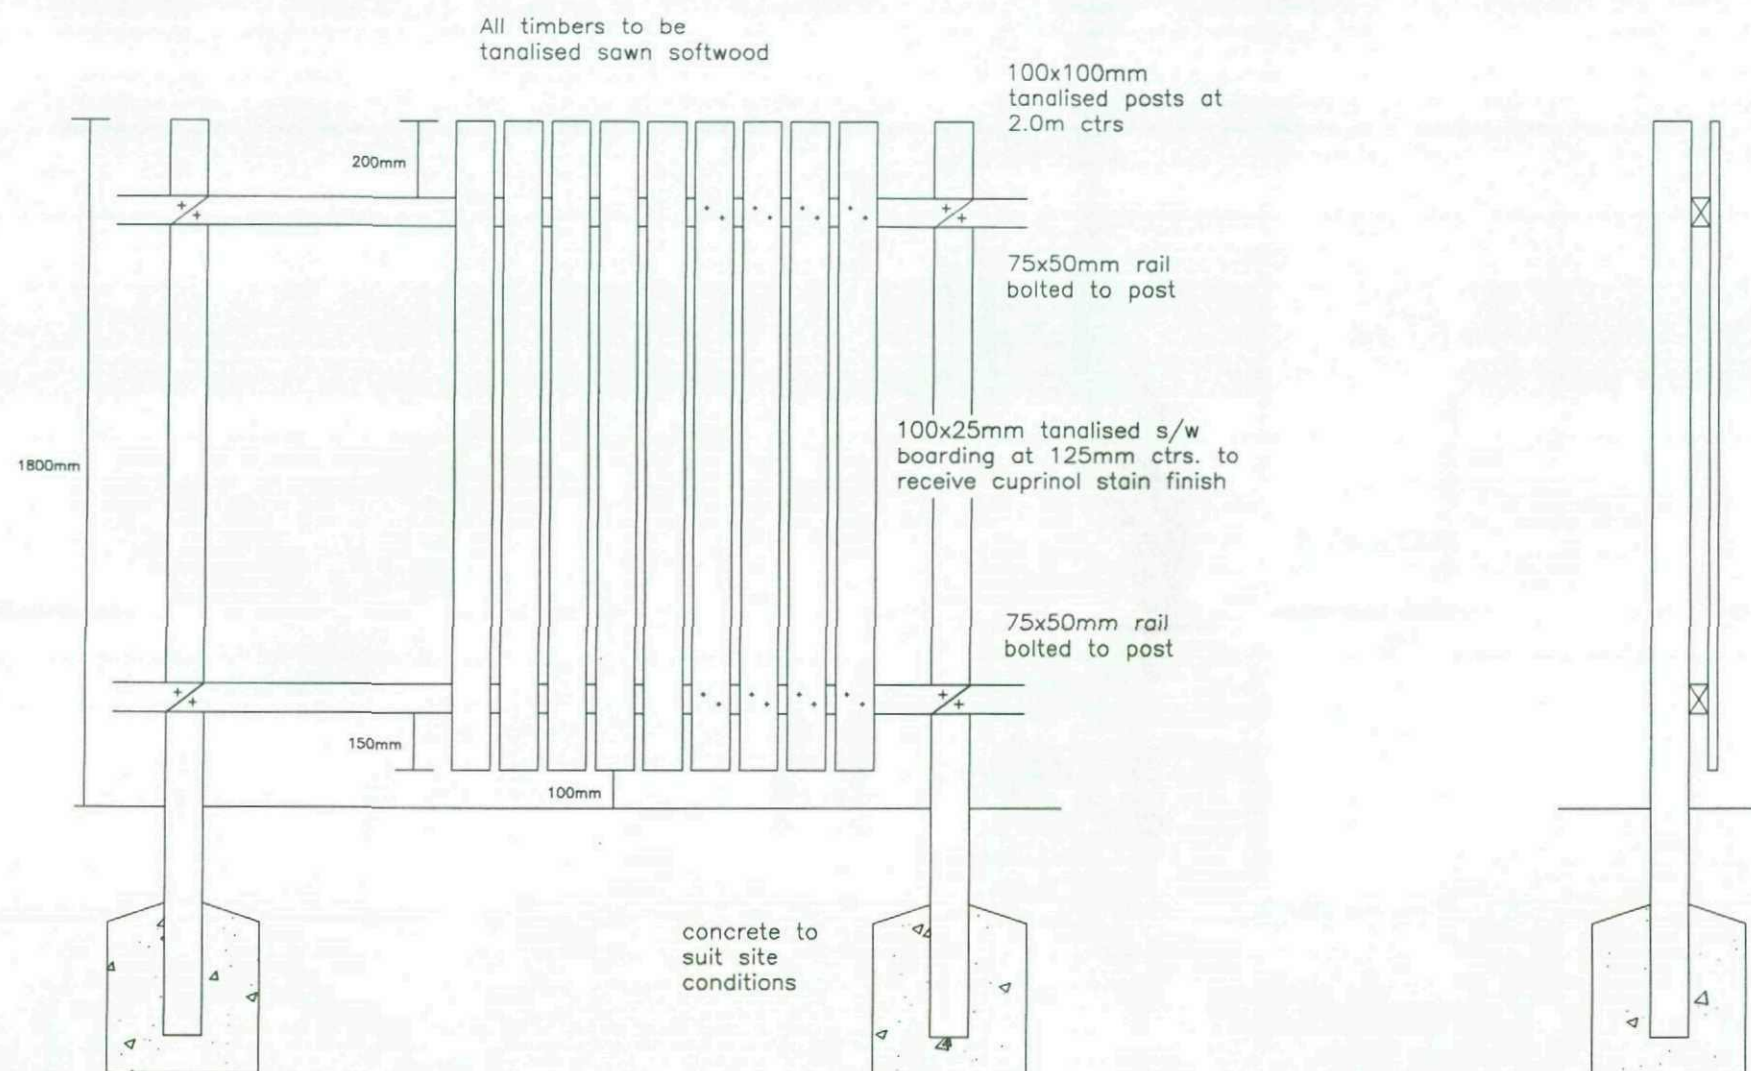

Ackroyd & Abbott Homes Ltd	
Standard Details	
Title: 1800mm high Screen Fence	
Scale: 1:20	
Drawn By: CM	Drwg No:
Date: January 2004	SD11
Revision: -	