




1) This drawing and the design and details depicted thereon are the copyright of Peter Dimberline Chartered Architect.
 2) All dimensions on this drawing are to be checked by the Contractor and any discrepancies are to be reported to the Architect.
 3) Do not scale critical dimensions off this drawing.
 4) Contractor to ensure that all Health & Safety requirements (CDM Regulations) in relation to this project will be complied with.

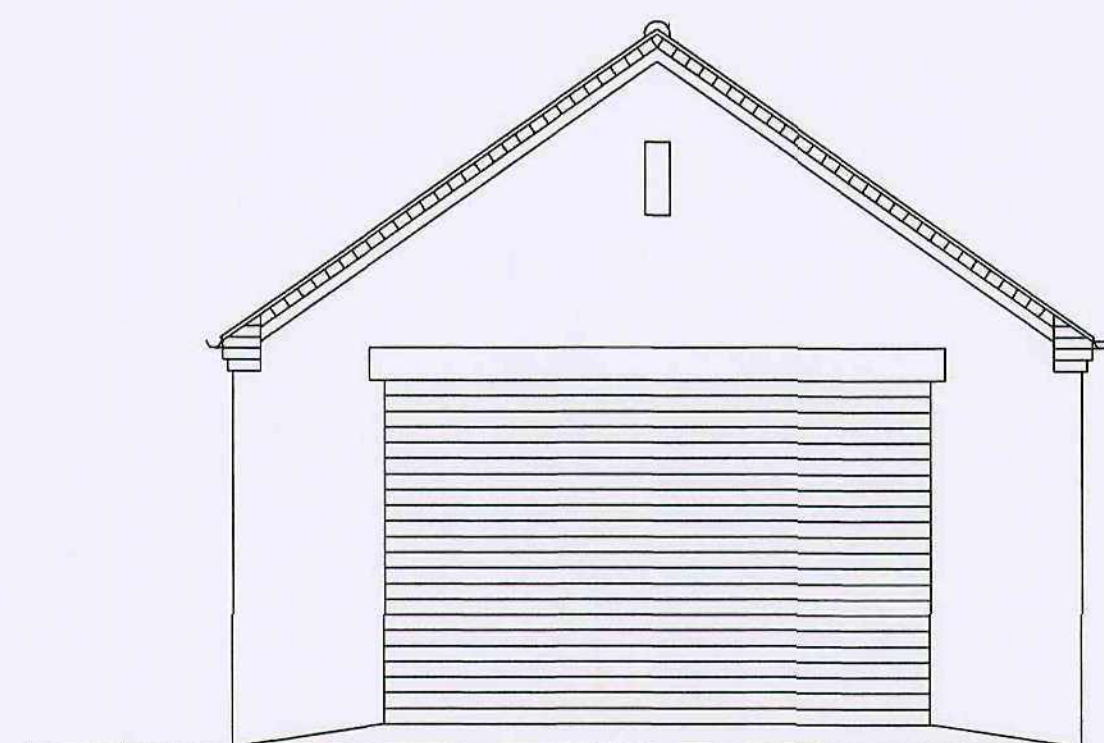

southwest elevation

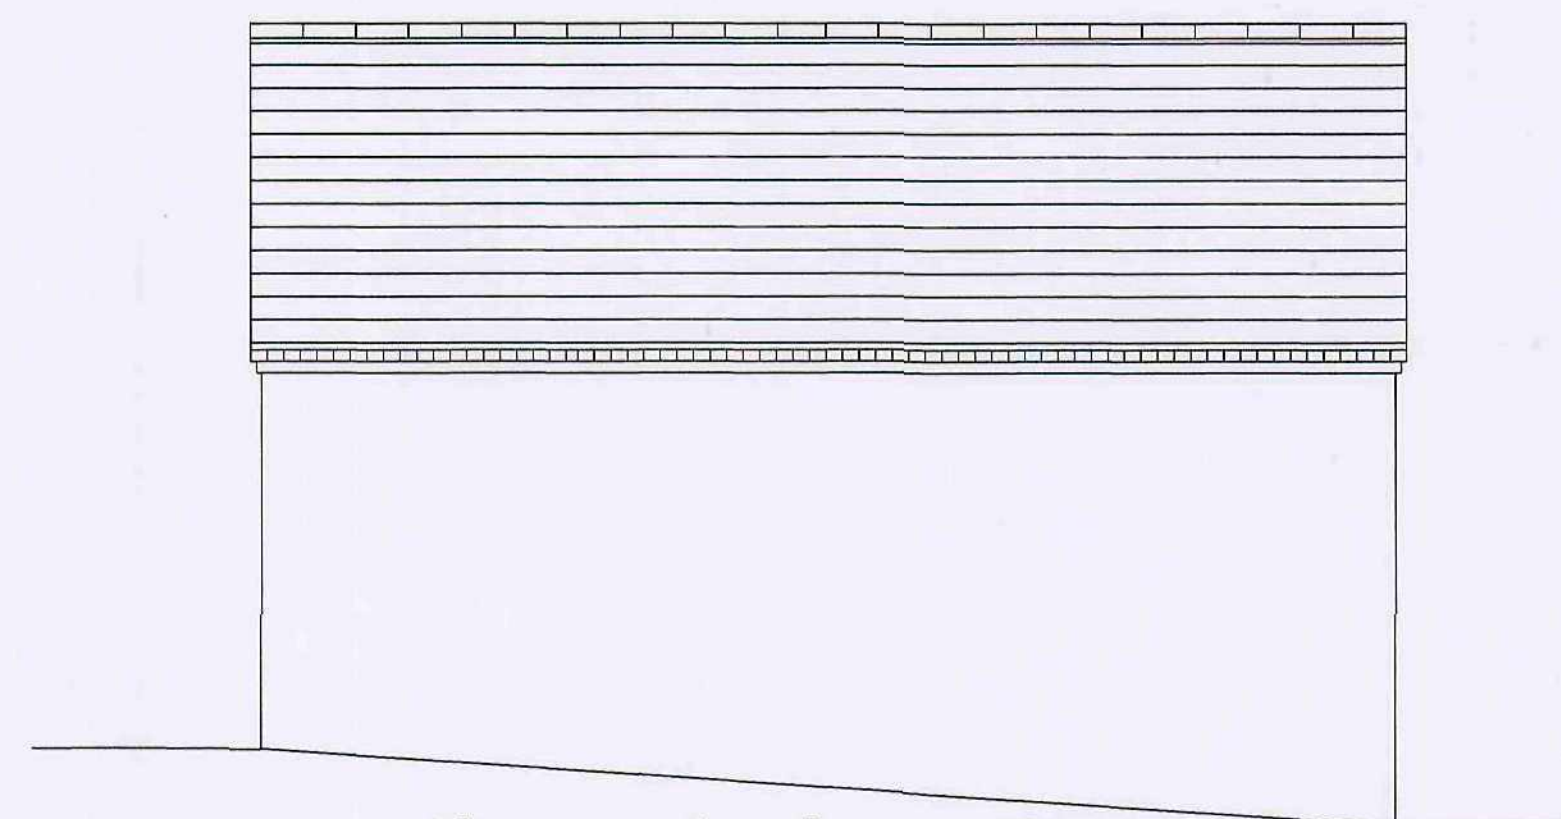


southeast elevation

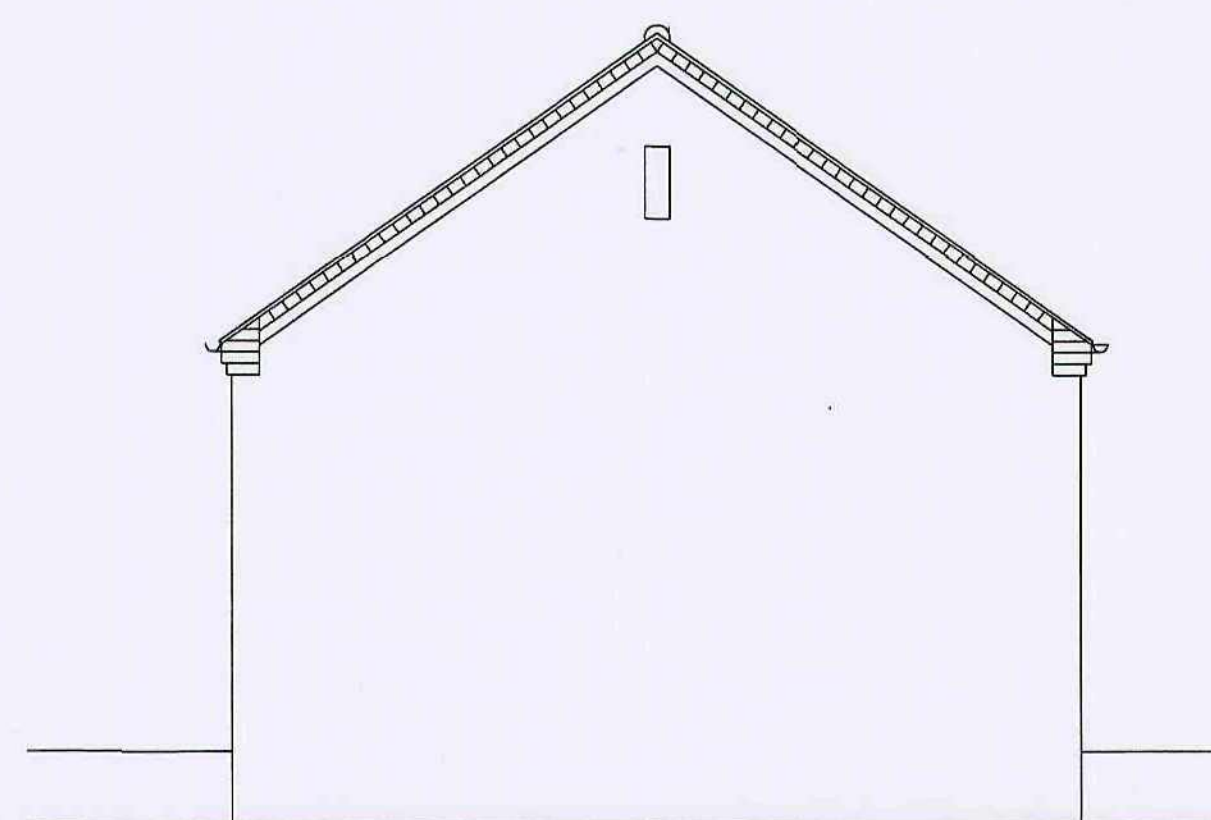


northeast elevation



northwest elevation

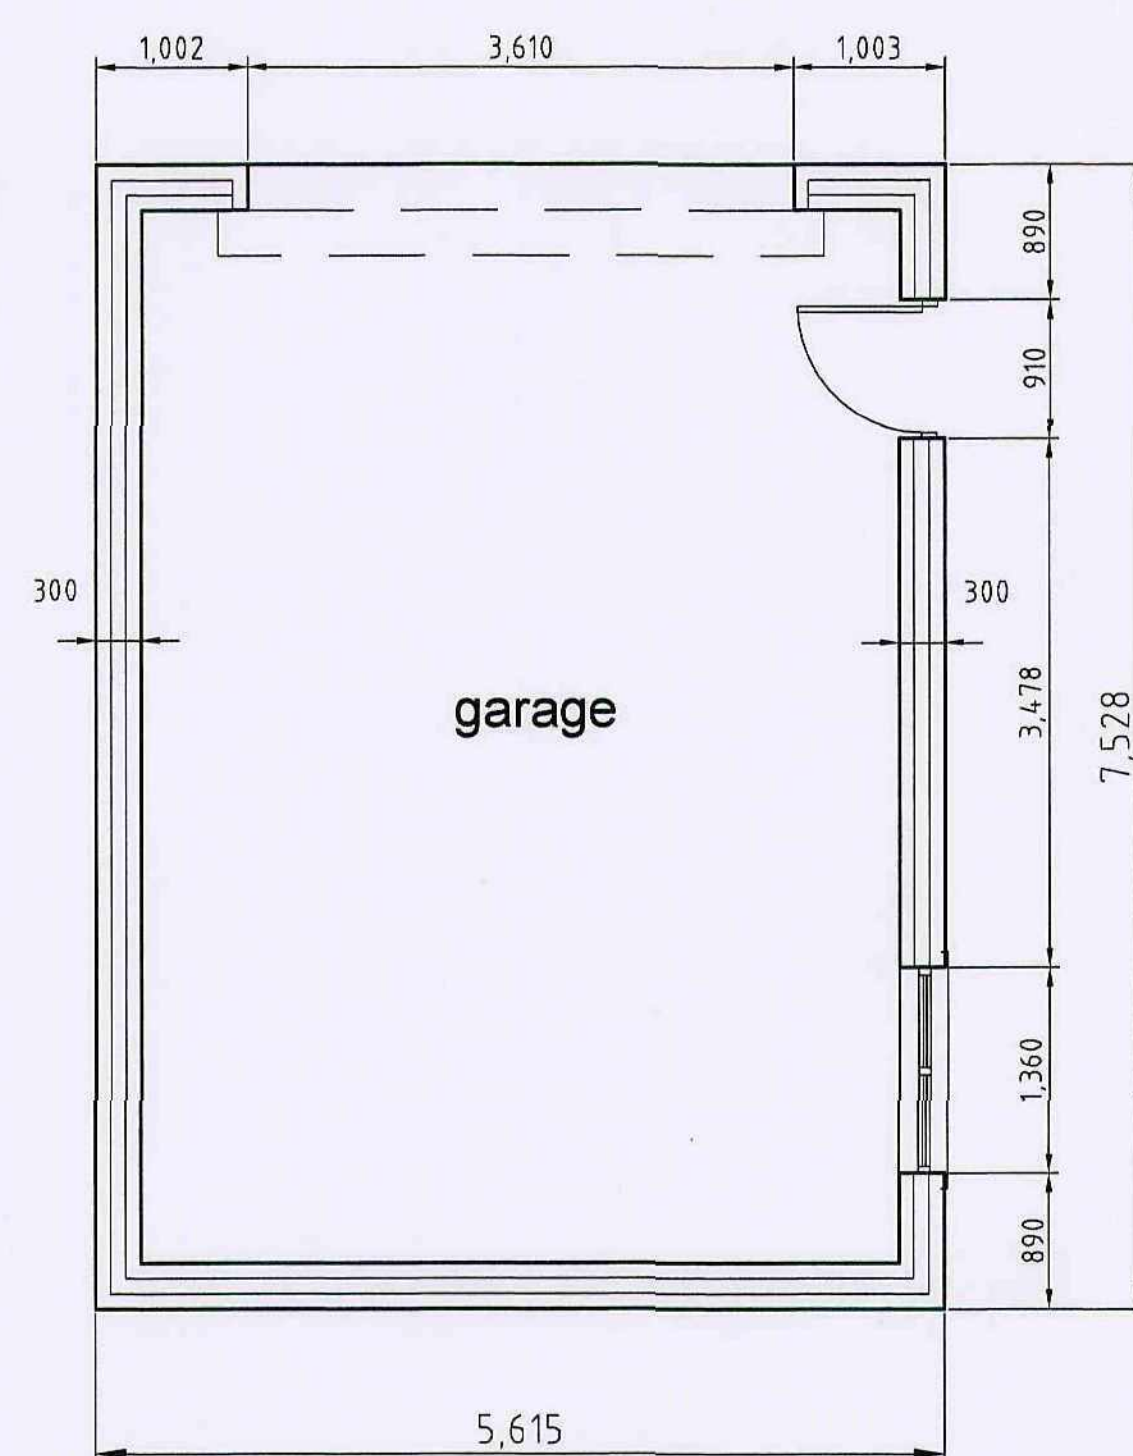

garage plan

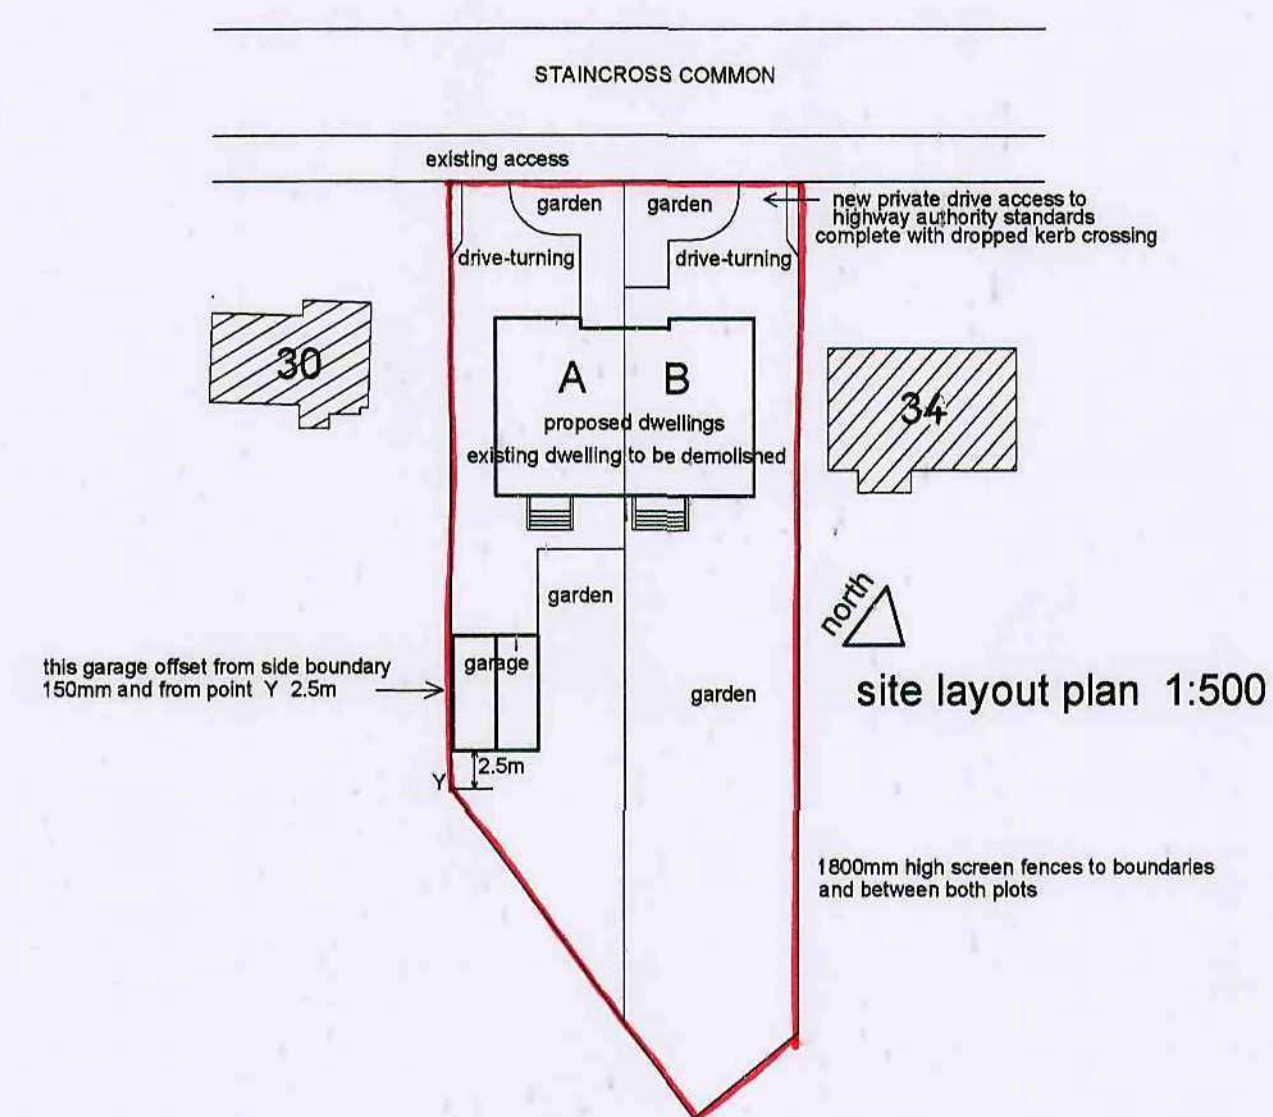

Barnsley Metropolitan
 Borough Council
 17 JUN 2009
 Corporate Mail Room

REVISIONS

PETER DIMBERLINE Dip Arch, RIBA
CHARTERED ARCHITECT

**2 TIPSEY COURT, STAINCROSS
 BARNSELEY, S75 6FZ**

tel/fax (01226) 390947
 email: pdimberline@tiscali.co.uk

CLIENT
 Mr D Fisher

PROJECT
 Proposed pair of semi-detached
 dwellings

LOCATION
 32 Staincross Common,
 Staincross, Barnsley

DRAWING
 Proposed details for garage to plot A


SCALES 1:50, 1:500 DATE May 09

DRWG No. 2009/005/02


DRAWN BY
 PD

REV.


1) This drawing and the design and details depicted thereon are the copyright of Peter Dimberline Chartered Architect.
 2) All dimensions on this drawing are to be checked by the Contractor and any discrepancies are to be reported to the Architect.
 3) Do not scale critical dimensions off this drawing.
 4) Contractor to ensure that all Health & Safety requirements (CDM Regulations) in relation to this project will be complied with.

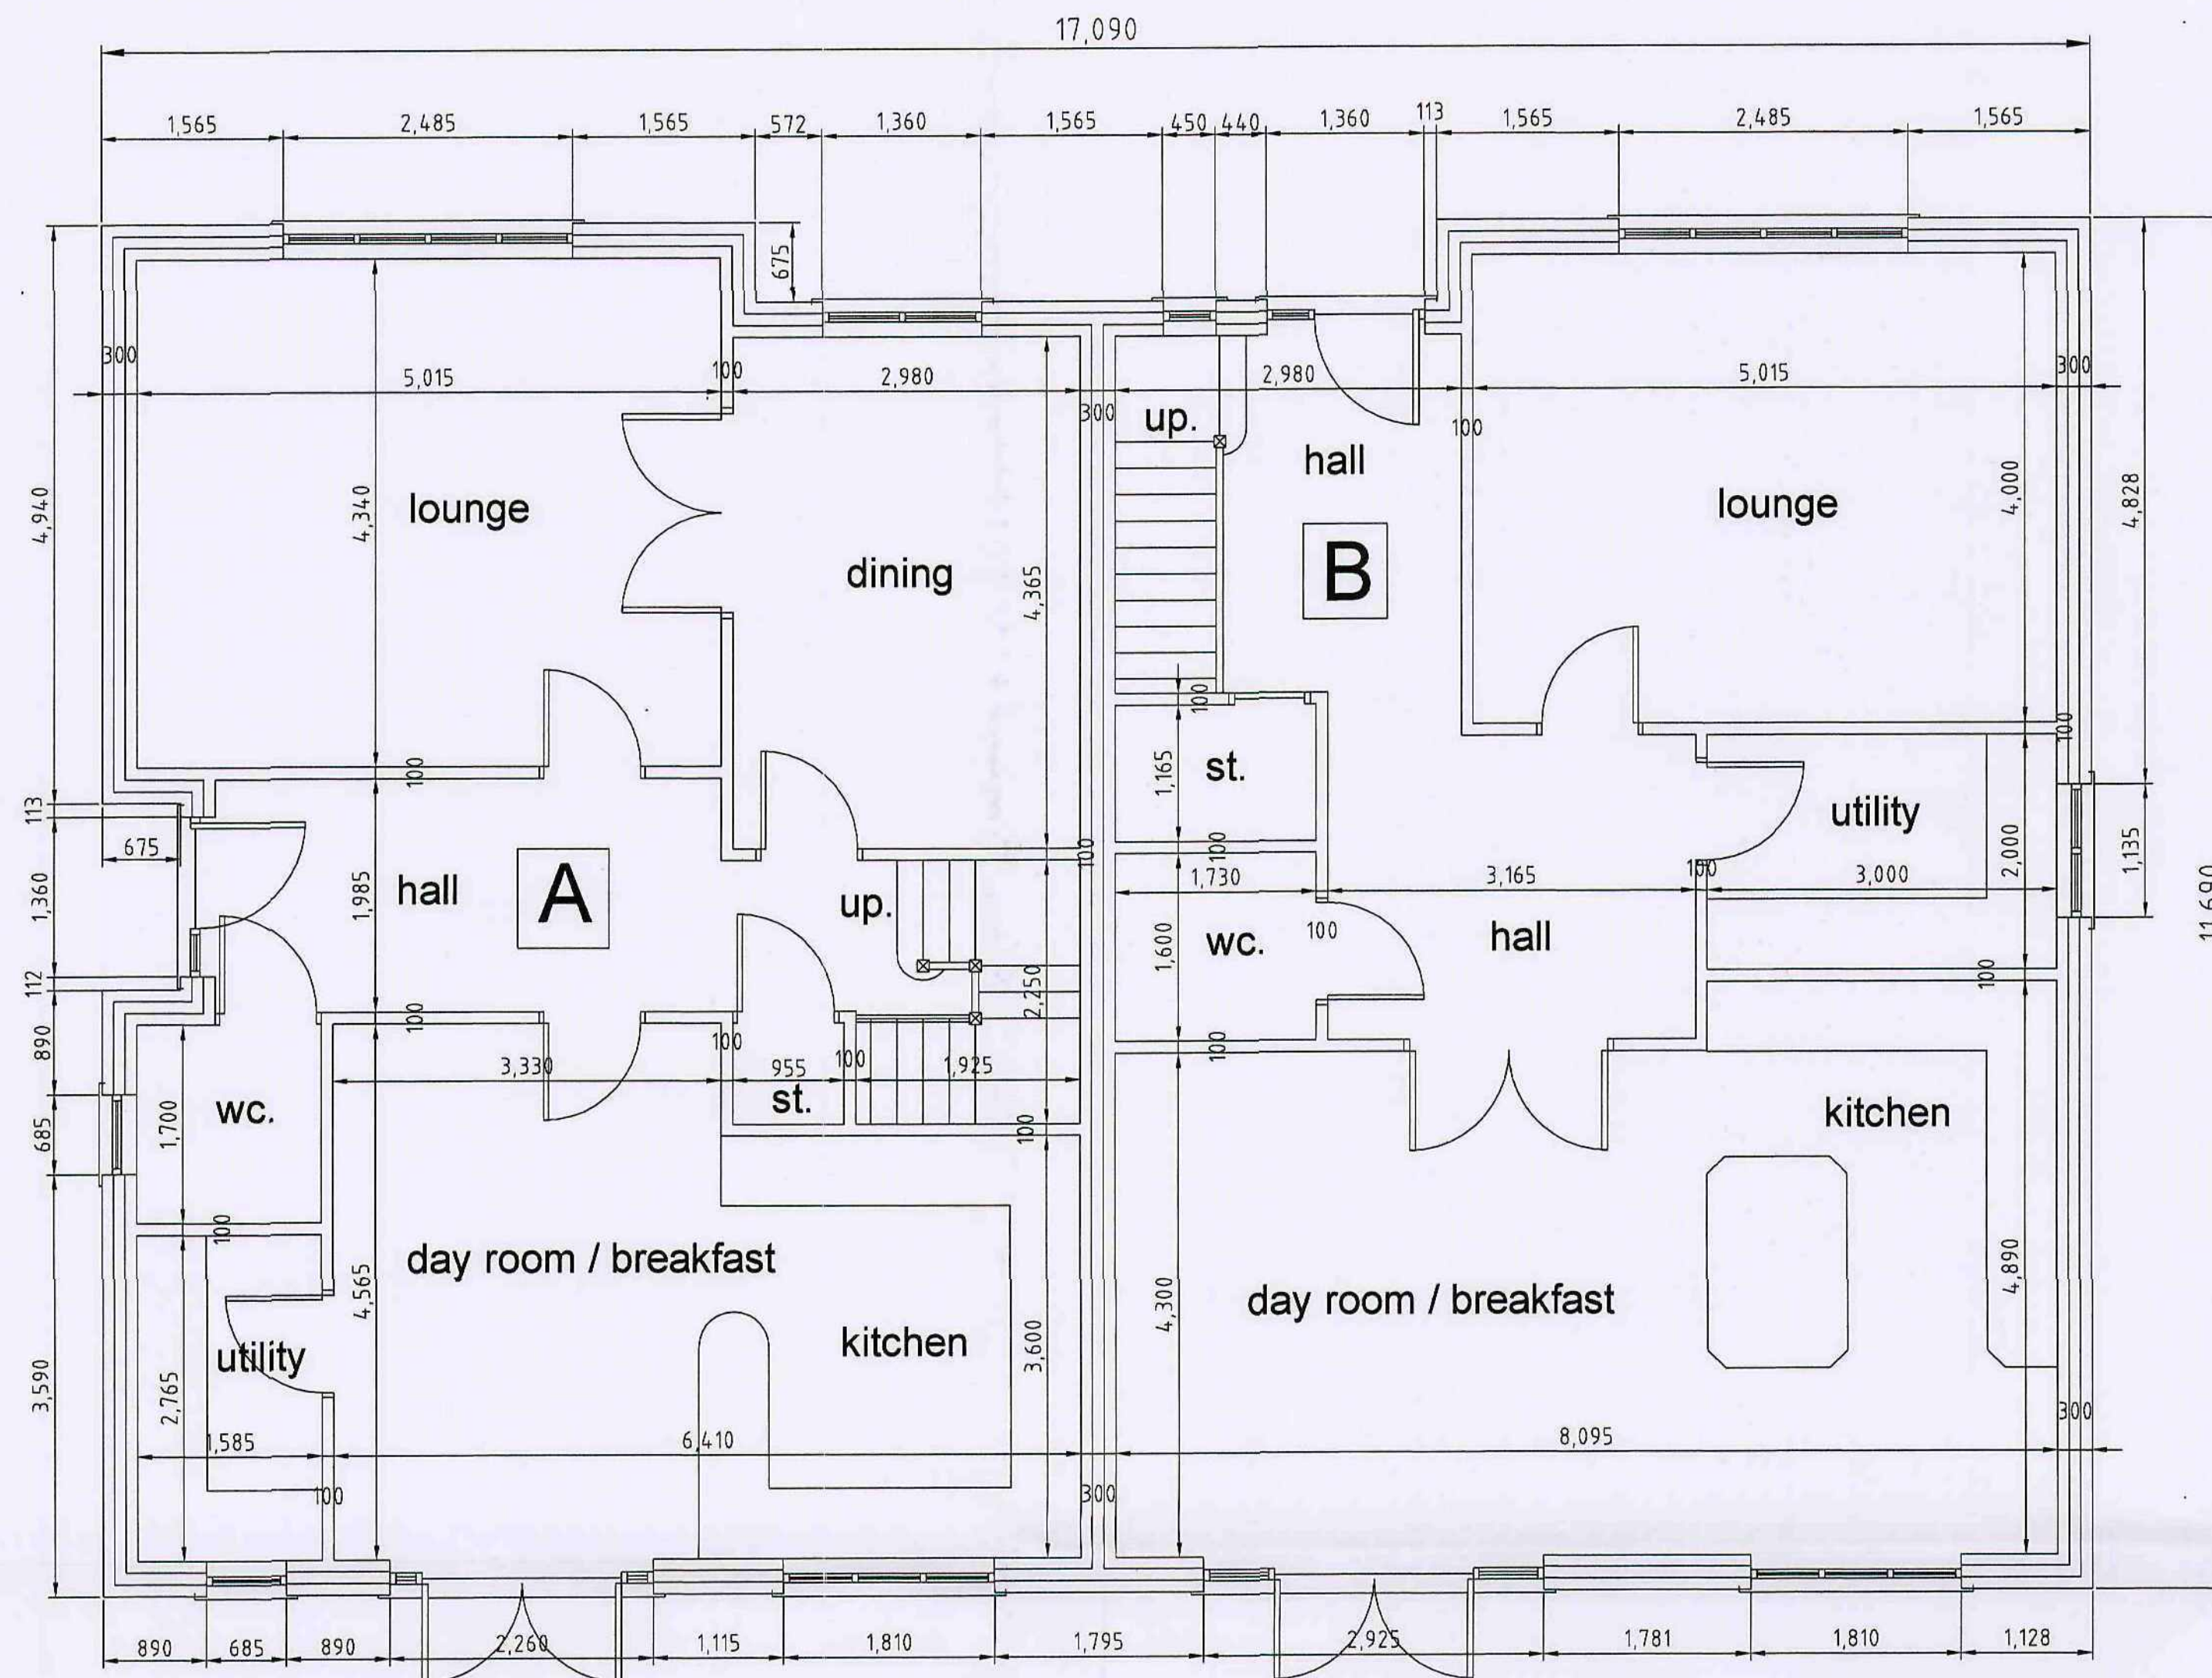


ground floor plan

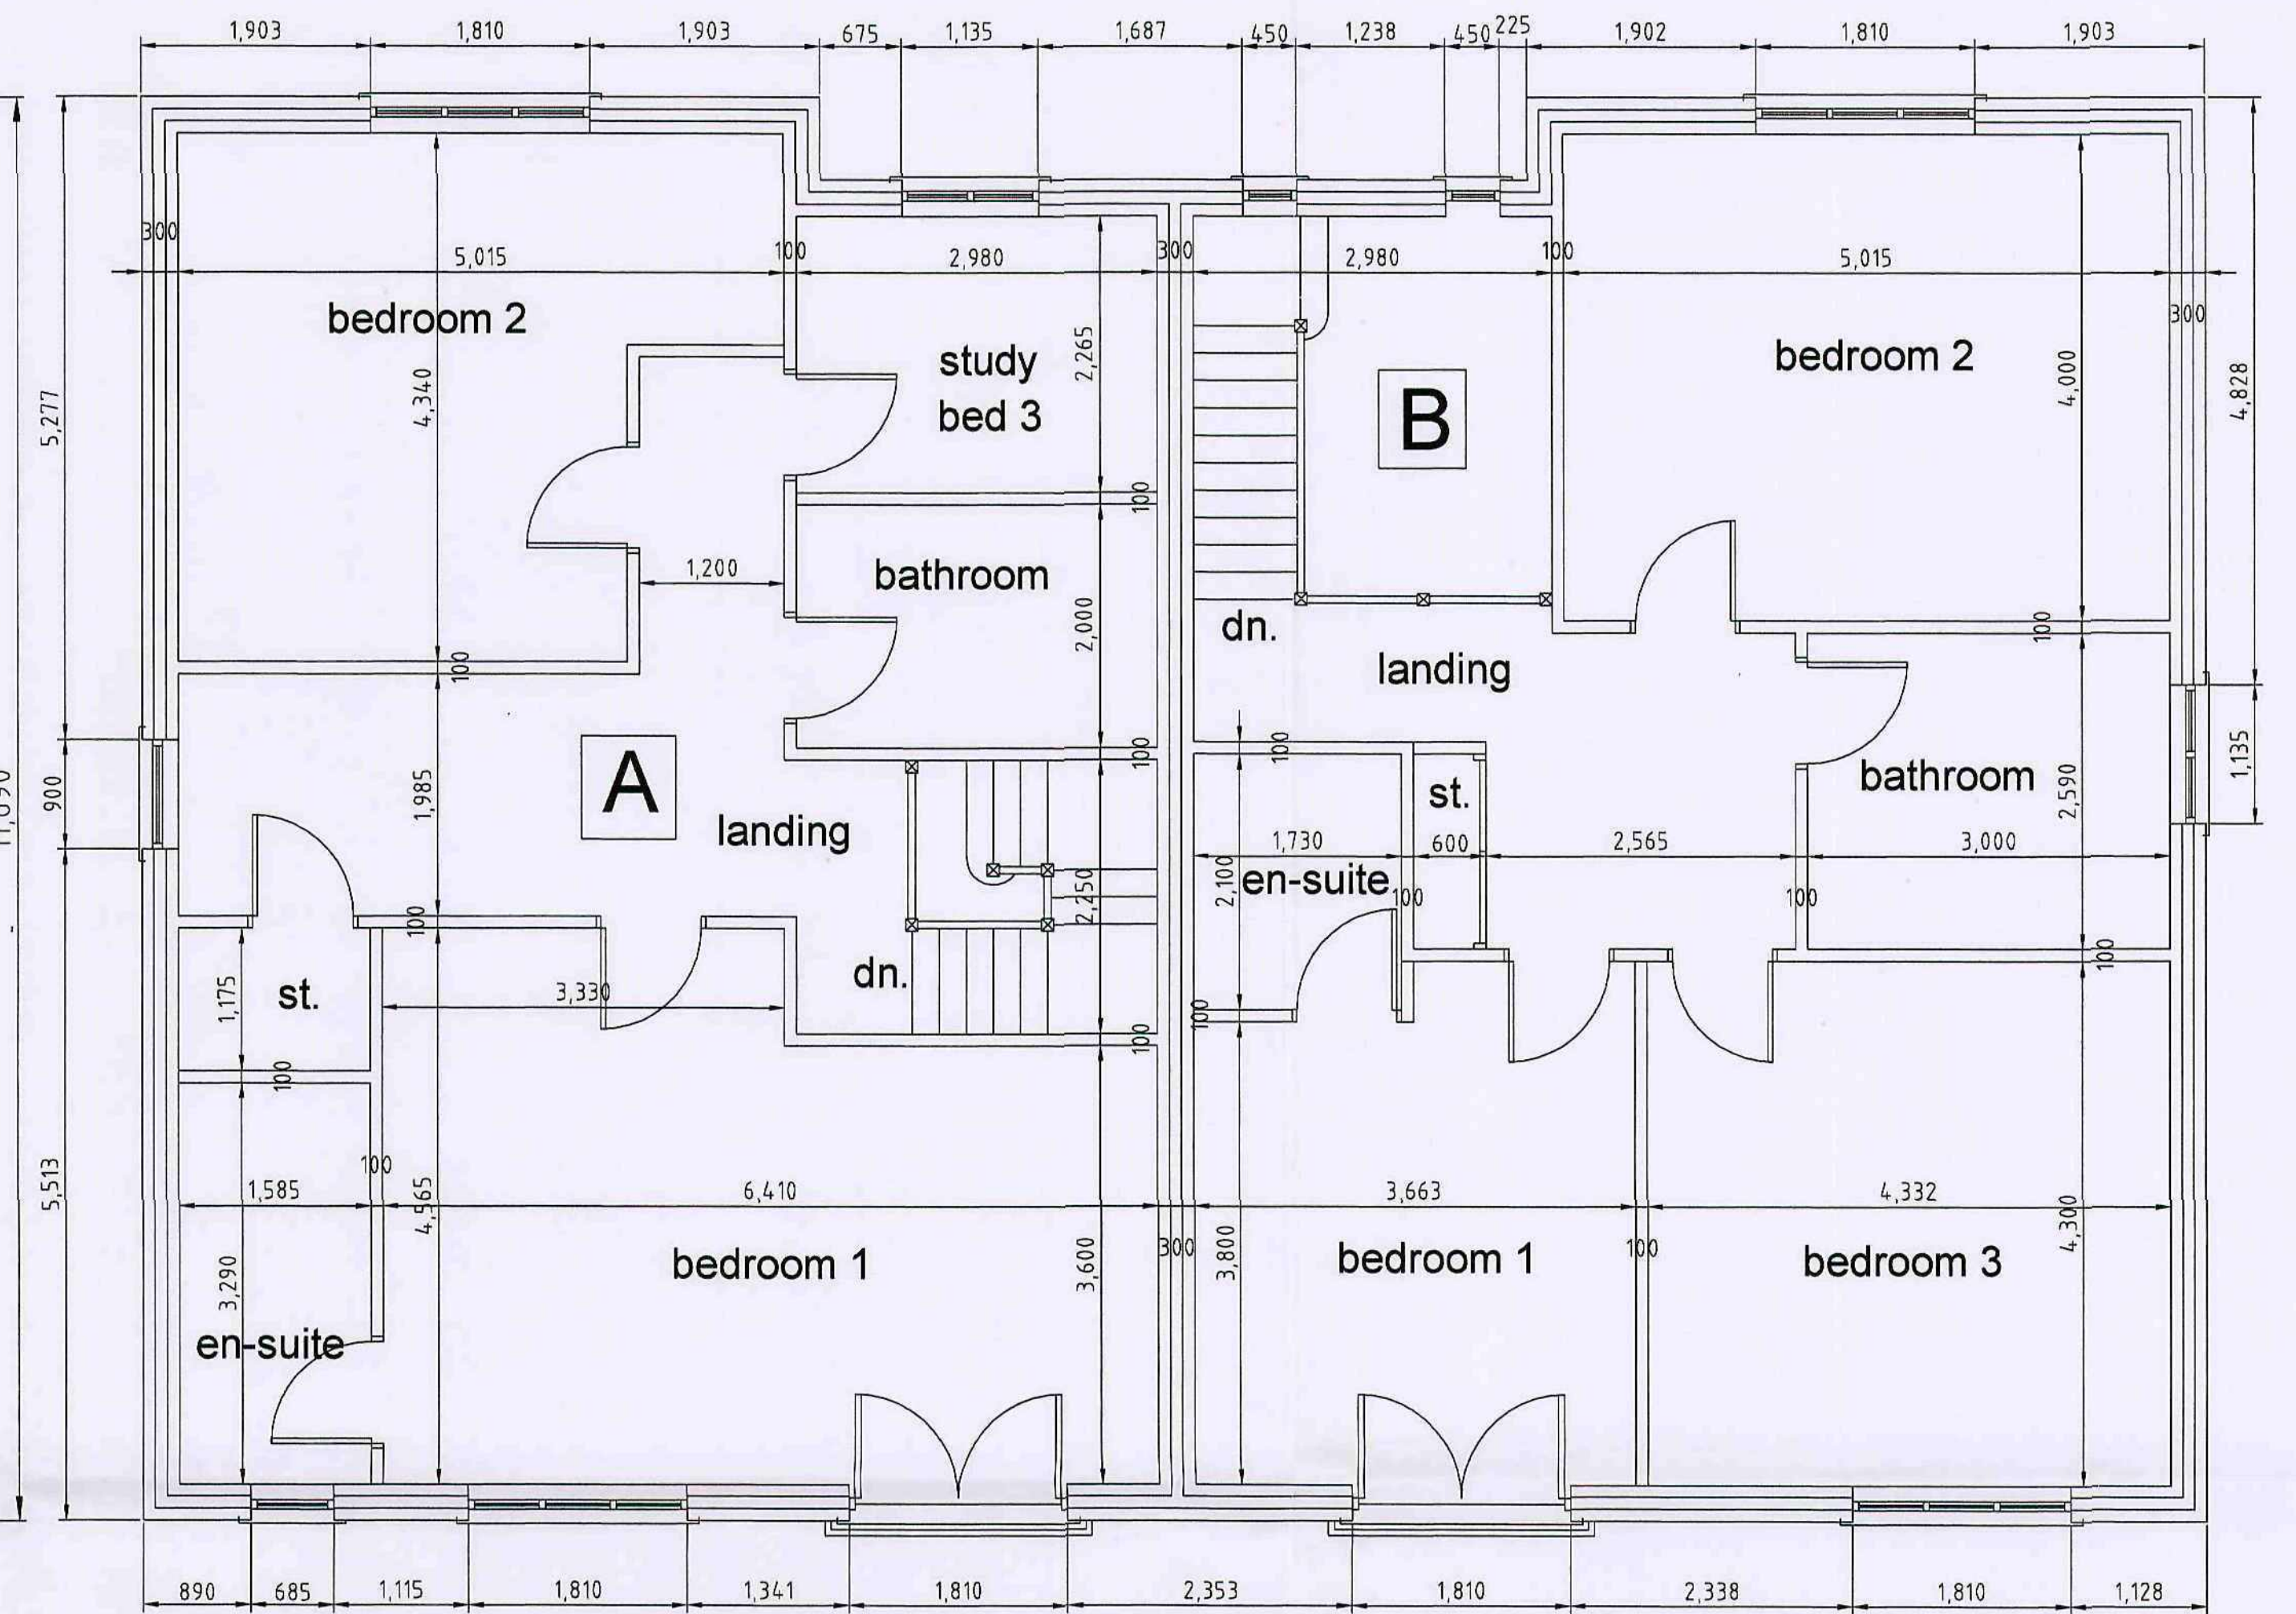


first floor plan

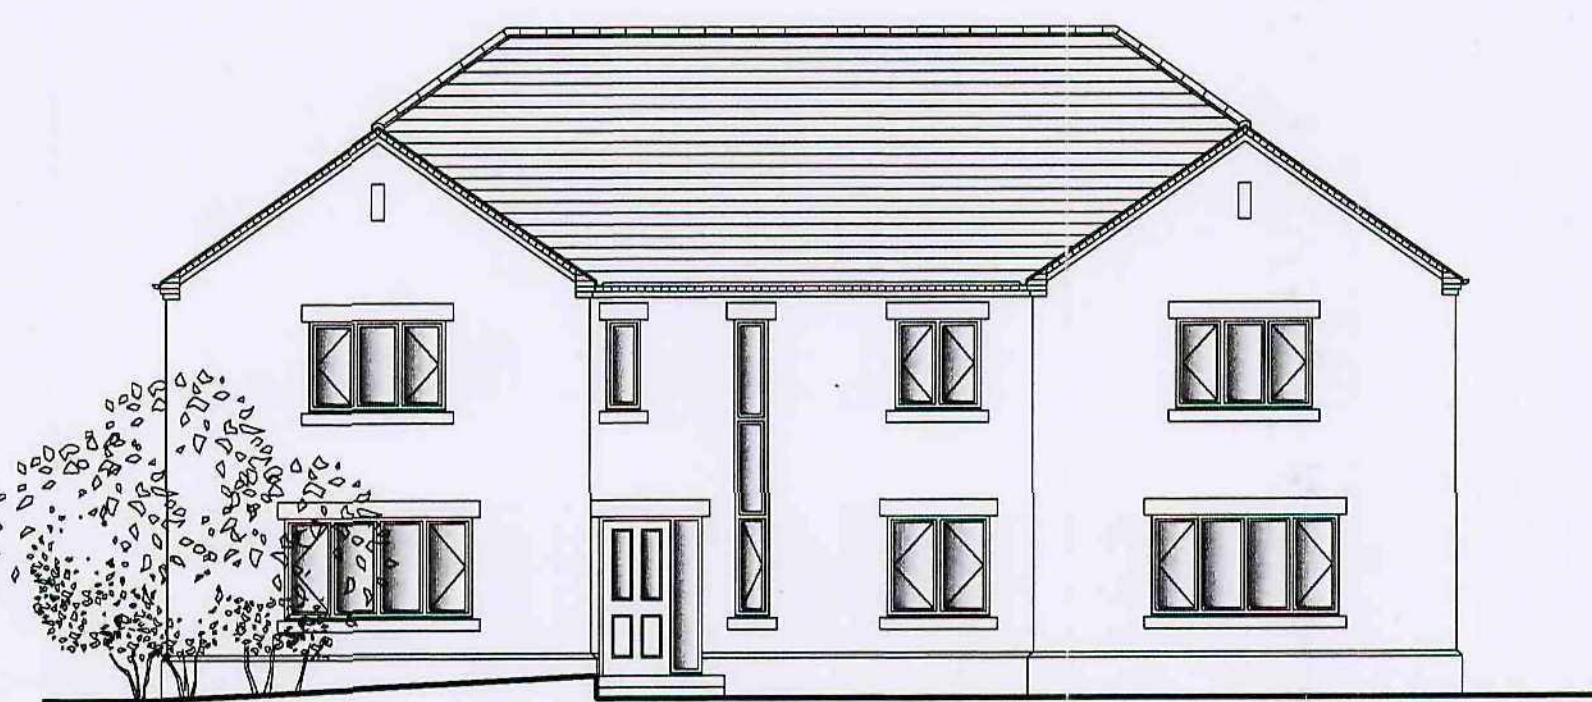


southwest elevation

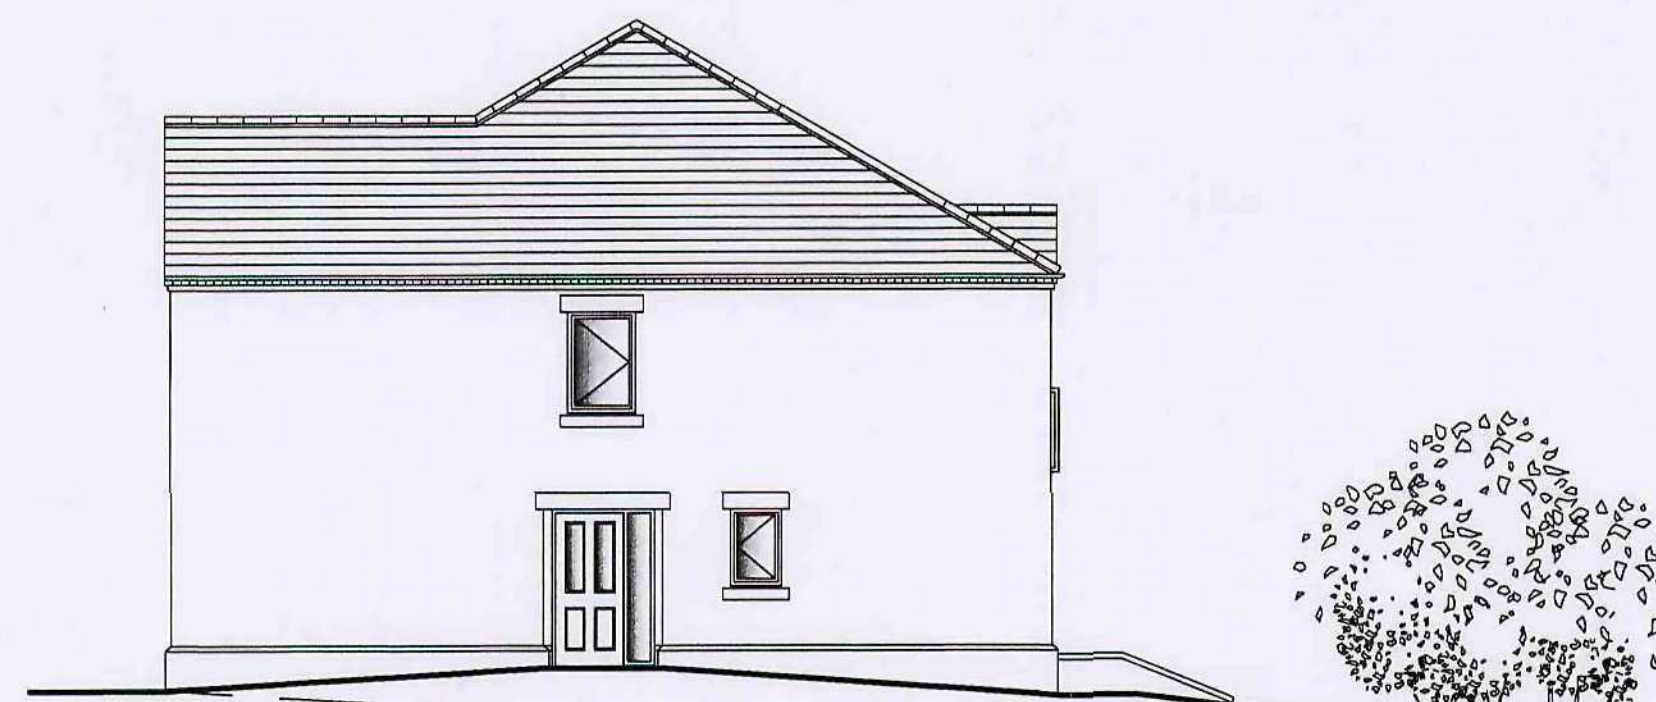


southeast elevation

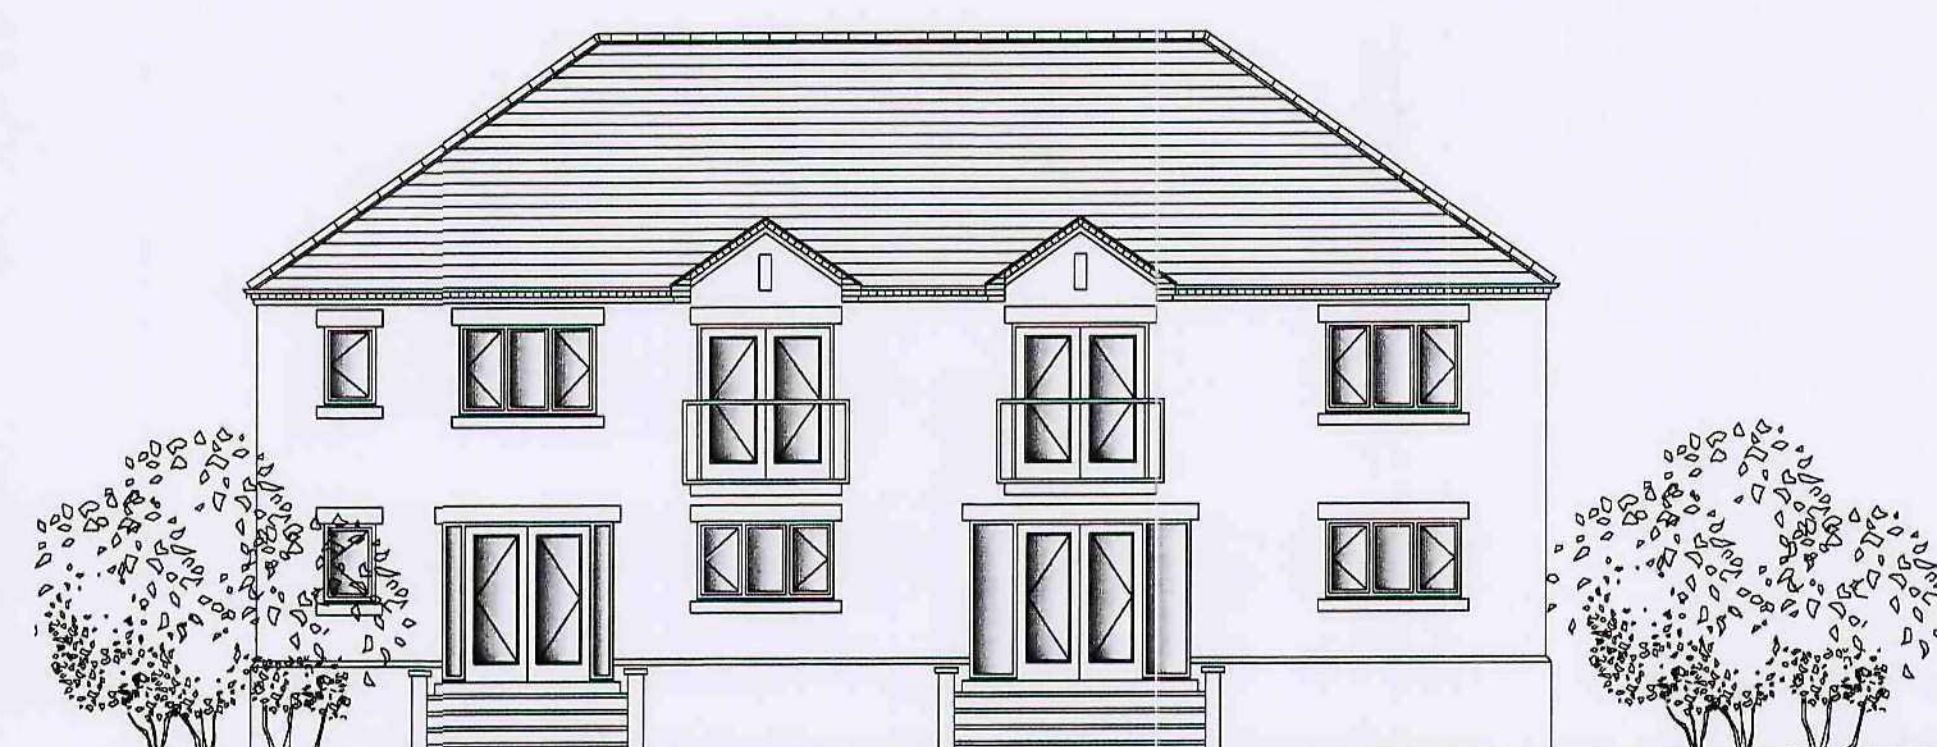

northeast elevation

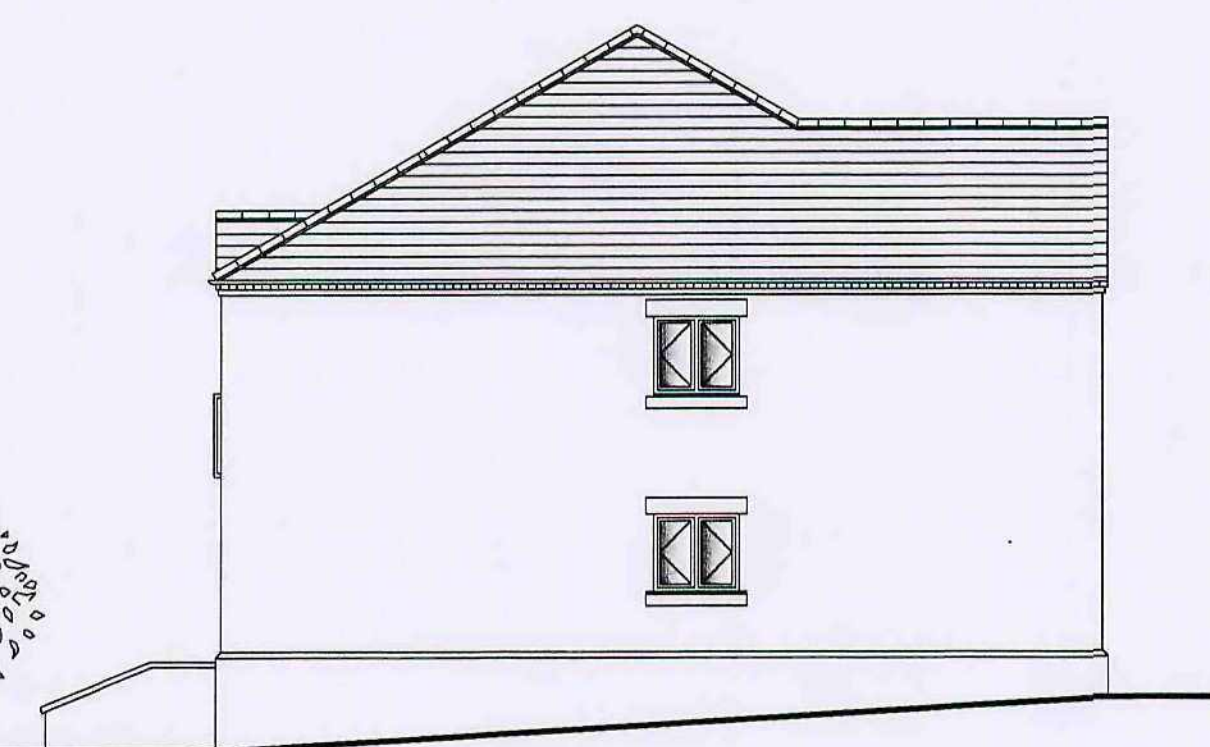

northwest elevation

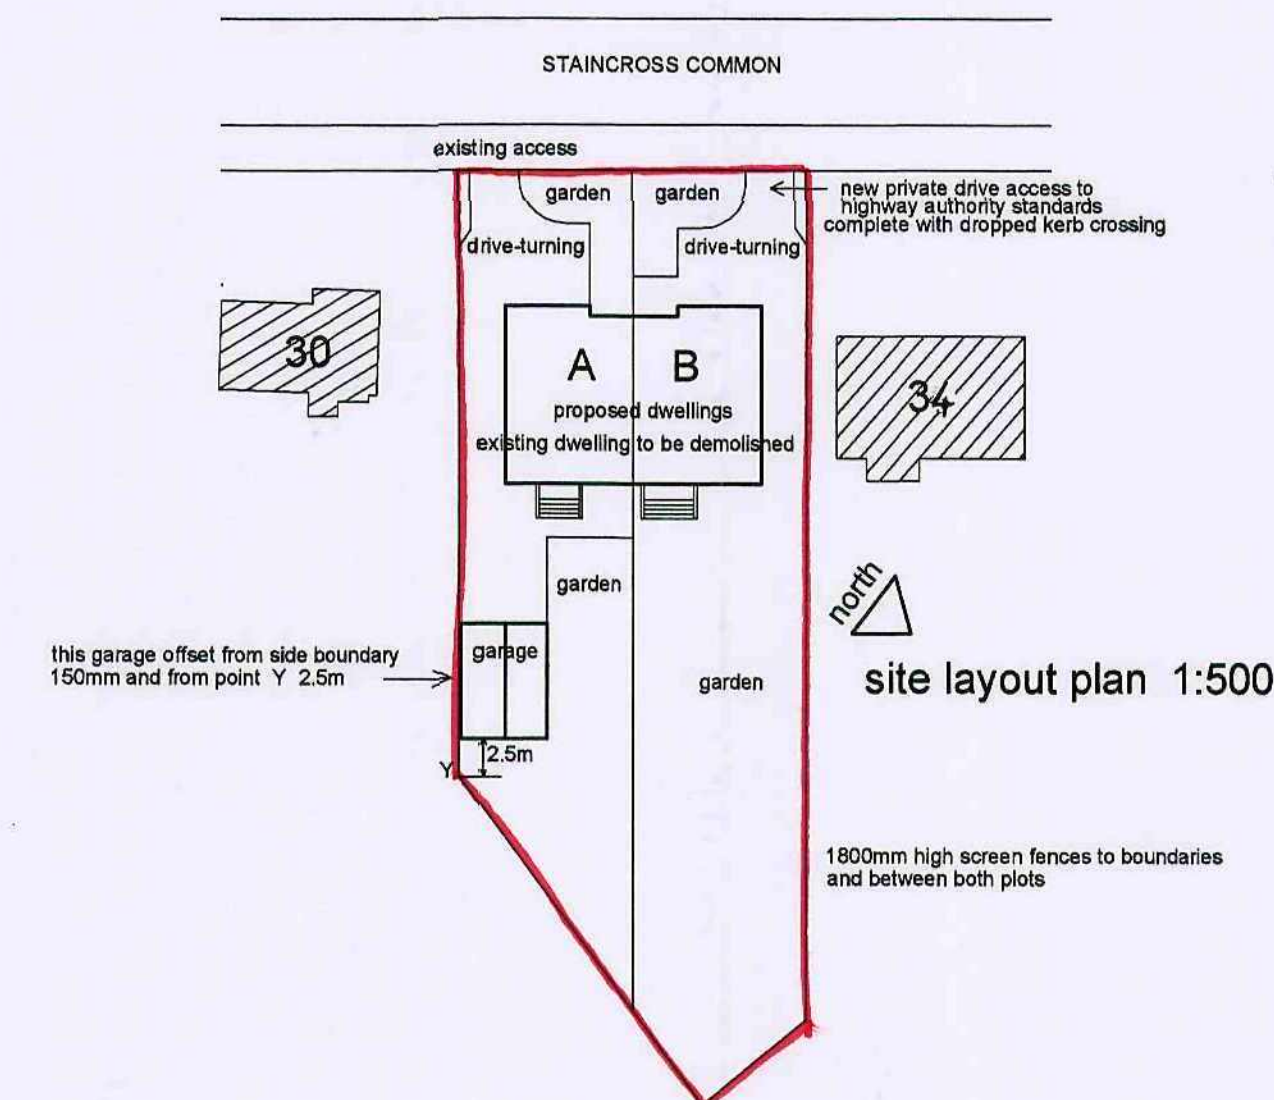

REVISIONS

PETER DIMBERLINE Dip Arch, RIBA
CHARTERED ARCHITECT

**2 TIPSEY COURT, STAINCROSS
 BARNSELY, S75 6FZ**

tel/fax (01226) 390947
 email: pdimberline@tiscali.co.uk

CLIENT
 Mr D Fisher

PROJECT
 Proposed pair of semi-detached dwellings

LOCATION
 32 Staincross Common,
 Staincross, Barnsley

DRAWING
 Proposed details for planning application purposes

SCALES 1:50, 1:100, 1:500 DATE Feb 09

DRWG No. 2009/005/01

DRAWN BY
 PD

REV.

Barnsley Metropolitan
 Borough Council
 17 JUN 2009
 Corporate Mail Room