



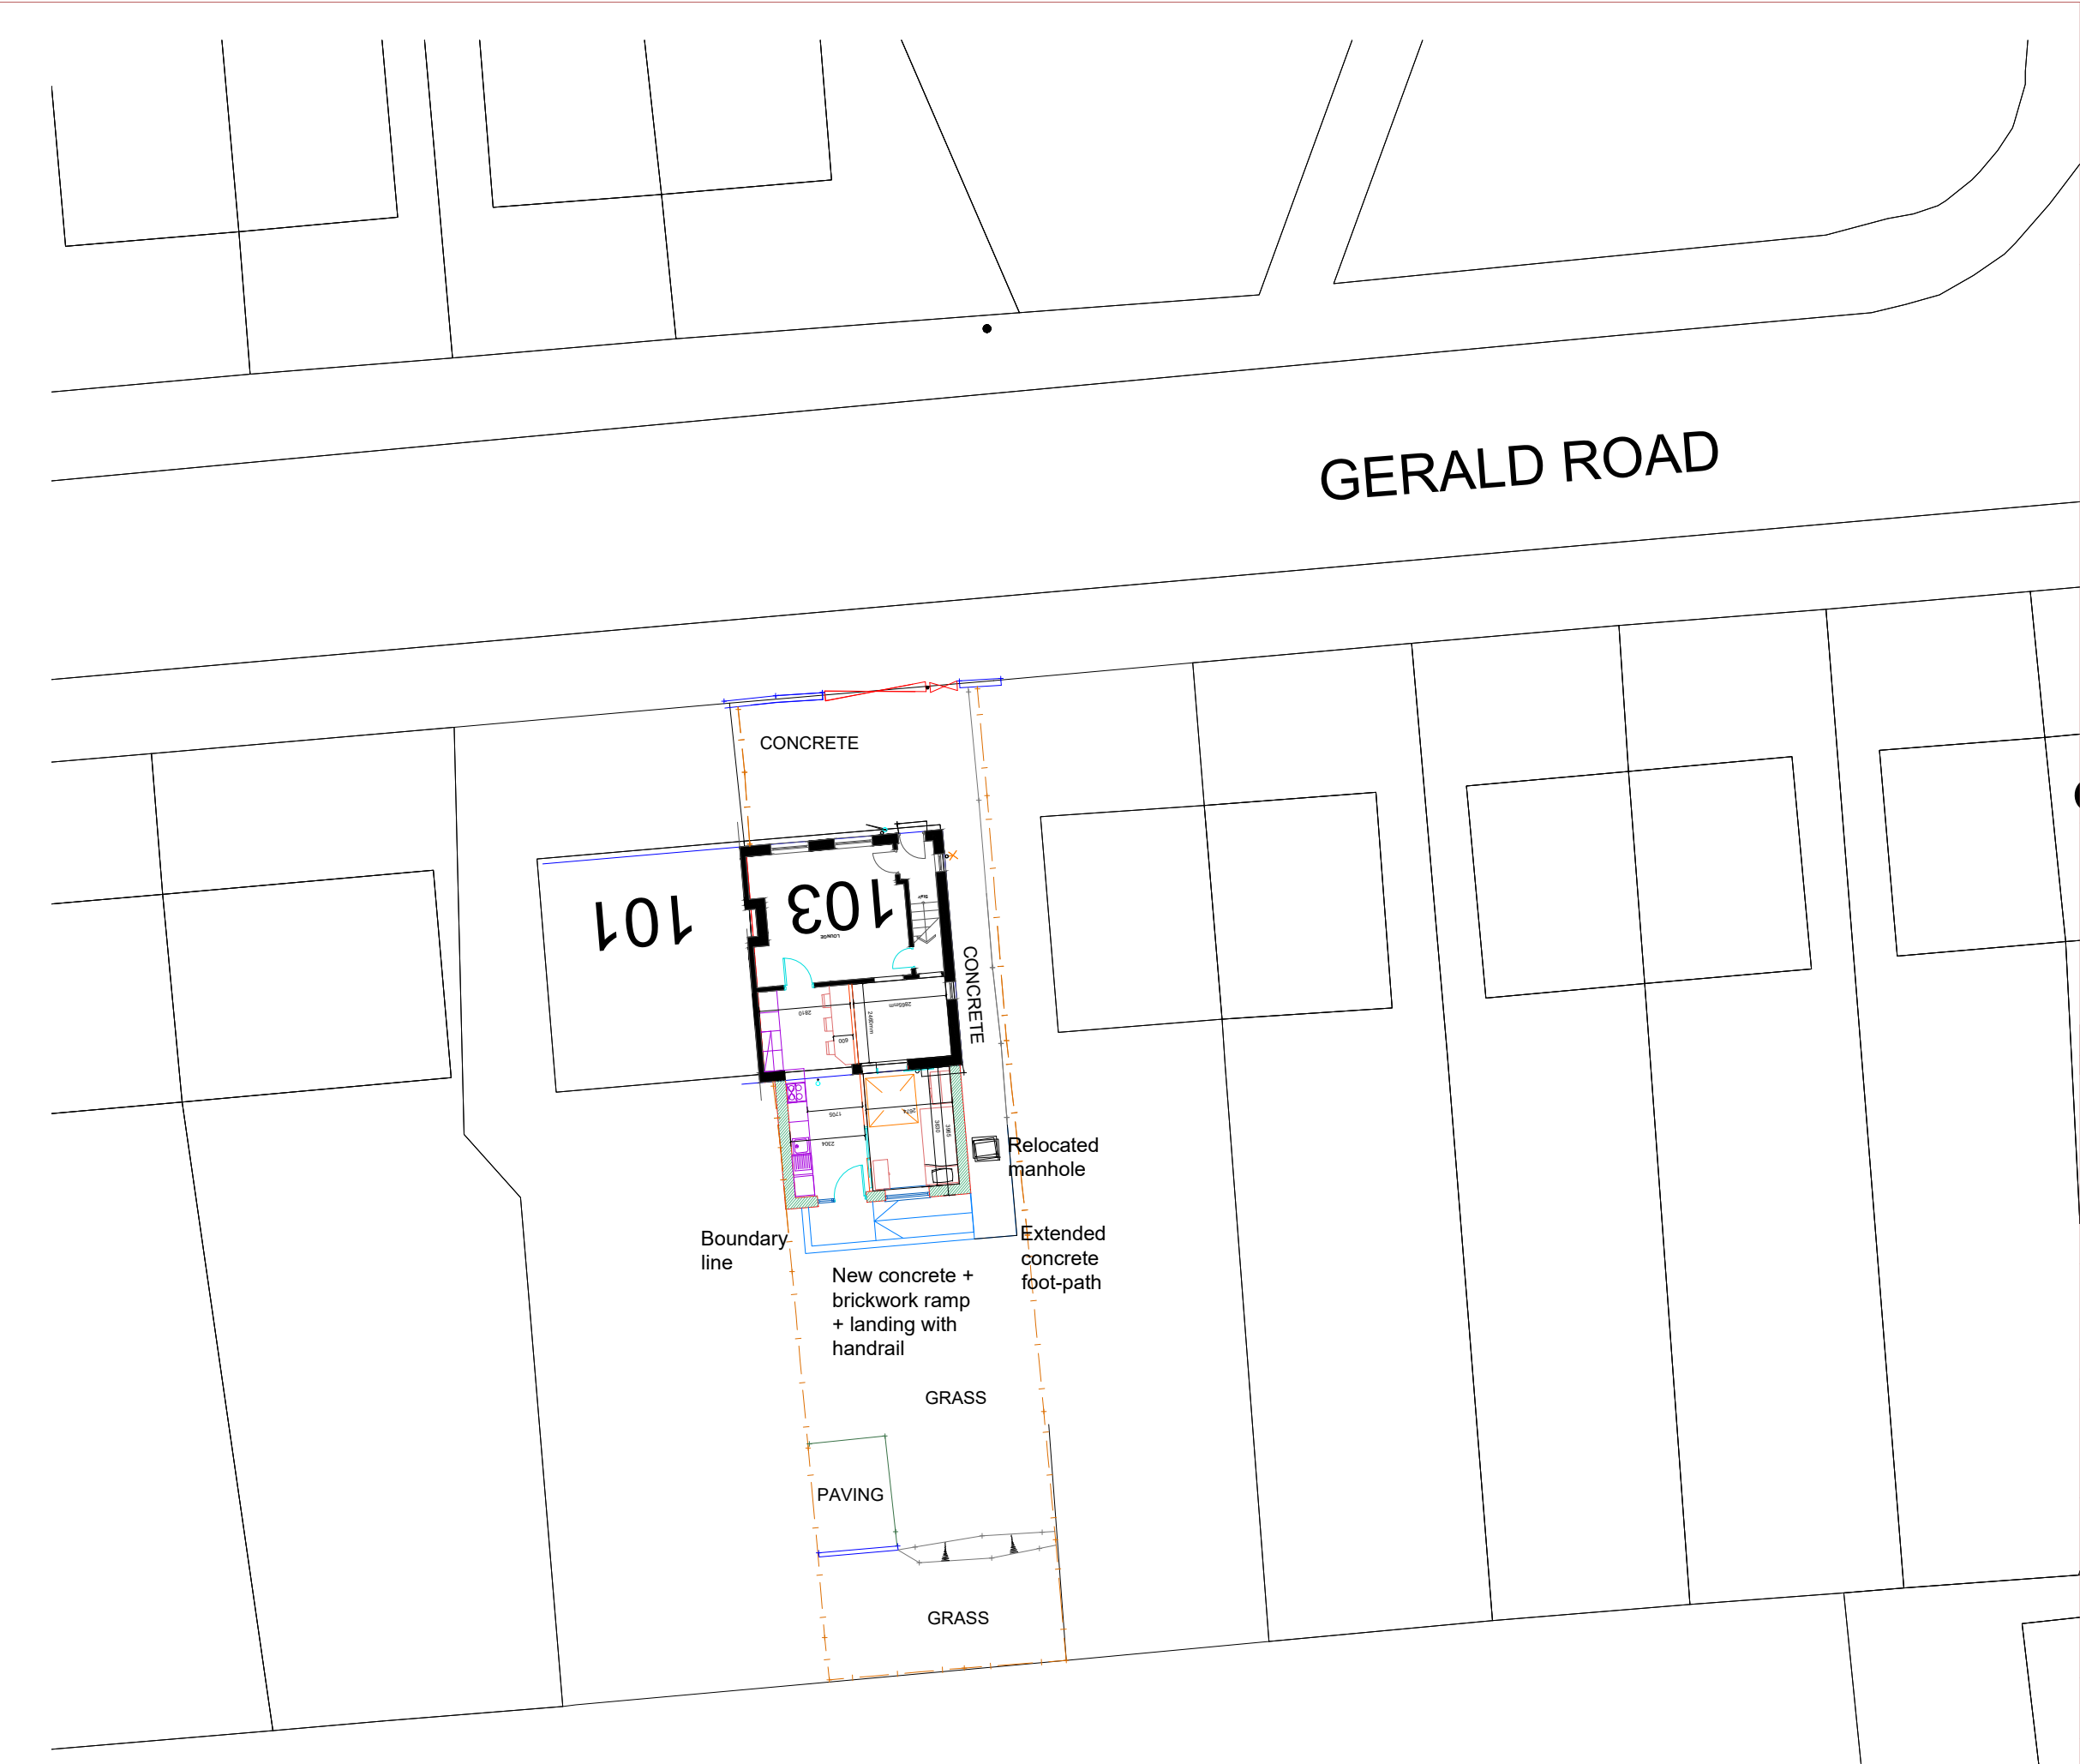

DO NOT SCALE FROM THIS DRAWING. ALL DIMENSIONS TO BE CHECKED ON SITE BY CONTRACTOR. REPORT ANY DISCREPANCIES TO DRAWING AUTHOR AND PROPERTY SERVICES TEAM. DRAWING OR CONTENTS SHOULD NOT BE DUPLICATED WITHOUT PRIOR CONSENT.

DRAWING TO BE READ IN CONJUNCTION WITH ALL OTHER PROJECT DOCUMENTS INCLUDING BUT NOT LIMITED TO DRAWINGS, SPECIFICATIONS, SCHEDULES

 

1:1

NOTES

P1	First Issue	07/09/21	MJY
Rev	Notes	Date	Issued By



BARNSLEY
Metropolitan Borough Council
PROPERTY SERVICES

SERVICE

Berneslai Homes

PROJECT

103 Gerald Road, Kendray, Barnsley
New Ground Floor Extension

TITLE

Proposed Site Plan

PROJECT REF 07-01-107104	DRAWING REFERENCE 012	REV P1
SCALE 1:200	DISCIPLINE ARCHITECTURE	SHEET SIZE A3
PURPOSE OF ISSUE PRELIMINARY		Drawn MJY Checked XX