


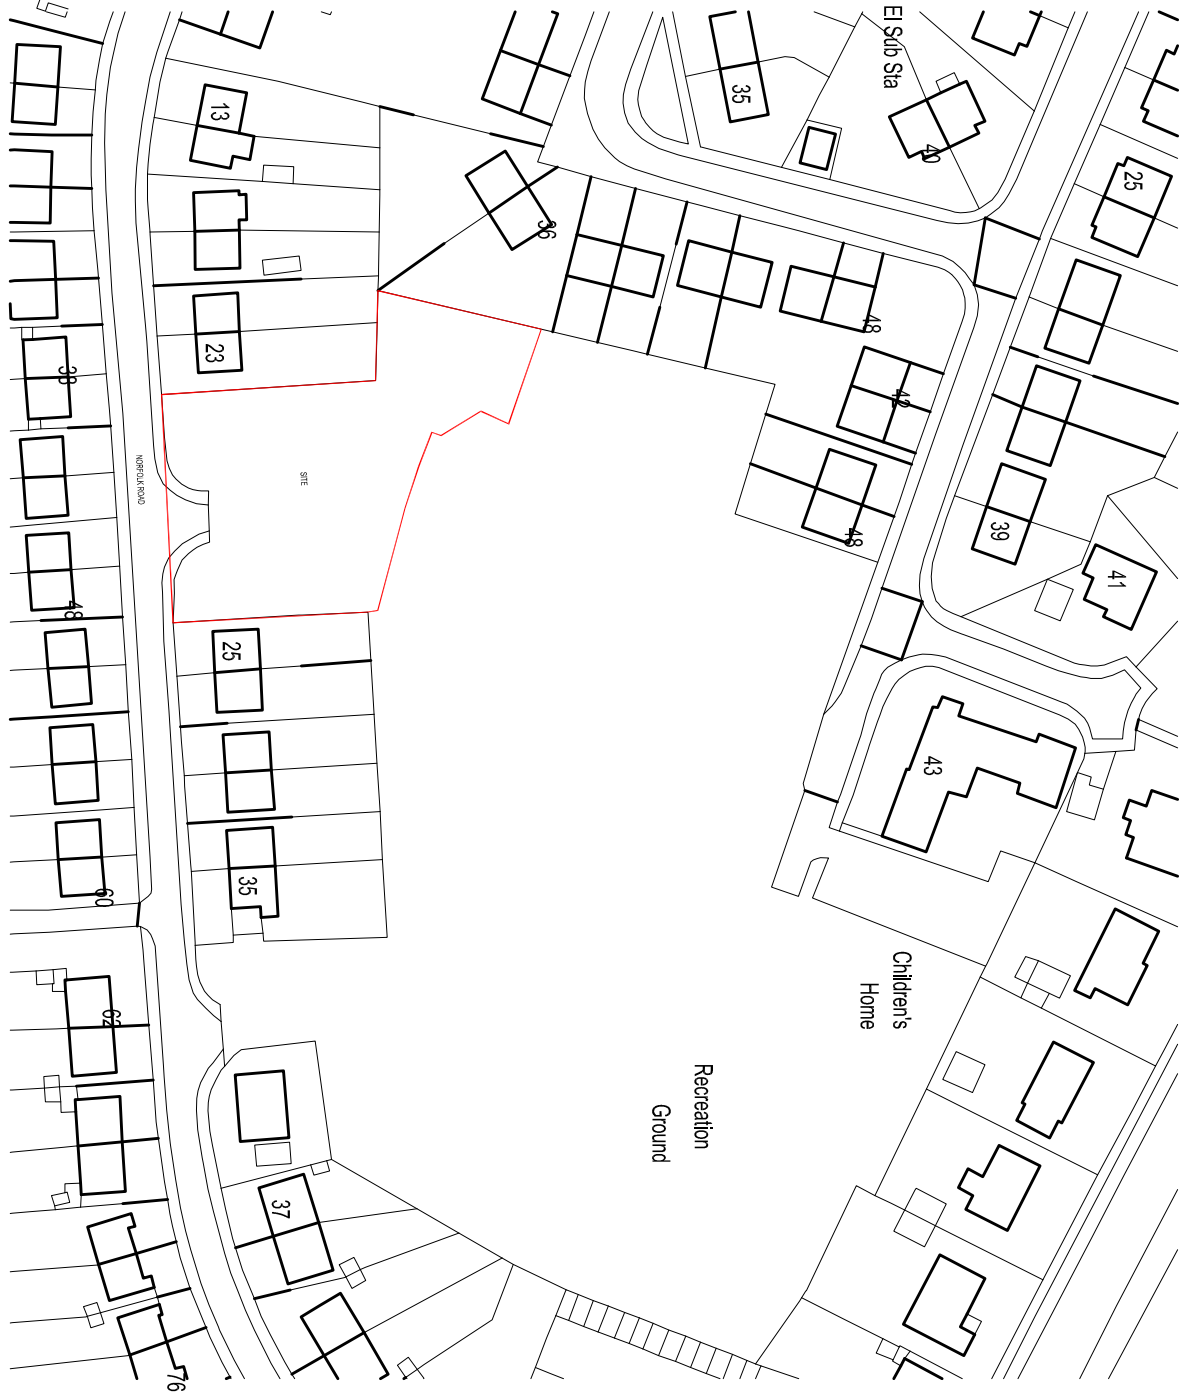

SITE LOCATION PLAN

SCALE 1:1250



SITE LOCATION PLAN

SCALE 1:200

coda Coda Studios Ltd 70-71 Cornish Place, Cornish Street, Sheffield, S6 3JF tel: 0114 2796003 e:info@codastudios.co.uk				Client	
Jacob Taylor				Client	
Existing Site Plan				Title	
Existing Site & Location Plan					
Great Houghton				Job	
DRAWN		CHECKED	DATE	SCALE	A1 ISSUE:
MMH-JE			09.12.14	A3 ISSUE:	A1 ISSUE:
REVISION		DRAWING STATUS		DRAWING NUMBER	
A		-		2281-107	