




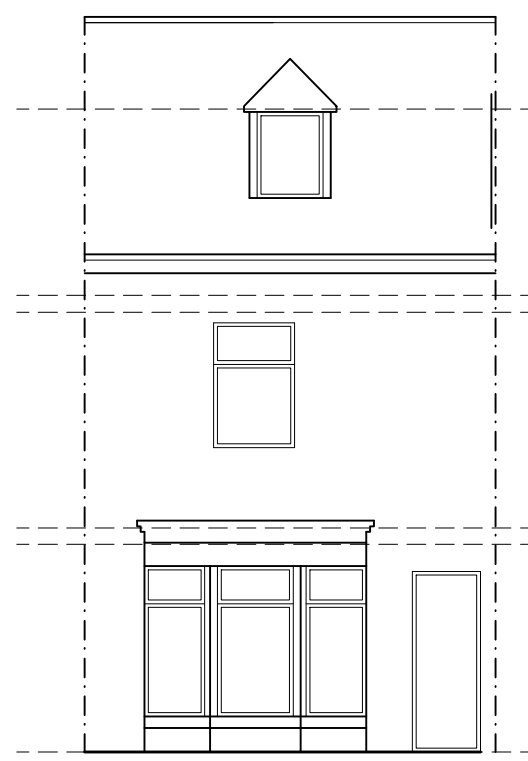


EXISTING  
FRONT ELEVATION  
SCALE 1:100

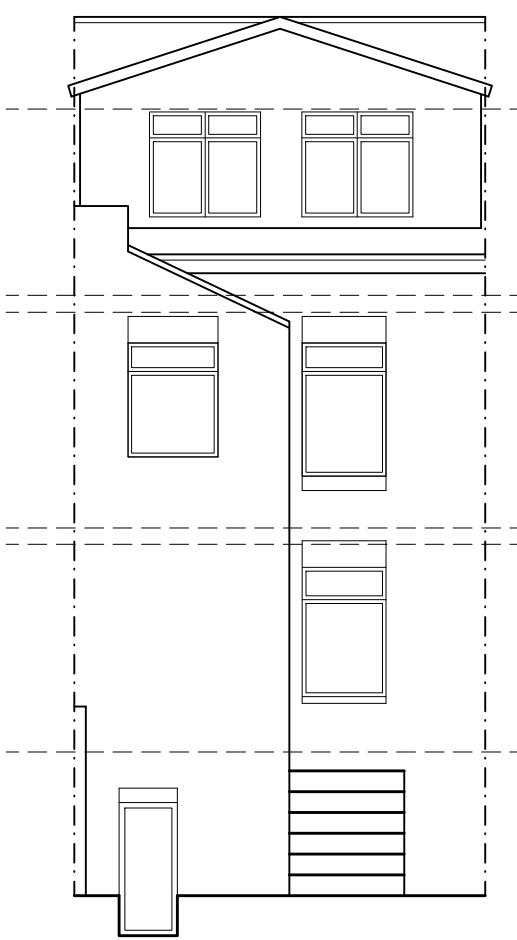


EXISTING  
REAR ELEVATION  
SCALE 1:100

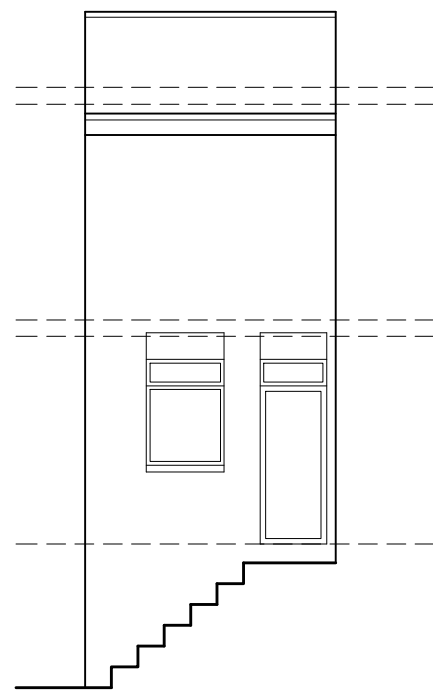


EXISTING  
SIDE ELEVATION  
SCALE 1:100

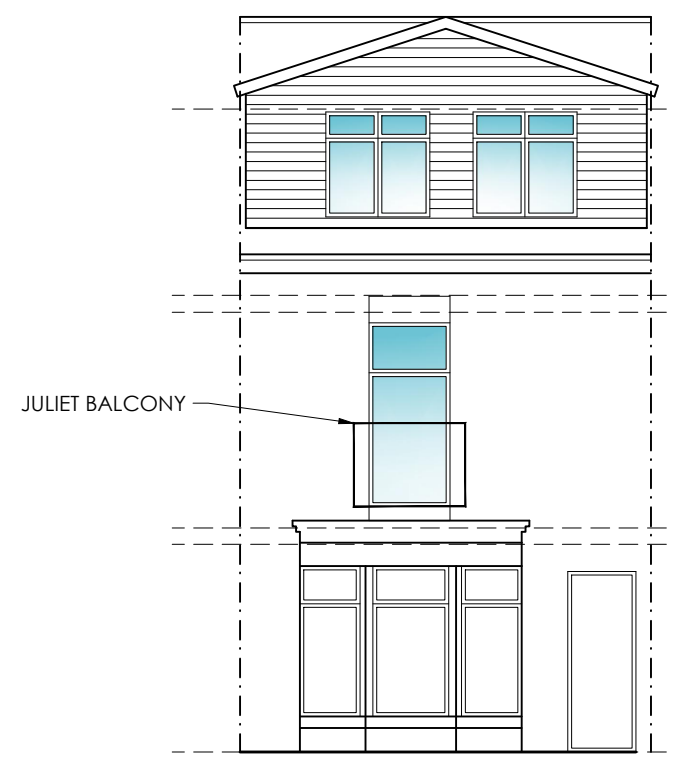

PROPOSED  
FRONT ELEVATION  
SCALE 1:100

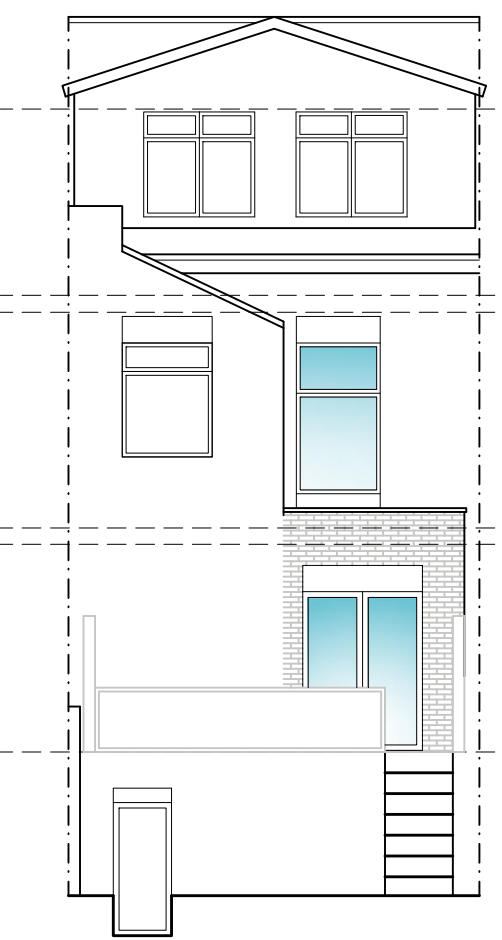

PROPOSED  
REAR ELEVATION  
SCALE 1:100

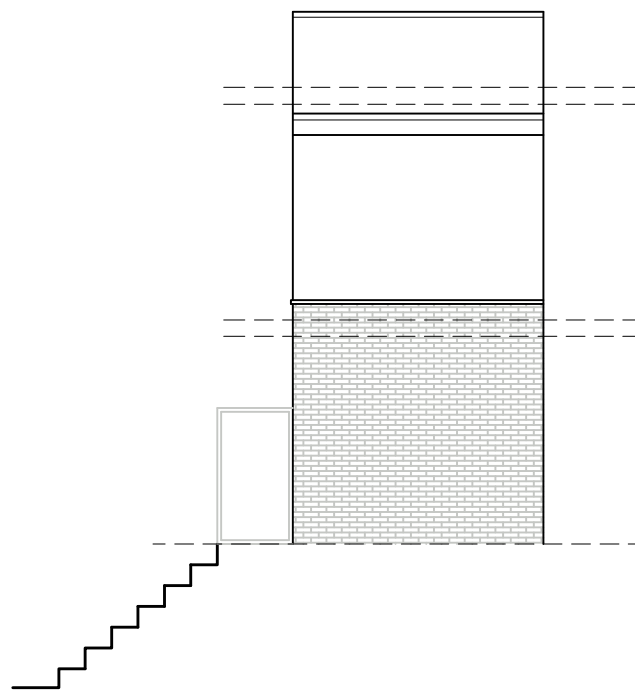

PROPOSED  
SIDE ELEVATION  
SCALE 1:100




BLOCK PLAN  
SCALE 1:500




LOCATION PLAN  
SCALE 1:1250


EXISTING NOT KNOWN AS WORK  
COMMENCED BEFORE MEASURED SURVEY

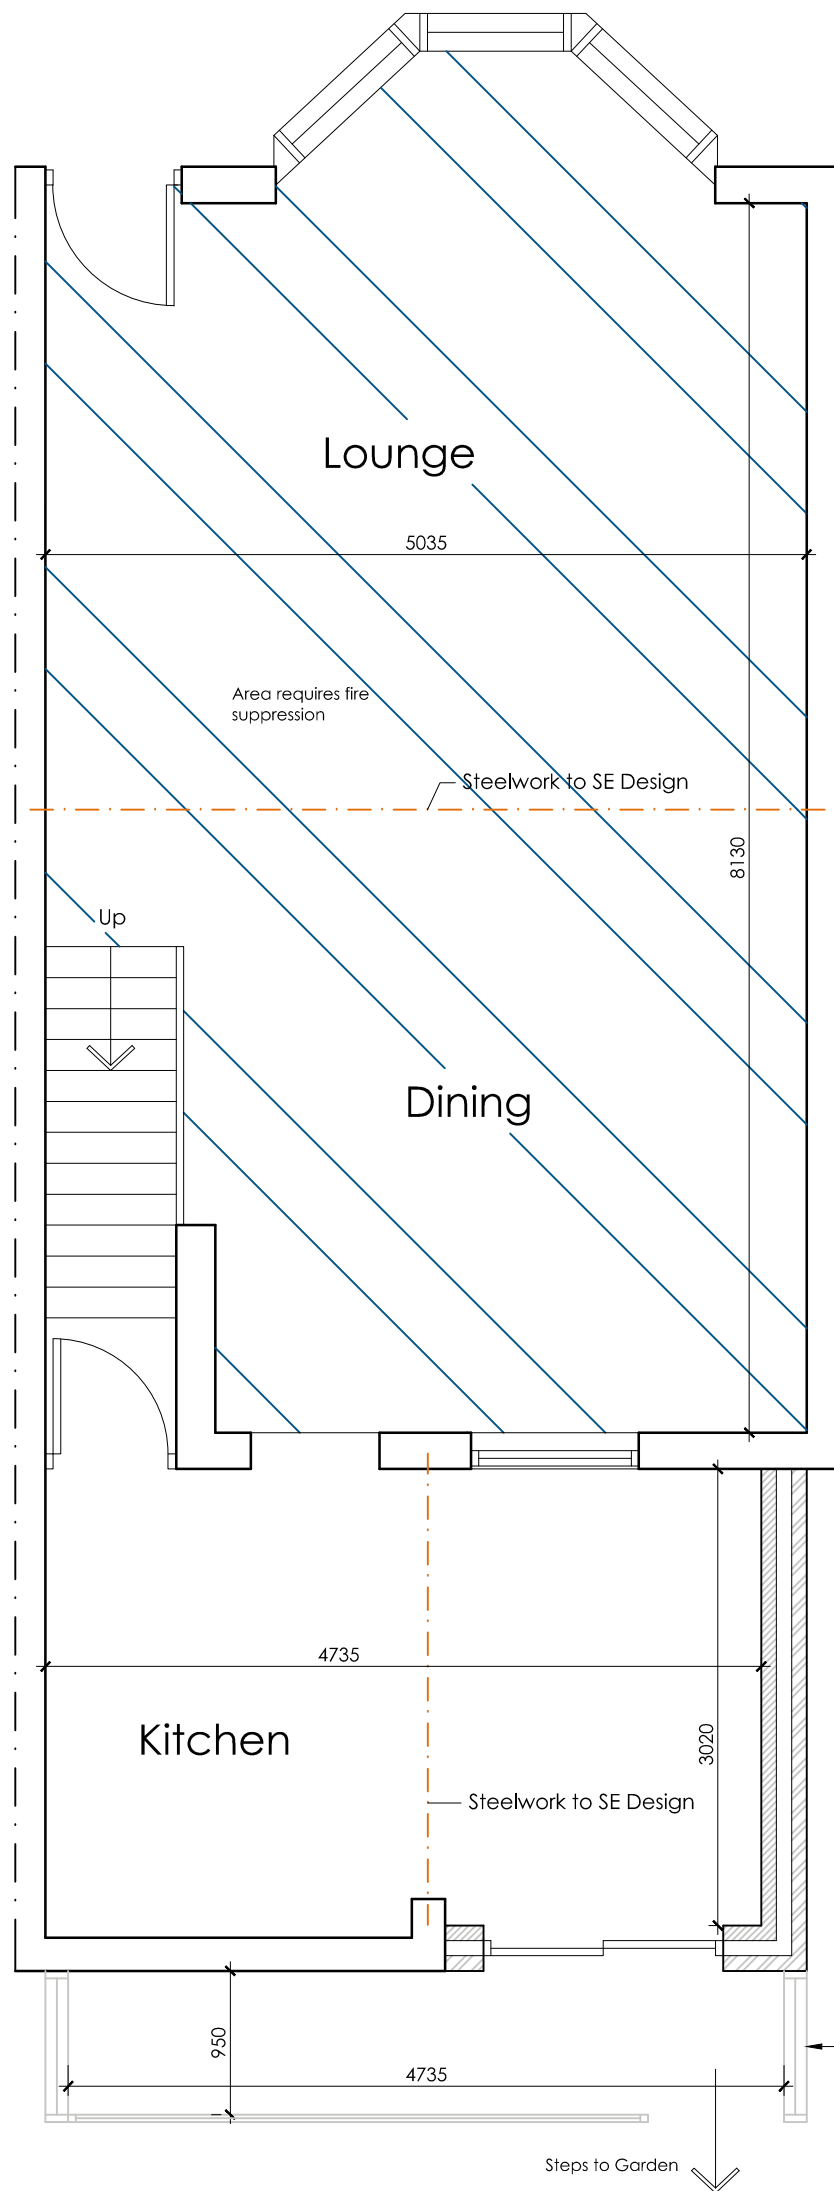


PROPOSED  
GROUND FLOOR PLAN  
SCALE 1:50

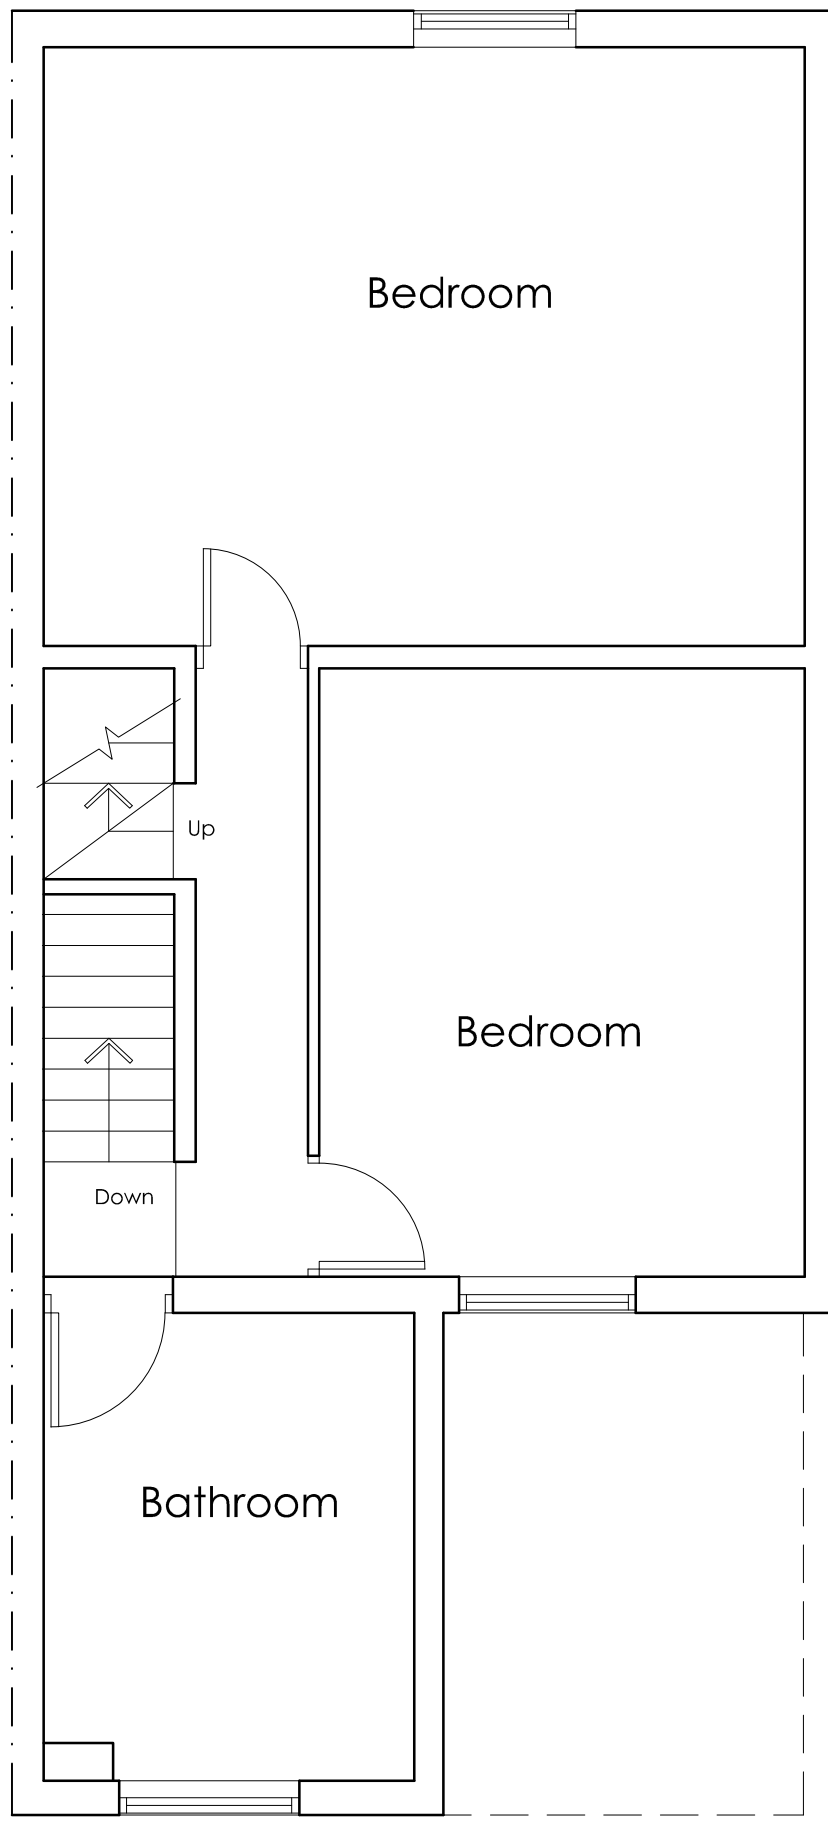


PROPOSED  
FIRST FLOOR PLAN  
SCALE 1:50

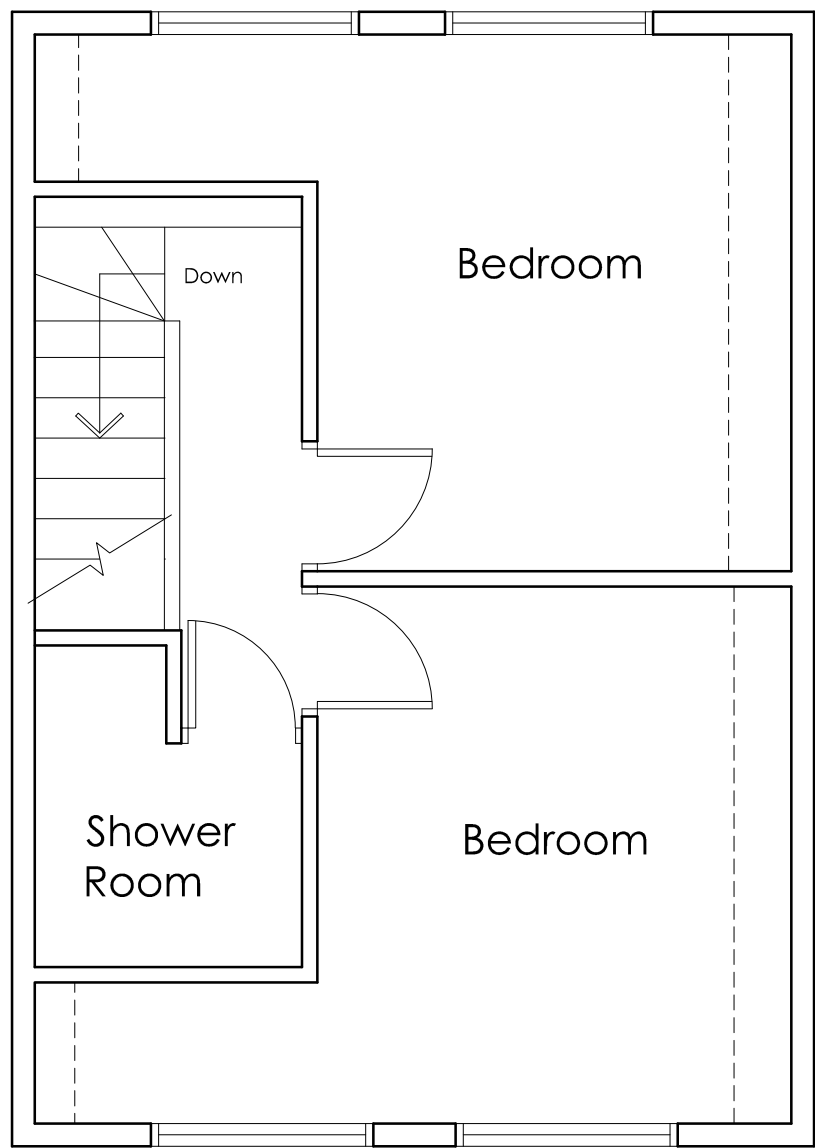


LOFT PLAN  
SCALE 1:50

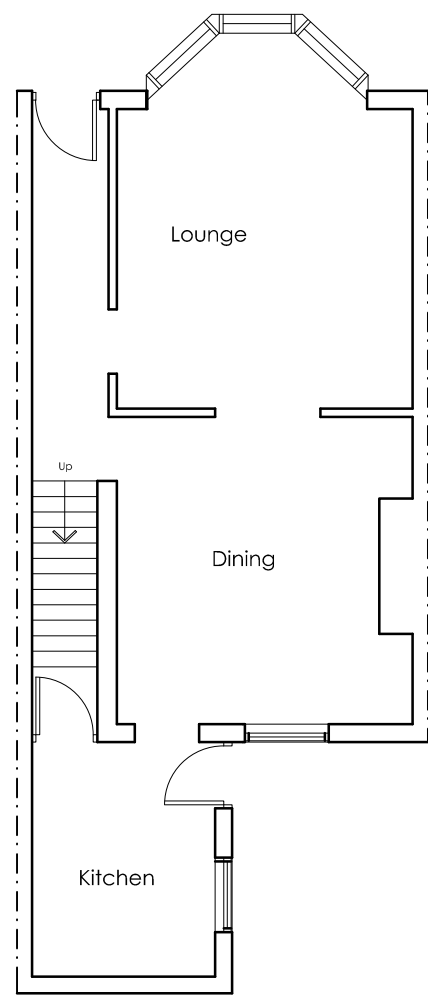

EXISTING  
GROUND  
FLOOR PLAN  
SCALE 1:100

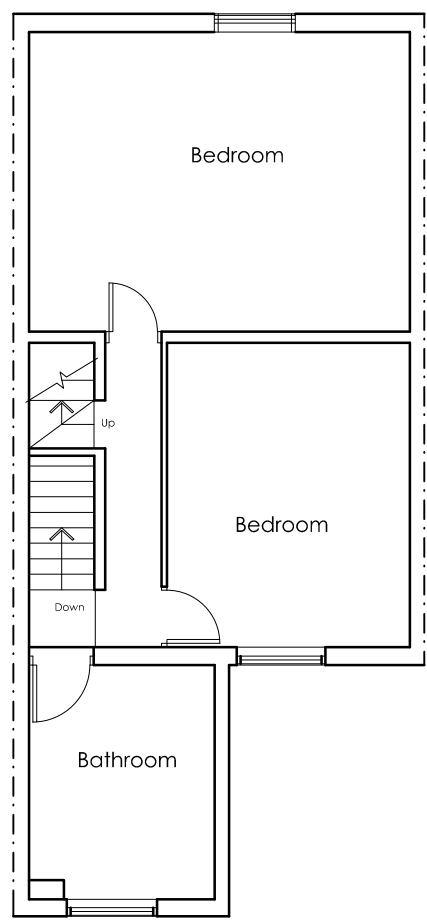

EXISTING  
FIRST  
FLOOR PLAN  
SCALE 1:100

 

LOFT PLAN  
SCALE 1:100

|   |        |                      |                                                         |      |                 |                                                                               |                   |  |
|---|--------|----------------------|---------------------------------------------------------|------|-----------------|-------------------------------------------------------------------------------|-------------------|--|
| <div><div></div><div><div>White Agus</div><div>PARTNERSHIP</div></div></div> |        |                      | OFFICE ONE,<br>34 VICTORIA ROAD,<br>BARNSLY,<br>S70 2BU |      |                 | Phone: 01226 208482                                                           |                   |  |
| ARCHITECTURAL SERVICES   |        |                      |                                                         |      |                 | Email: info@whiteaguspartnership.co.uk<br>Web: www.whiteaguspartnership.co.uk |                   |  |
| Project.   |        |                      |                                                         |      | Client.         |                                                                               |                   |  |
| PROPOSED WORKS AT<br>163 PARK ROAD<br>BARNLSLEY, S70 1YL   |        |                      |                                                         |      | EMIN GAHRAMANOY |                                                                               |                   |  |
| Drawing<br>Title.   |        |                      |                                                         |      | Date.           |                                                                               | Scale.            |  |
| PLANS AND ELEVATIONS   |        |                      |                                                         |      | FEBRUARY 2022   |                                                                               | 1:50 & 1:100 @ A1 |  |
|   |        |                      |                                                         |      | Ref.            |                                                                               | Dwg. No.          |  |
|   |        |                      |                                                         |      | 21-243          |                                                                               | 01                |  |
|   |        |                      |                                                         |      |                 |                                                                               | Rev.              |  |
|   |        |                      |                                                         |      |                 |                                                                               | A                 |  |
| Date   | Suffix | Description          |                                                         | Date | Suffix          | Description                                                                   |                   |  |
| 09/03/2022   | A      | REVISED FOR PLANNING |                                                         |      |                 |                                                                               |                   |  |