


Curbar

Hopton

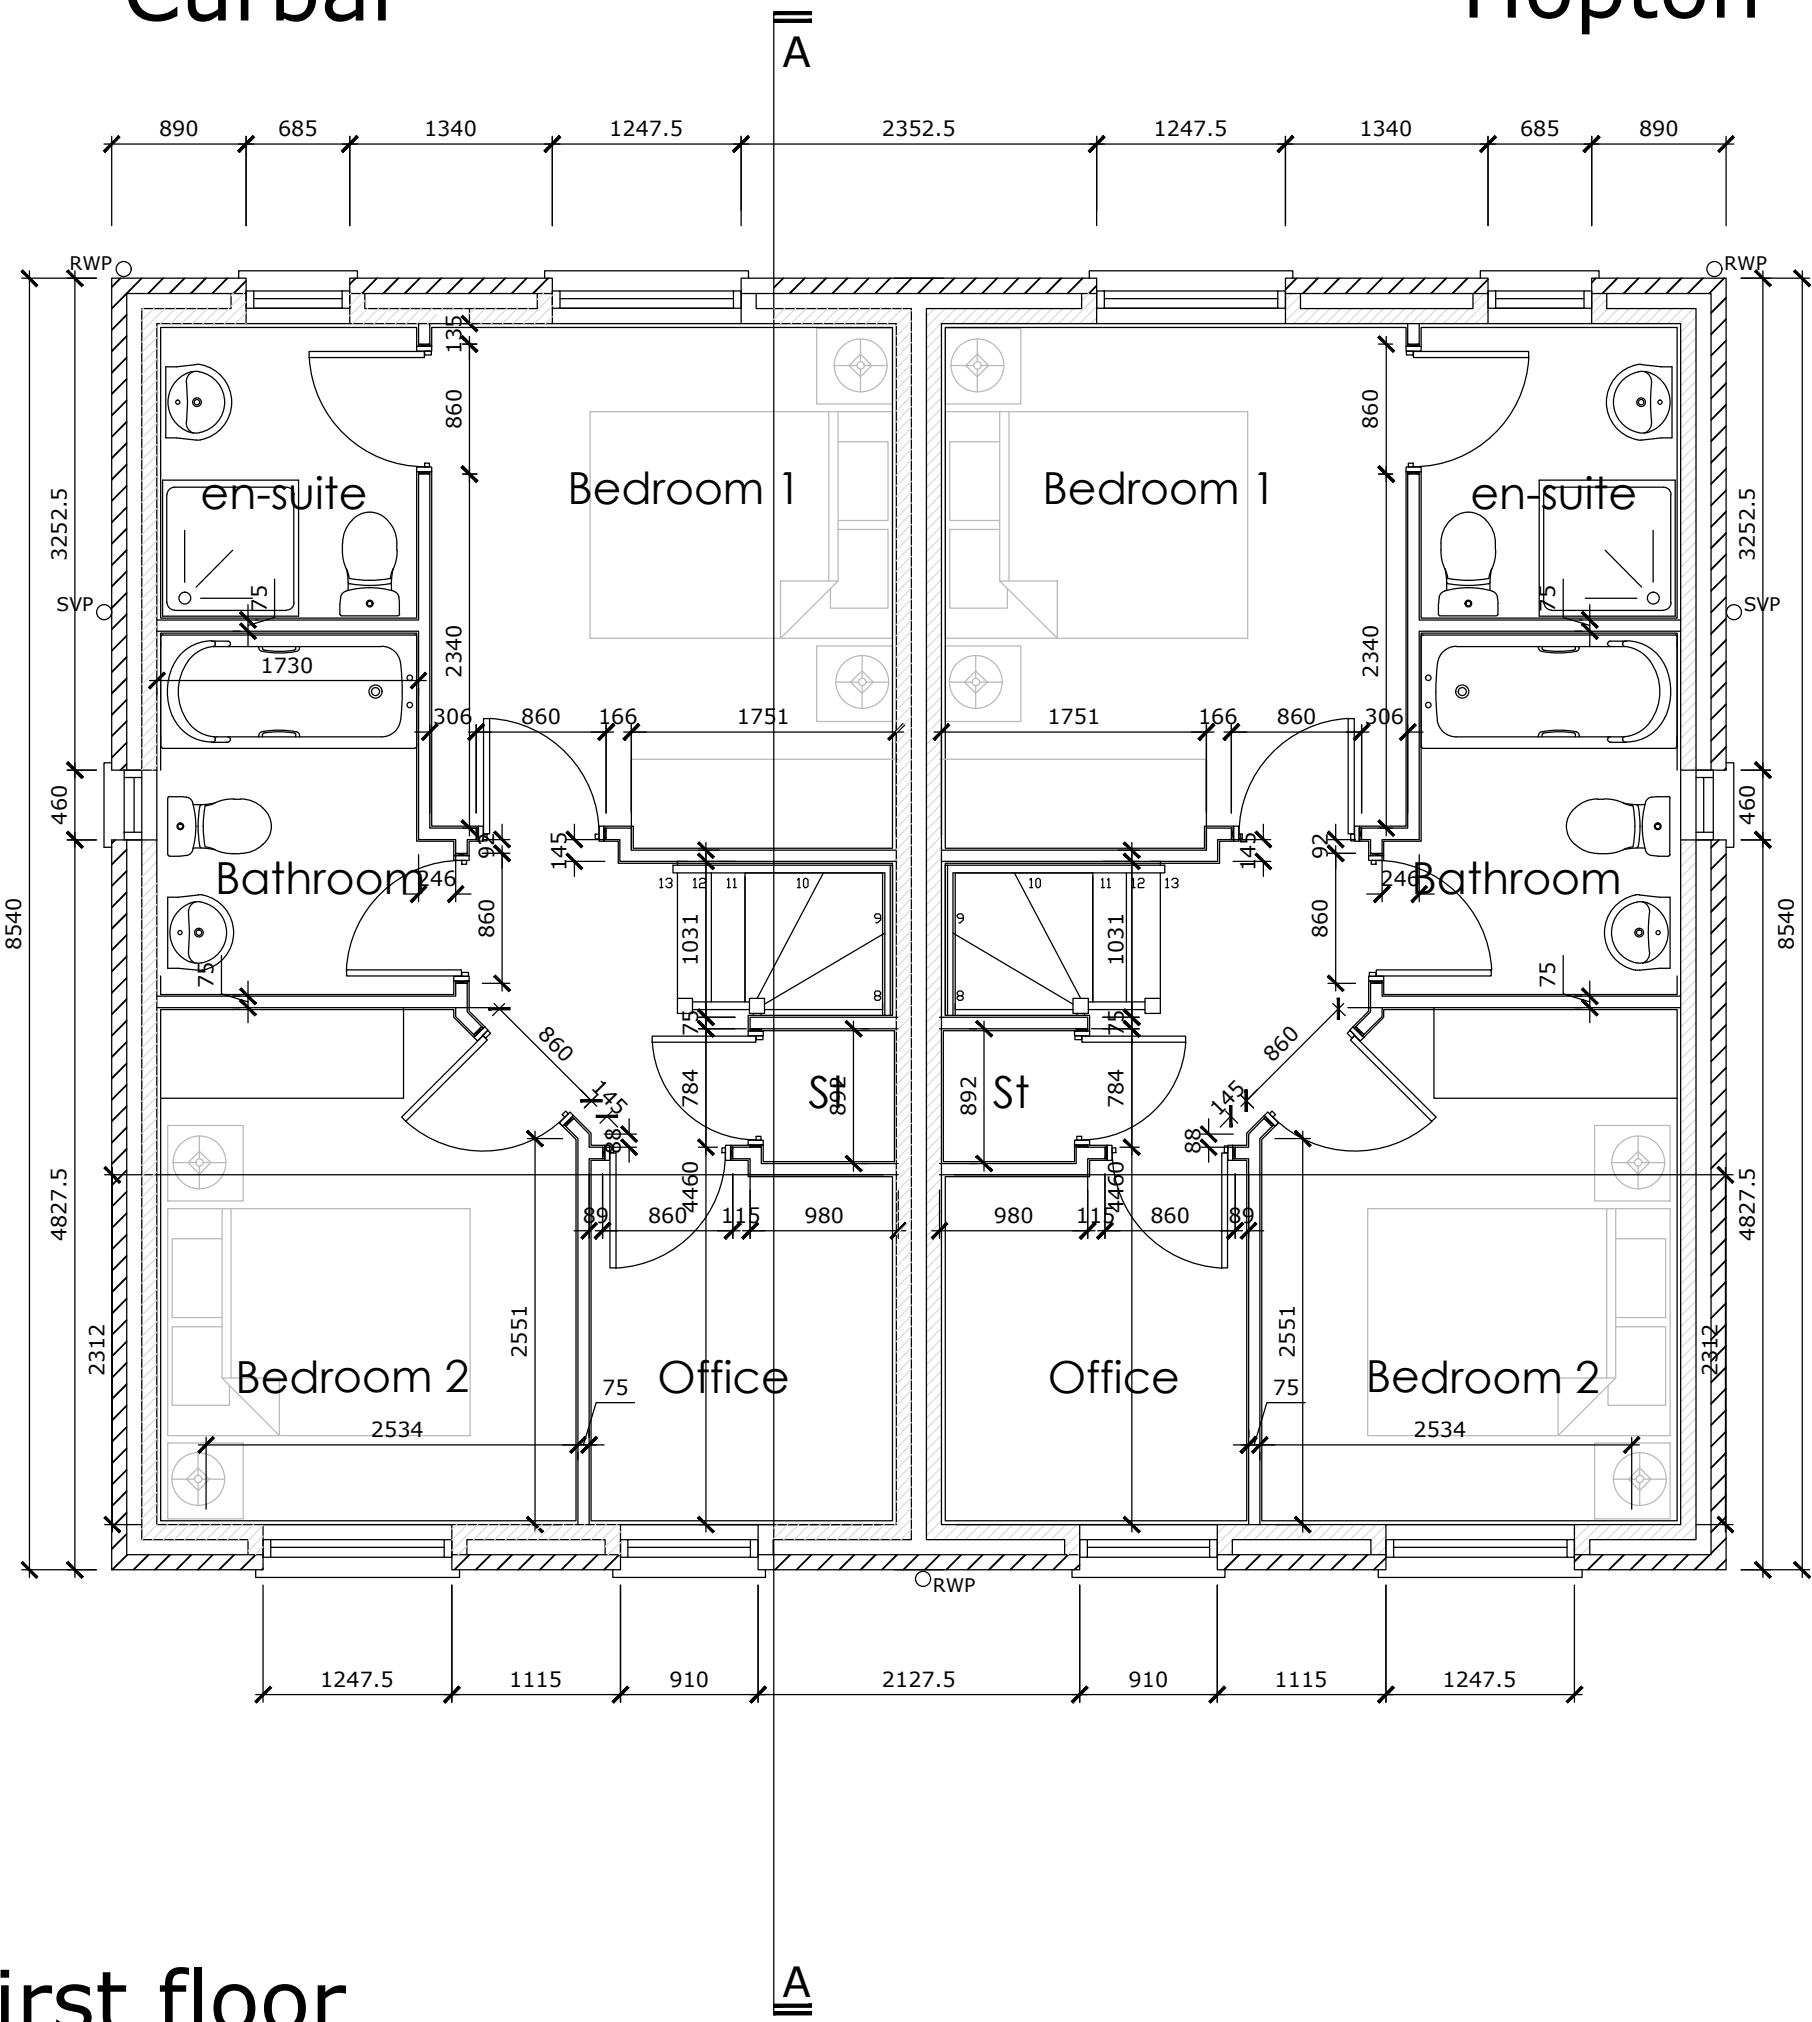


All work to be carried out in accordance with the requirements of the Building Regulations, Water Authority and the Construction (Design and Management) Regulations currently in force.

Do not scale from this drawing. Architect to be notified of any discrepancies.

Verify relevant dimensions on site before commencing work or preparing shop drawings. This drawing is copyright.

Rev:	Date:	amendment:	Ints:
A	23/08/21	Dining room window reduced to 460mm, First floor windows to habitable rooms amended to 1125mm.	JMB
B	30/05/23	Bed 3 changed to Office.	JMB

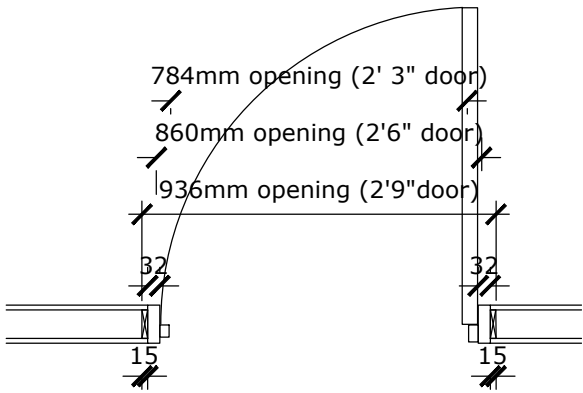

standard door sizes



W Redmile & Sons Ltd, Parkfield House, 118 Alderson Road, Sheffield, S2 4UD.
tel: 0114 2290900 fax: 0114 2290909 www.wredmile.co.uk

scale: 1:50 | drawn by: JMB | date: Date

Project:

Drawing: Curbar/ Hopton semi det
First floor plans

Drawing Number: 3B-S/CU/HO-03	Revision: A
-------------------------------	-------------

first floor