


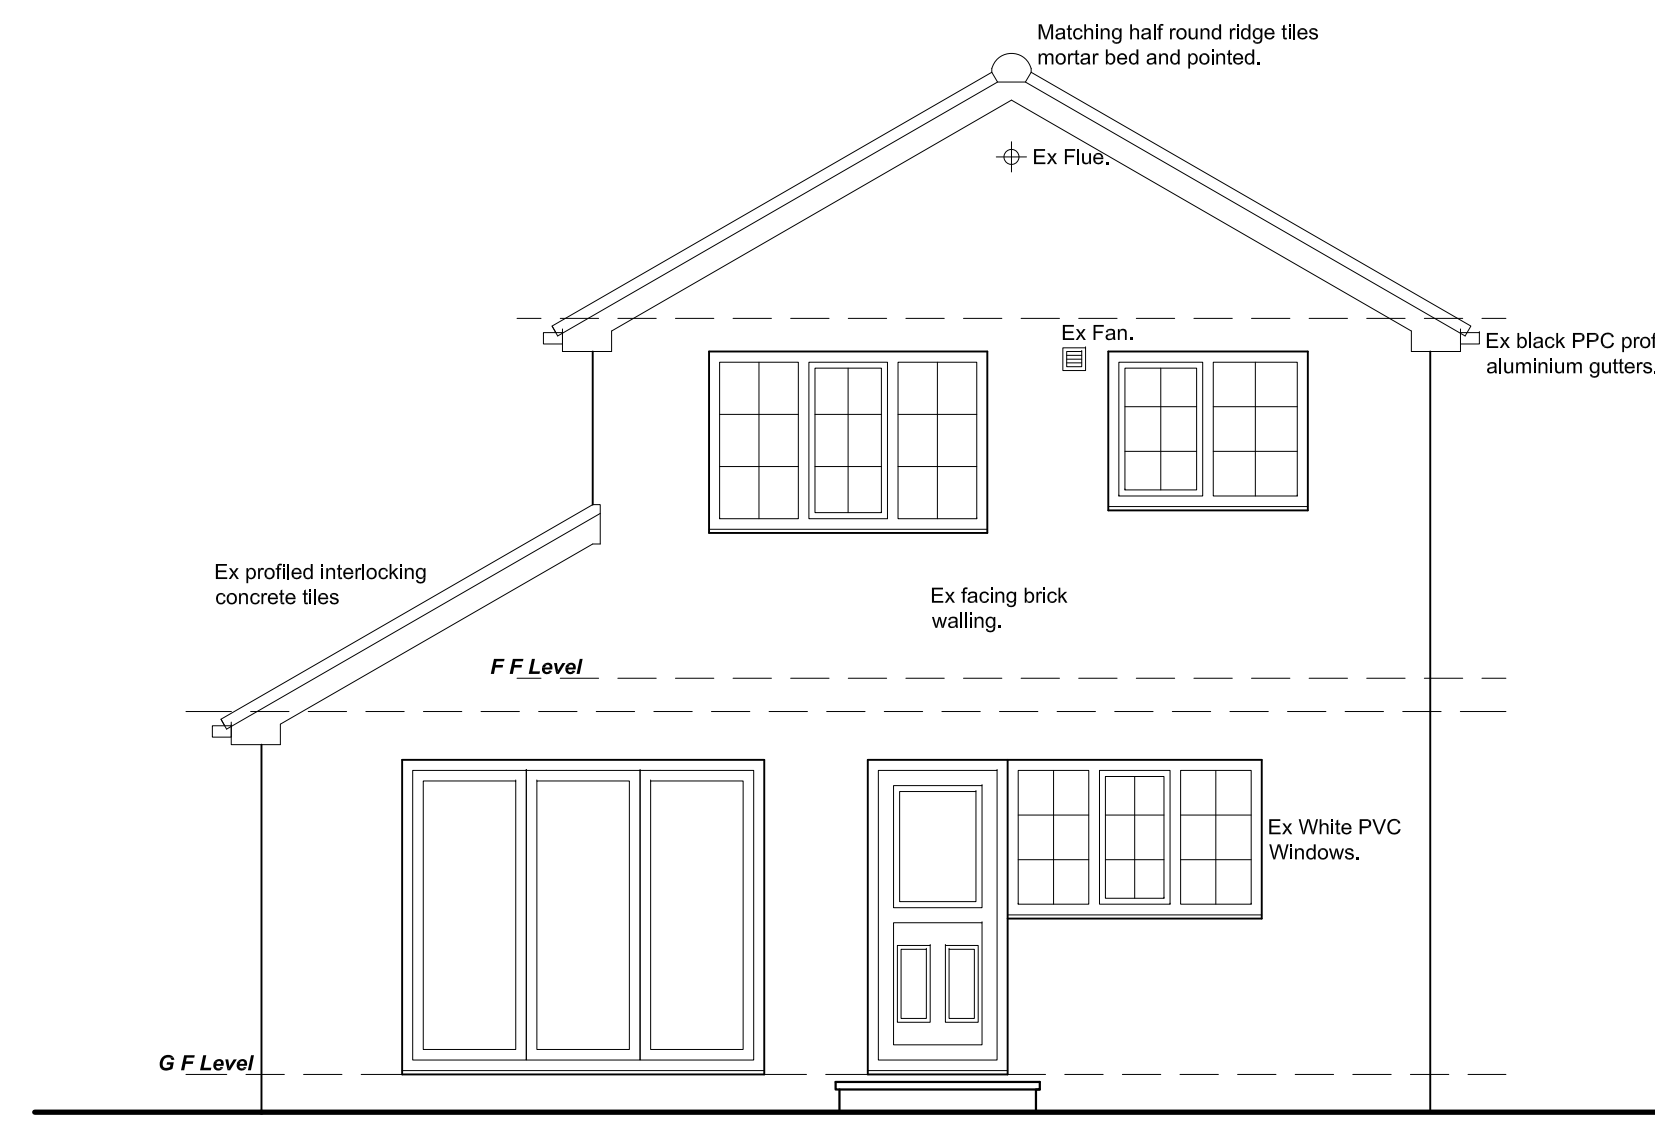


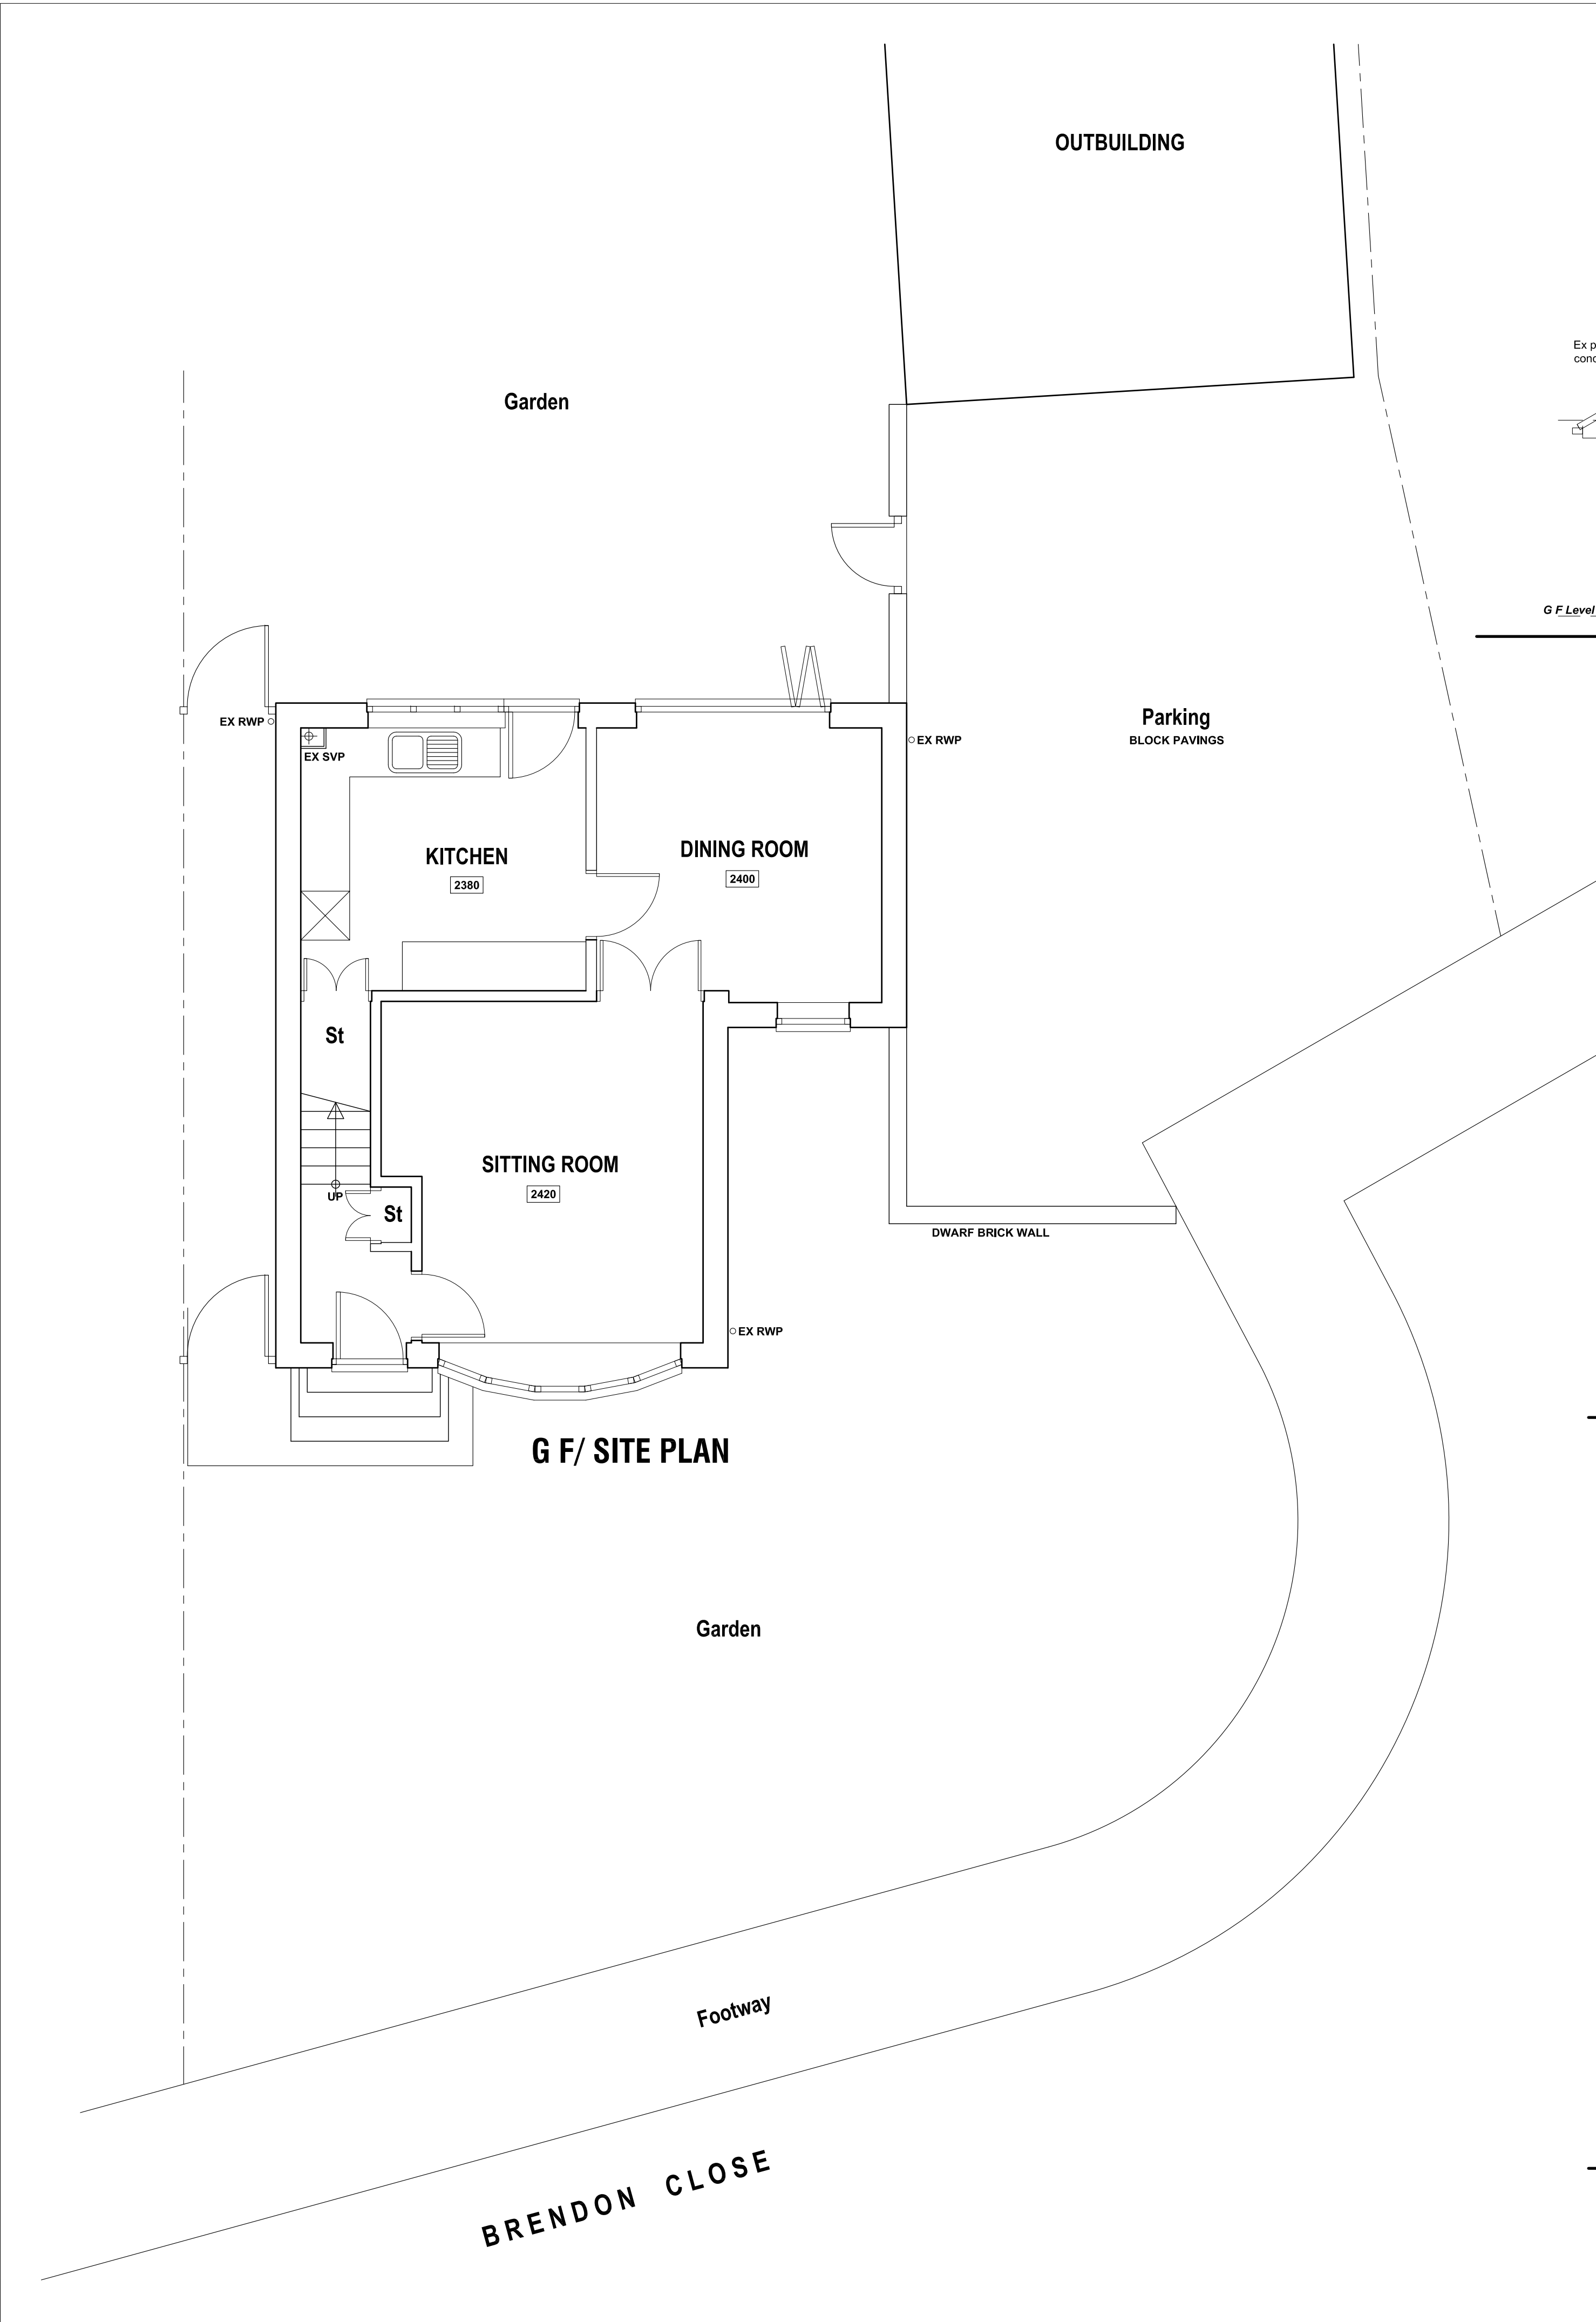


REAR (NNW) ELEVATION

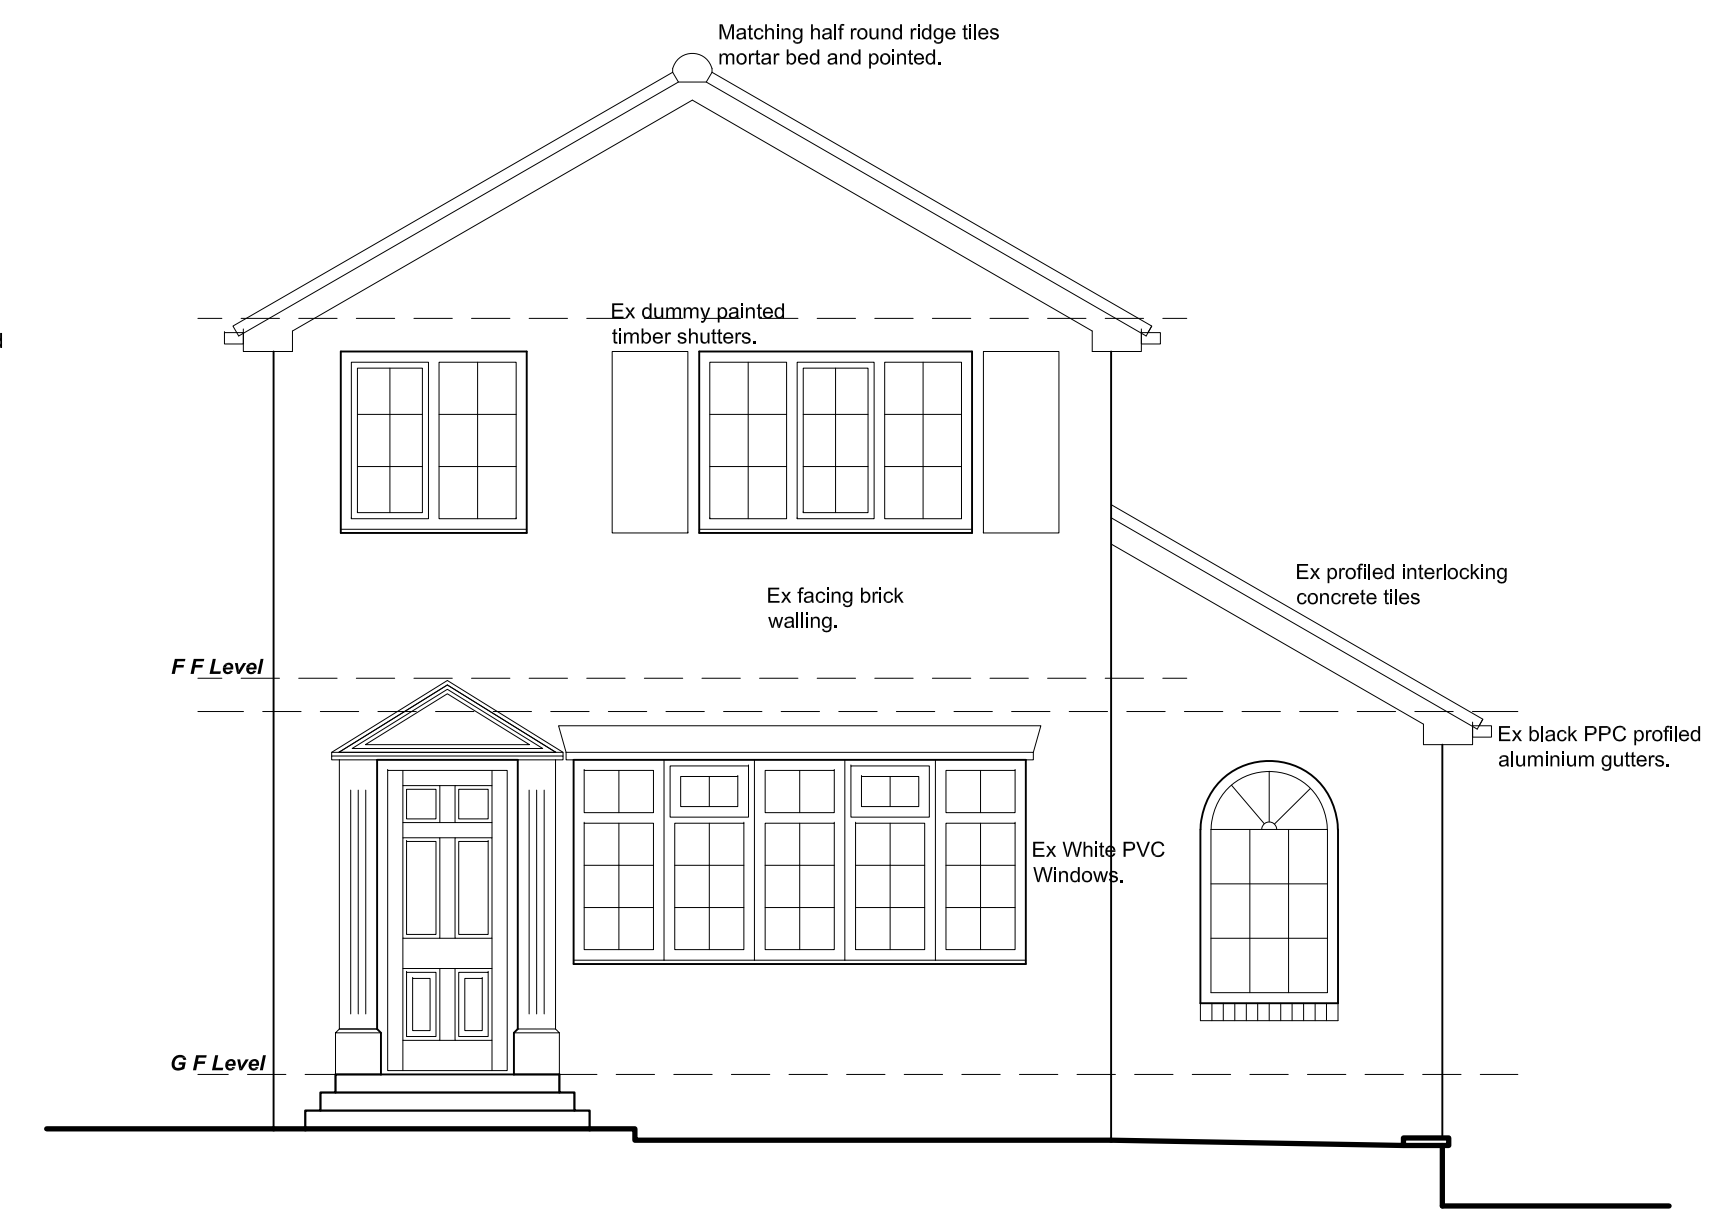


FRONT (SSE) ELEVATION

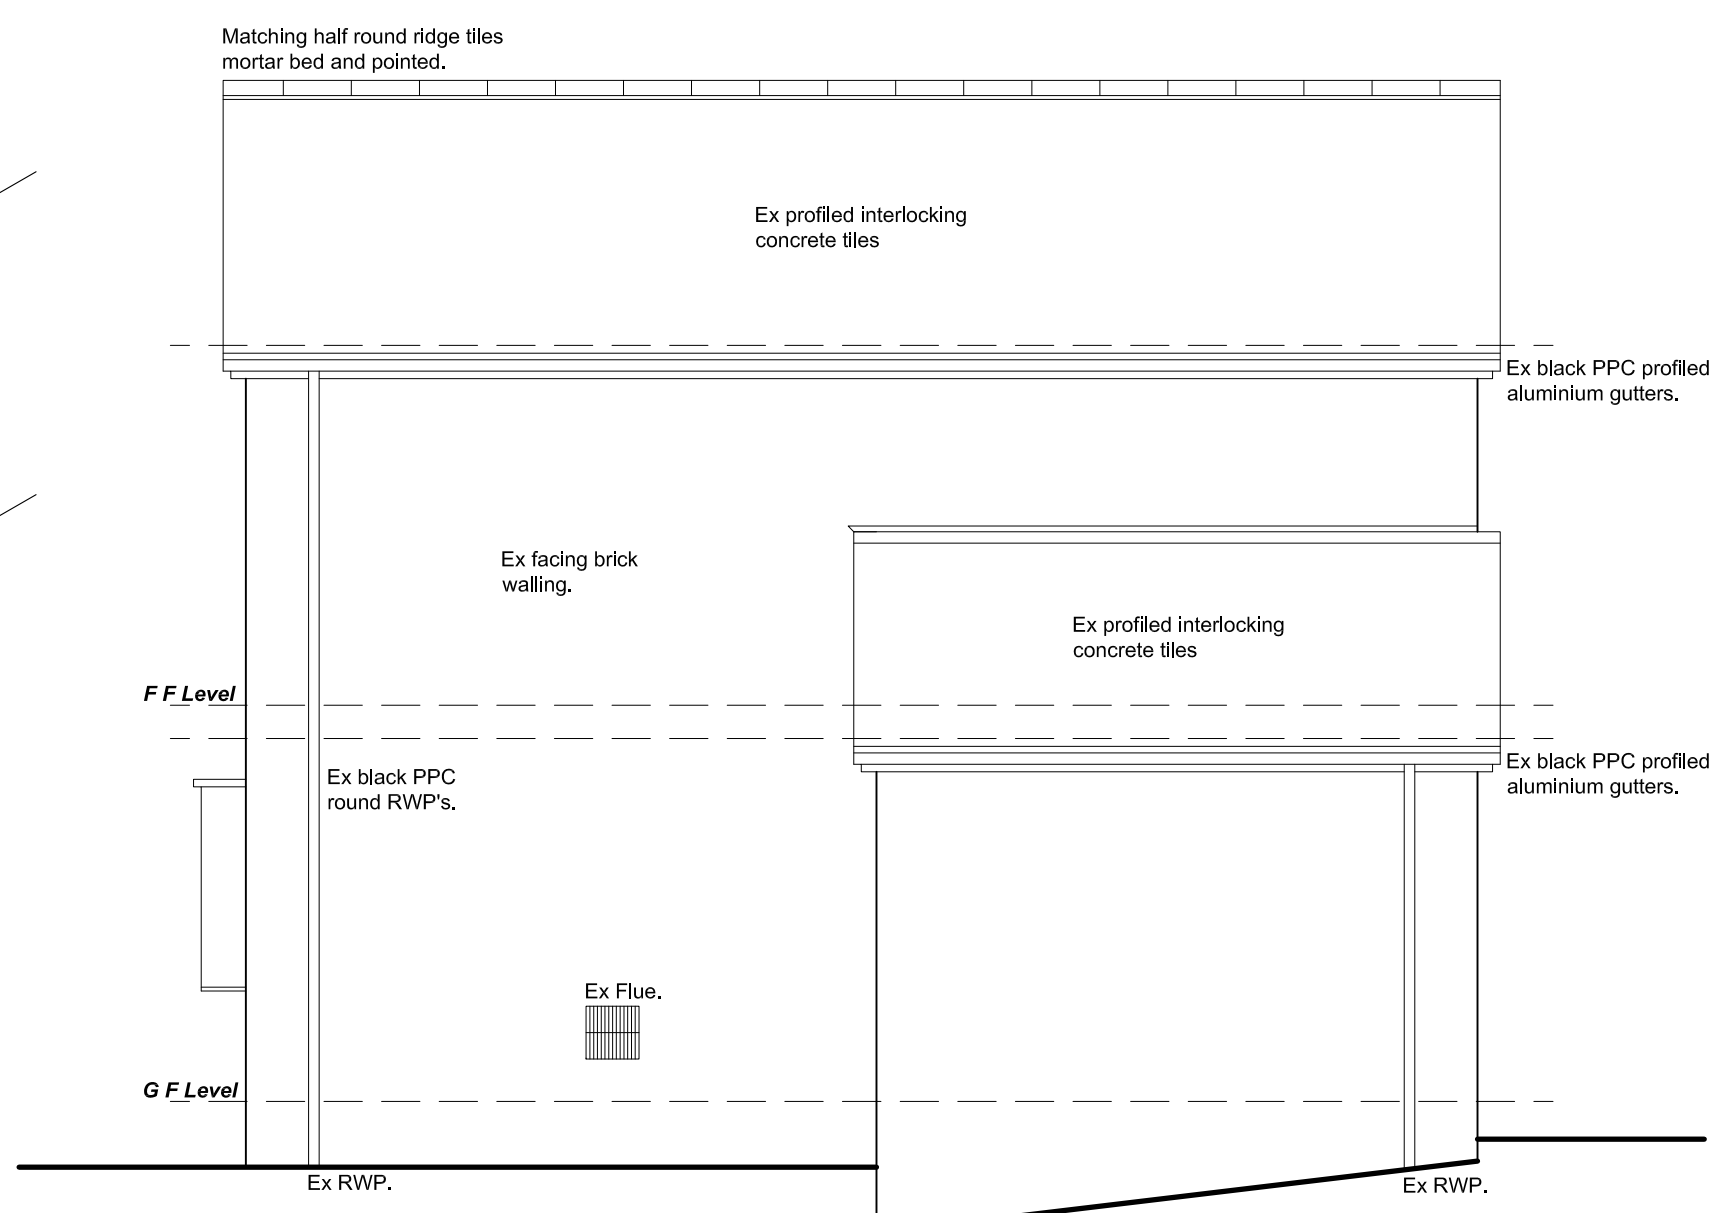

SIDE (ENE) ELEVATION

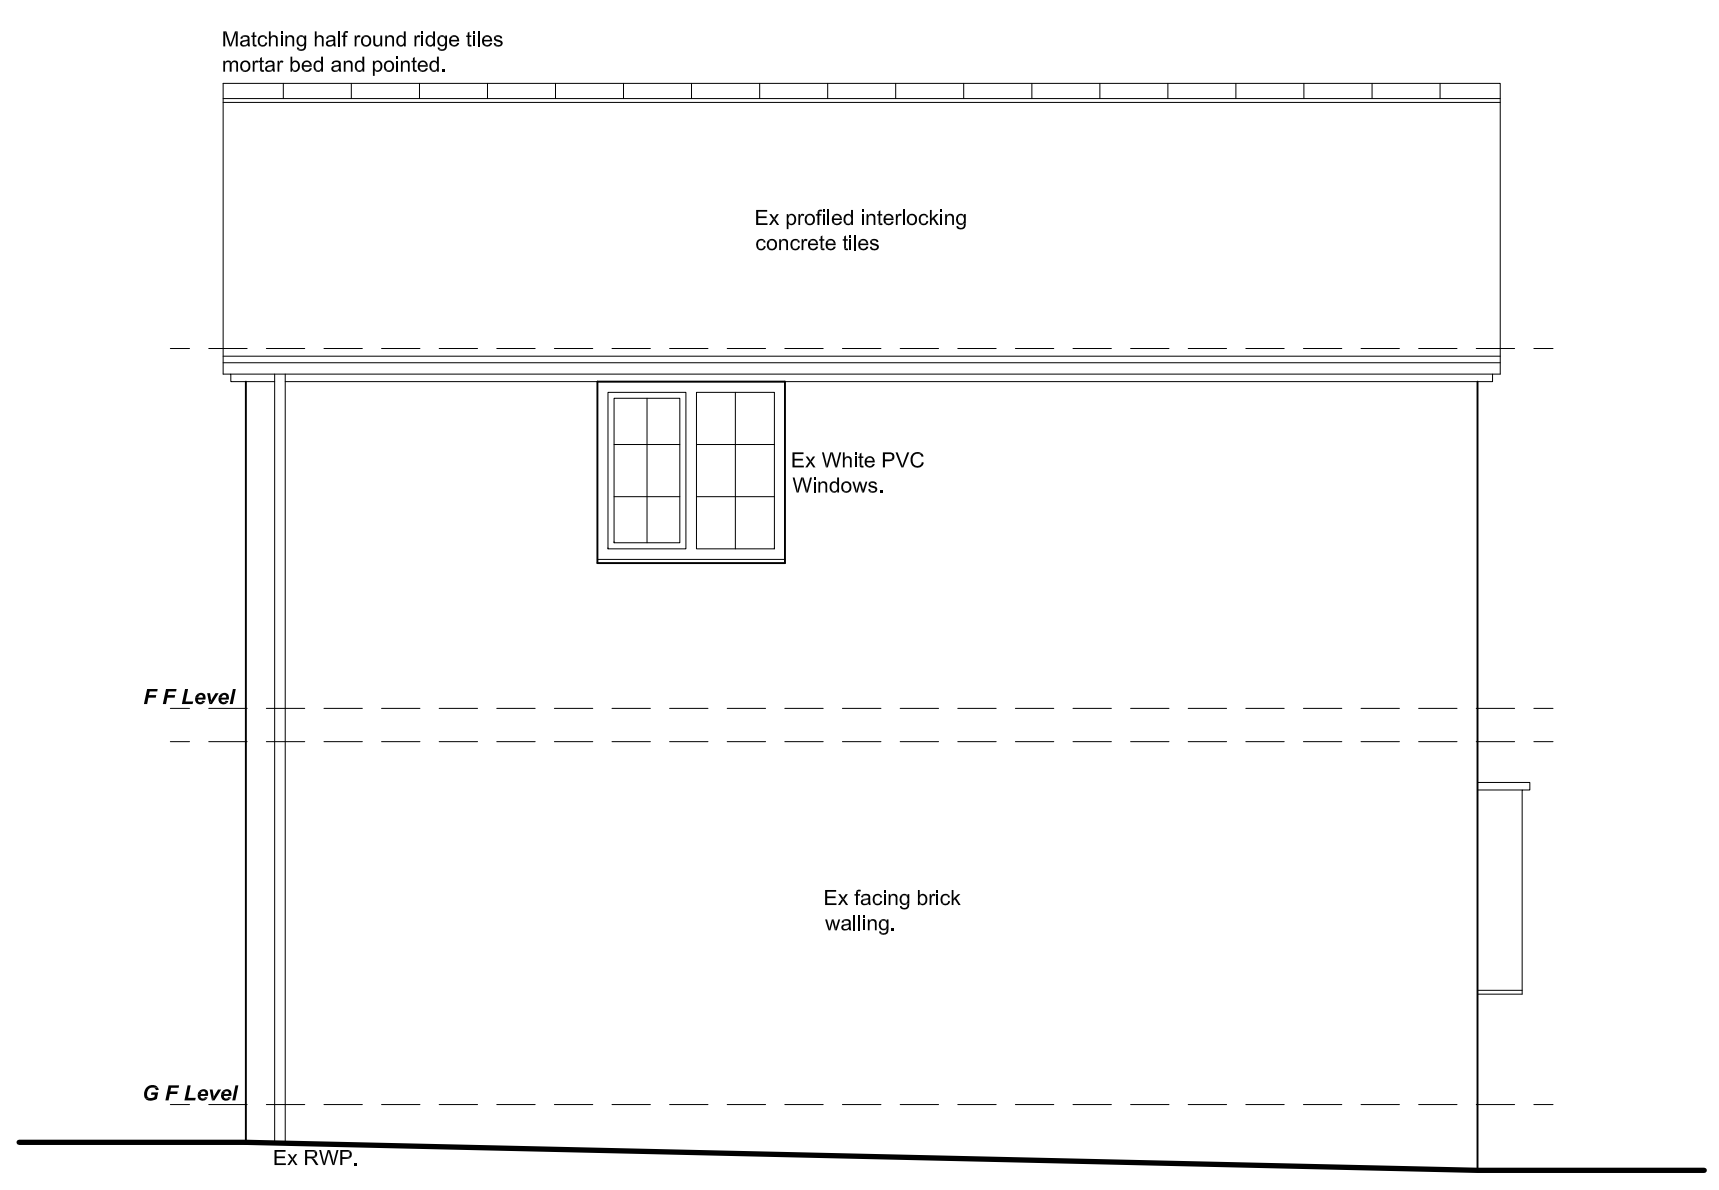


SIDE (WSW) ELEVATION

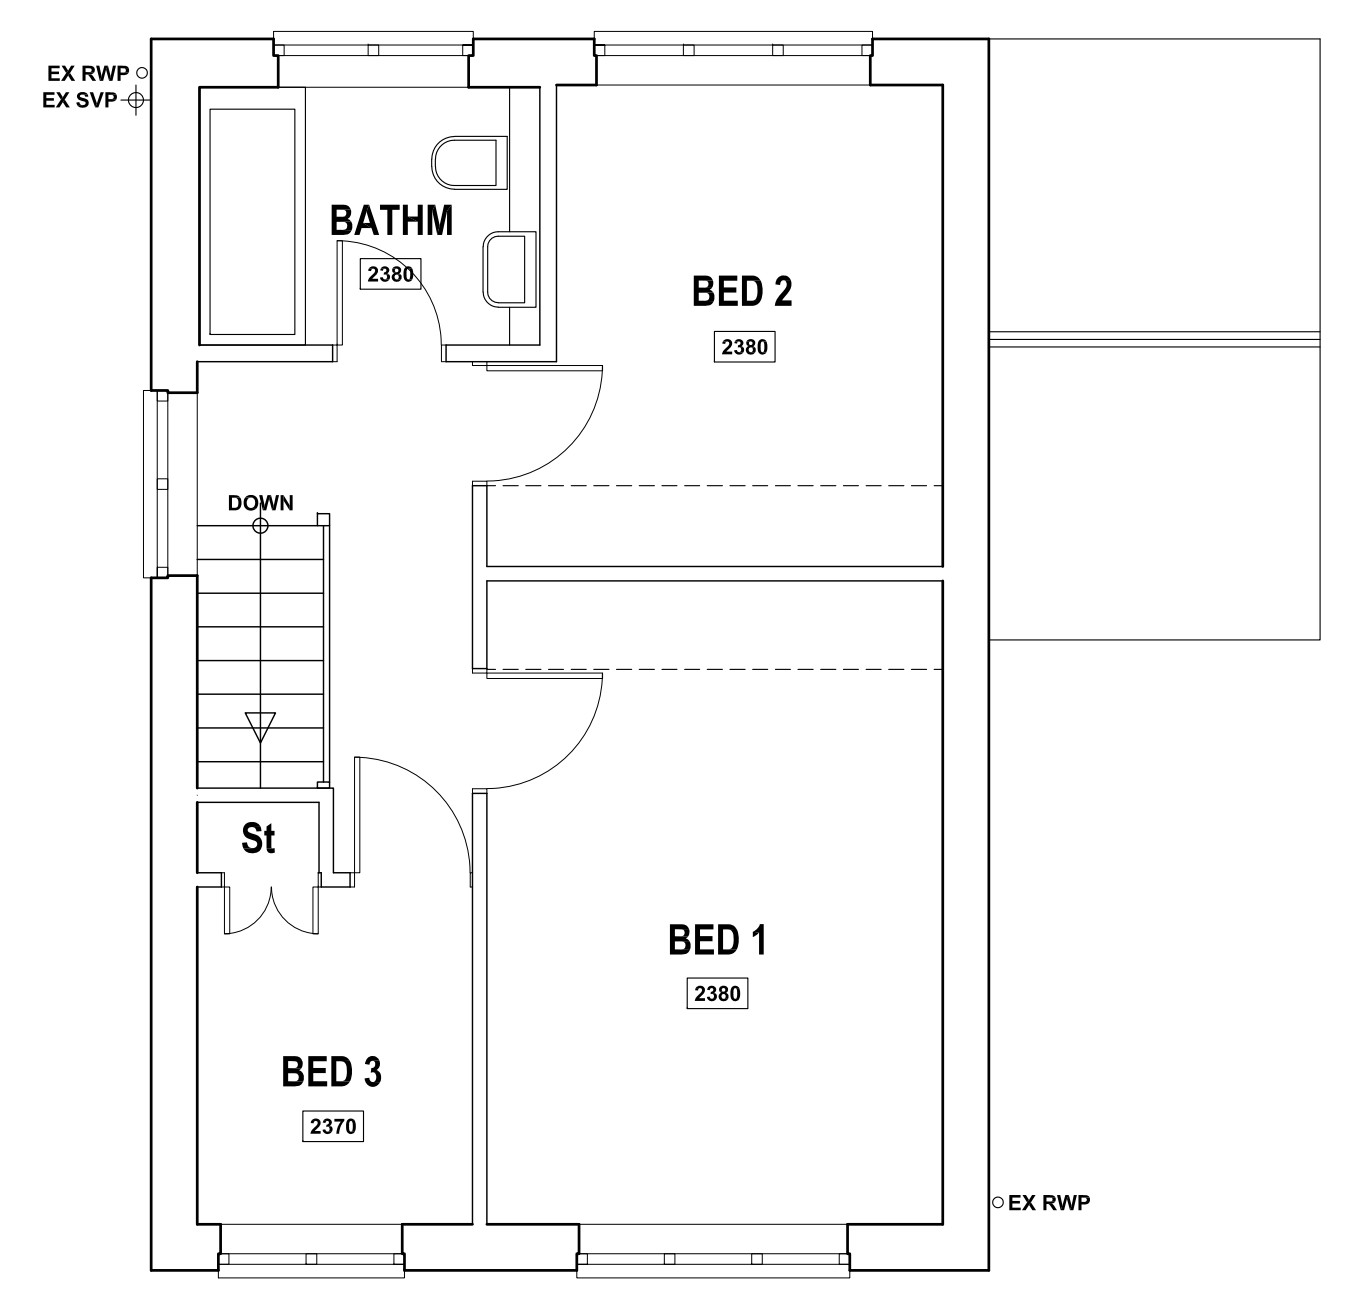

FIRST FLOOR PLAN

A	25/07/2023	WSW ELEVATION ADDED FOR PLANNERS.	
Revision	Date	Description	
11 BRENDON CLOSE, WOMBWELL, BARNSLEY, S73 OSW.			
SURVEY Plans and Elevations.			
Mr & Mrs Home.			

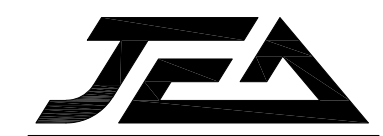

JEA
Building Design Services

JJE Architectural Ltd
23 Windmill Road, Wombwell,
Barnsley, S73 8PW.
Tel: 01226 754507
Email: jeald@virginmedia.com

This drawing and the copyright is the Architectural Company's property and maybe used or reproduced only by agreement. All Dimensions in Millimetres Unless specified otherwise and subject to verification on site.

Scale: 1:50 @ A1	Date: MAY 2024
Ref: 202326	Drwg No: 01

0 cm	2 cm	4 cm	6 cm
------	------	------	------