
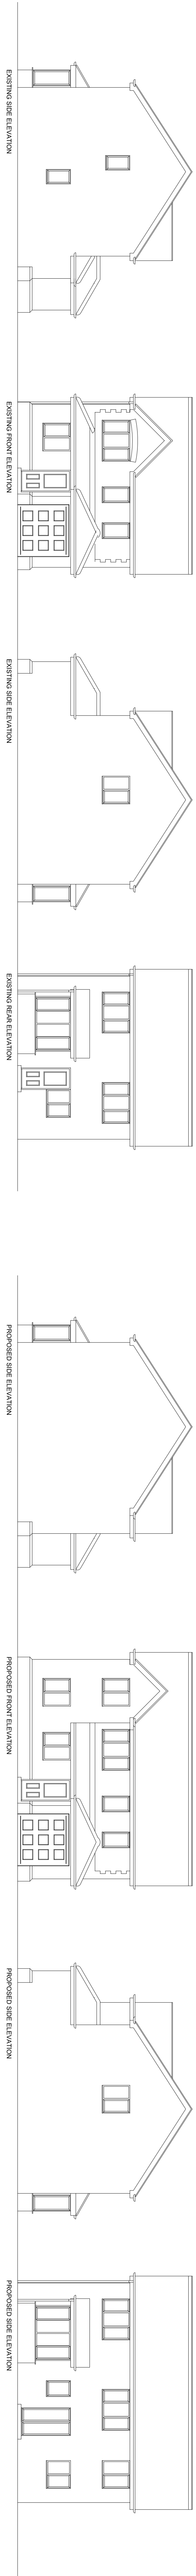
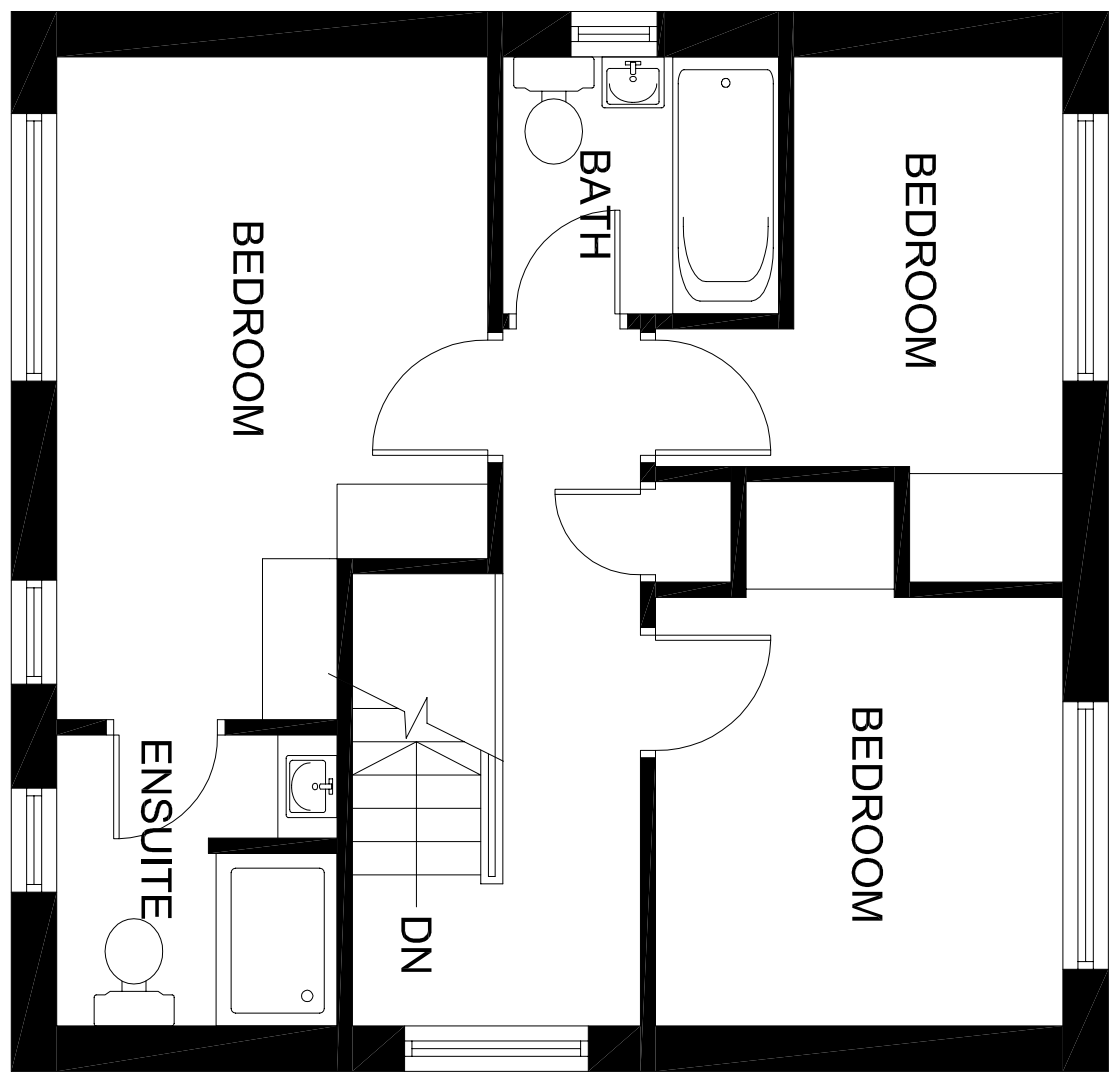
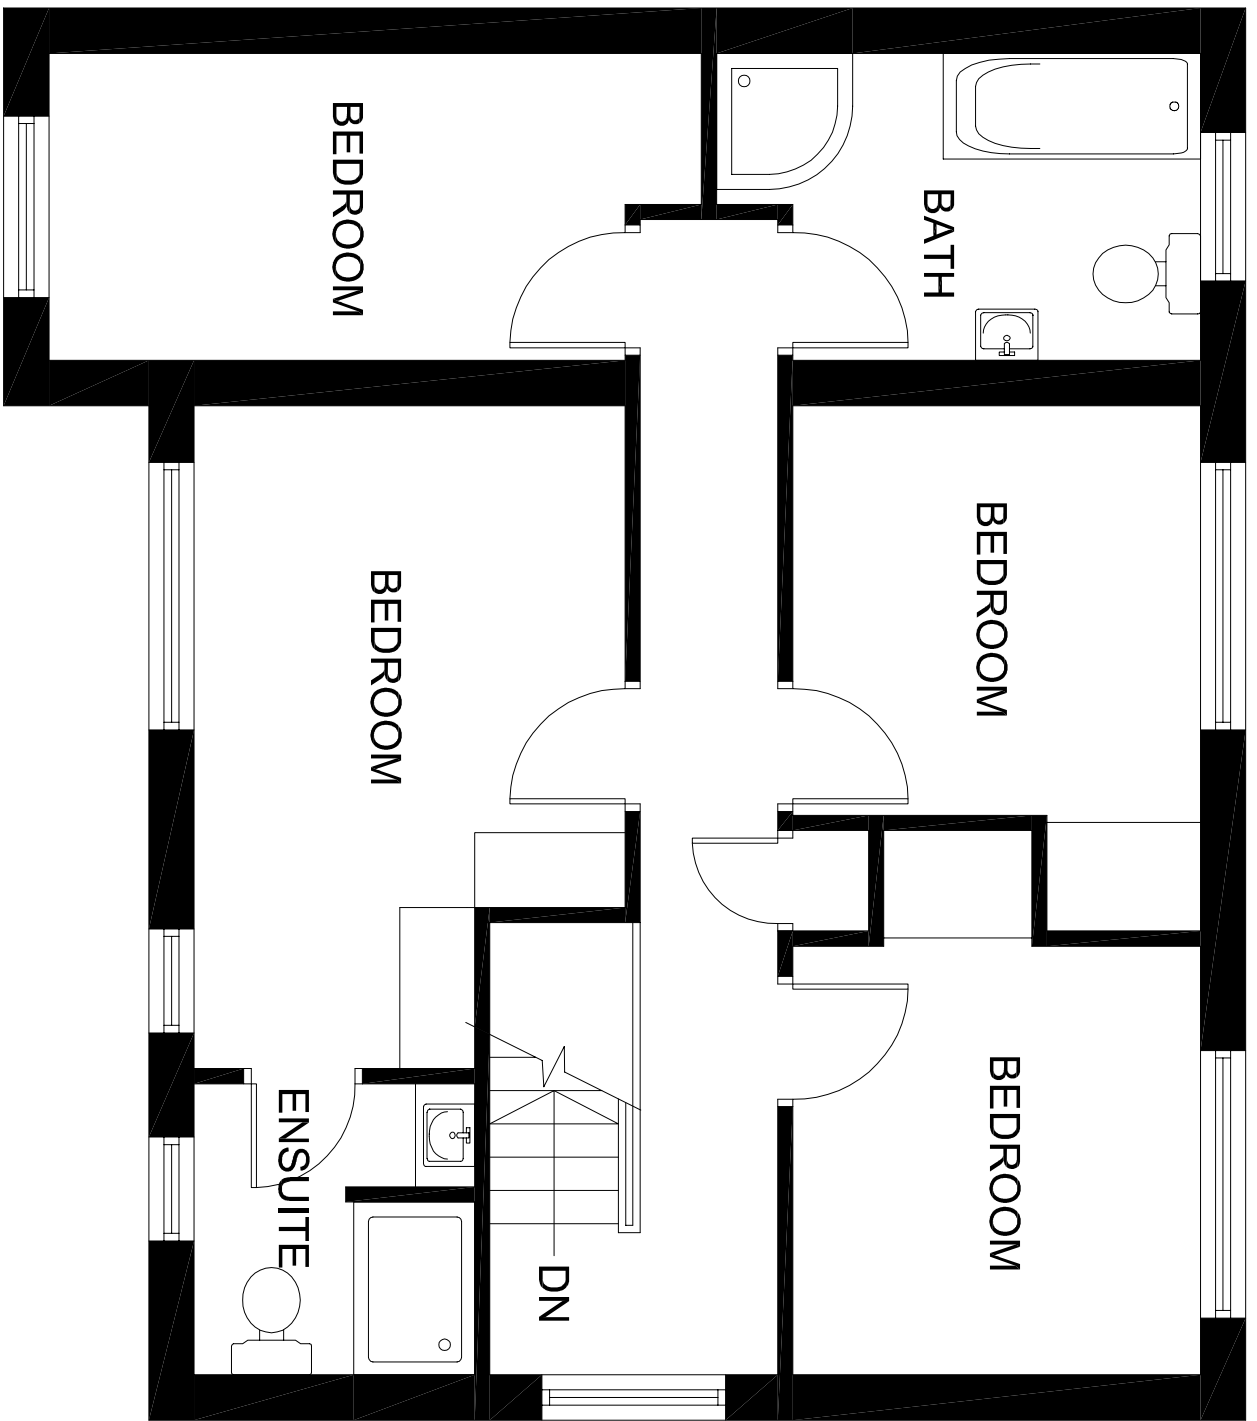
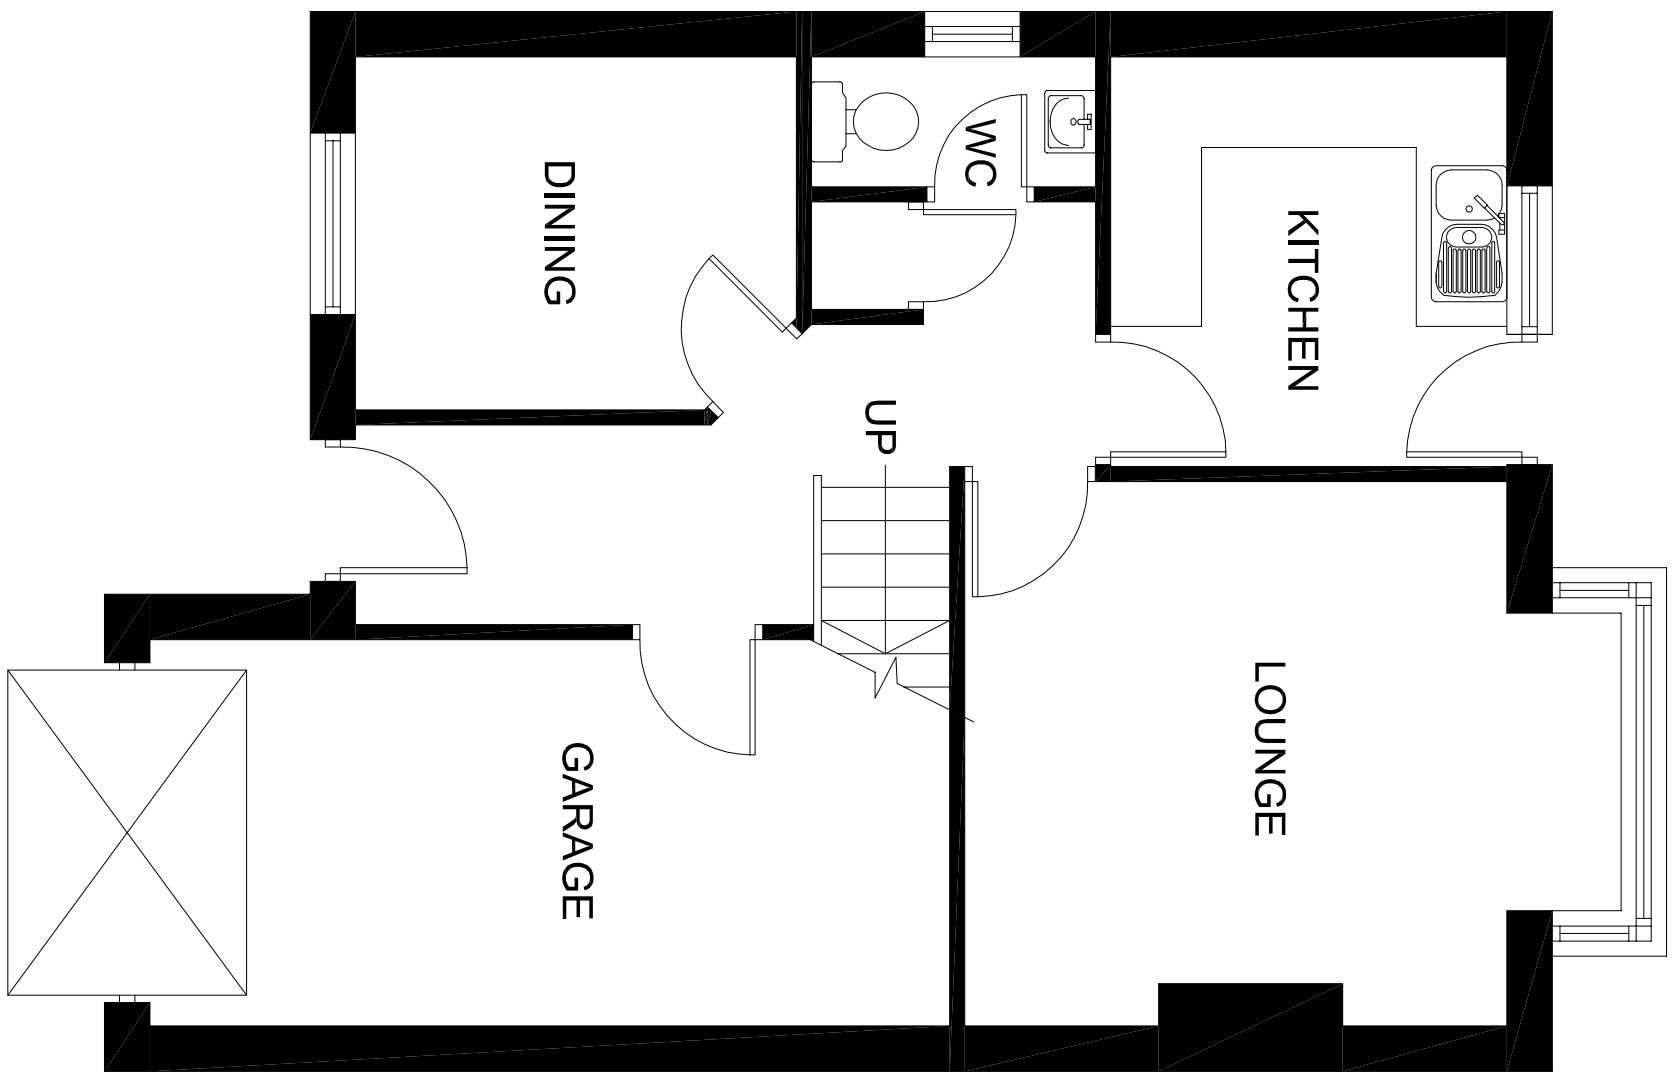


ELEVATIONS
Scale 1:100

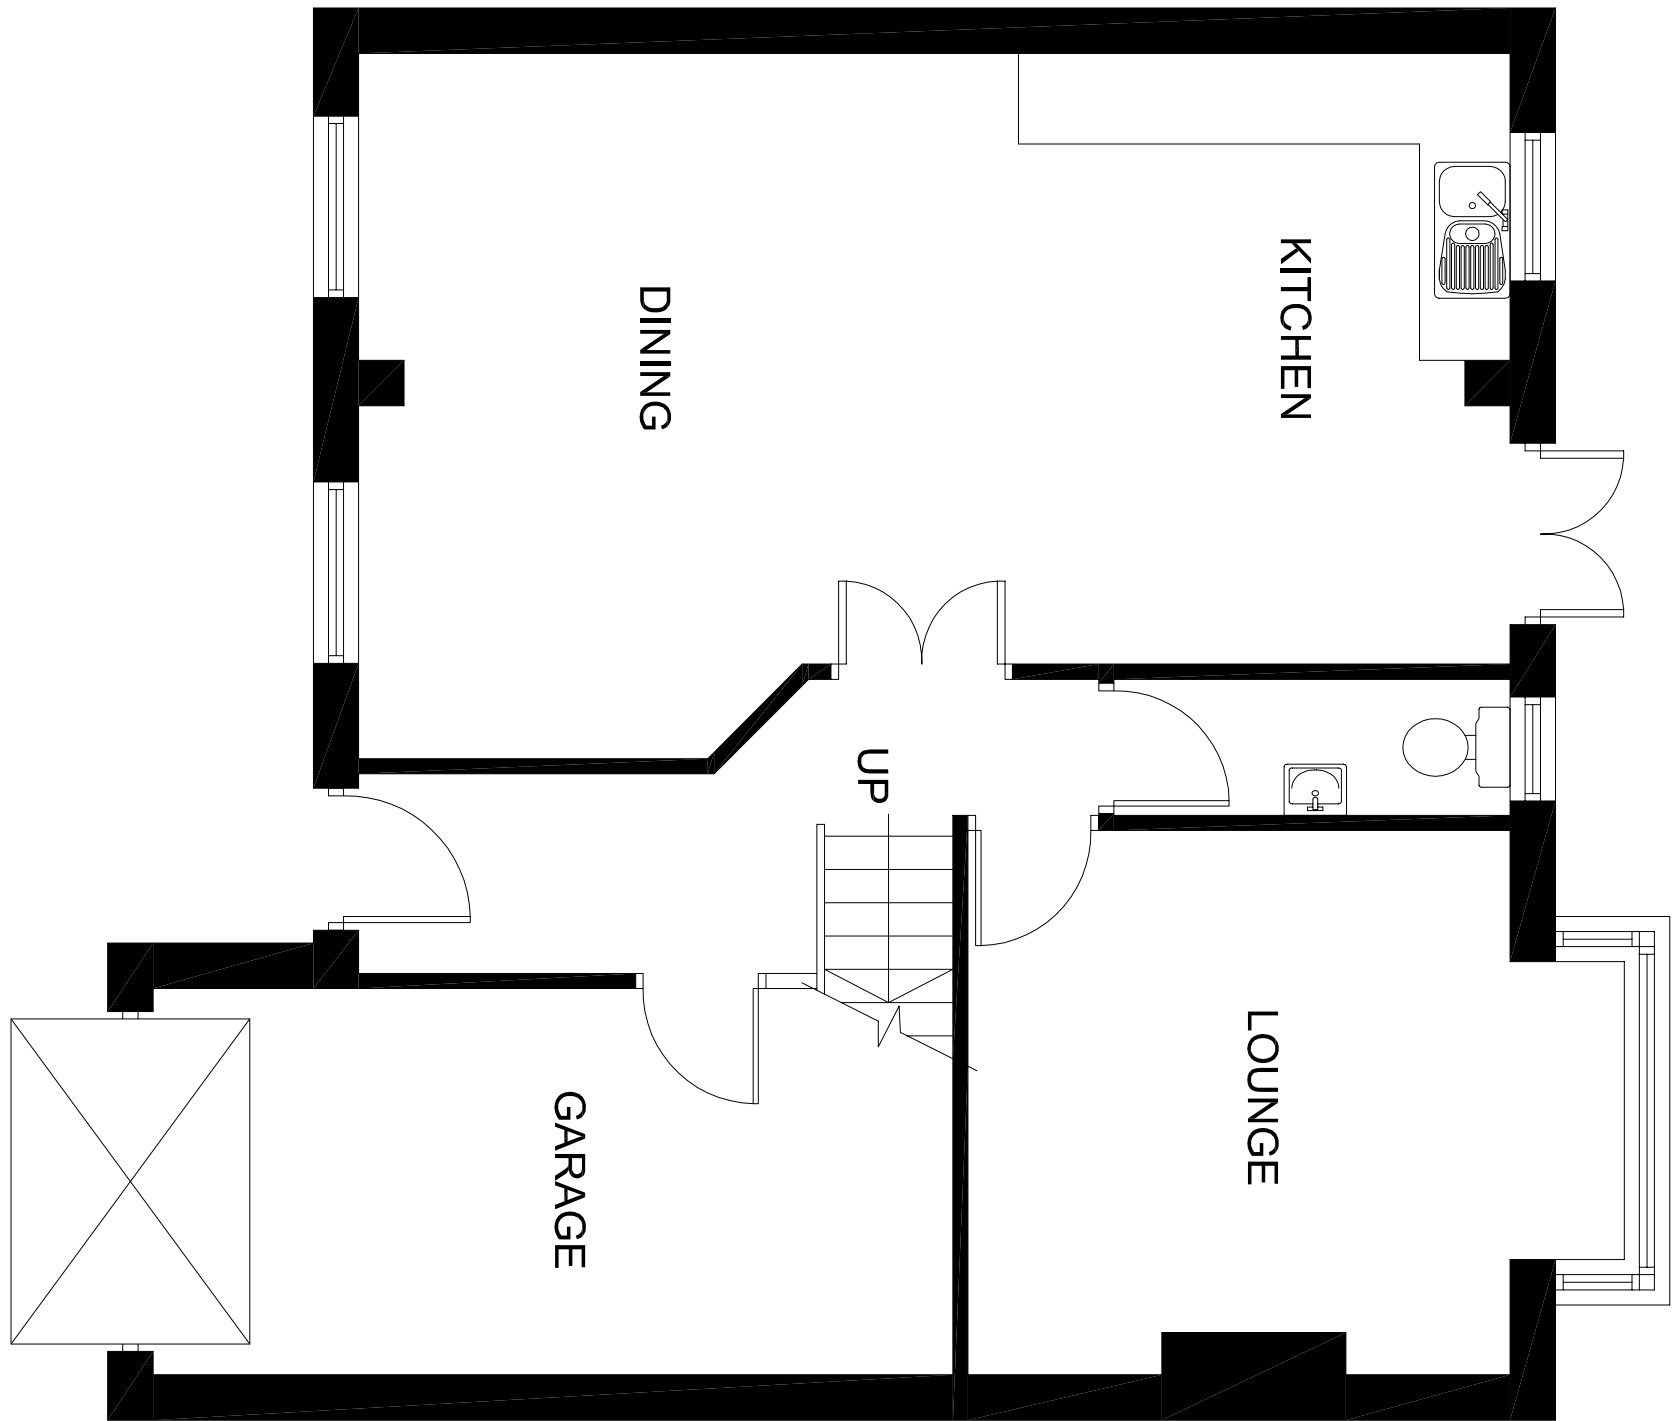

EXISTING LAYOUT PLAN
Scale 1:50

PROPOSED LAYOUT PLAN
Scale 1:50

General Notes		
No	Revision / Issue	Date

CDS

Planning & Building Regulation Drawings
Asbestos Surveys
Floor Plans
Measured Surveys
CAD Drafting

CDS Floor Plans
Bleakley House
1B Bleakley Lane
Notton
Wakerfield
West Yorkshire
WF4 2NR
telephone 07411 683773
email mail@cdsfloorplans.co.uk
website www.cdsfloorplans.co.uk

Project Name and Address
Proposed Residential Extension of 20 Francus Road
Planning Drawings 1 of 1
20 Francus Royd
Carlton
Barnsley
South Yorkshire
S71 3FF

Drawing No		Sheet
20FR - 01		
Date		
February 2011		
Scale	Paper Size	
As Shown	A0	