



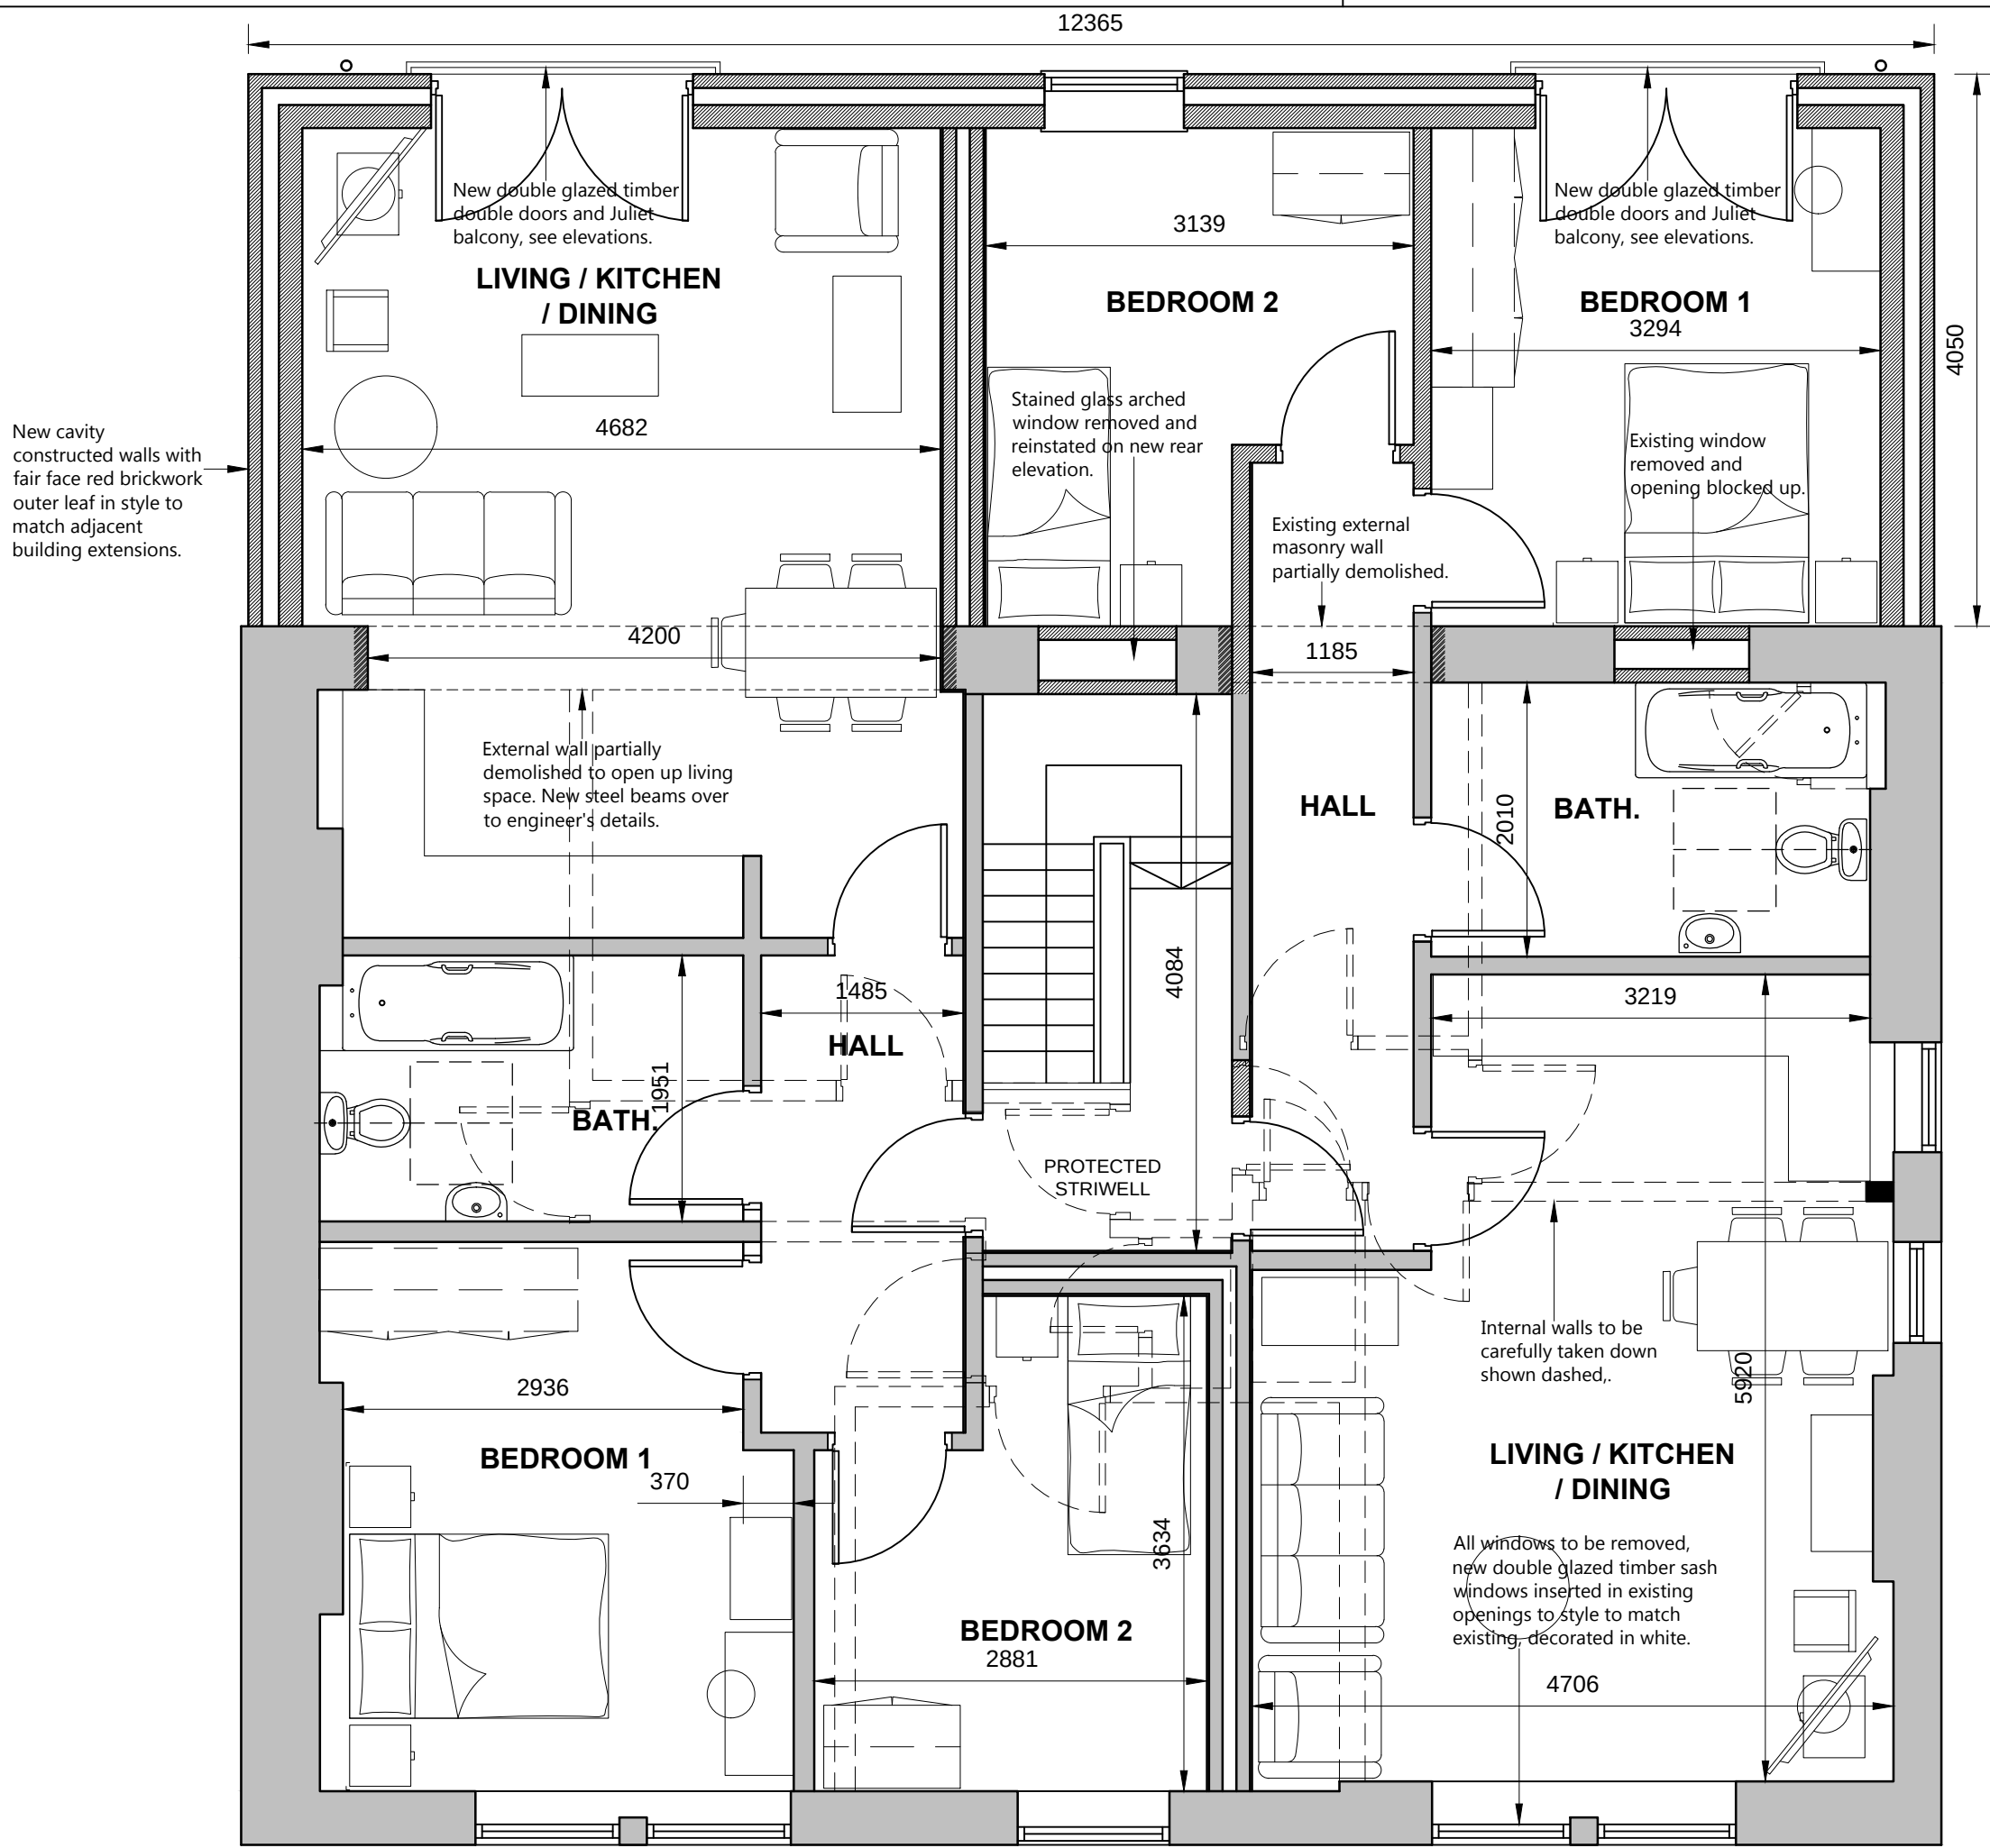


PROPOSED FIRST FLOOR PLAN @ 1:50

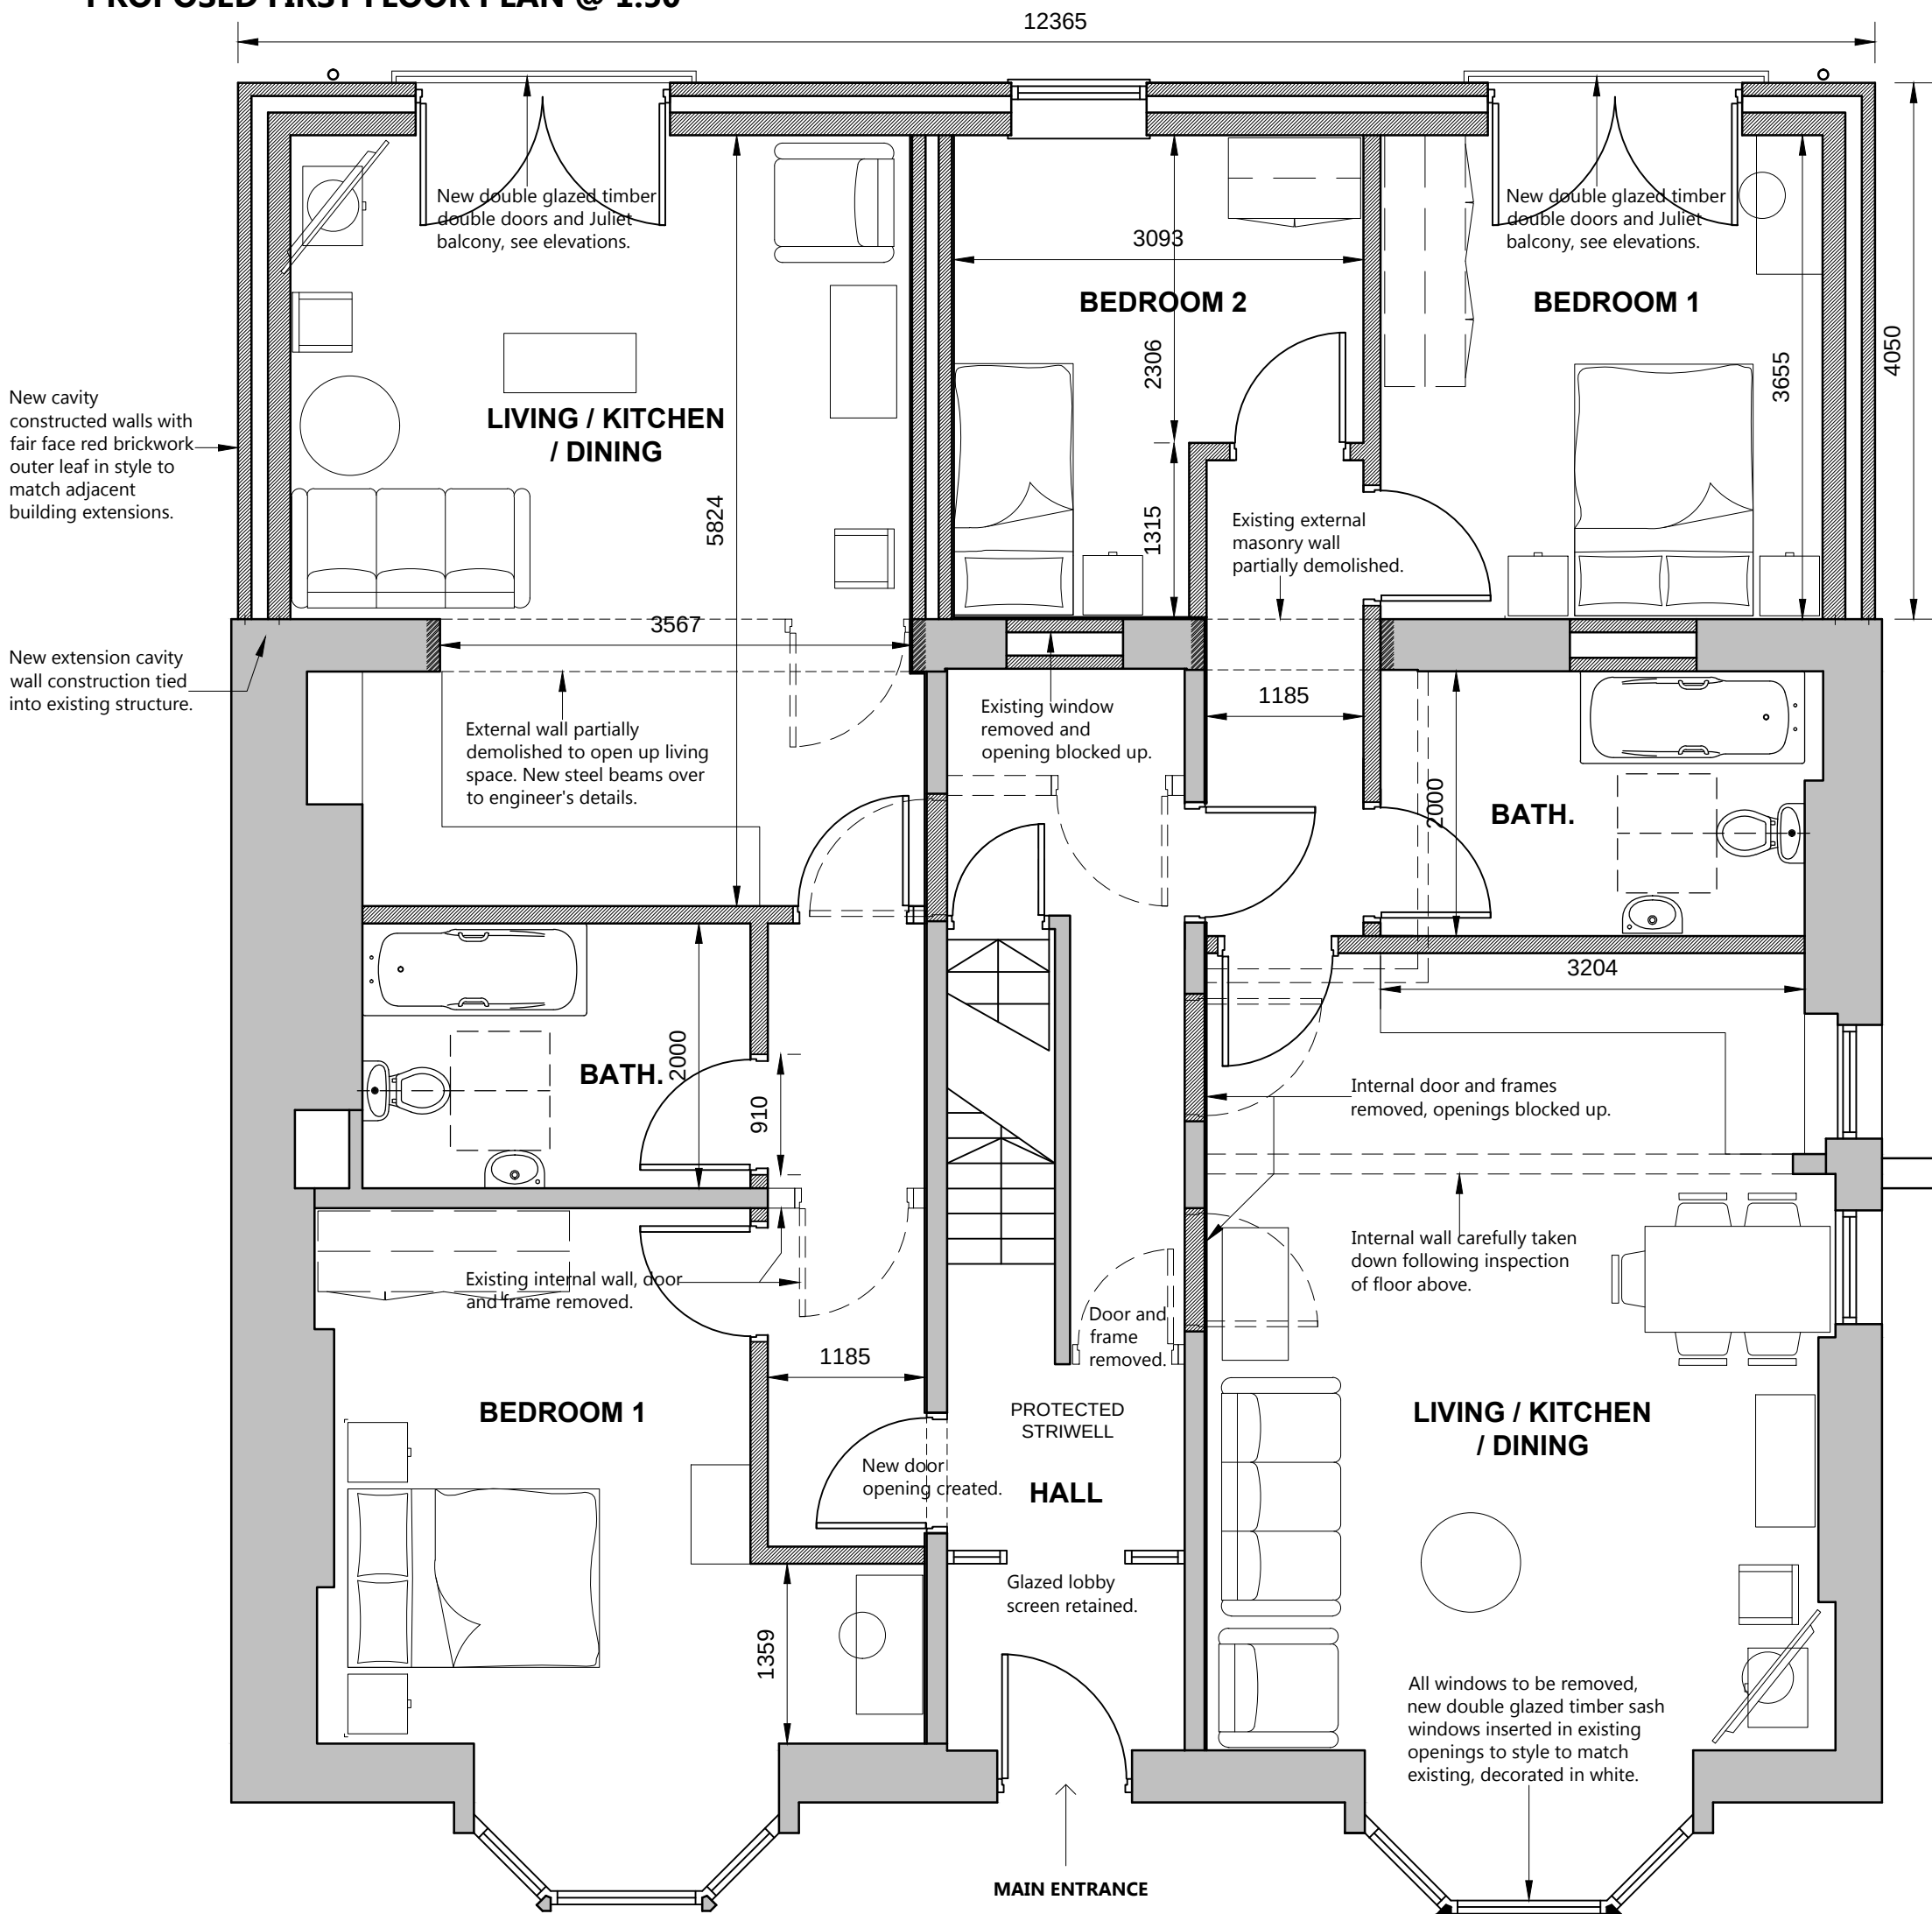


PROPOSED GROUND FLOOR PLAN @ 1:50




FRONTAL ELEVATION @ 1:100

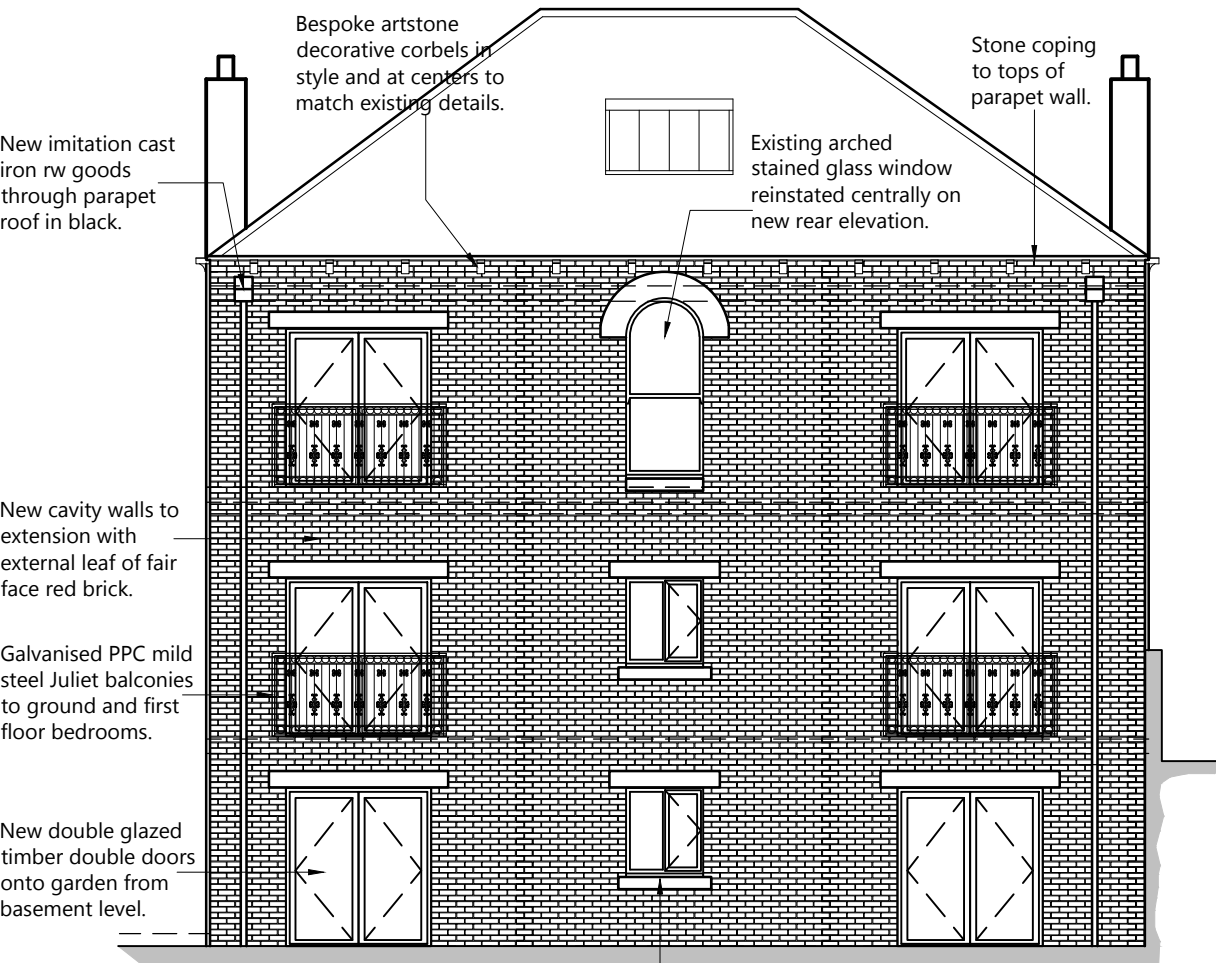


REAR ELEVATION @ 1:100

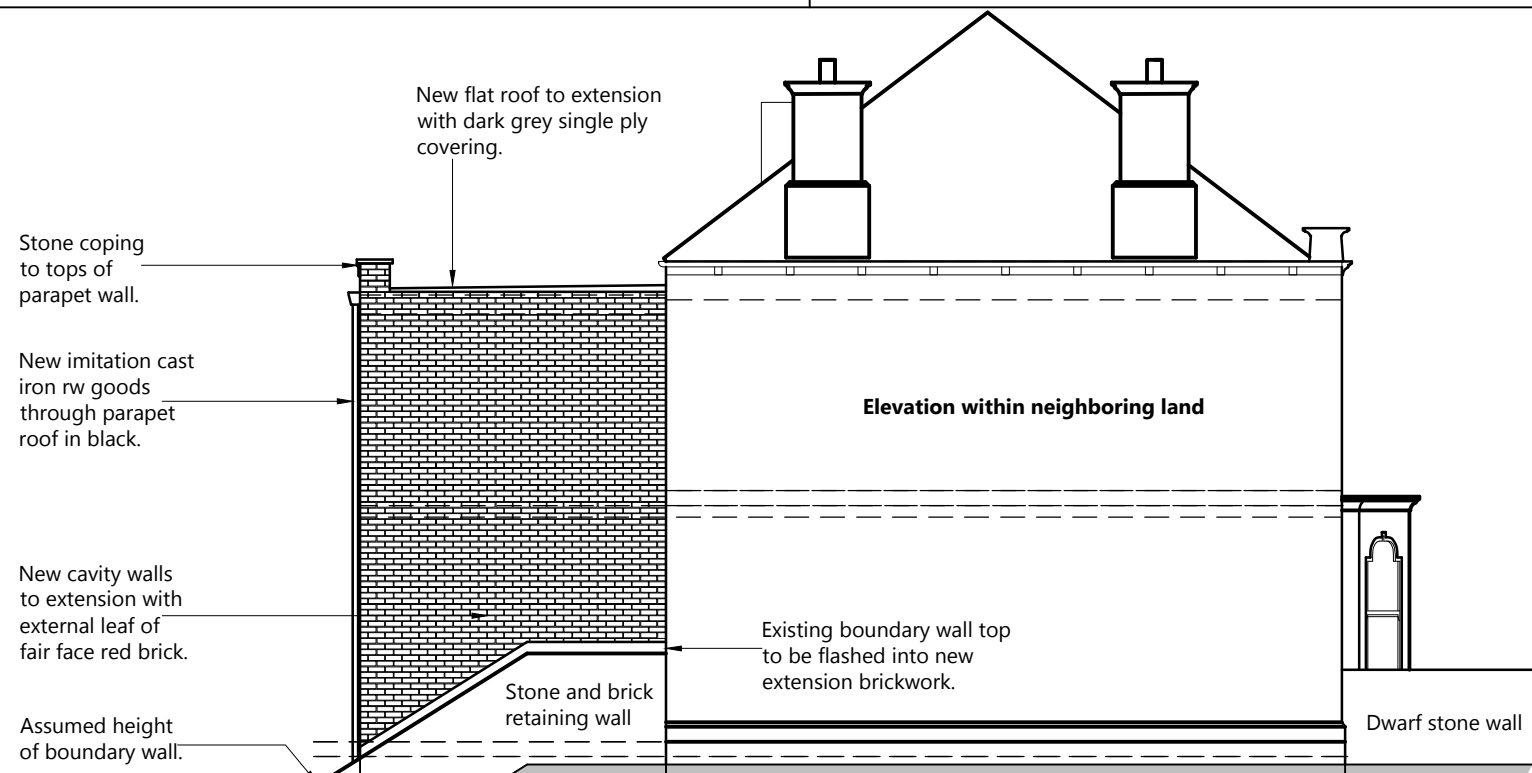

SIDE ELEVATION @ 1:100

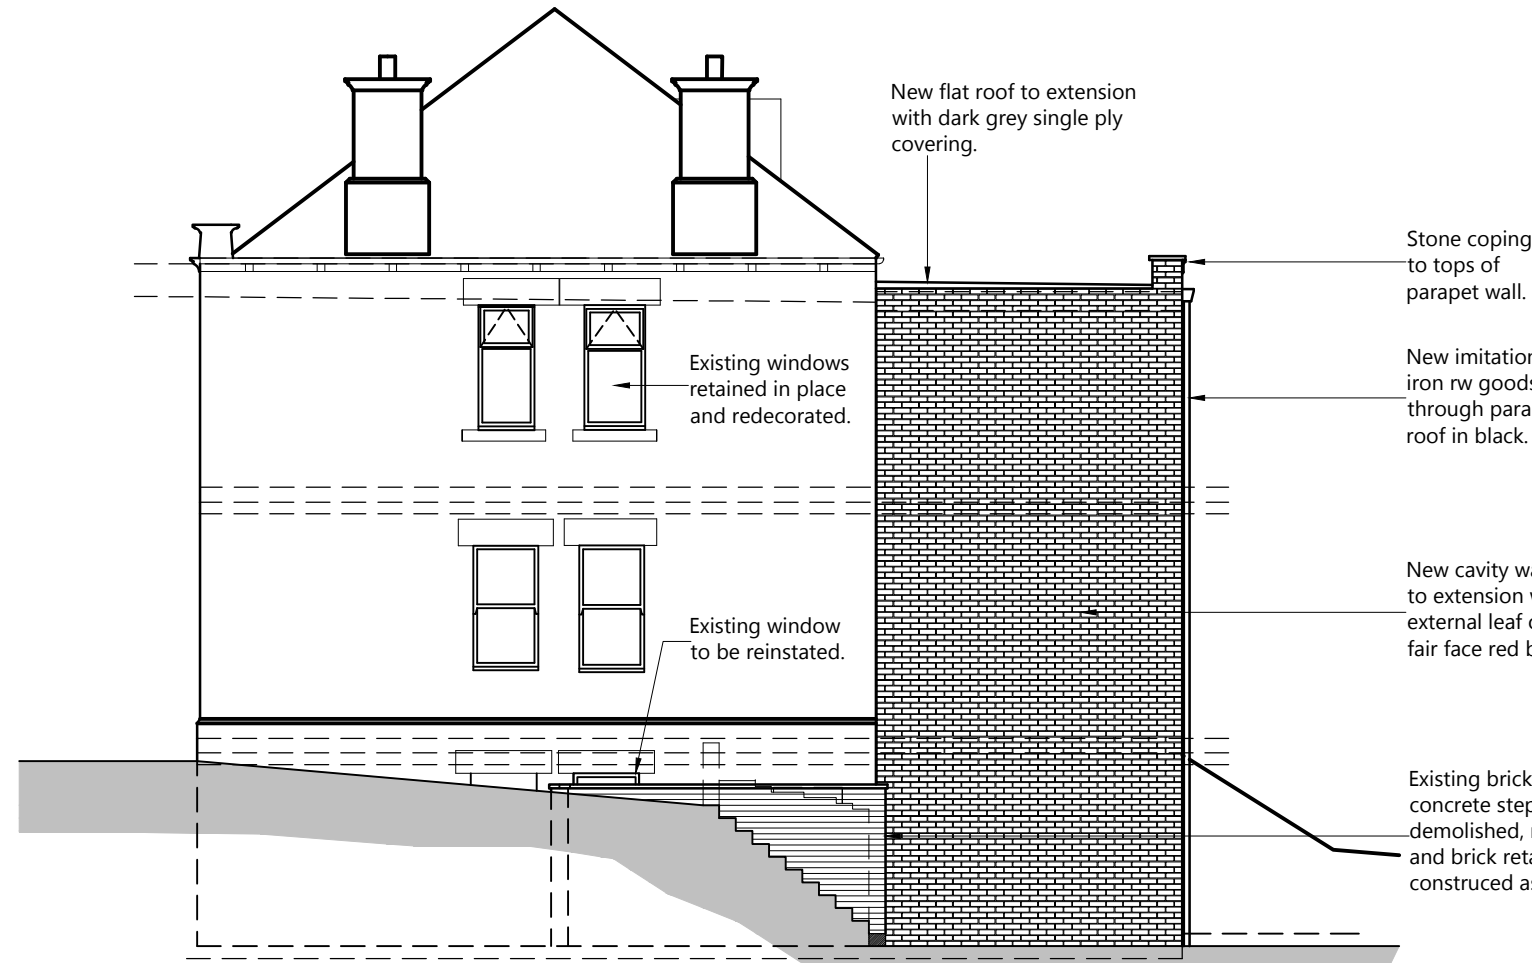


SIDE ELEVATION @ 1:100

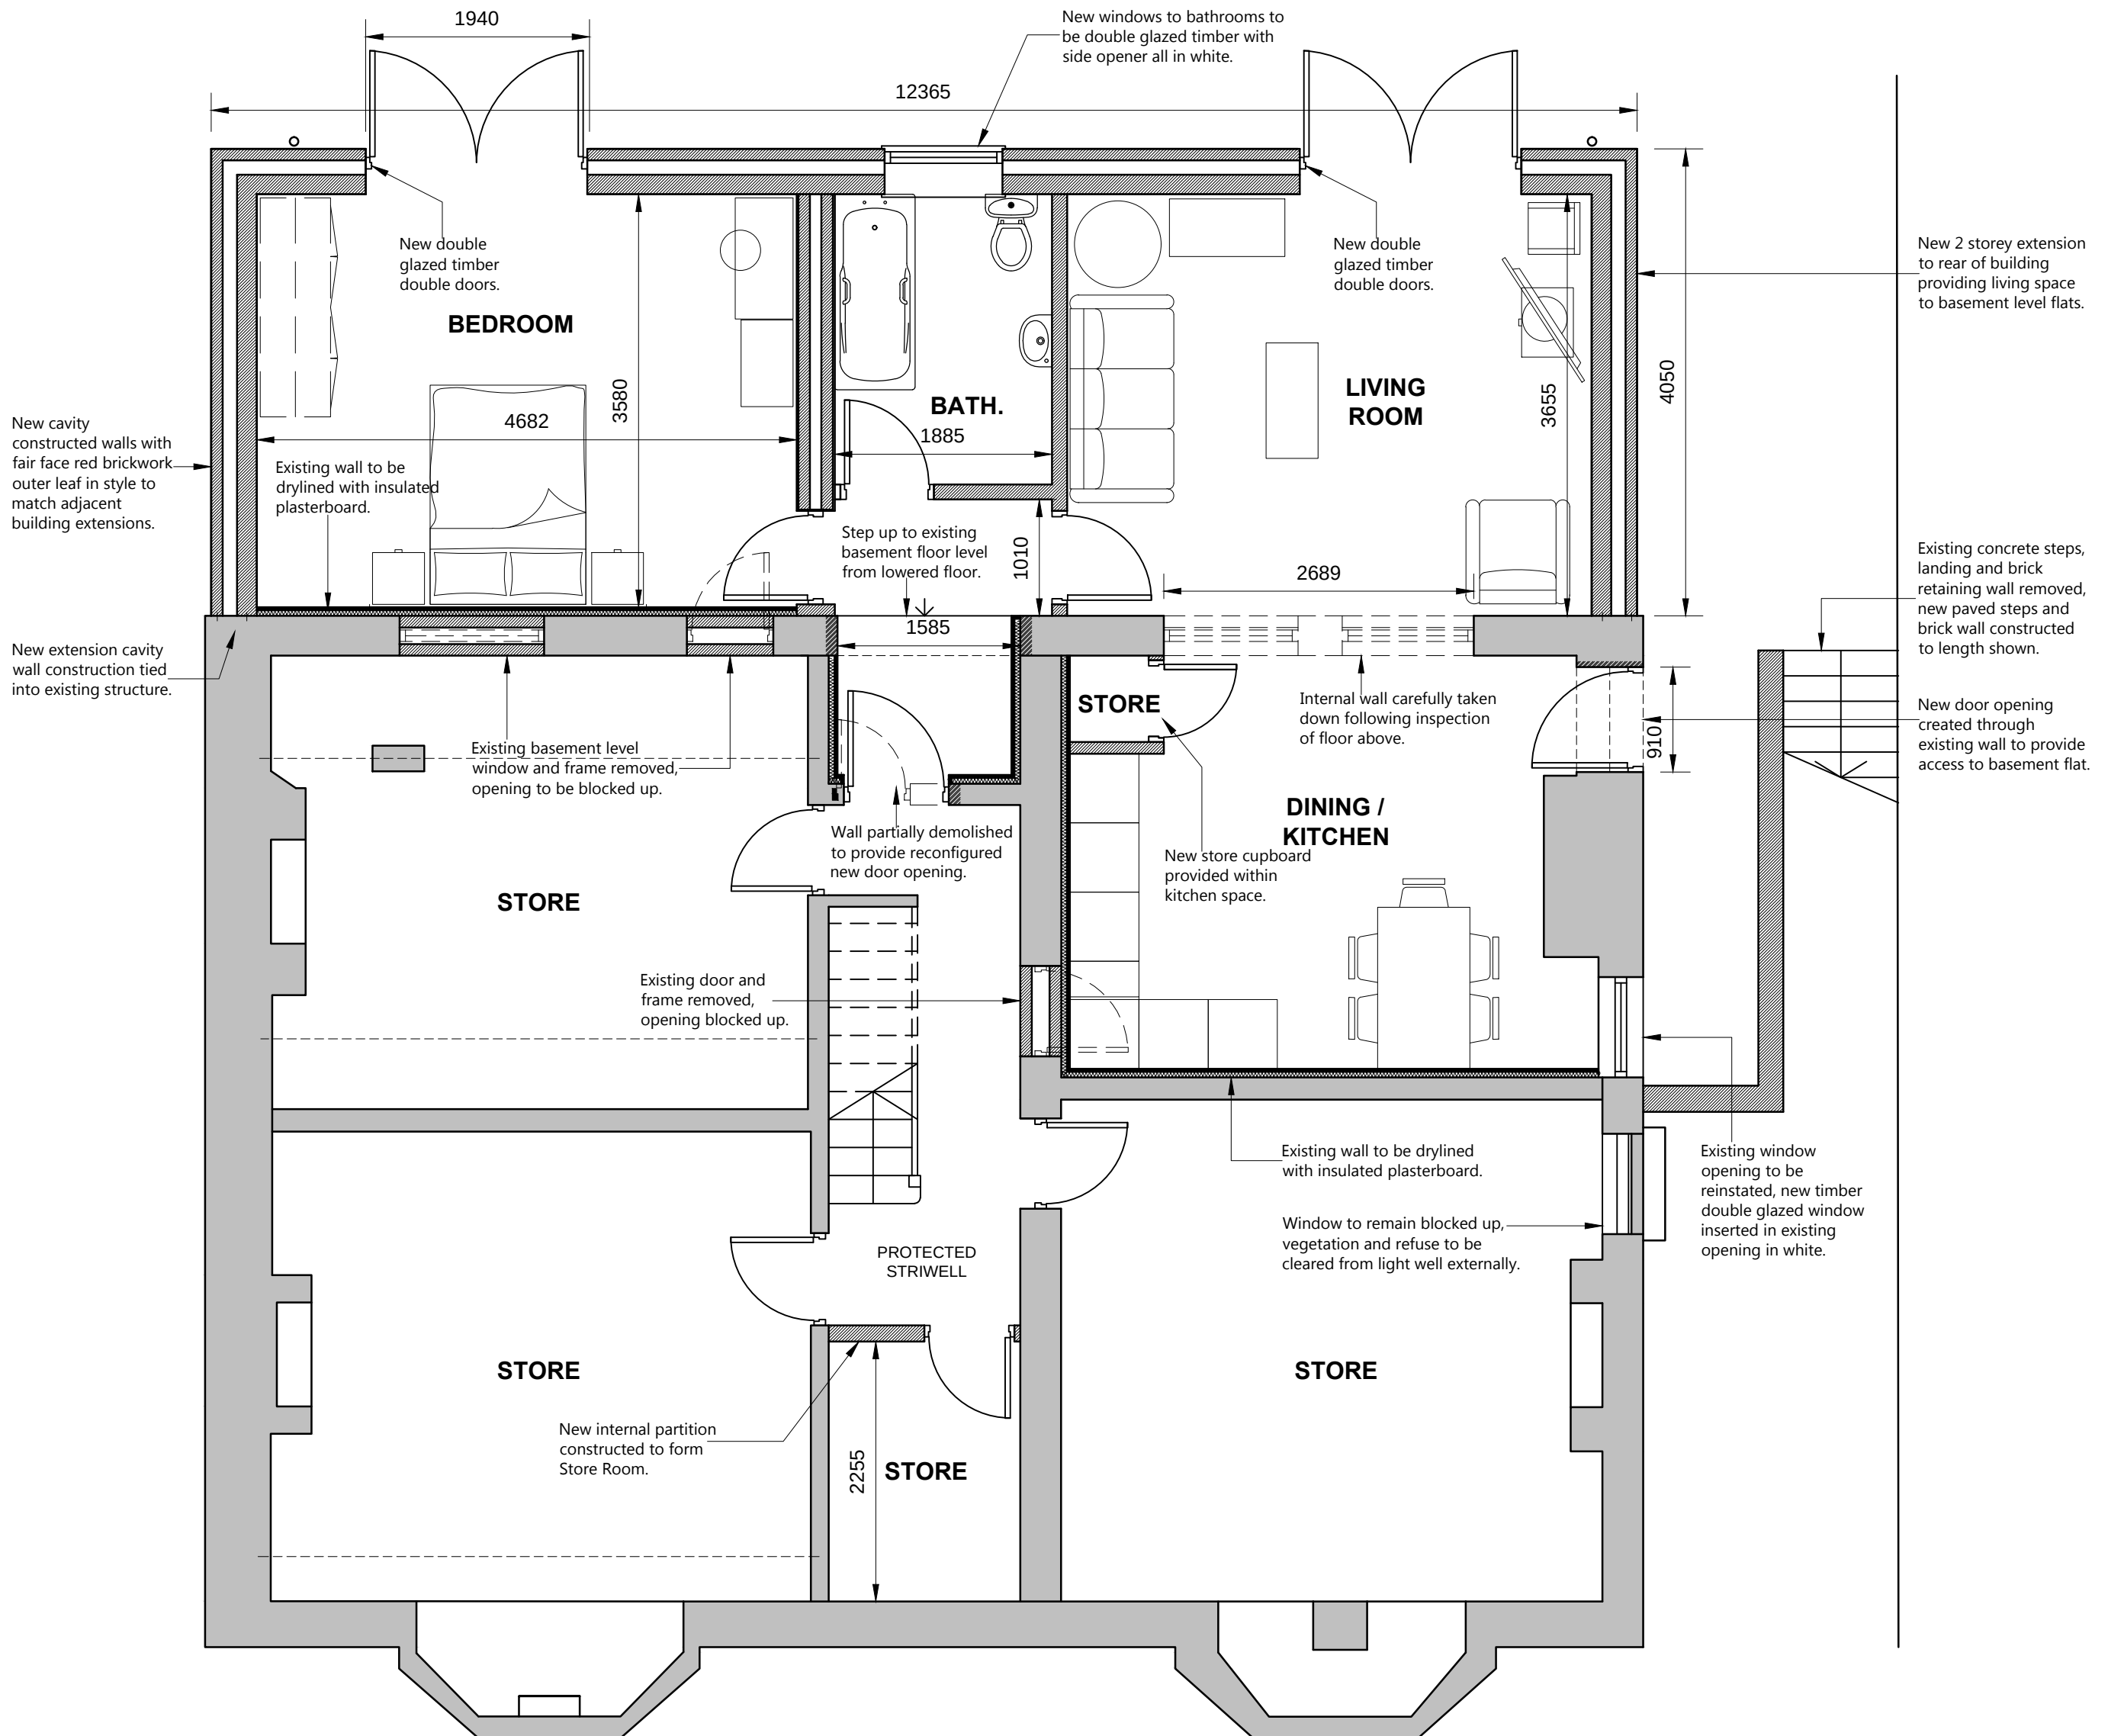

PROPOSED BASEMENT FLOOR PLAN @ 1:50

RESPONSIBILITY IS NOT ACCEPTED FOR OTHERS SCALING DIRECTLY FROM THIS DRAWING. DO NOT SCALE FROM THIS DRAWING. USE WRITTEN DIMENSIONS ONLY.

0 50 ORIGINAL SHEET SIZE A1

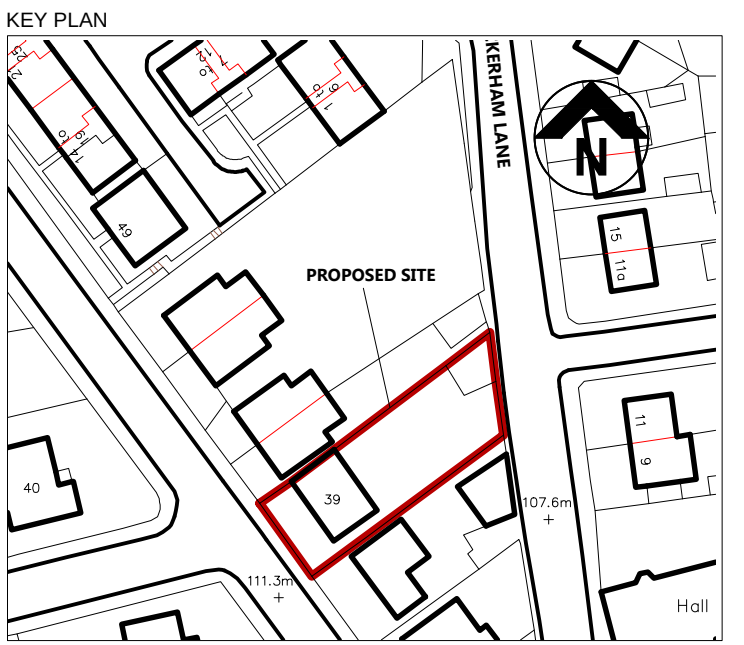

THIS DRAWING IS PRODUCED FOR USE IN THIS PROJECT ONLY AND MAY NOT BE USED FOR ANY OTHER PURPOSE. NPS PROPERTY CONSULTANTS LTD ACCEPT NO LIABILITY FOR THE USE OF THIS DRAWING OTHER THAN THE PURPOSE FOR WHICH IT WAS INTENDED IN CONNECTION WITH THIS PROJECT AS RECORDED IN THE 'PURPOSE FOR ISSUE' AND 'FILE STATUS CODE'.

THIS DRAWING MAY NOT BE REPRODUCED IN ANY FORM WITHOUT PRIOR WRITTEN AGREEMENT OF NPS PROPERTY CONSULTANTS LTD.
© CROWN COPYRIGHT AND DATABASE RIGHTS 2015 ORDNANCE SURVEY LICENCE NUMBER

Notes:

Central windows to rear elevation reduced in width to match central arched window following planning and conservation officer's comments. Notes amended.					
P2	SBL	03.03.15	PH	03.03.15	
FIRST ISSUE					
P1					
COMMENT					
REV	DRAWN	DATE	CHECKED	DATE	APPROVED
nps group					
NPS Property Consultants Ltd Scandic House, 85 Mouresgate, Norwich, Norfolk, NR1 3PY, Tel 01603 756150, Email: nps@mail@nps.co.uk, web:www.nps.co.uk					
CLIENT BERNESLAI HOMES					
PROJECT 39 HUDDERSFIELD ROAD					
TITLE PROPOSED FLOOR PLANS AND ELEVATIONS					

SCALES 1:50,1:100 ARCHITECT PROJECT NUMBER 15-01-1203

DRAWING NUMBER NPS-00-00-DR-A-031		REV CODE P2
STATUS CODE S2	PURPOSE OF ISSUE PLANNING APPROVAL	DRAWN BY GH