






REAR ELEVATION
AS PROPOSED

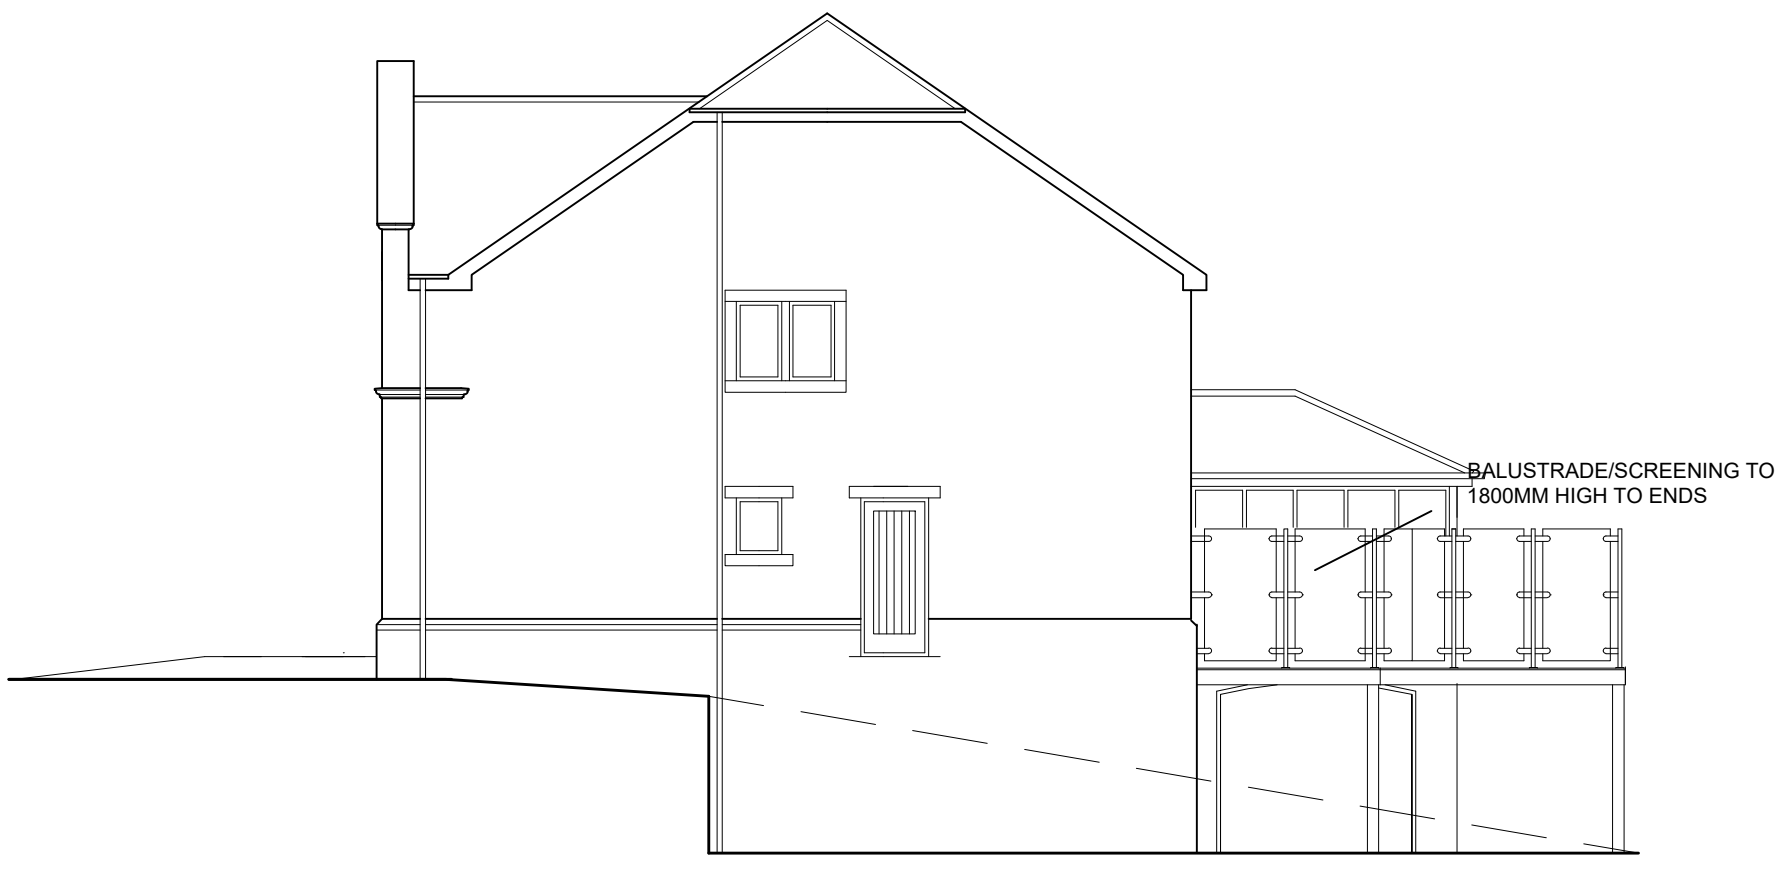


SIDE ELEVATION
AS PROPOSED

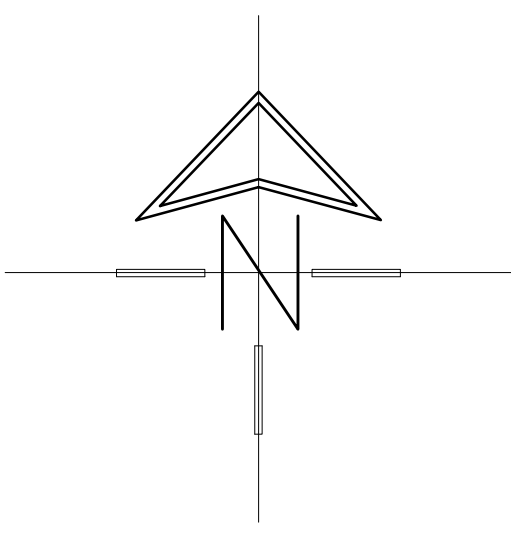


LOCATION PLAN
scale 1:1250

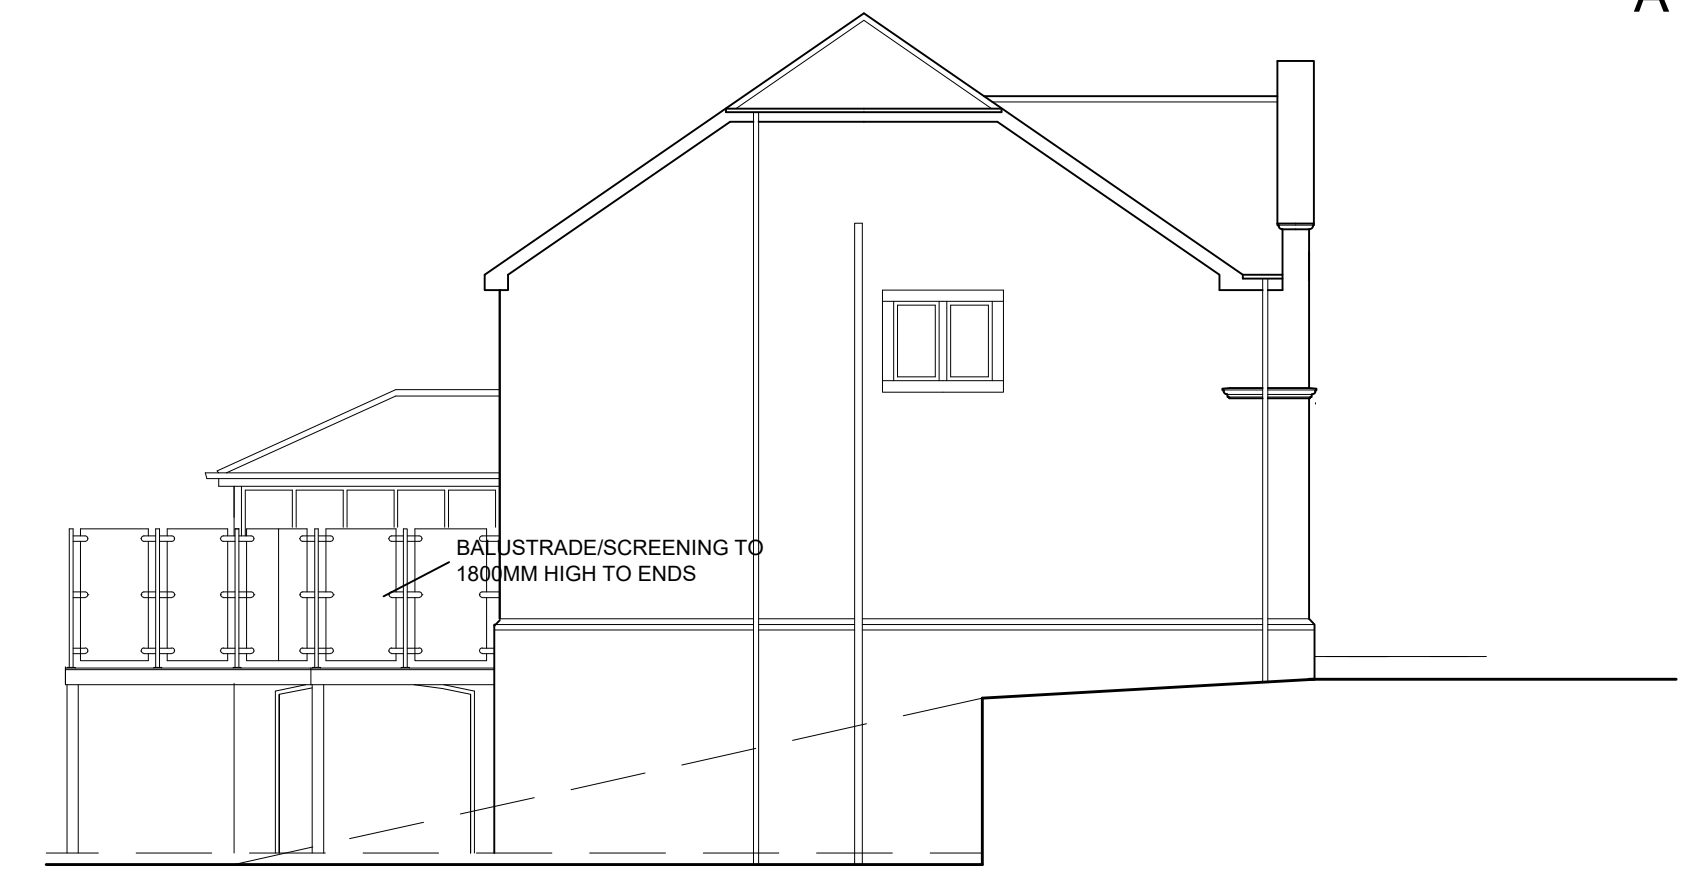


SIDE ELEVATION
AS PROPOSED

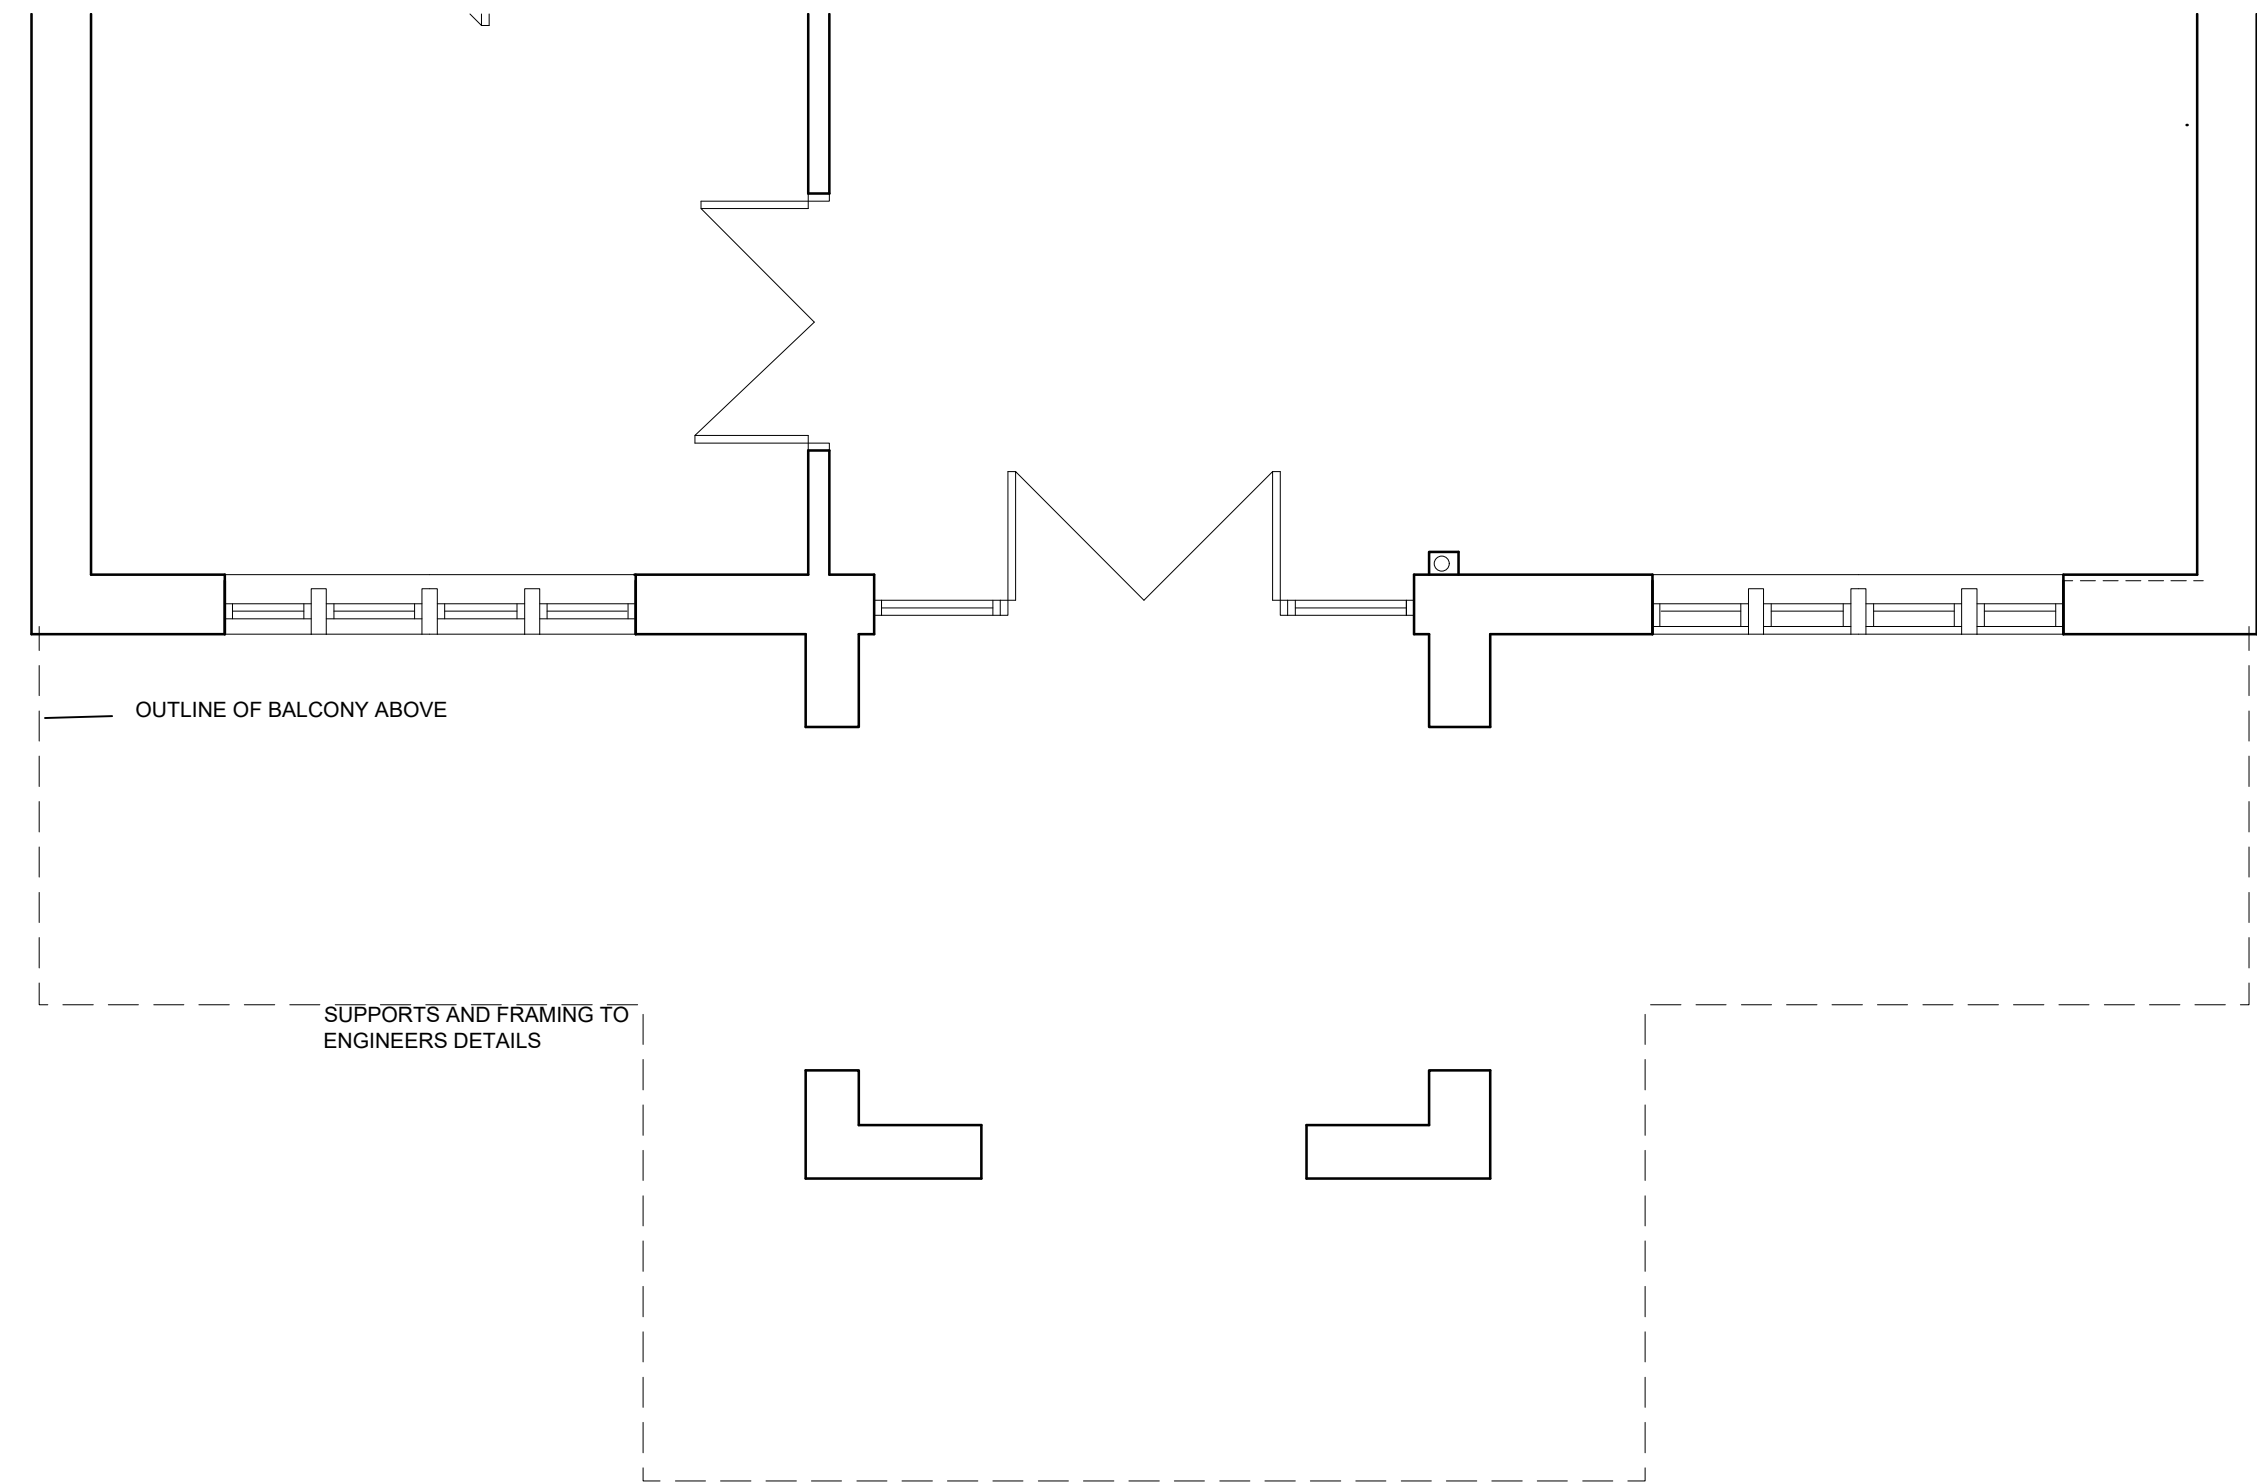

LOWER GROUND FLOOR PLAN

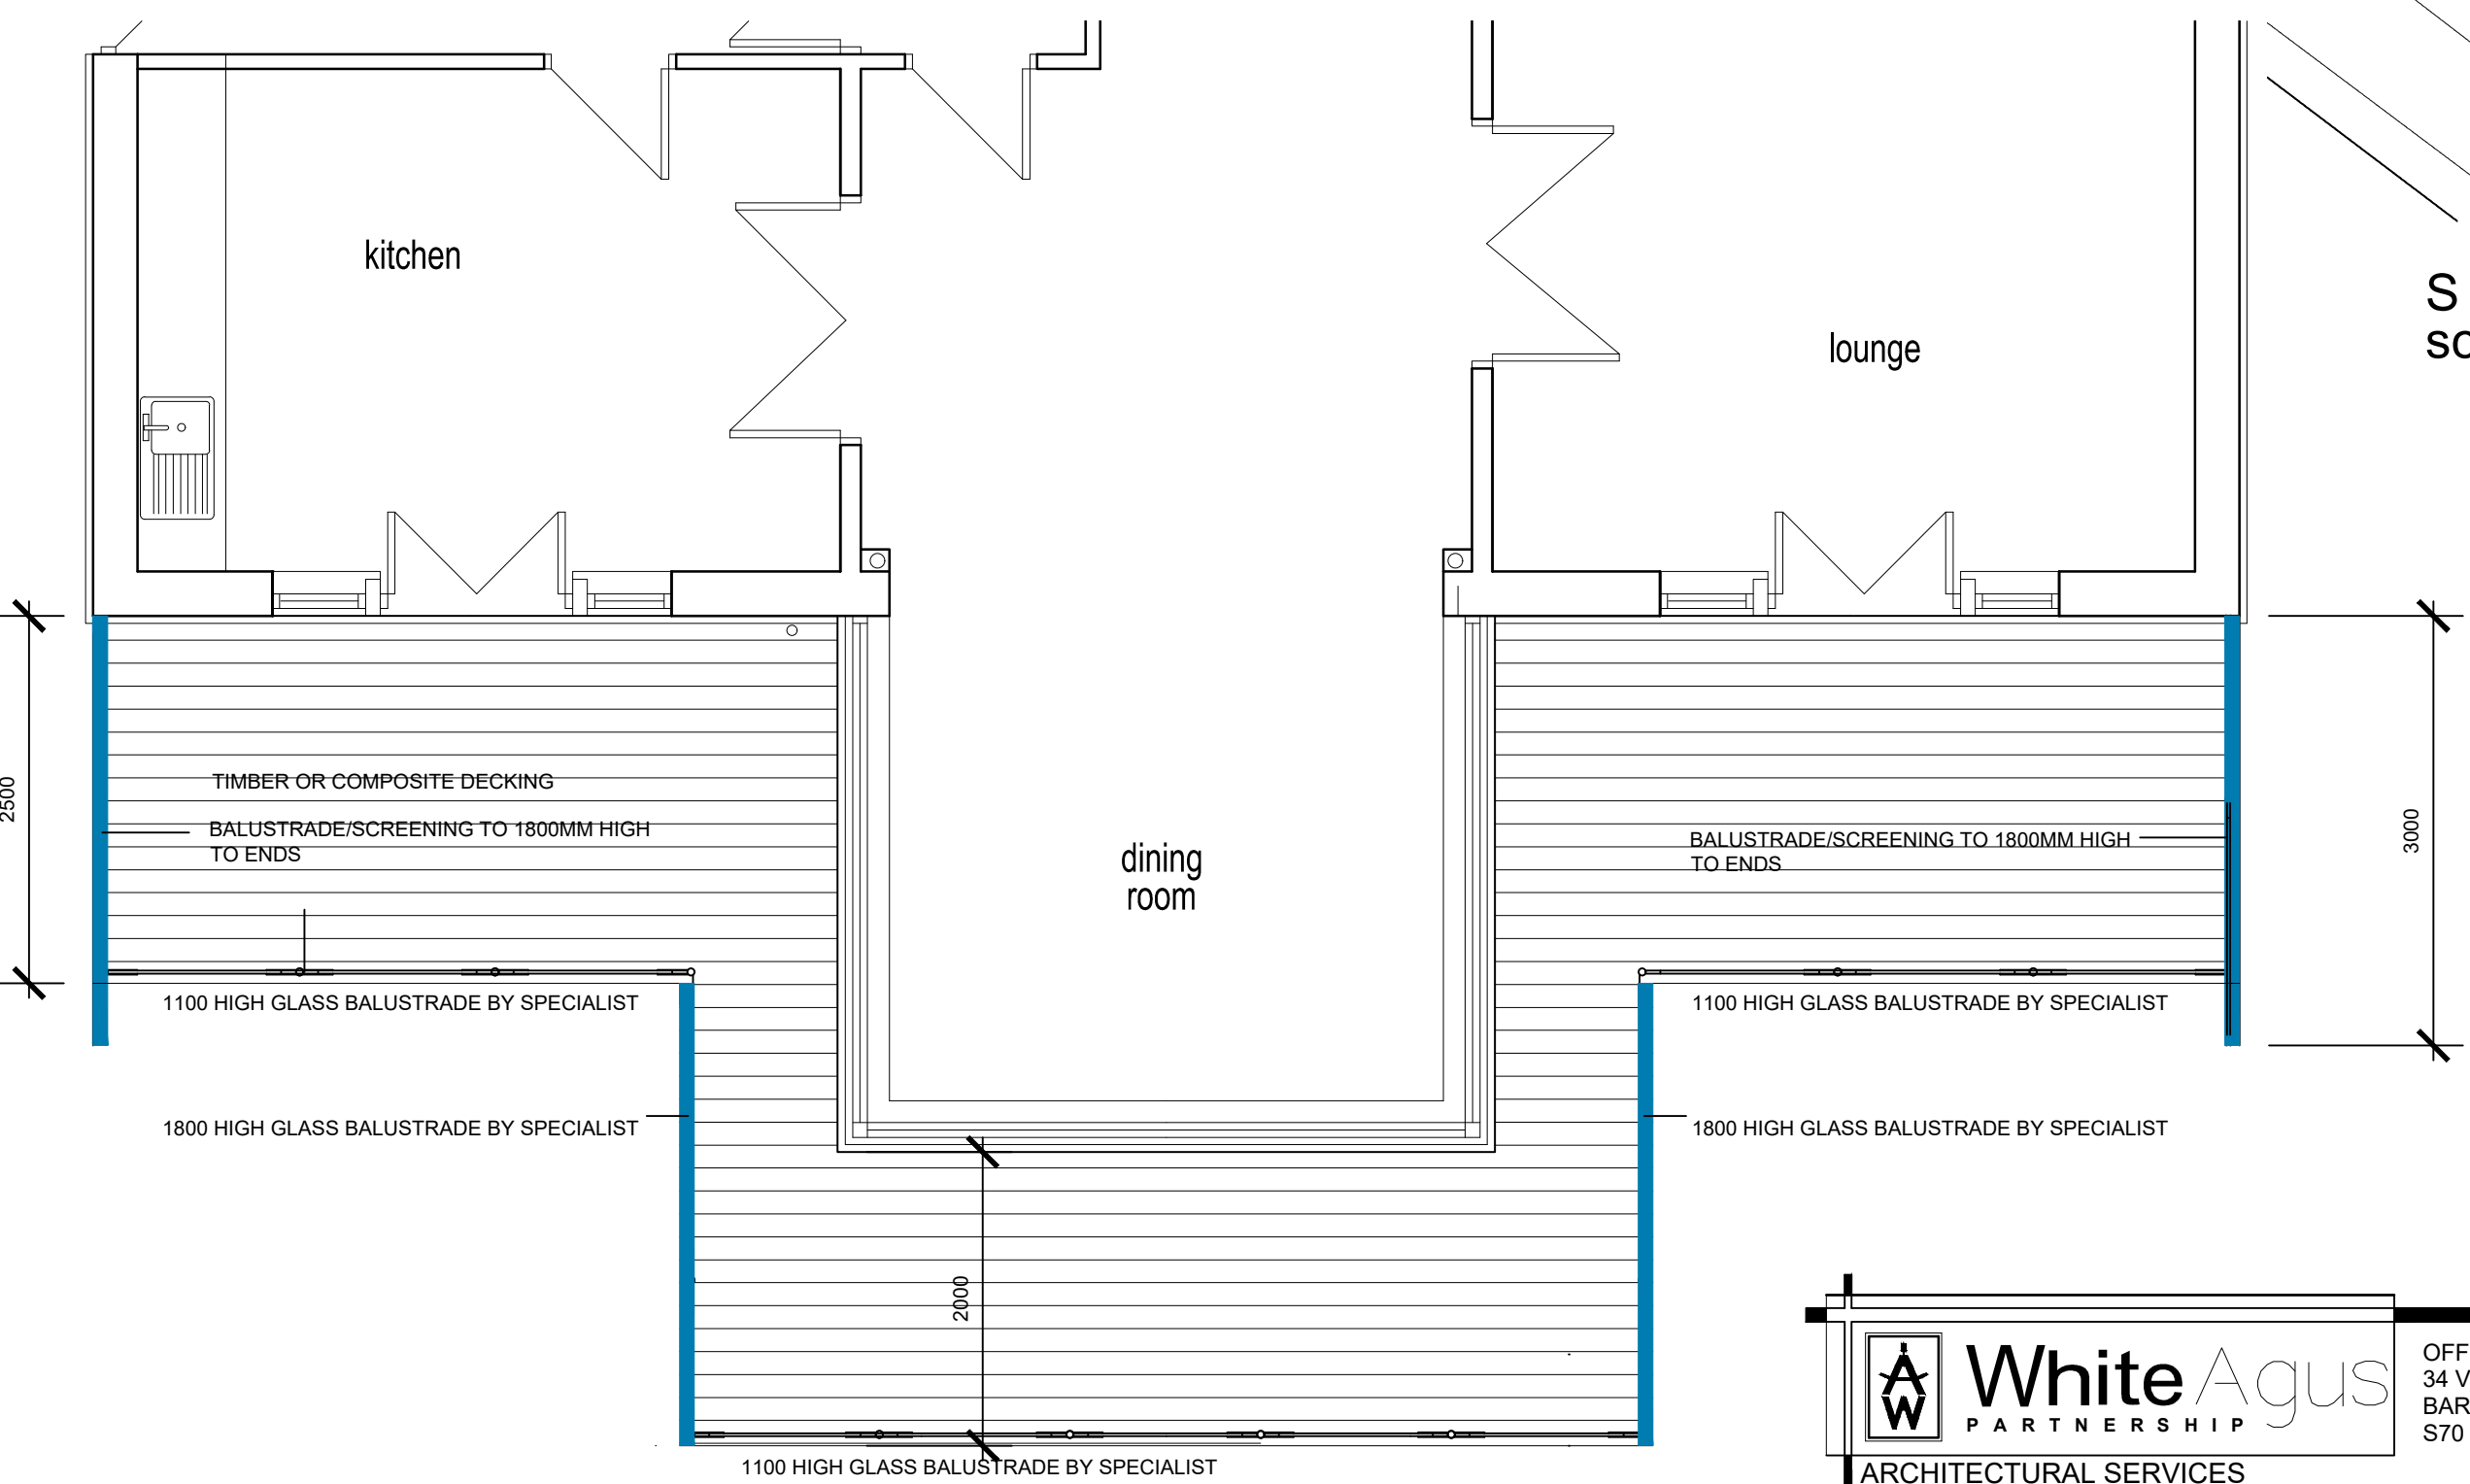

GROUND FLOOR PLAN

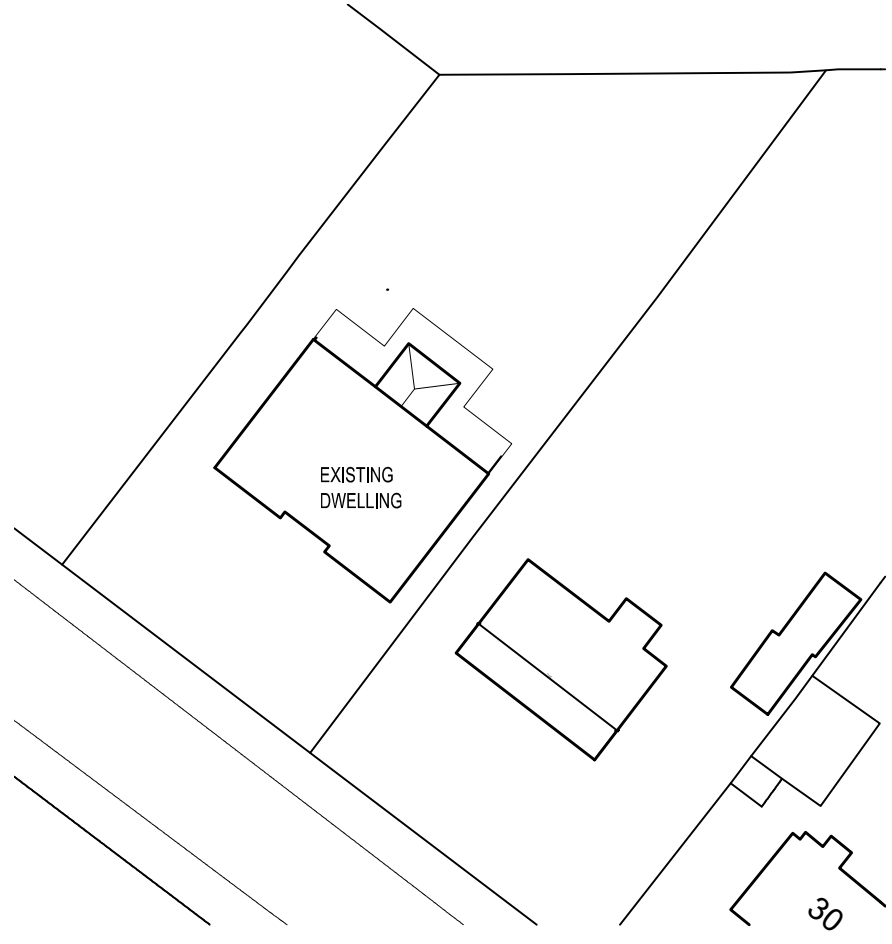

SITE PLAN
scale 1:500



OFFICE ONE,
34 VICTORIA ROAD,
BARNSELEY,
S70 2BU

Phone: 01226 208482
Email: info@whiteaguspartnership.co.uk
Web: www.whiteaguspartnership.co.uk

ARCHITECTURAL SERVICES			Client.		
Project. PROPOSED BALCONY 34 STAINCROSS COMMON BARNSELEY S75 6NA			DR MAVHAVI		
Drawing Title. PLANS AND ELEVATIONS			Date. MARCH 2021	Scale. 1:50 & 1:100 @ A1	
			Ref. 20-273	Dwg. No. 01	Rev. E
Date	Suffix	Description	Date	Suffix	Description
13-05-21	A	REVISED TO CLIENT'S REQUIREMENTS			
20-08-21	B	SIZE OF BALCONY REDUCED			
22-09-21	C	SIZE OF BALCONY REDUCED			
24-11-21	D	SCREENING REVISED AS REQUIRED BY P.O.			
30-05-22	E	REVISED FOLLOWING PLANNING APPEAL			