




|             |         |
|-------------|---------|
| Drawing No. | Rev No. |
| MJC001 -004 | B       |

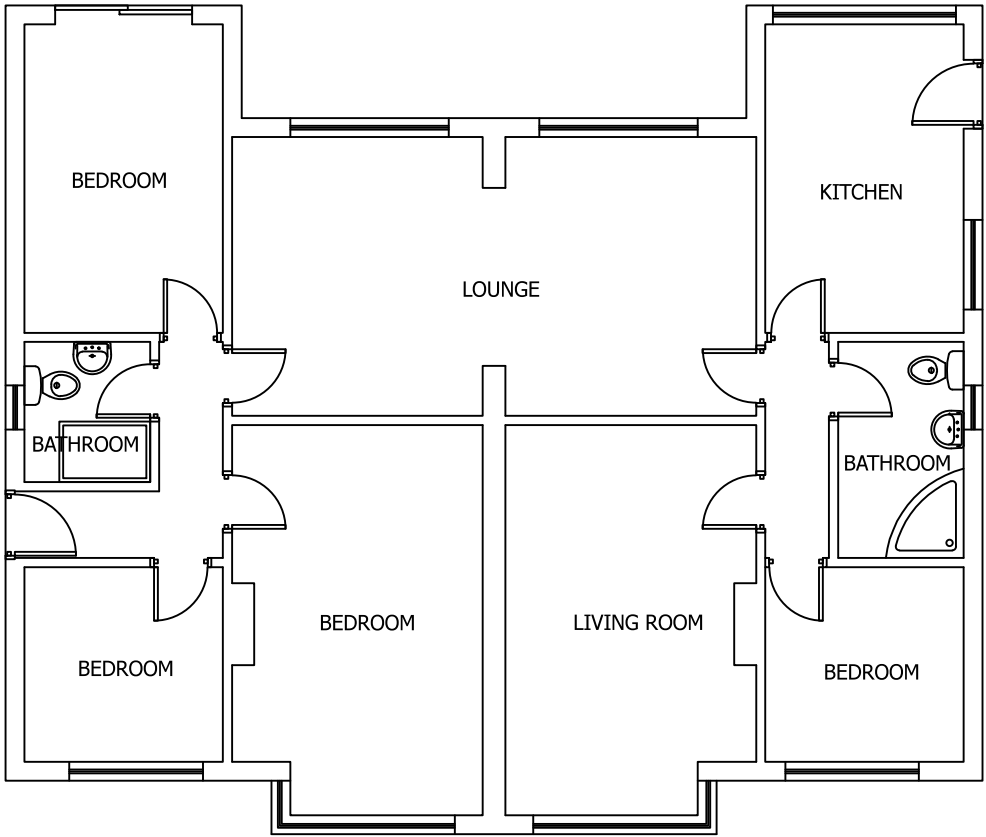

EXISTING GROUND FLOOR PLAN  
SCALE 1:100 AT A3

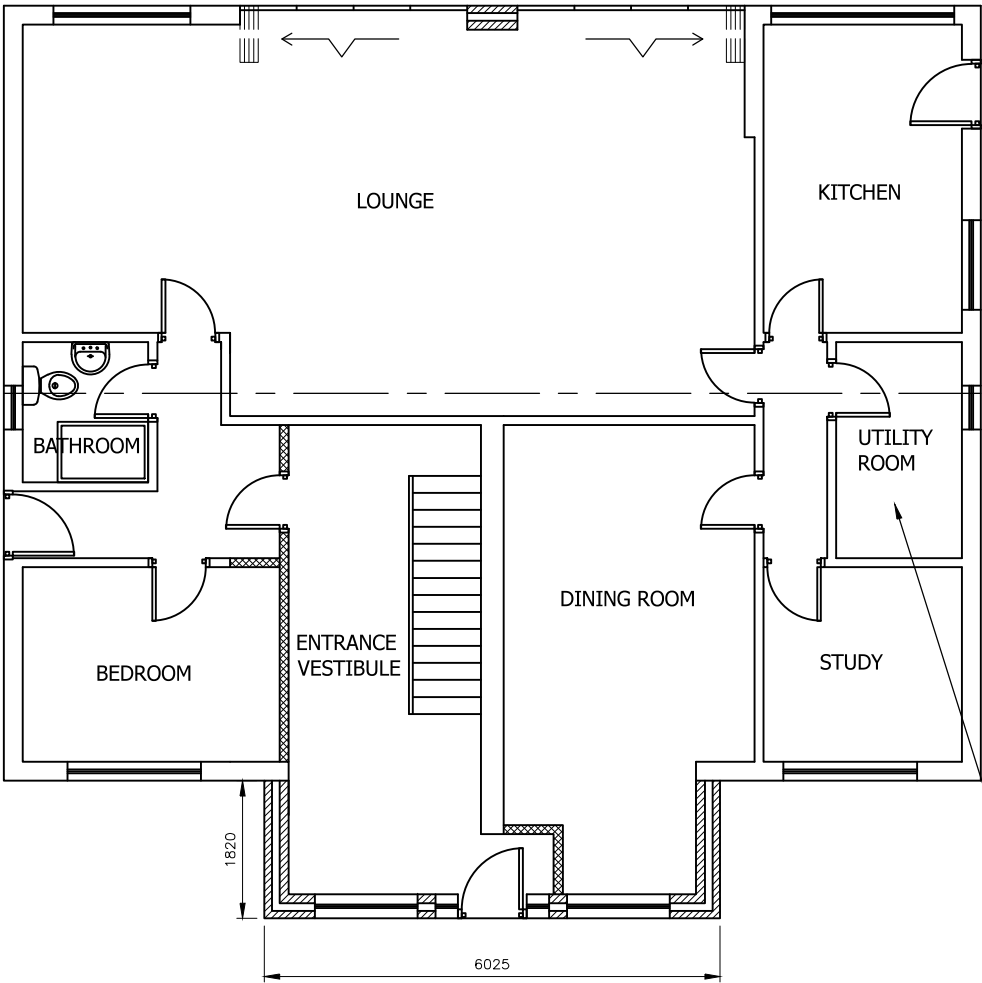

PROPOSED GROUND FLOOR PLAN  
SCALE 1:100 AT A3

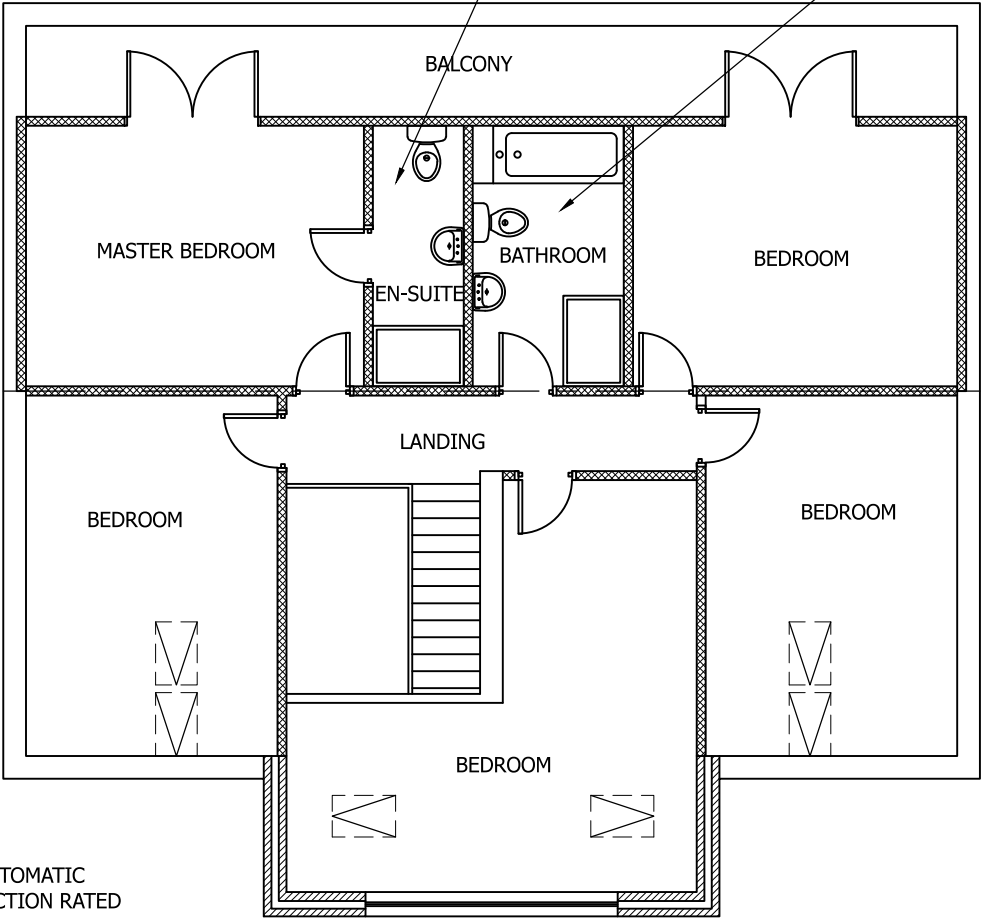

PROPOSED FIRST FLOOR PLAN  
SCALE 1:100 AT A3

EN-SUITE TO HAVE AUTOMATIC  
MECHANICAL EXTRACTION RATED  
AT 15L/SEC WITH 20 MIUTE OVERUN

DO NOT SCALE: Contractor to check all dimensions and report  
any omissions or errors

NOTES

BATHROOM TO HAVE AUTOMATIC  
MECHANICAL EXTRACTION RATED  
AT 15L/SEC WITH 20 MIUTE OVERUN

|     |                        |     |     |     |          |
|-----|------------------------|-----|-----|-----|----------|
| B   | Front extension lifted | JRB |     |     | 05/02/19 |
| A   | Dormers removed        | JRB |     |     | 18/04/18 |
| Rev | Description            | By  | Chk | App | Date     |

JRB DESIGNS Ltd  
1 Saville Road  
Cudworth  
Barnsley  
S72 8LT  
Tel: 01226 383542  
Fax: 01226 380078  
Mob: 07970 541192  
Email: john@jrbdesigns.co.uk

This drawing is copyright. © jrbdesigns Ltd.

Client  
**MR. J COTTERIL**

Drawing Title  
**PROPOSED PLANS**

Address  
**7 BEECH CLOSE  
BRIERLEY  
BARNLEY  
S72 9EJ**

Project Title:  
**FRONT & REAR EXTENSION &  
RIASING OF ROOF FOR LOFT CON**

Purpose of Issue:  
**PLANNING**

Drawing Status  
**FIRST ISSUE**

|                         |                    |                                   |
|-------------------------|--------------------|-----------------------------------|
| Scale at A3<br>AS SHOWN | Drawn By<br>JRB    | Date<br>19/01/2018                |
| Checked By              | Date<br>19/01/2018 | Approved By<br>Date<br>19/01/2018 |

|                              |                           |                      |
|------------------------------|---------------------------|----------------------|
| Project No.<br><b>MJC001</b> | Drawing No.<br><b>004</b> | Revision<br><b>B</b> |
|------------------------------|---------------------------|----------------------|

APPROVAL ☒ INFORMATION ☐ TENDER ☐ CONTRACT ☐ CONSTRUCTION ☐