




Graphical Scale 1:100										0	1	2	3	4	5	6m								
Drawn by: MJB		Date: 07/03/12		Scale: 1:100		@ A1																		
Status	Preliminary	Preparation	Tender	Construction	Last Issue																			
Date:	07/03/12																							
Approved by:	DC																							
Revision						Date	Drawn	Approved																

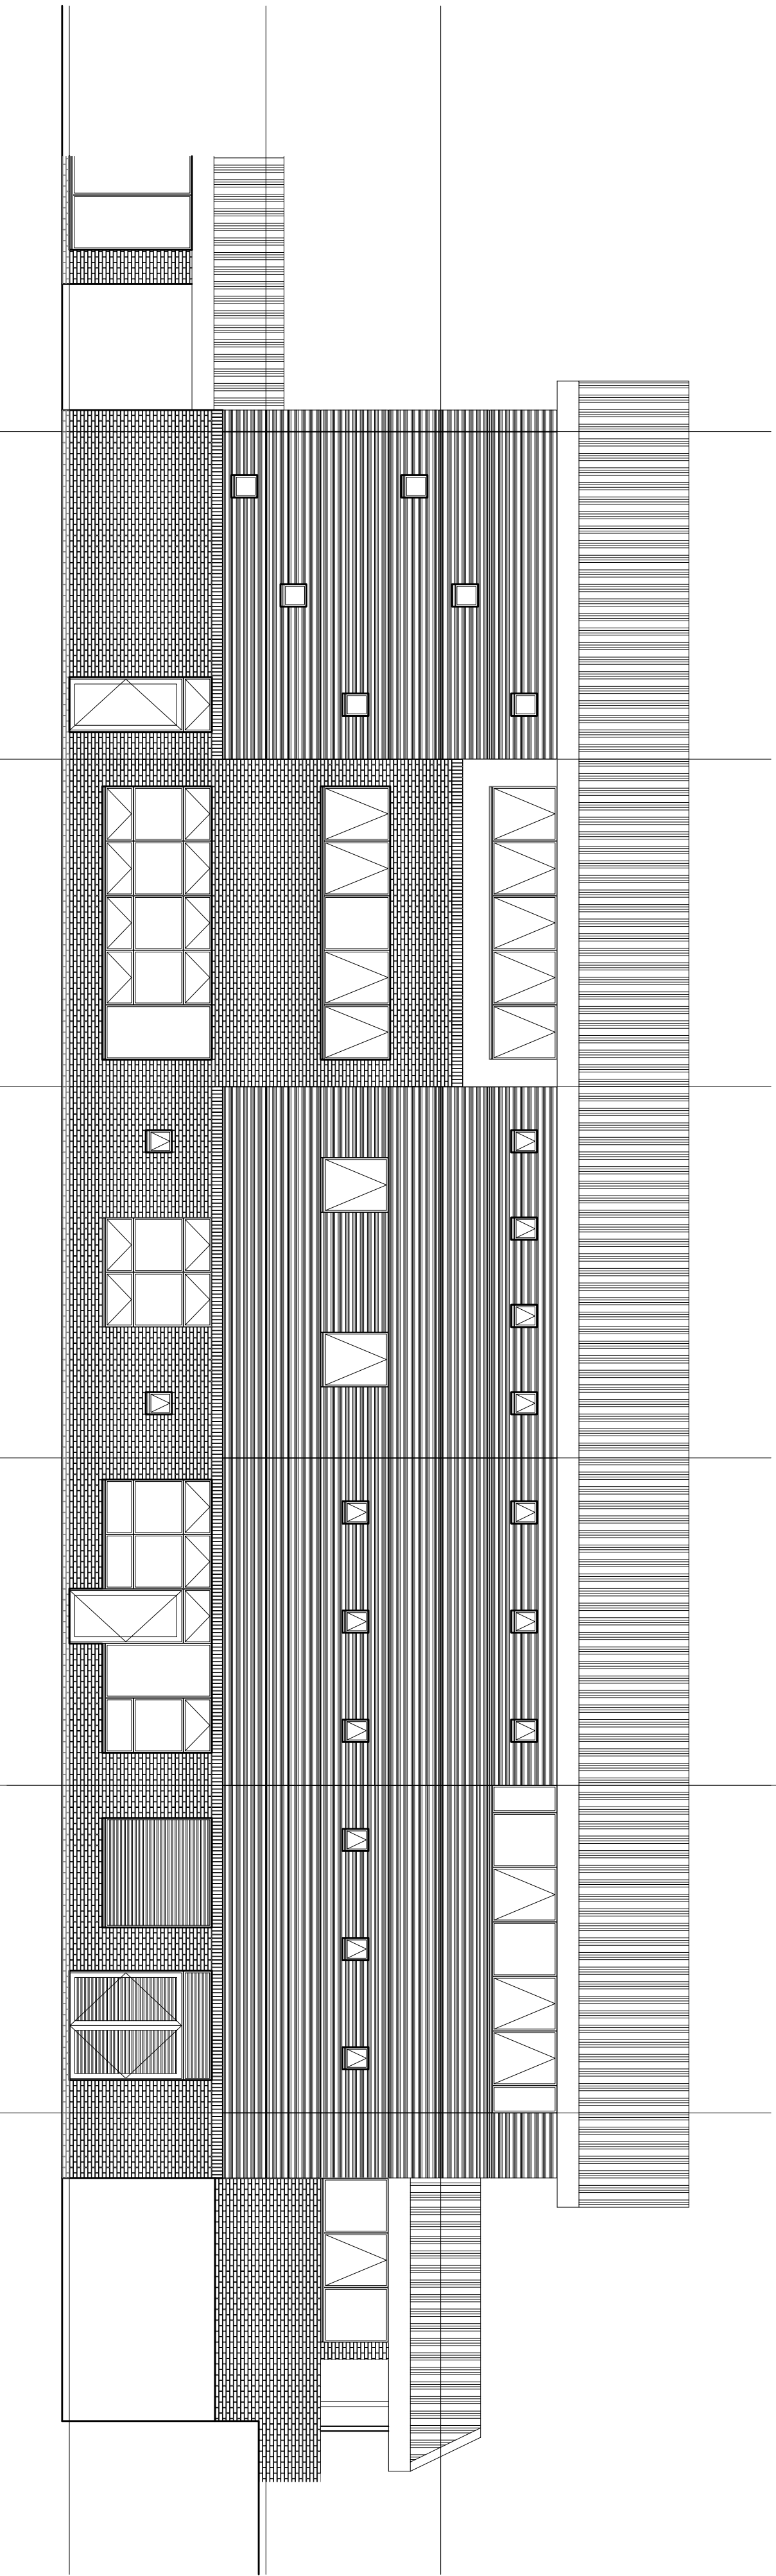


Proposed North West Elevation - Scale 1:100

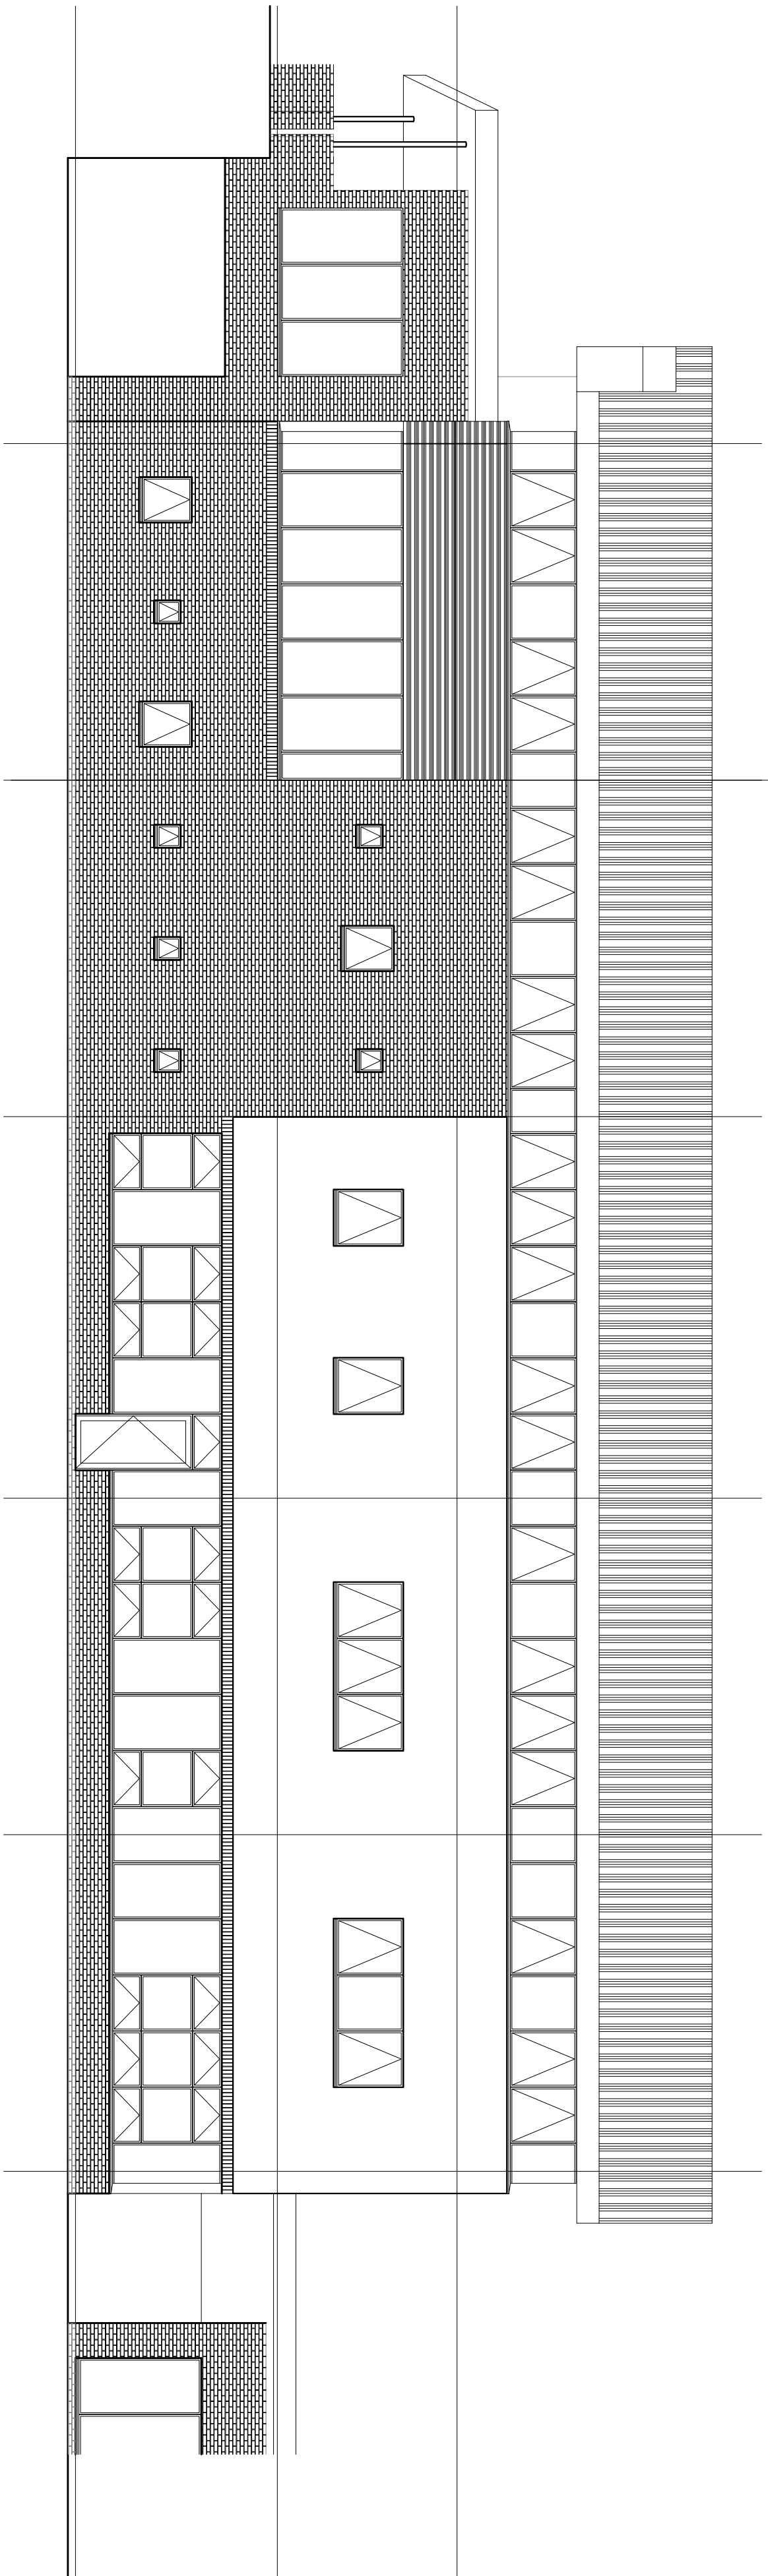

Proposed South East Elevation - Scale 1:100

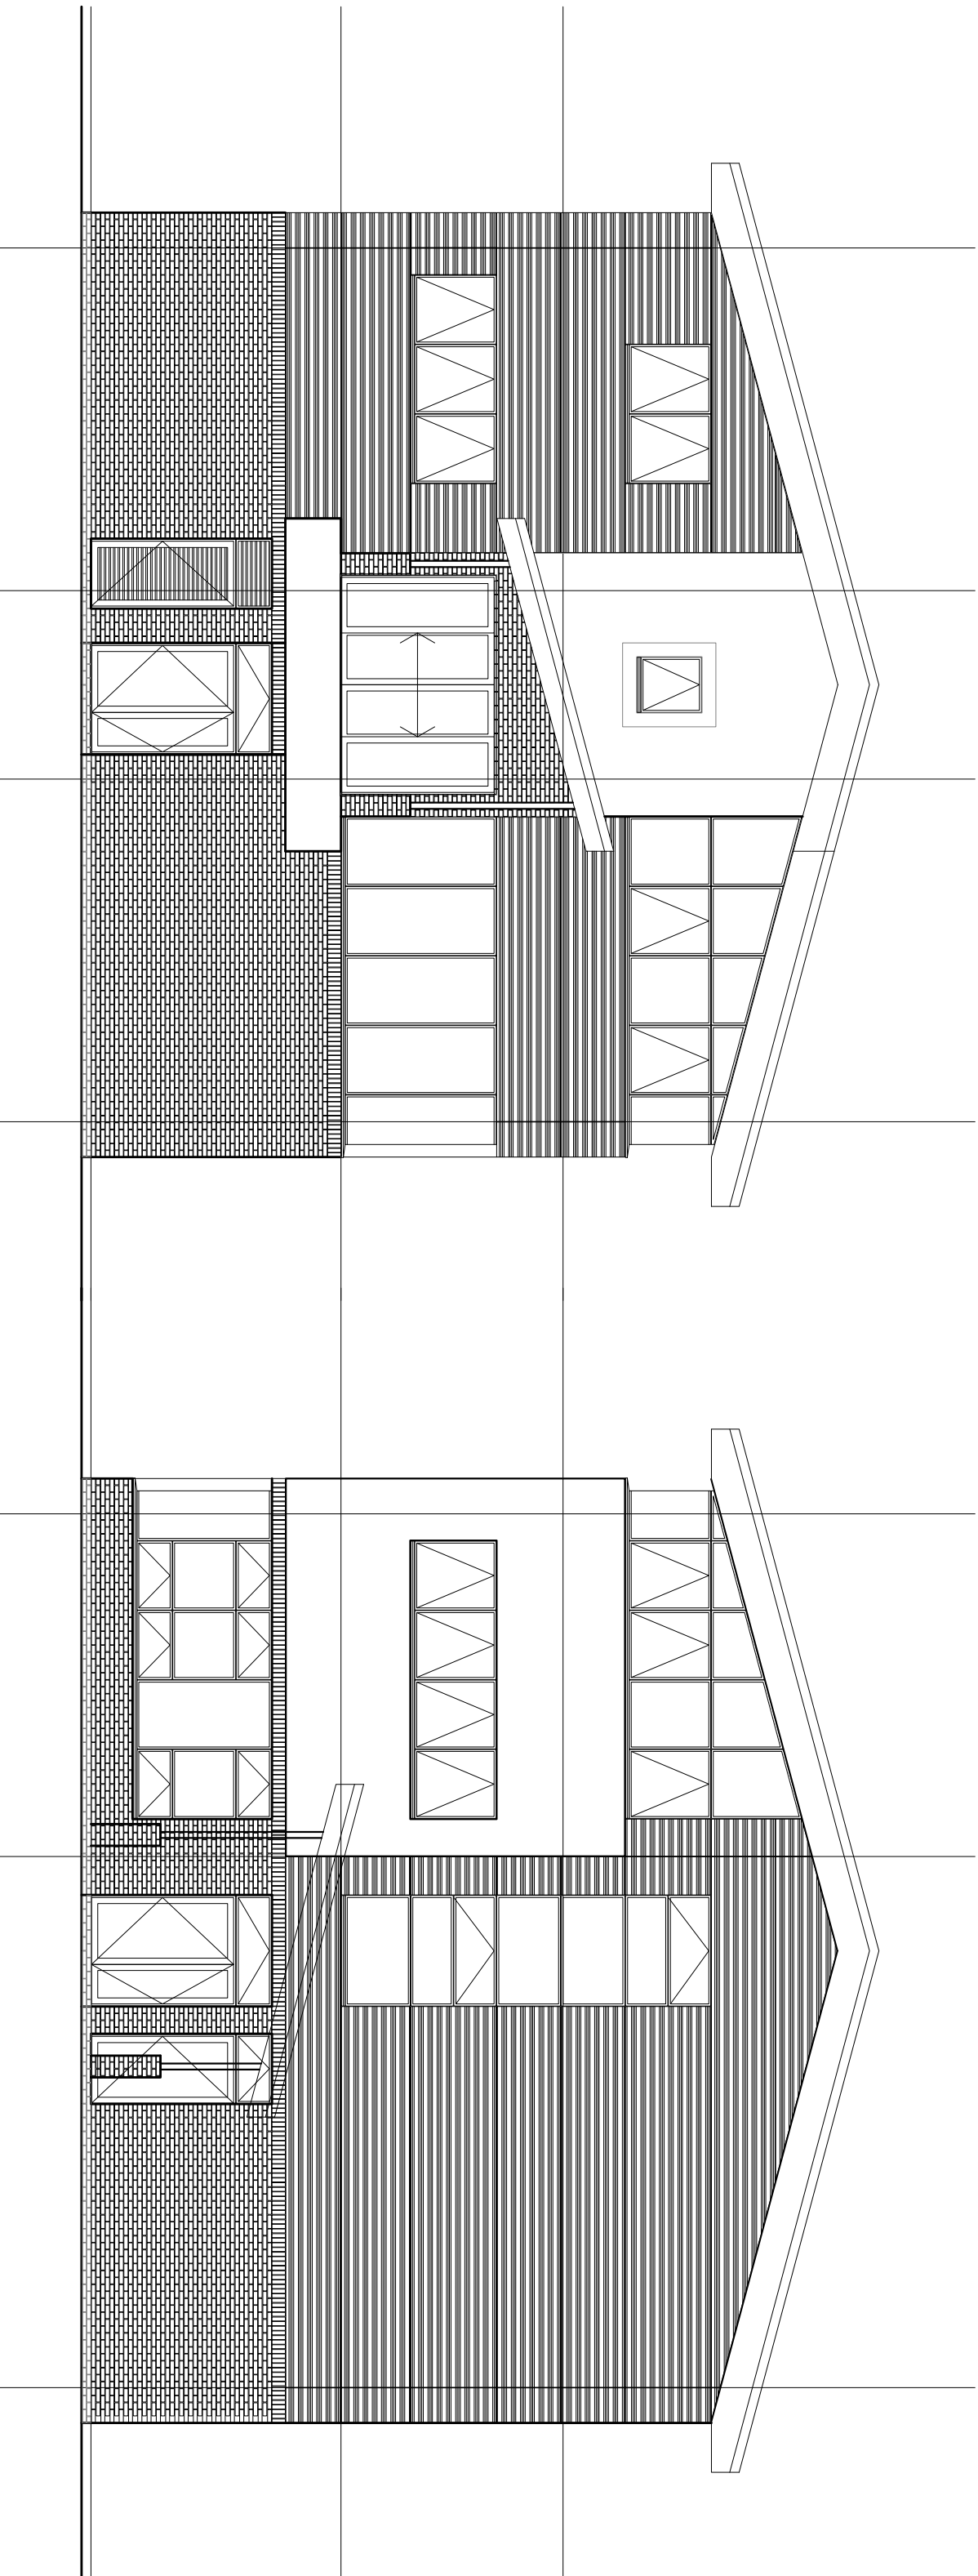


Proposed South West Elevation - Scale 1:100

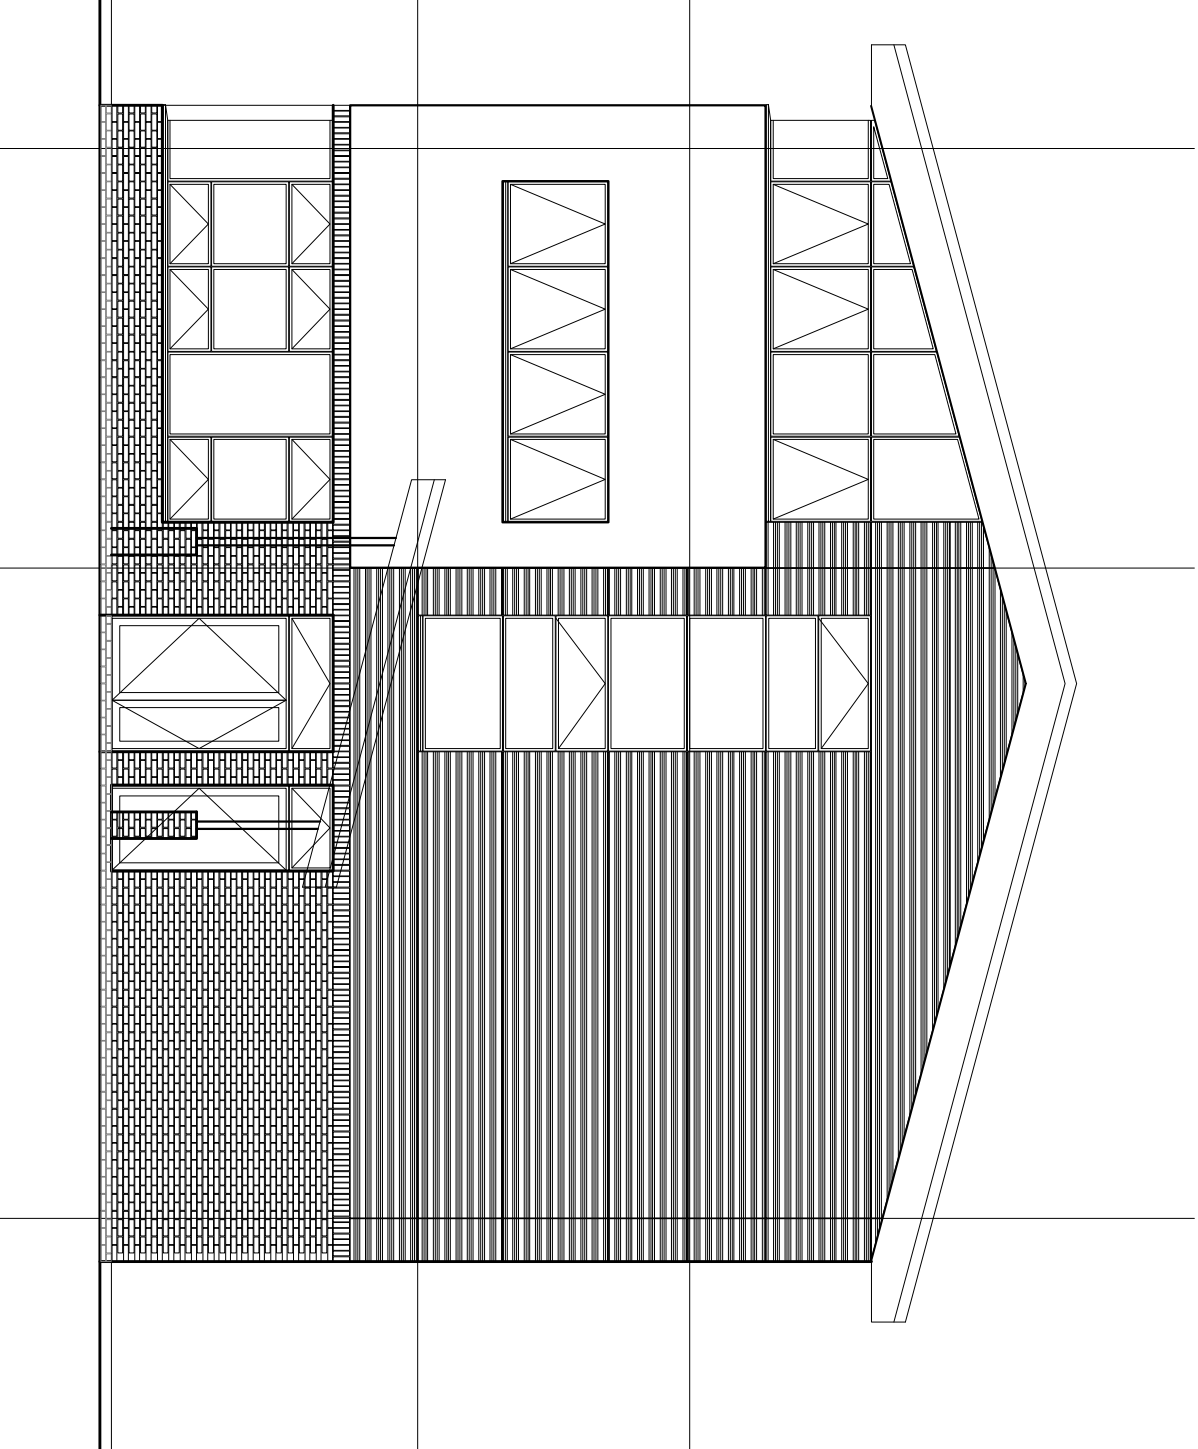

Proposed North East Elevation - Scale 1:100


Materials Key:

- Roof Eaves / Soffits / Trims > Powder Coated Aluminium RAL: 9010 (Pure White)
- Pitched Roof > Kingspan Composite Sheet KS1000FW, Colour - Metallic Sirius
- Rainwater Goods > Powder Coated Aluminium RAL: 7030 (Stone Grey)
- Continuous "Ribbord" Windows > Powder Coated Aluminium Frames RAL: 7030 (Stone Grey) with Glazed Infill / composite panels random mix of RAL: 7030 (Stone Grey), 7031 (Bleu Grey), 7022 (Umber Grey), 7013 (Oyster White)
- Composite Cladding Panels > RAL 9002 (Hamlet)
- Inset Windows > Powder Coated Aluminium Frames RAL 7030 (Stone Grey) with Glazed Infill
- Render to feature areas > RAL 7031 (Bleu Grey)
- Brick Soldier Course > Continuous "Ribbord" Windows > Powder Coated Aluminium Frames RAL: 7030 (Stone Grey) with Glazed Infill / composite panels random mix of RAL: 7030 (Stone Grey), 7031 (Bleu Grey), 7022 (Umber Grey), 7013 (Oyster White)
- Brickwork Plinth > Ibstock "Stuart Buff" (2-Storey height to areas)
- Ibstock "Stuart Buff" (2-Storey height to areas)
- Brickwork below DPC> Ibstock "Starfordshire Blue Brindle Dragface"

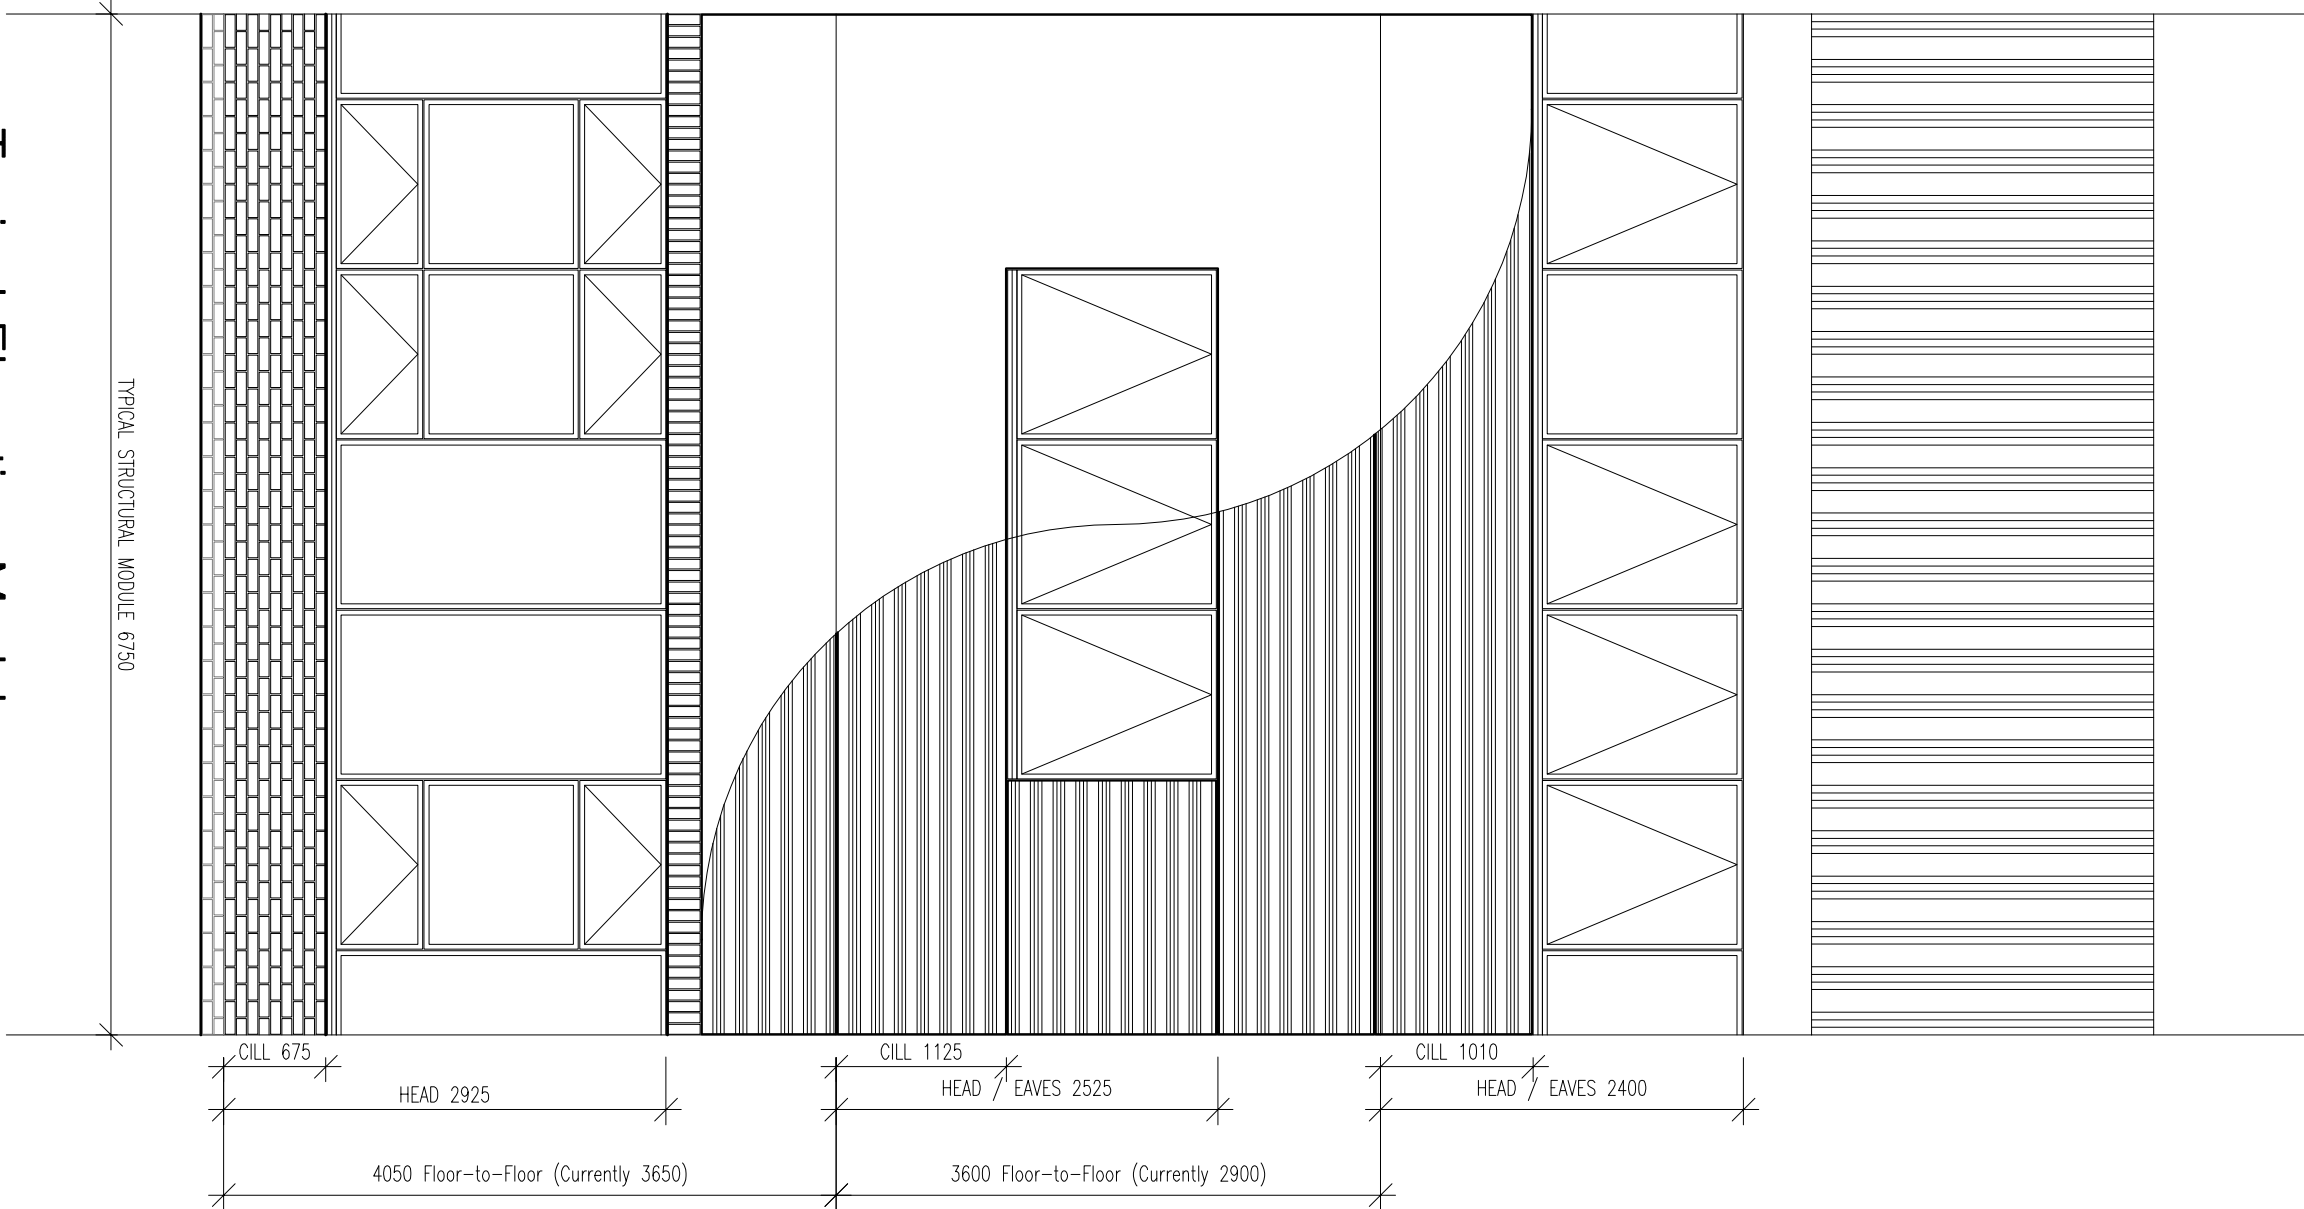

Typical Elevation Module - Scale 1:50

This drawing was prepared for Interserve Construction and shall not be used for any other purpose than for making a planning application to Barnsley Metropolitan Borough Council.

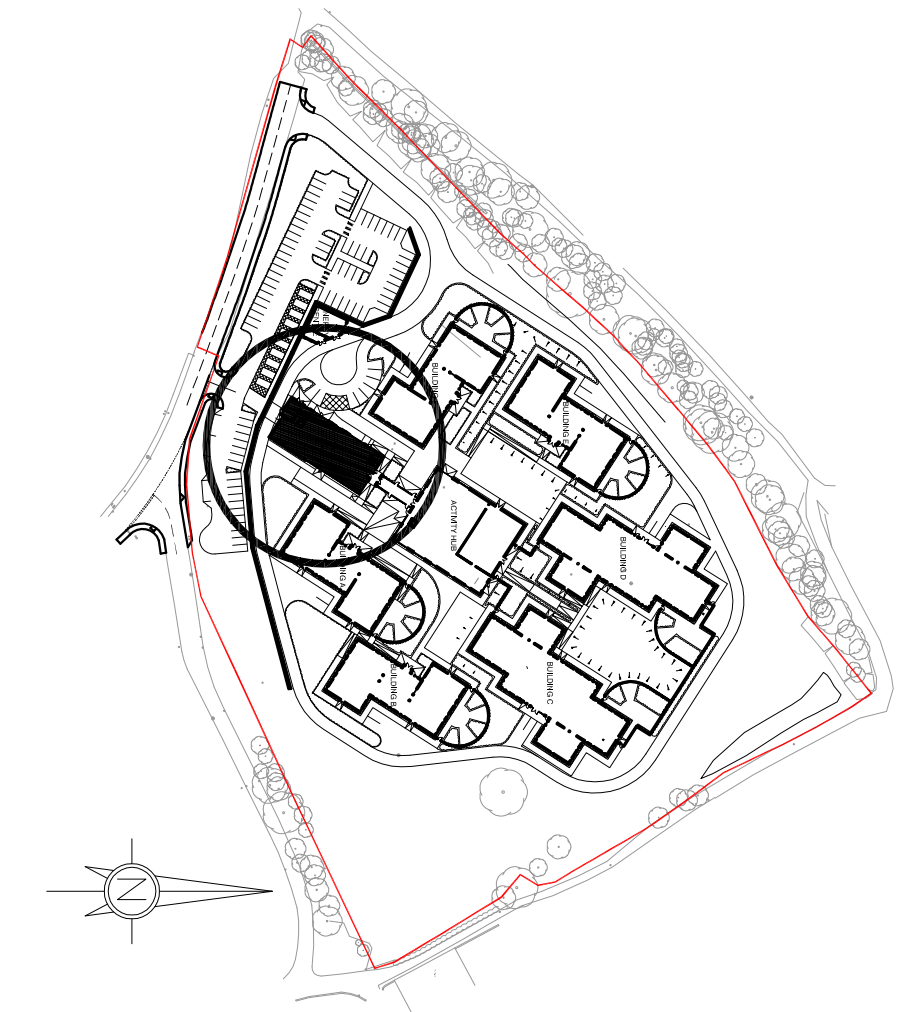

Main Facility - Location Plan Scale 1:2500

Client: Hoyland Estates		Drawing Title: Main Facility Elevations	
Project: Earlswood Autistic Hospital			
Project No.: 3417-01	Drawing No.: (2-103)	Rev.: -	
RACE COTTAM ASSOCIATES			
Seydus Studio 3 Wood House Oak Street Burnley BT 84B T: 016 275 7050 F: 016 275 7881			
Website: www.racecottam.com			
© The drawing is the copyright of Race Cottam Associates Ltd. Do not scale from this drawing.			