
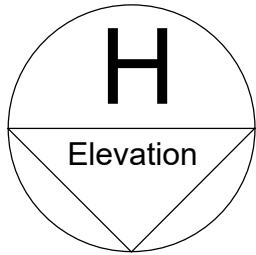
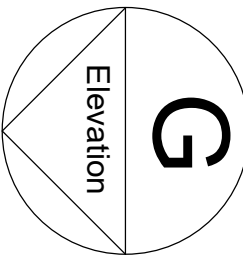
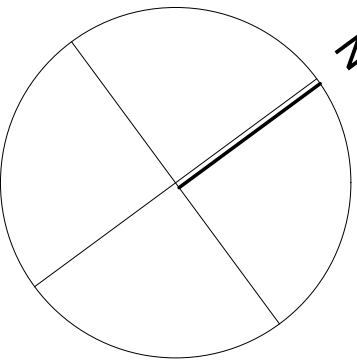
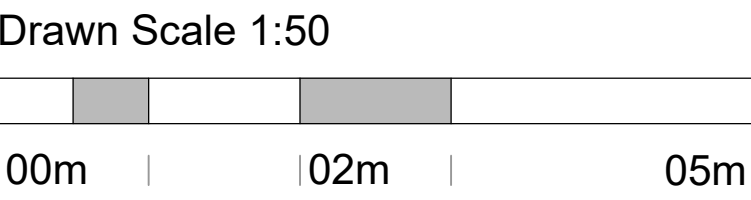


*For the purposes of Planning Consent the following applies to any copy of this drawing made by the Local Authority:
This copy has been made by and with the authority of the person required to make the plan and drawing open to public inspection pursuant to Section 47 of the Copyright, Designs and Patents Act 1988. Unless that Act provides a relevant exception to copyright, the copy must not be copied without the prior permission of the copyright owner. If any copy is made under the authority only the whole drawing including the copyright holder's name and this notice, is to be copied.*

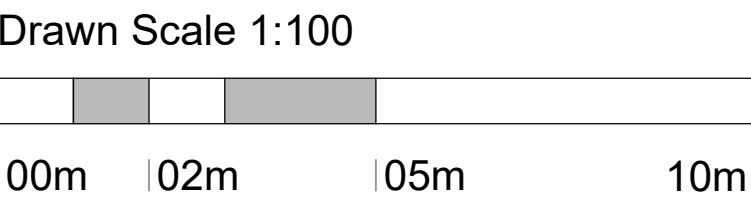

Garden

Patio

Bedroom

Rooflight

ES

W

W

Bedroom

Void

Rooflight



Access to loft storage

Bedroom Below

Planting

Planting

Drive

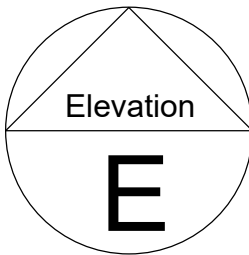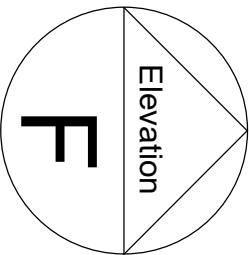

Rev B : 21.09.2024 : Front dormers amended to gable elevations
Rev A : 03.09.2024 : Side extension removed

Issue Purpose: PLANNING APPLICATION

AHJ architects
The Courtyard
12a Commercial Road
Skelmanthorpe
Huddersfield
HD8 9AA
www.ahjarchitects.co.uk

Client Mr & Mrs Kennedy
Project 2485 - Grey Stones : Domestic Extension
Title Proposed First Floor Plan
-

Drawing Number

Revision

2485 - D - 20 - 006 - B

AHJ
architects

Issued From
Date June 2024
Scale 1:50 @ A1
Drawn BH Auth BH

Do not scale from this drawing. Work to
signed dimensions, and any discrepancy
to be reported to the Architect.
Refer to larger scale drawings where
available.

Proposed First Floor Plan 1:50 @ A1