




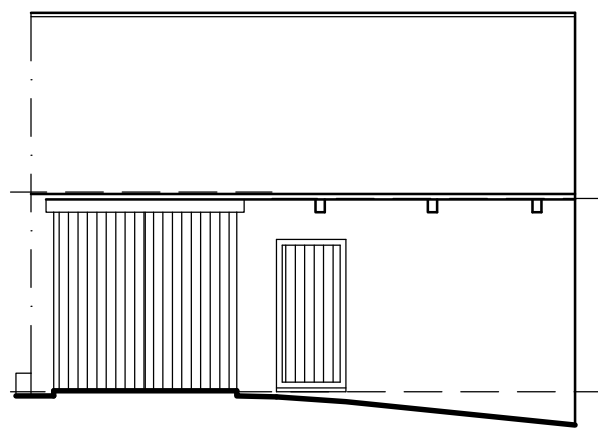


EXISTING
FRONT ELEVATION
SCALE 1:100

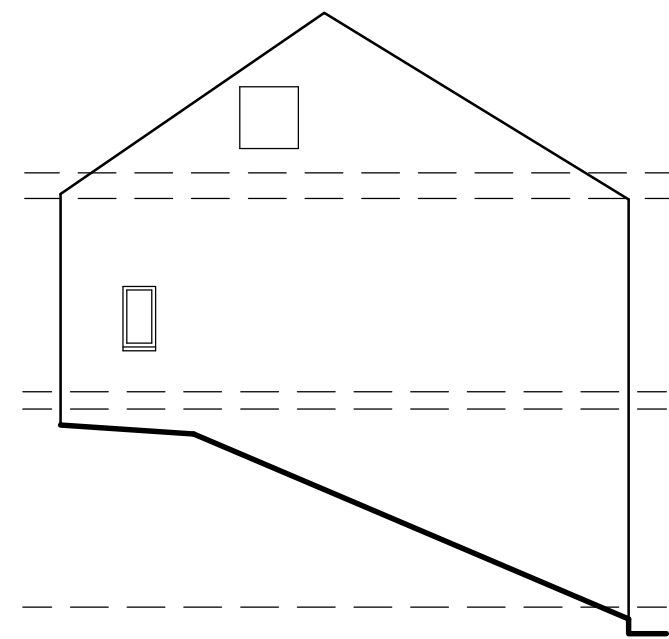


EXISTING
SIDE ELEVATION
SCALE 1:100

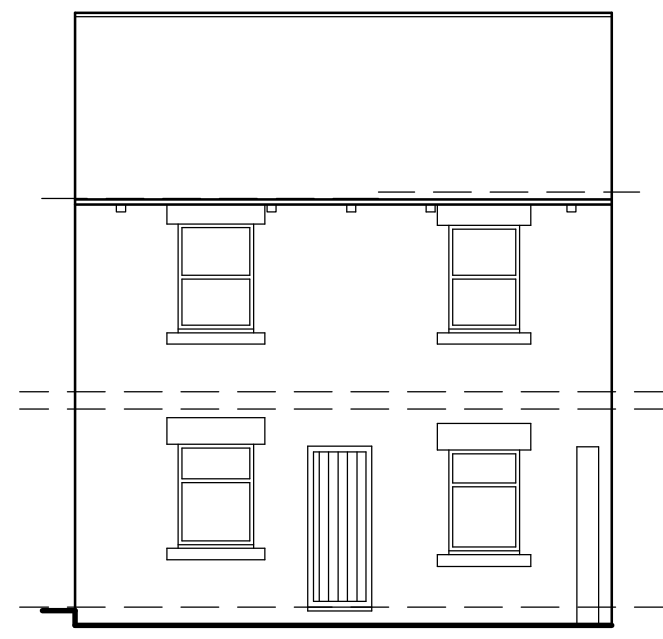

EXISTING
REAR ELEVATION
SCALE 1:100

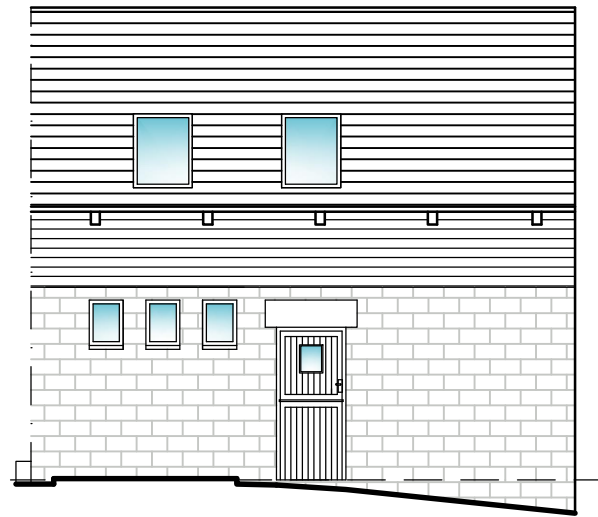


PROPOSED
FRONT ELEVATION
SCALE 1:100

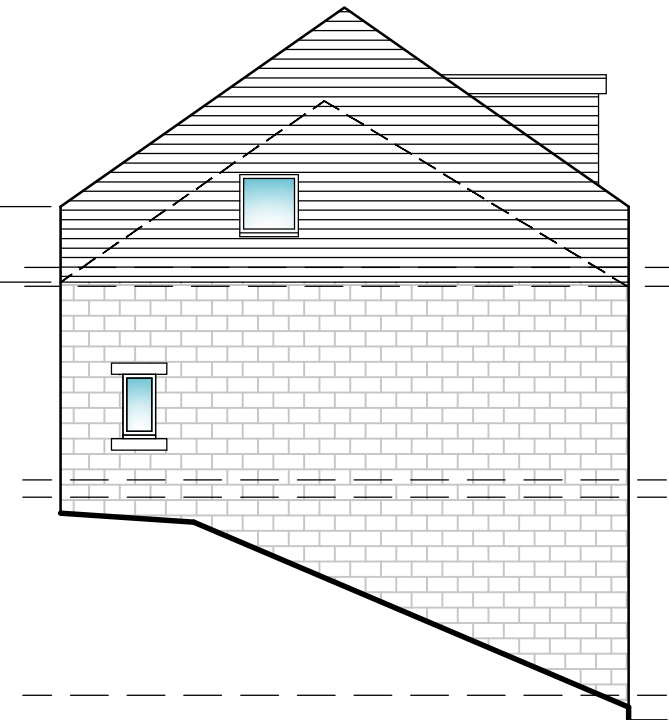


PROPOSED
SIDE ELEVATION
SCALE 1:100




PROPOSED
REAR ELEVATION
SCALE 1:100

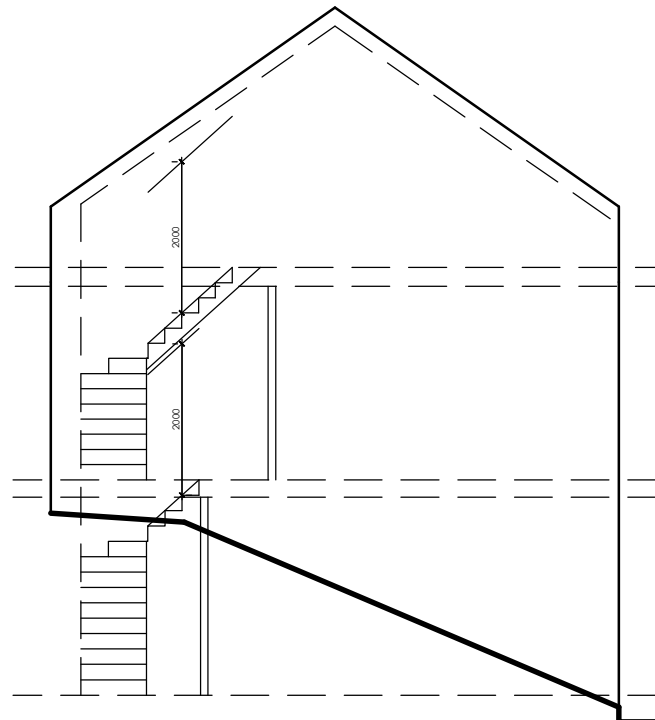


PROPOSED
STAIR SECTION
SCALE 1:100

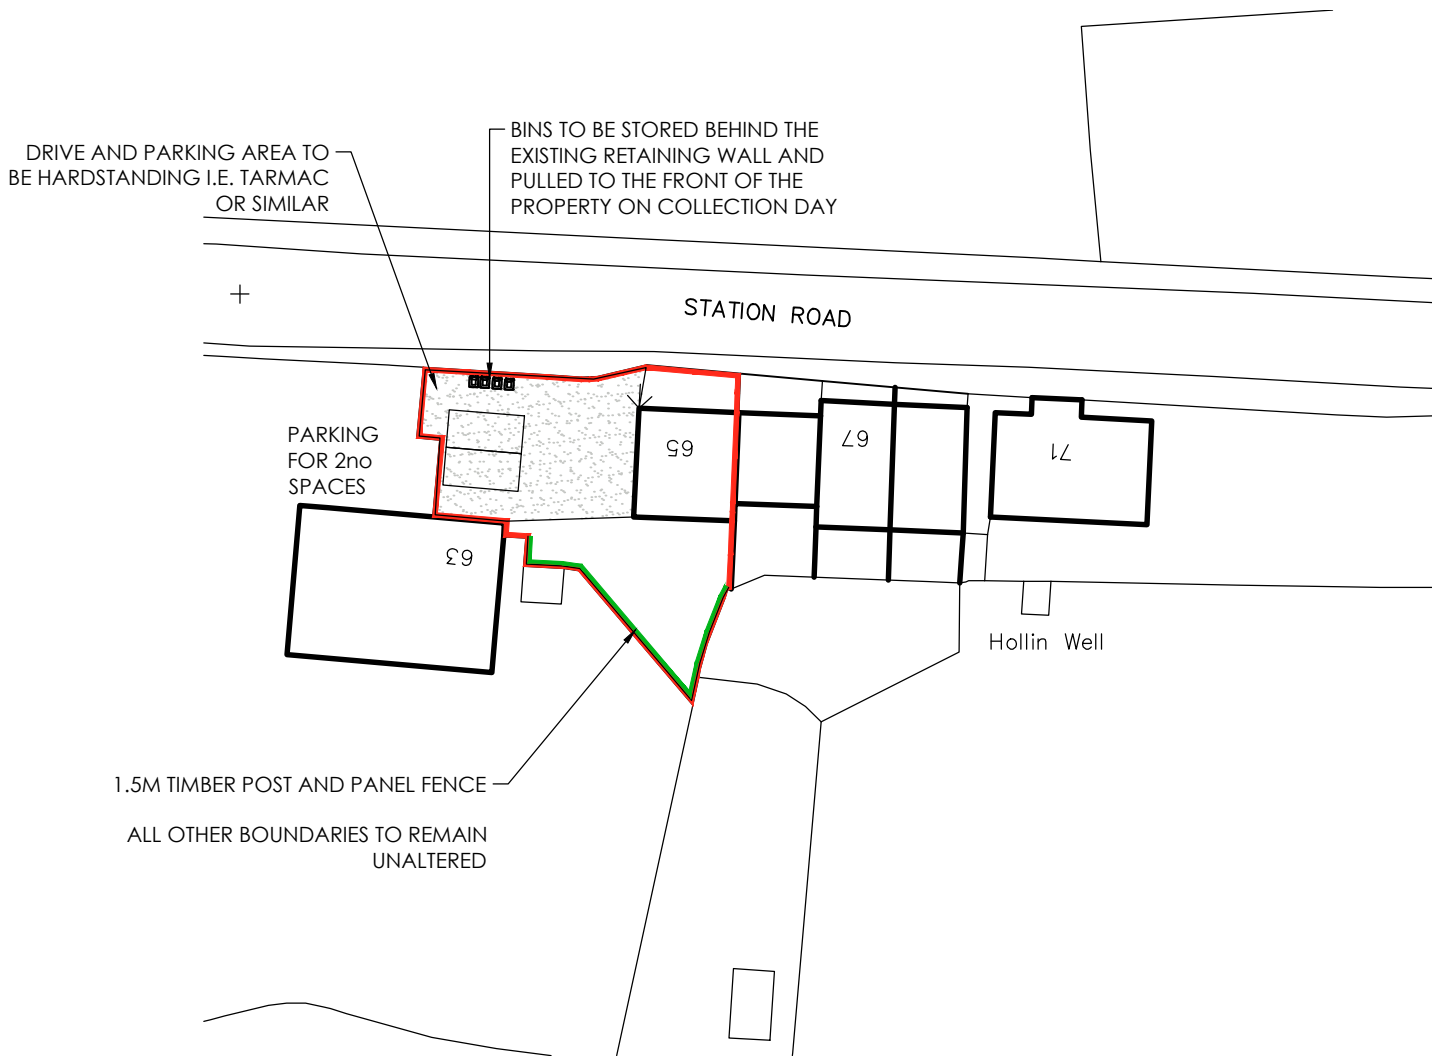


BLOCK PLAN
SCALE 1:500

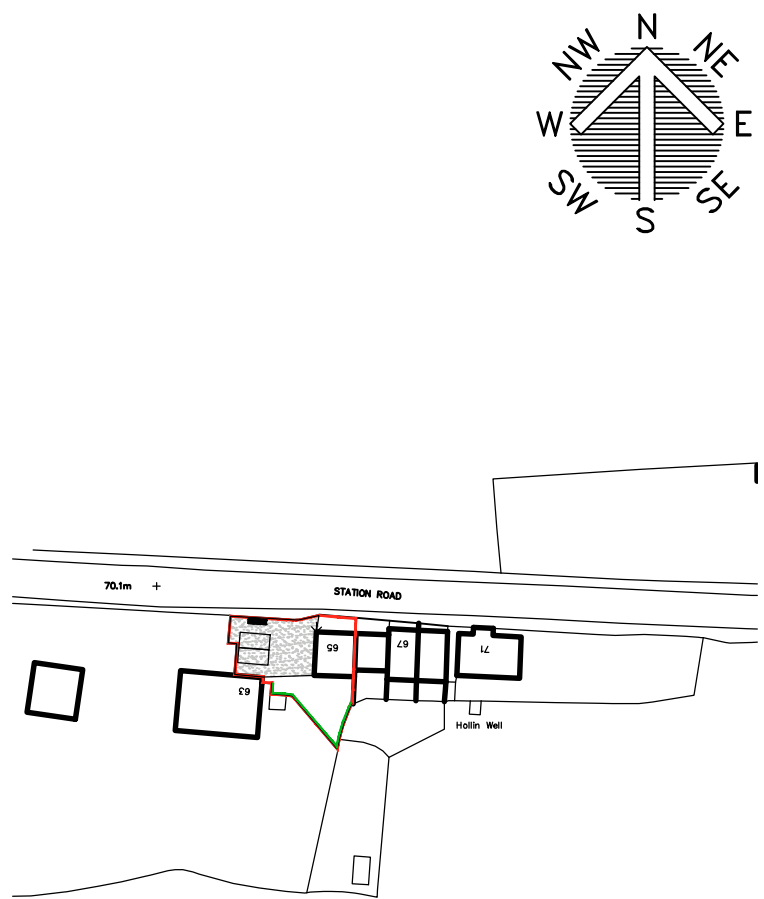


LOCATION PLAN
SCALE 1:1250

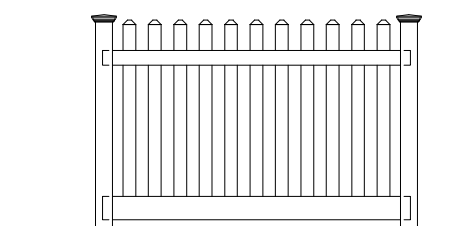


PROPOSED FENCE

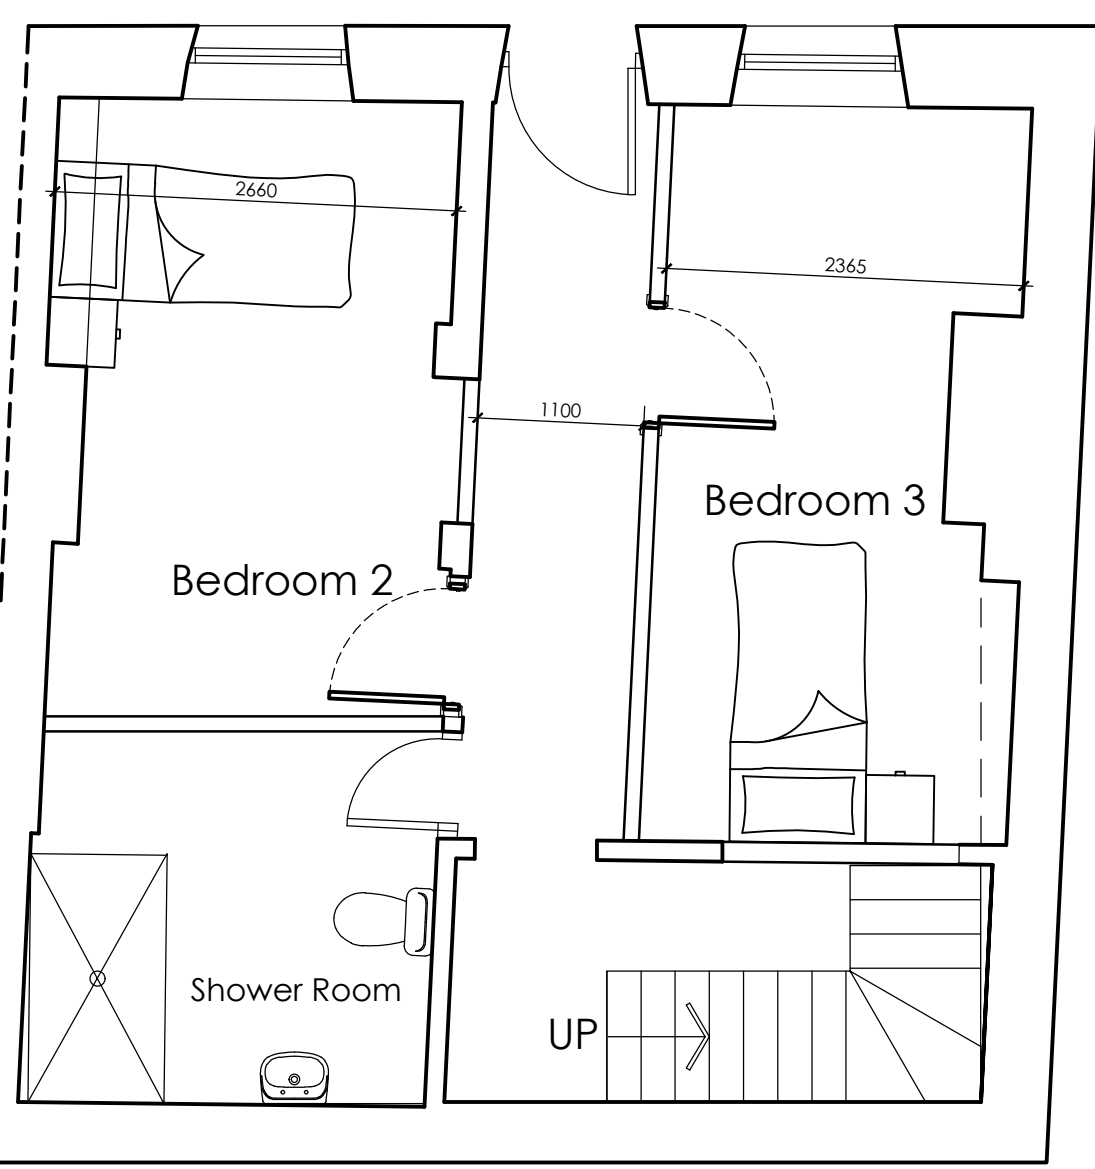


PROPOSED LOWER
GROUND FLOOR PLAN
SCALE 1:50

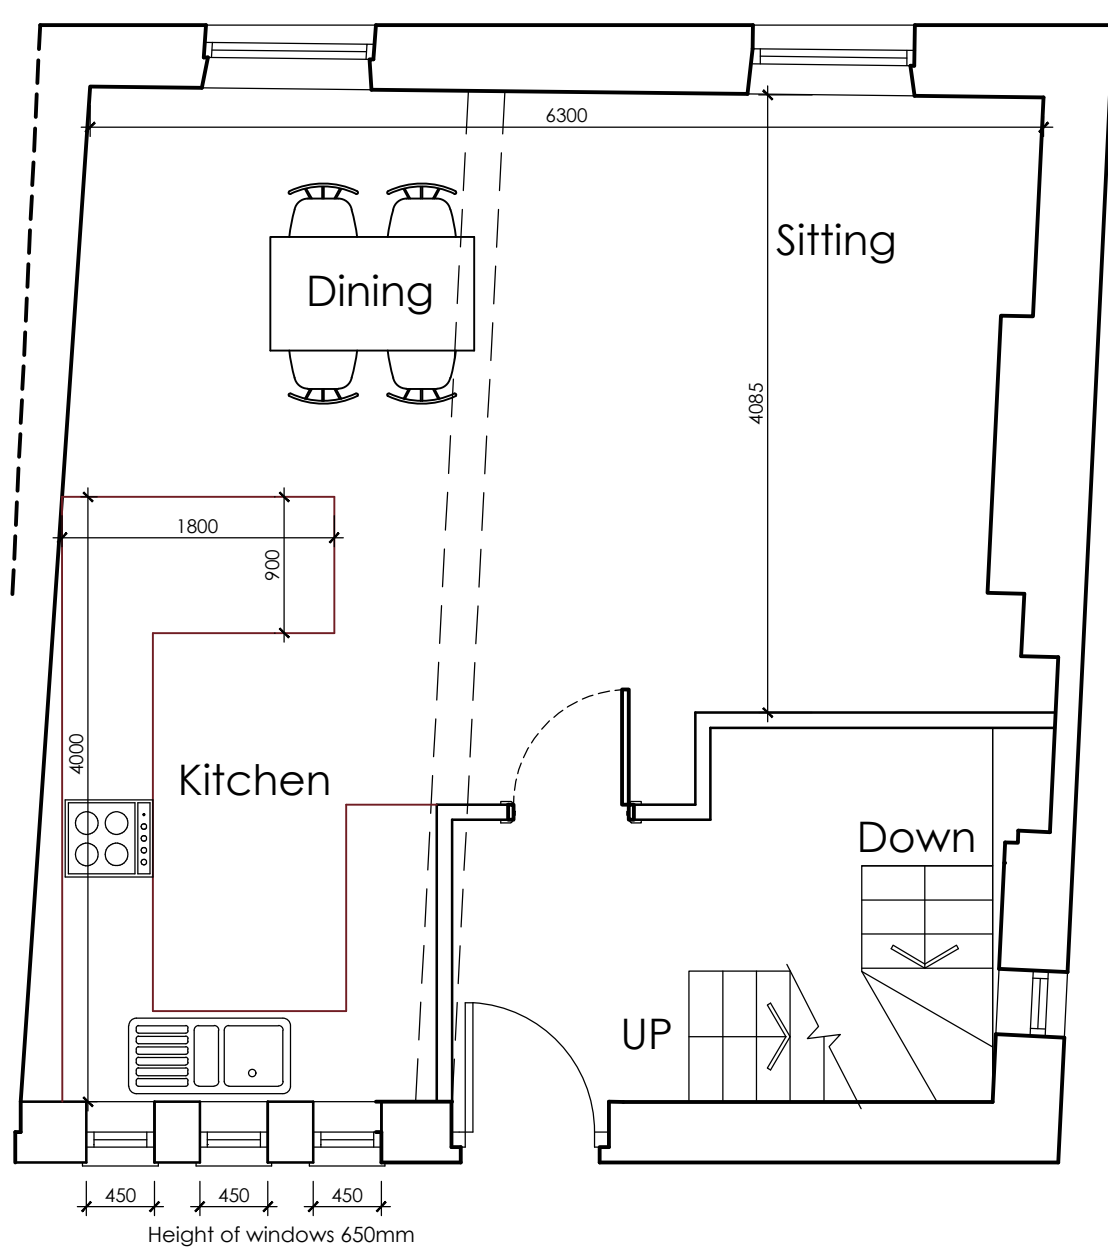

PROPOSED GROUND
FLOOR PLAN
SCALE 1:50

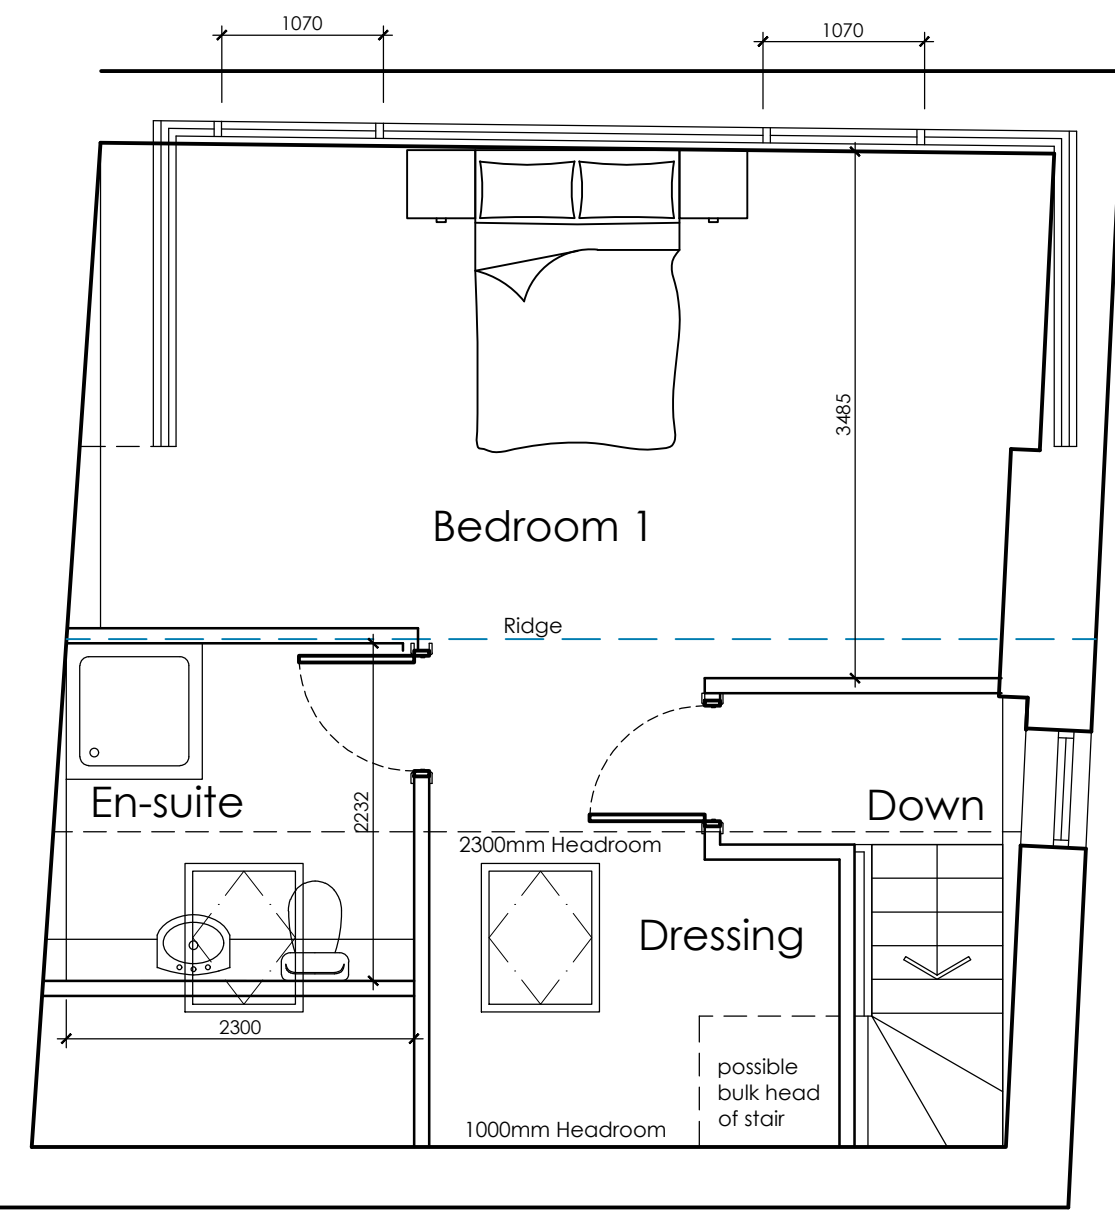

PROPOSED FIRST
FLOOR PLAN
SCALE 1:50

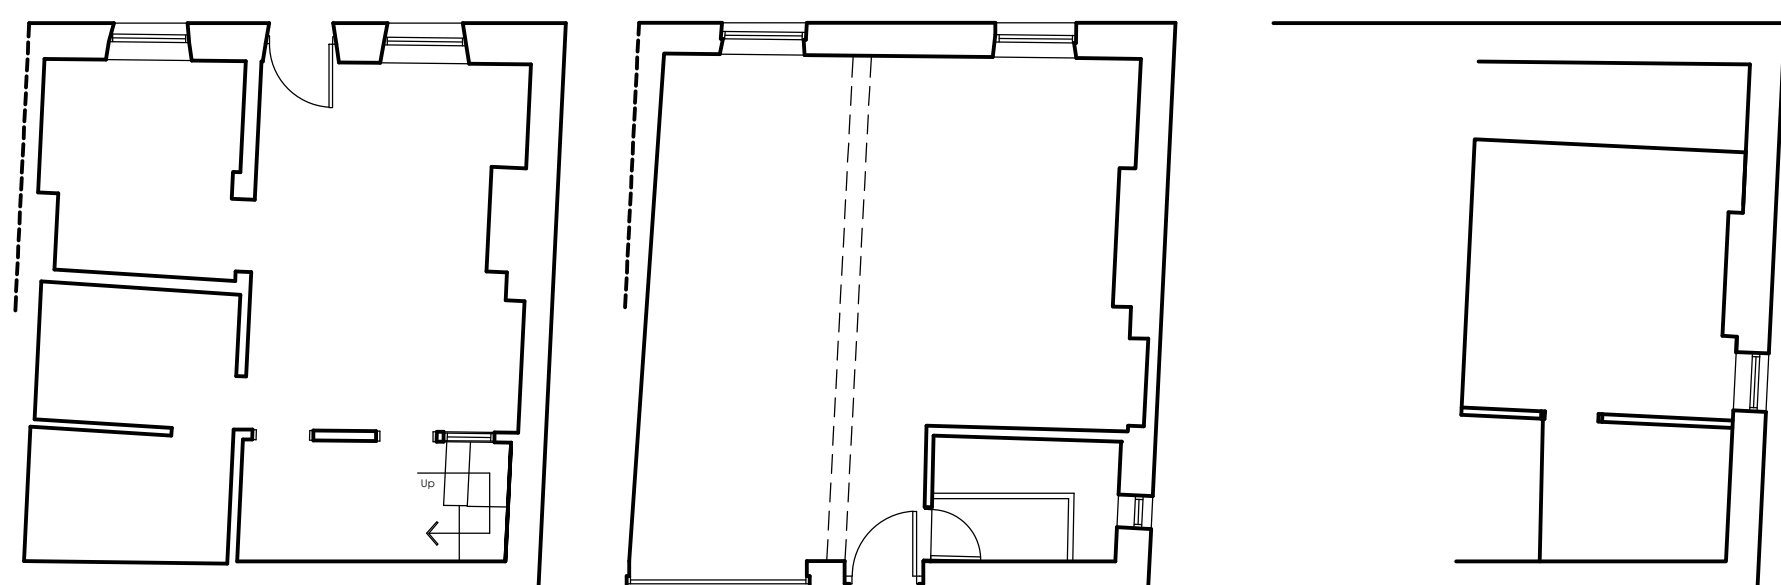

EXISTING PLANS
SCALE 1:100

<div></div> <div>WhiteAgus</div> <div>Architectural Services</div>			OFFICE ONE, DRILL HALL, 11 EASTGATE, BARNSELEY, S70 2EU			Phone: 01226 208482 Email: info@whiteagus.co.uk Web: www.whiteagus.co.uk				
Project. PROPOSED WORKS AT 65 STATION ROAD, WORSBROUGH BARNSELEY, S70 4SZ					Client. MR MARK LATHAM					
Drawing Title. PLANS AND ELEVATIONS					Date. FEBRUARY 2024		Scale. 1:50 & 1:100 @ A1			
					Ref. 23-155		Dwg. No. 02		Rev. D	
Date	Suffix	Description			Date	Suffix	Description			
22/02/2024	A	REVISED TO CLIENTS REQUIREMENTS								
04/03/2024	B	REVISED TO CLIENTS REQUIREMENTS								
04/03/2024	C	WINDOWS REVISED								
12/04/2024	D	PARKING ADDED								