




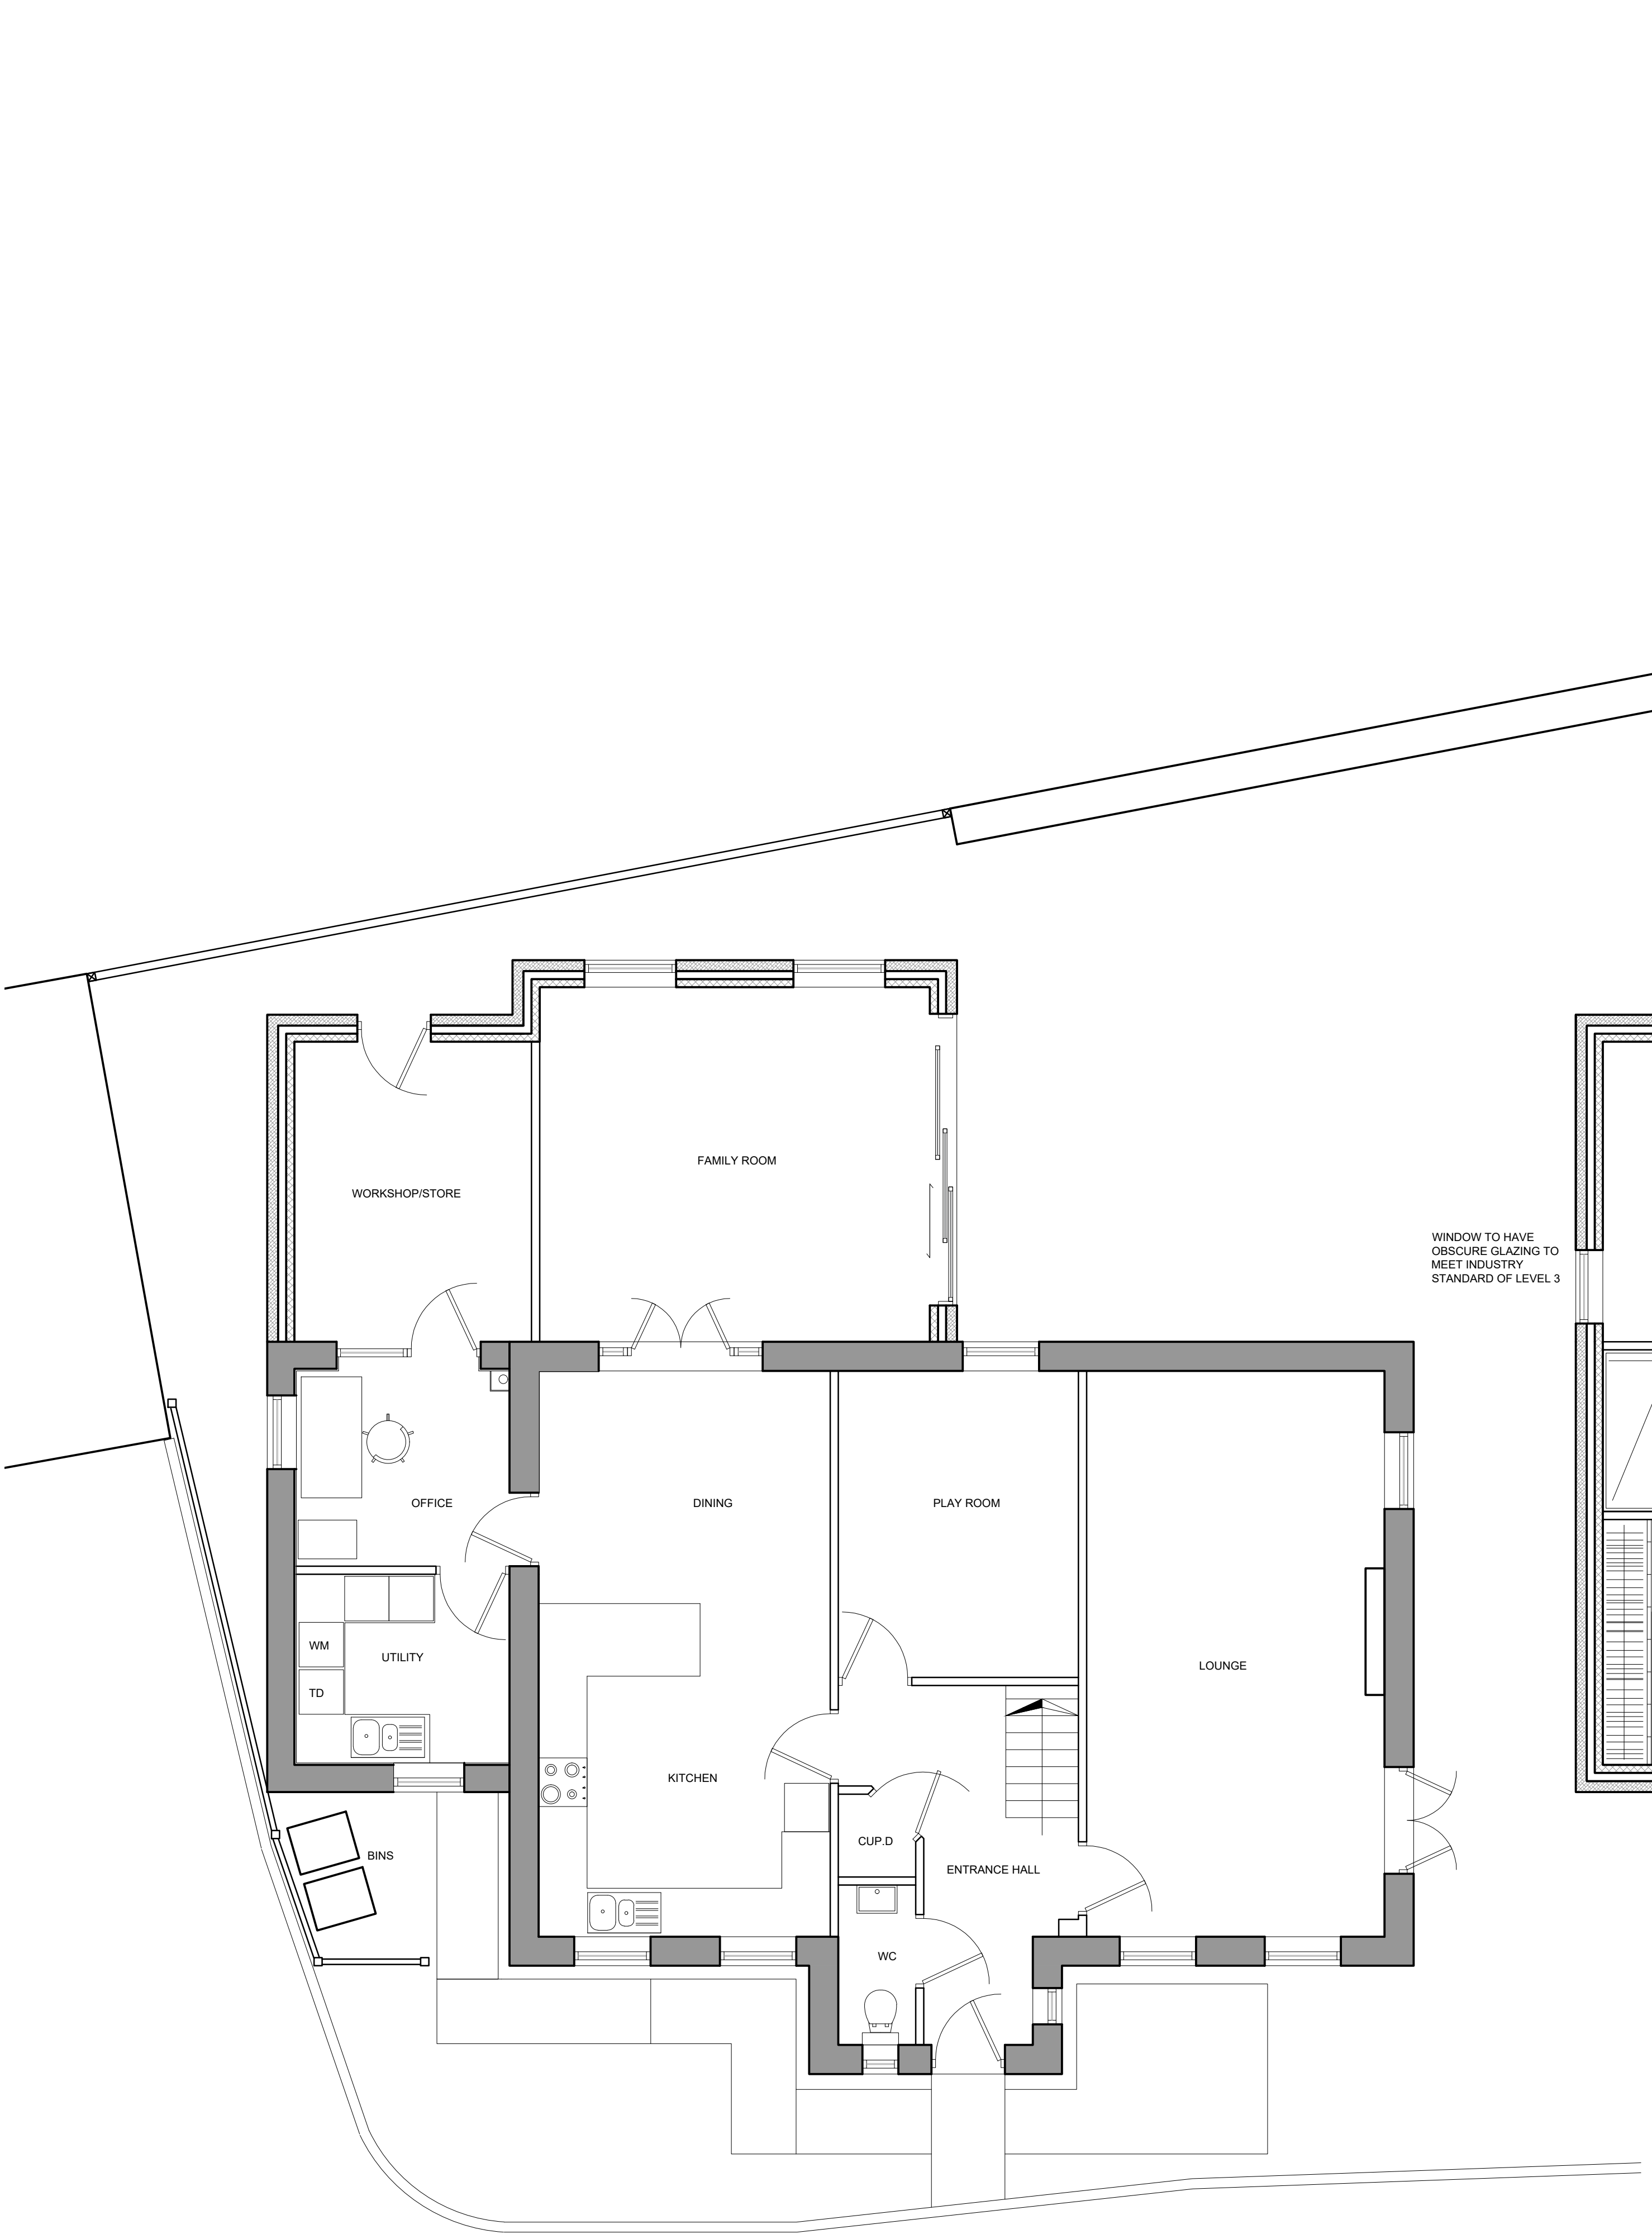

PROPOSED GROUND FLOOR PLAN
Scale 1:50

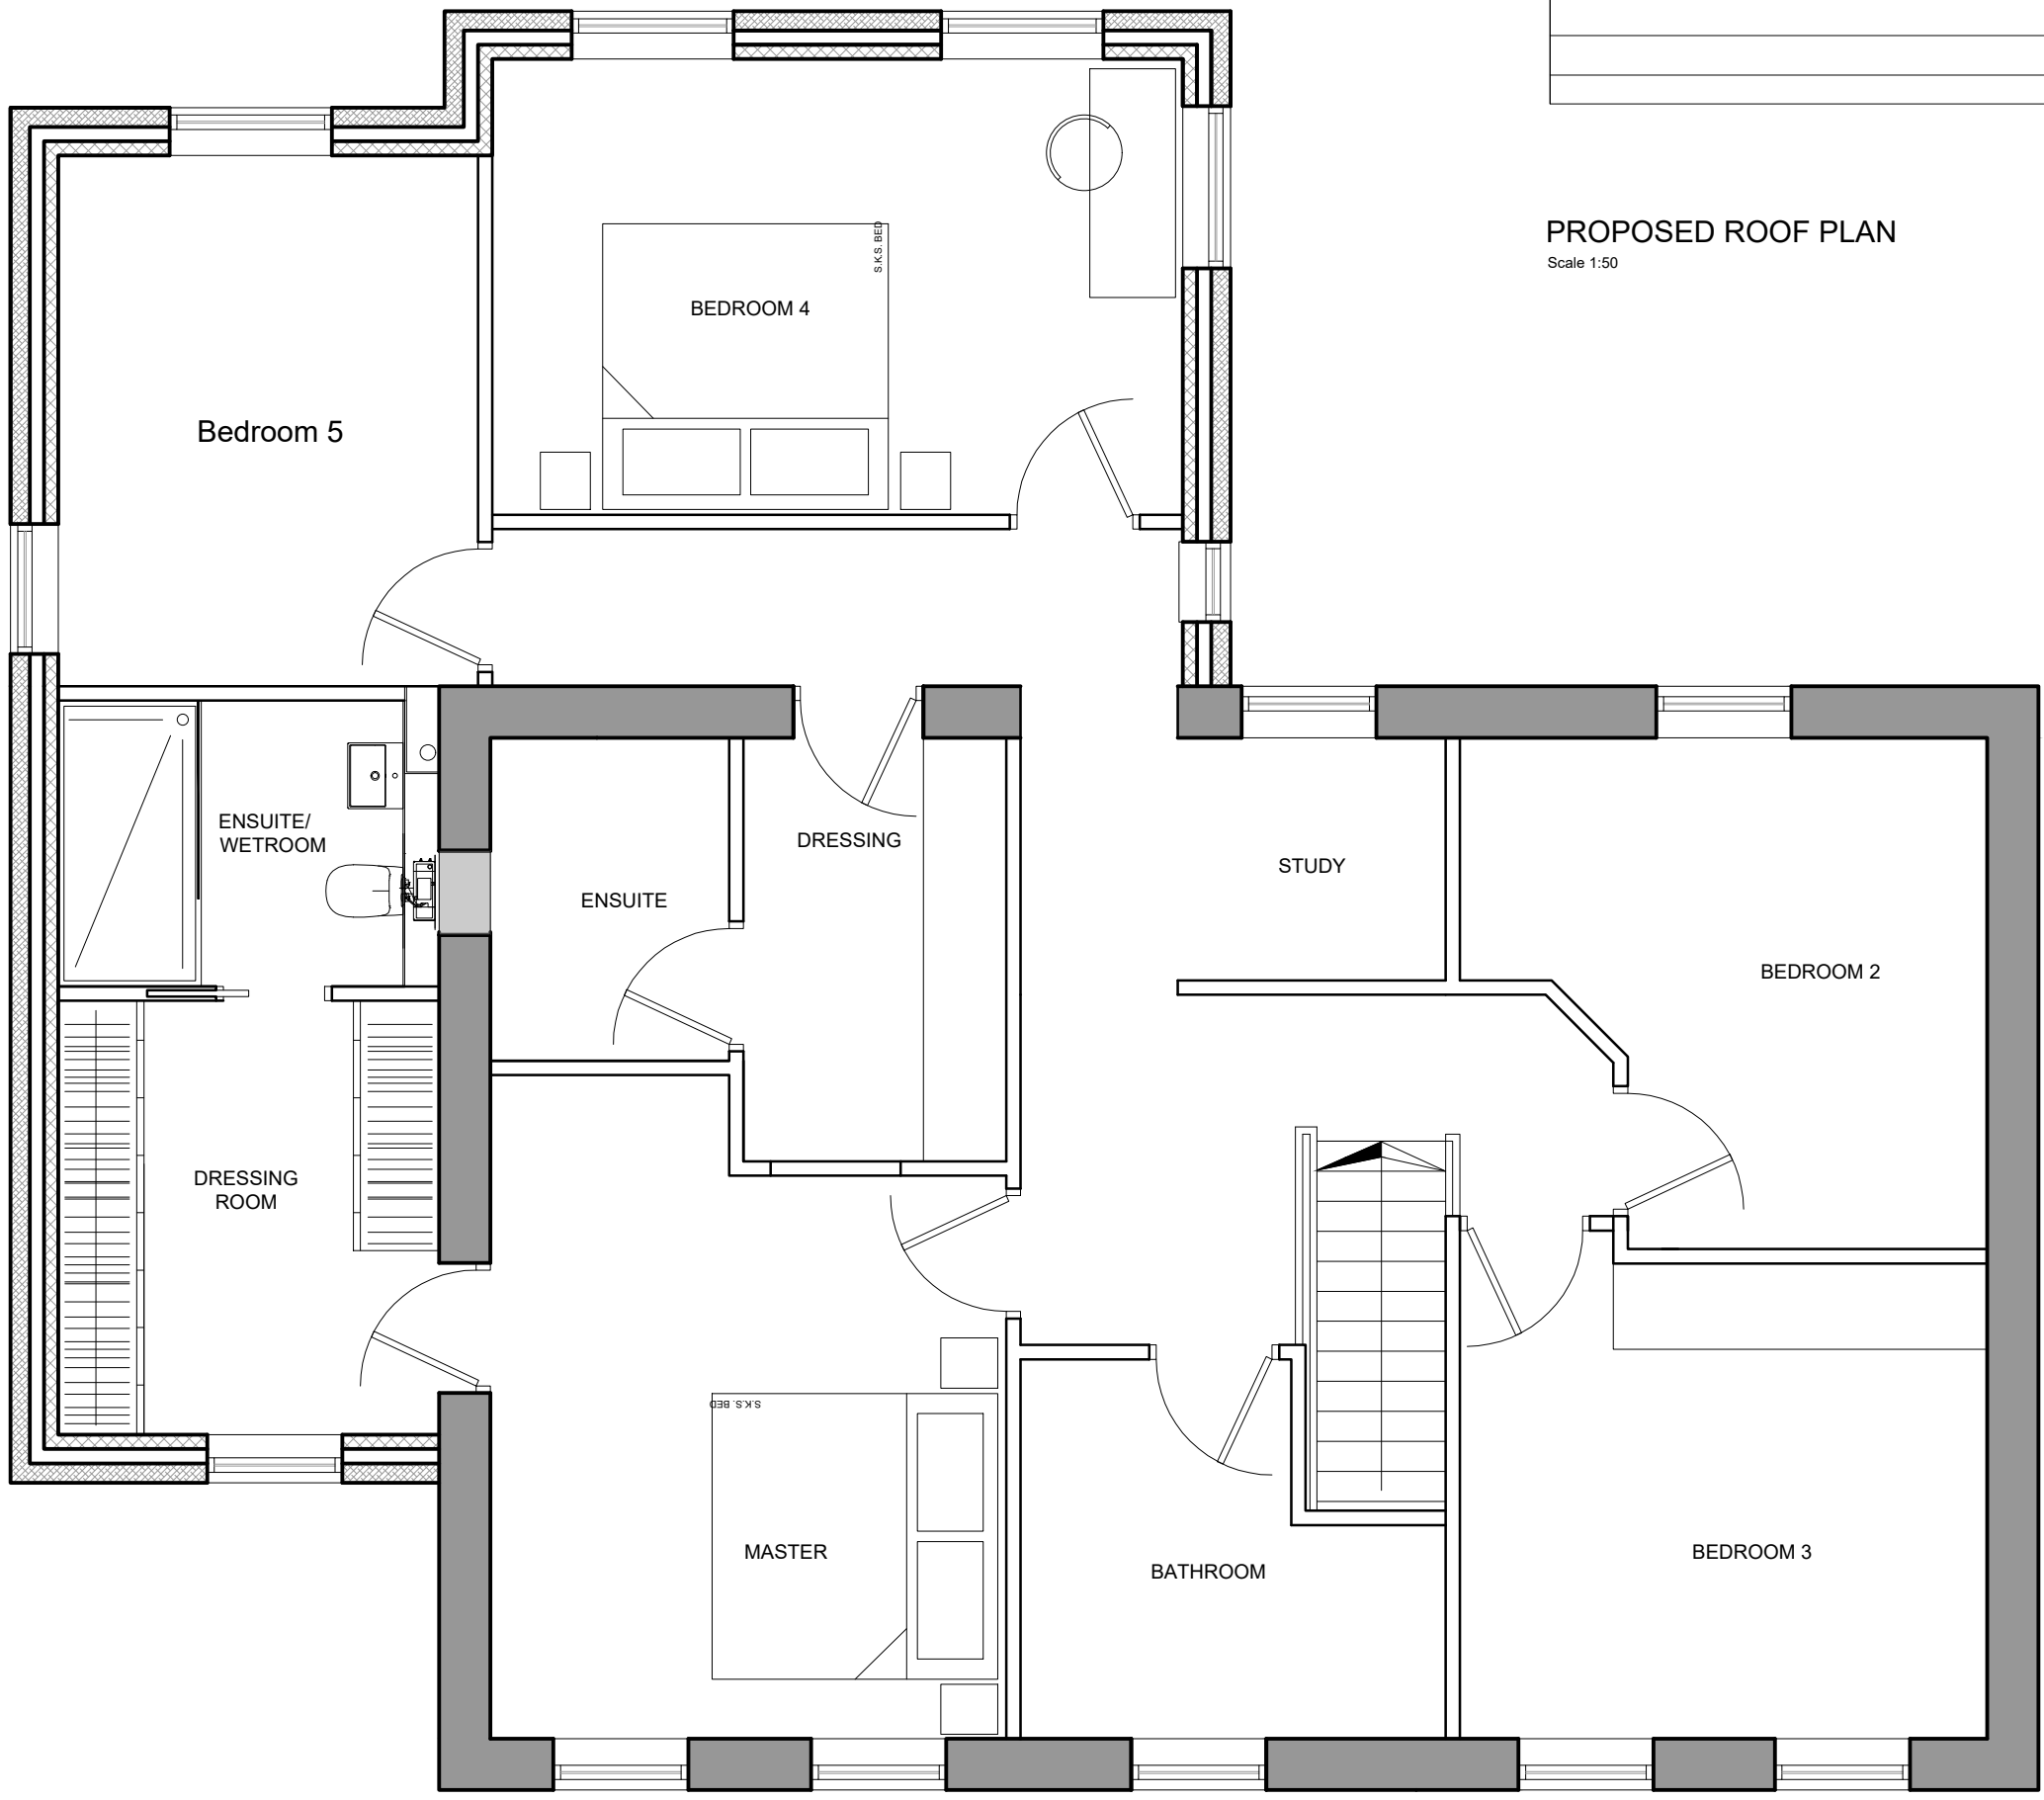

PROPOSED FIRST FLOOR PLAN
Scale 1:50

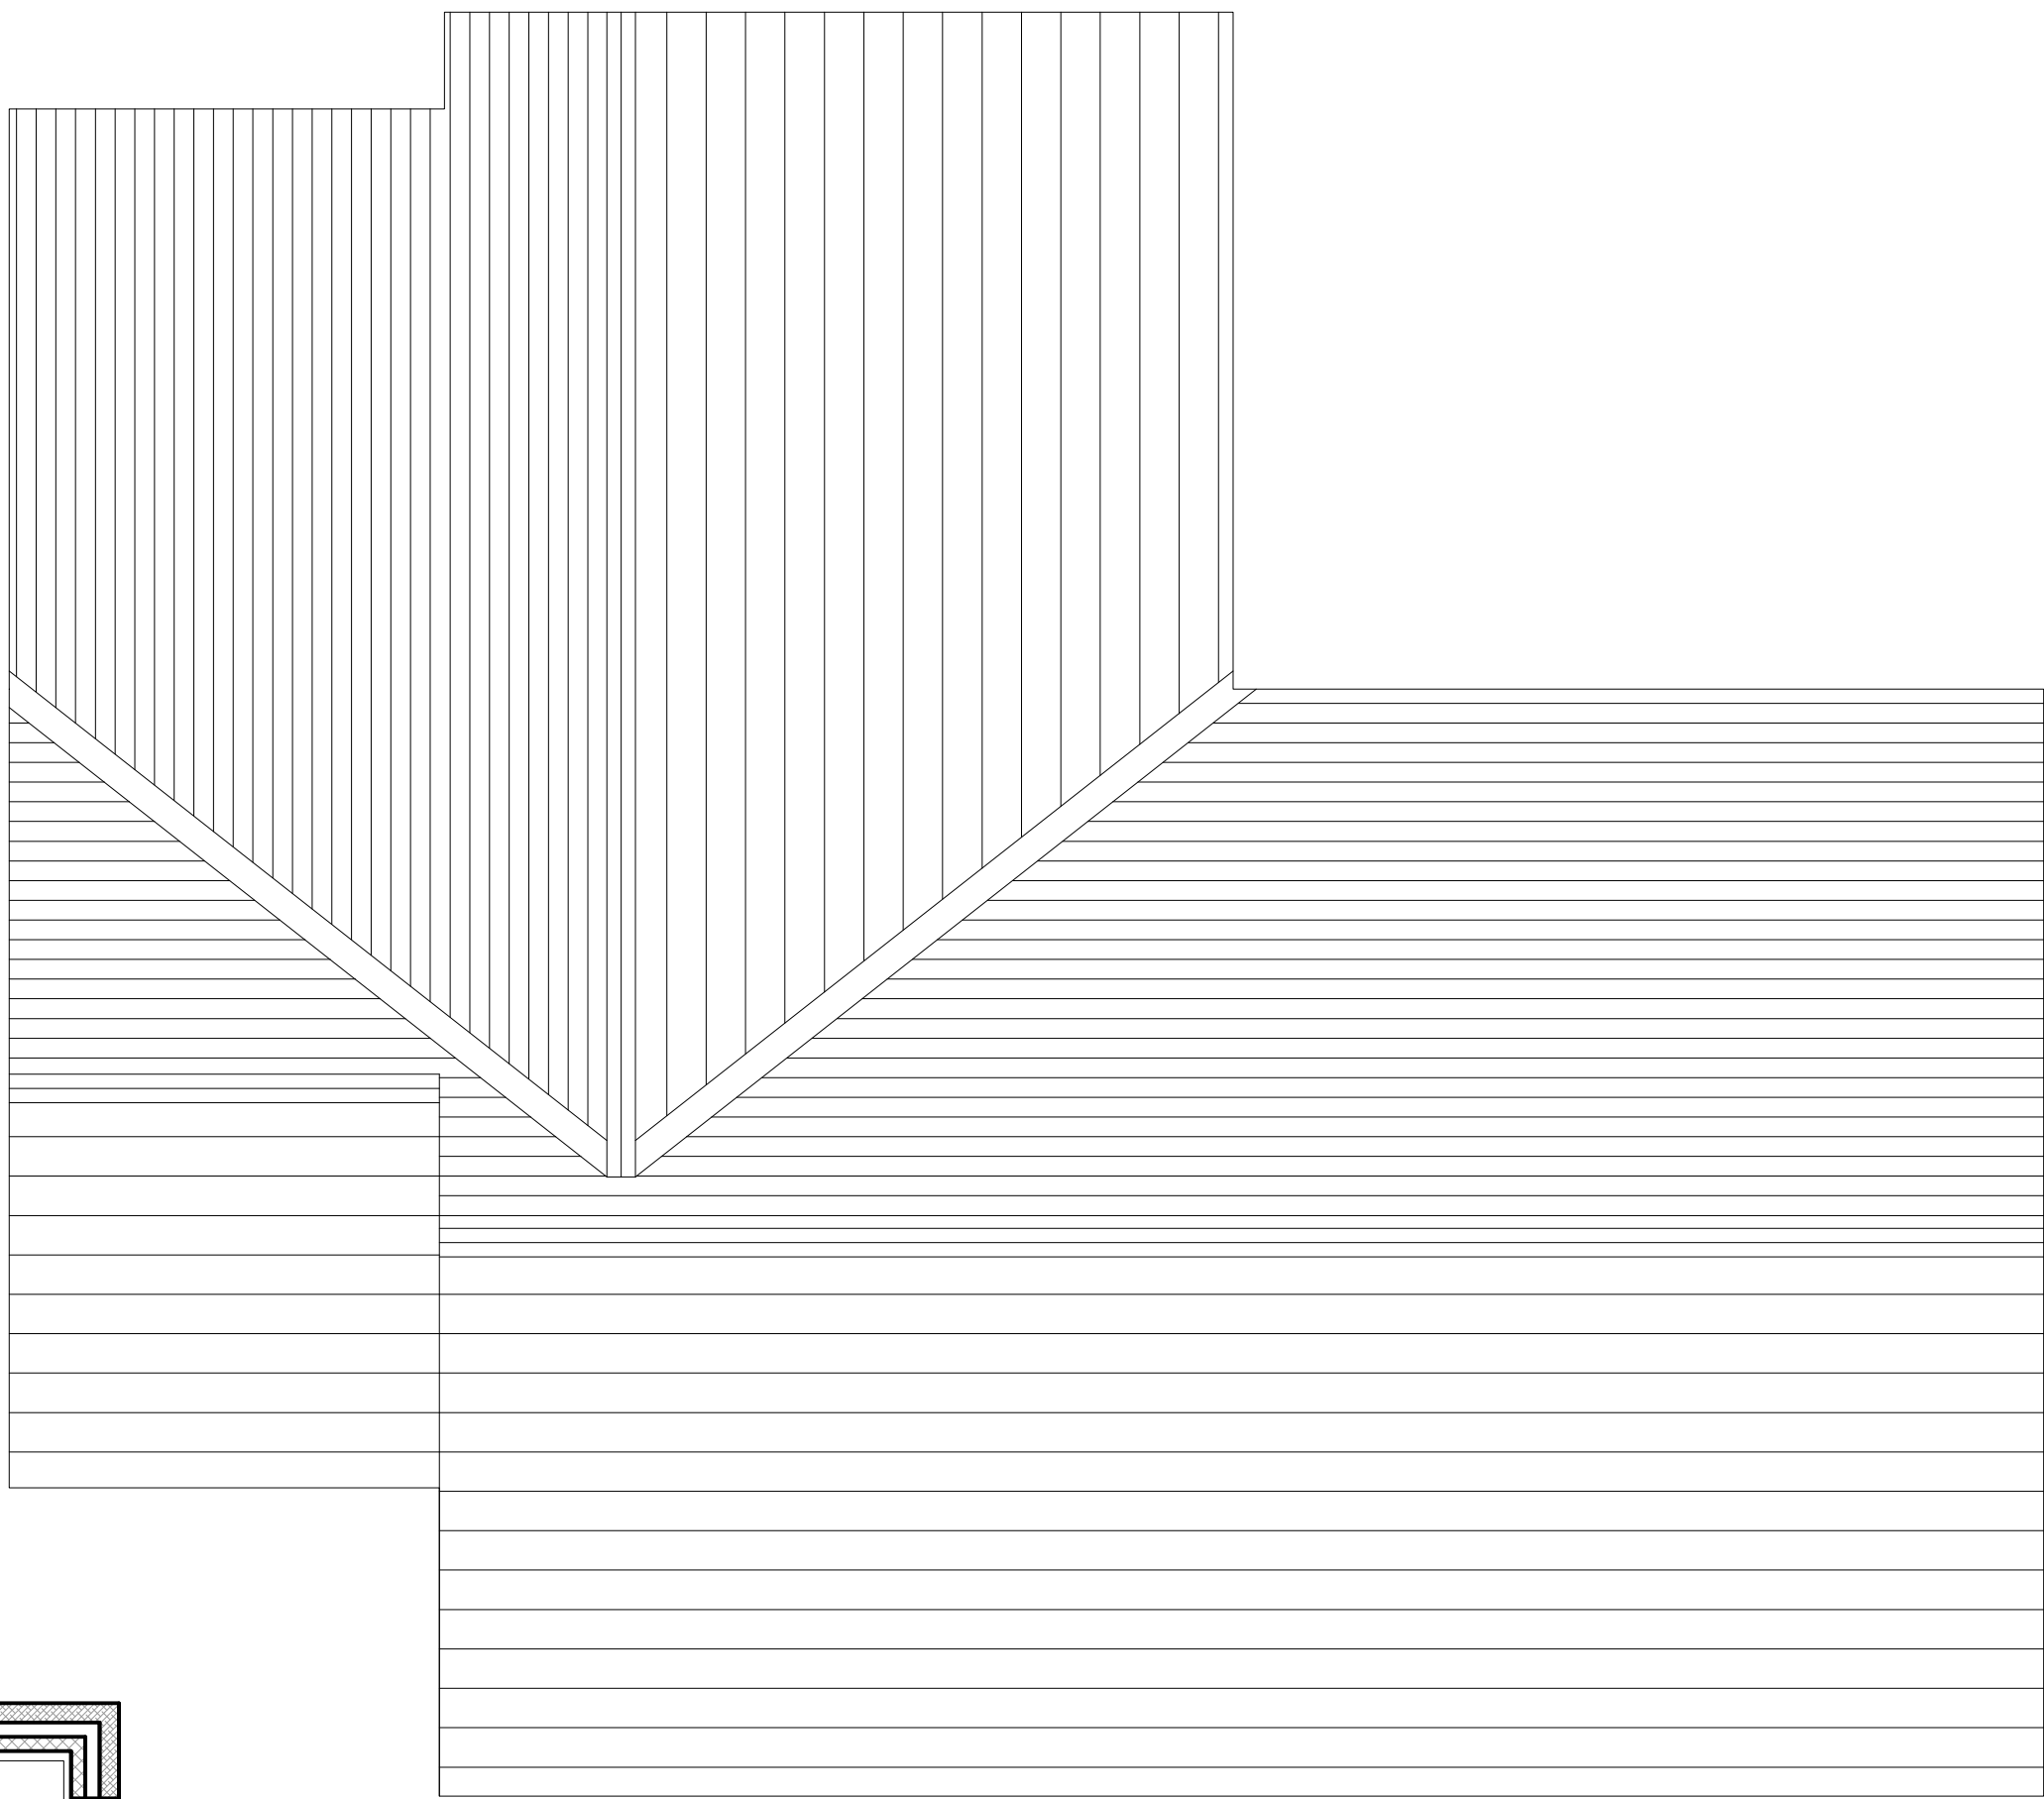

PROPOSED ROOF PLAN
Scale 1:50

Rev./Amendment		Date
A Note added regarding obscure glazing		18.06.19
DRAWING STATUS		
PRELIMINARY		☐
FOR APPROVAL		☐
FOR CONSTRUCTION		☐
AS BUILT		☐
TENDER		☐
JUST ARCHITECTURE		
Design & Development to the limits you set. Tel - 07879 298051		
PROJECT	3 THE OLD SMITHY HOYLAND RD HOYLAND BARNESLEY S74 0PB	
DRAWING TITLE	PROPOSED GA PLANS	
DRAWING No.	598/PL/03	REVISION A
SCALE A1 1:50	SCALE A3 1:100	DATE 01-04-2019
PLANNING		