



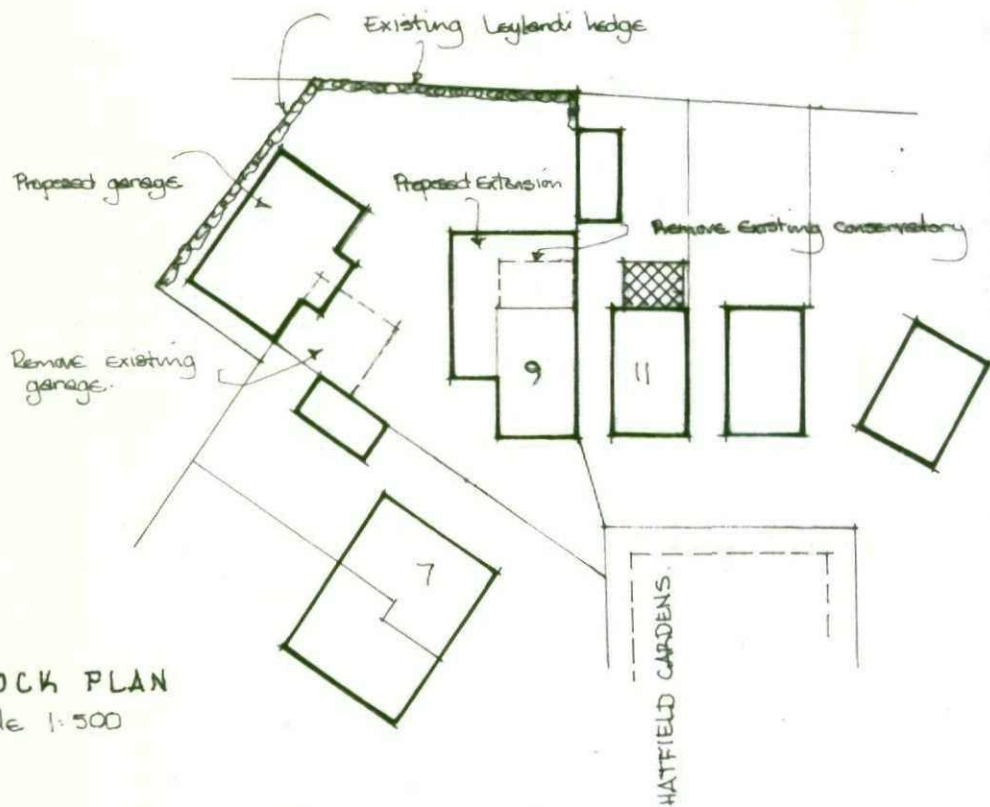

BLOCK PLAN
Scale 1:500

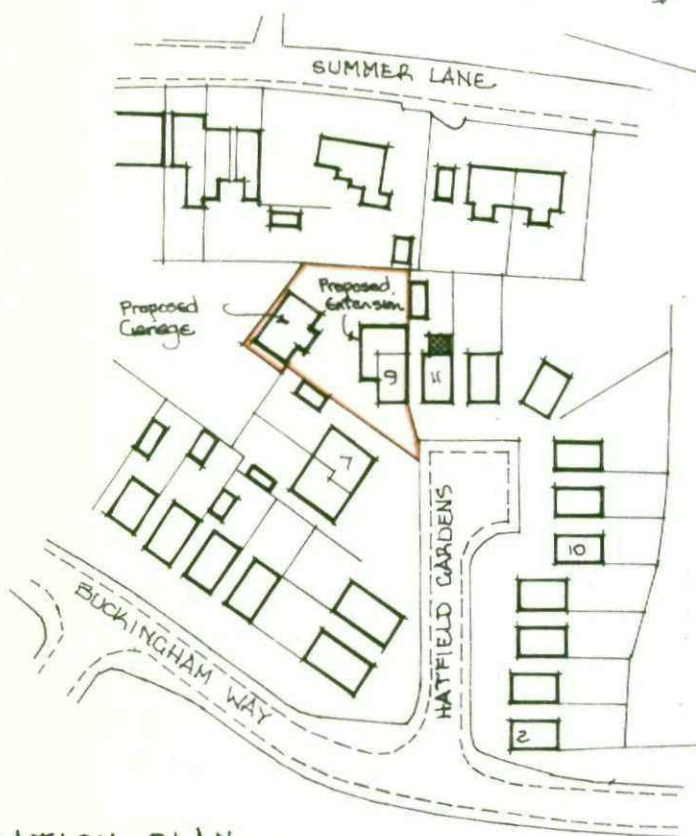


LOCATION PLAN
Scale 1:1250

MR. & MRS. S. BOWLER
9 HATFIELD GARDENS
ROYSTON, BARNSLEY.
PROPOSED EXTENSION
AND DETACHED GARAGE

These drawings are for planning and Building Control purposes only.
These are not complete working drawings.
Check and verify all drawings on site before commencing work.
Comply in all respects with current relevant Building Regulations whether
or not specifically stated on these drawings.
All materials and workmanship shall comply with current relevant British Standards.




FRONT ELEVATION

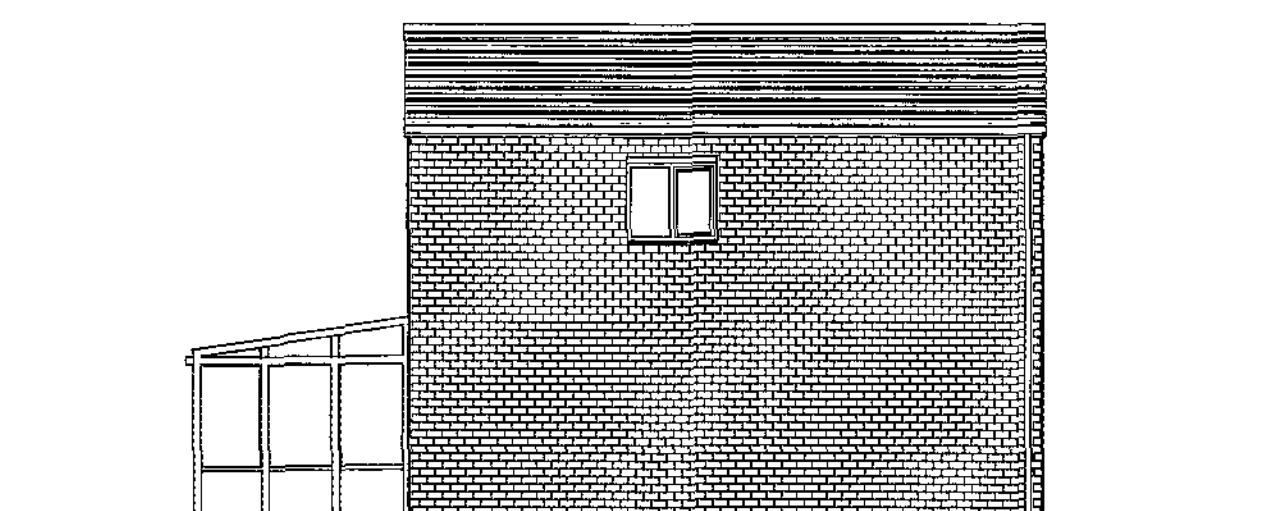


SIDE ELEVATION




REAR ELEVATION

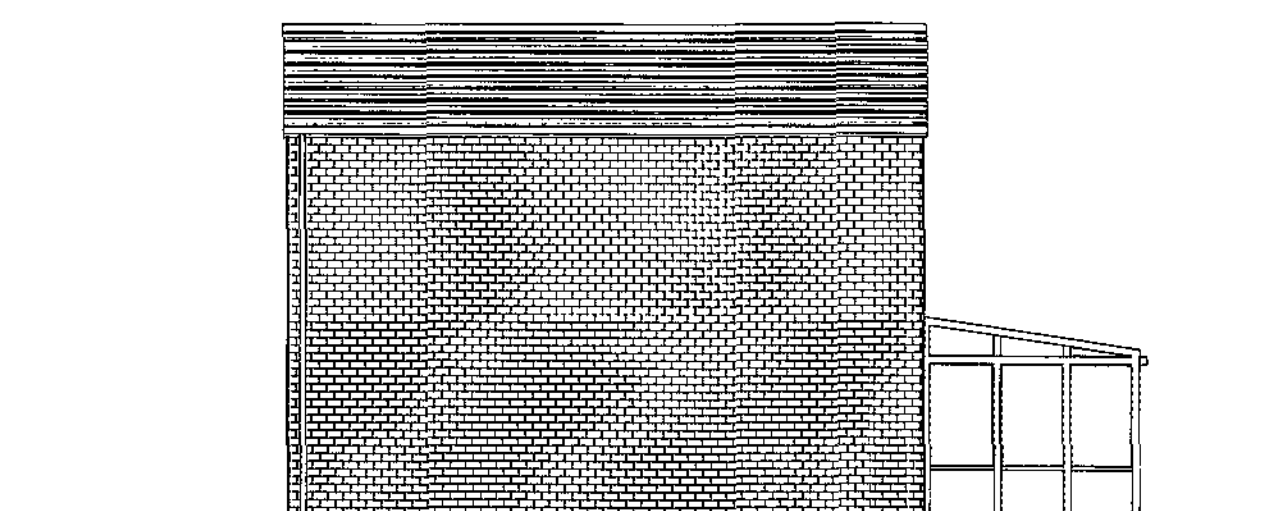

SIDE ELEVATION

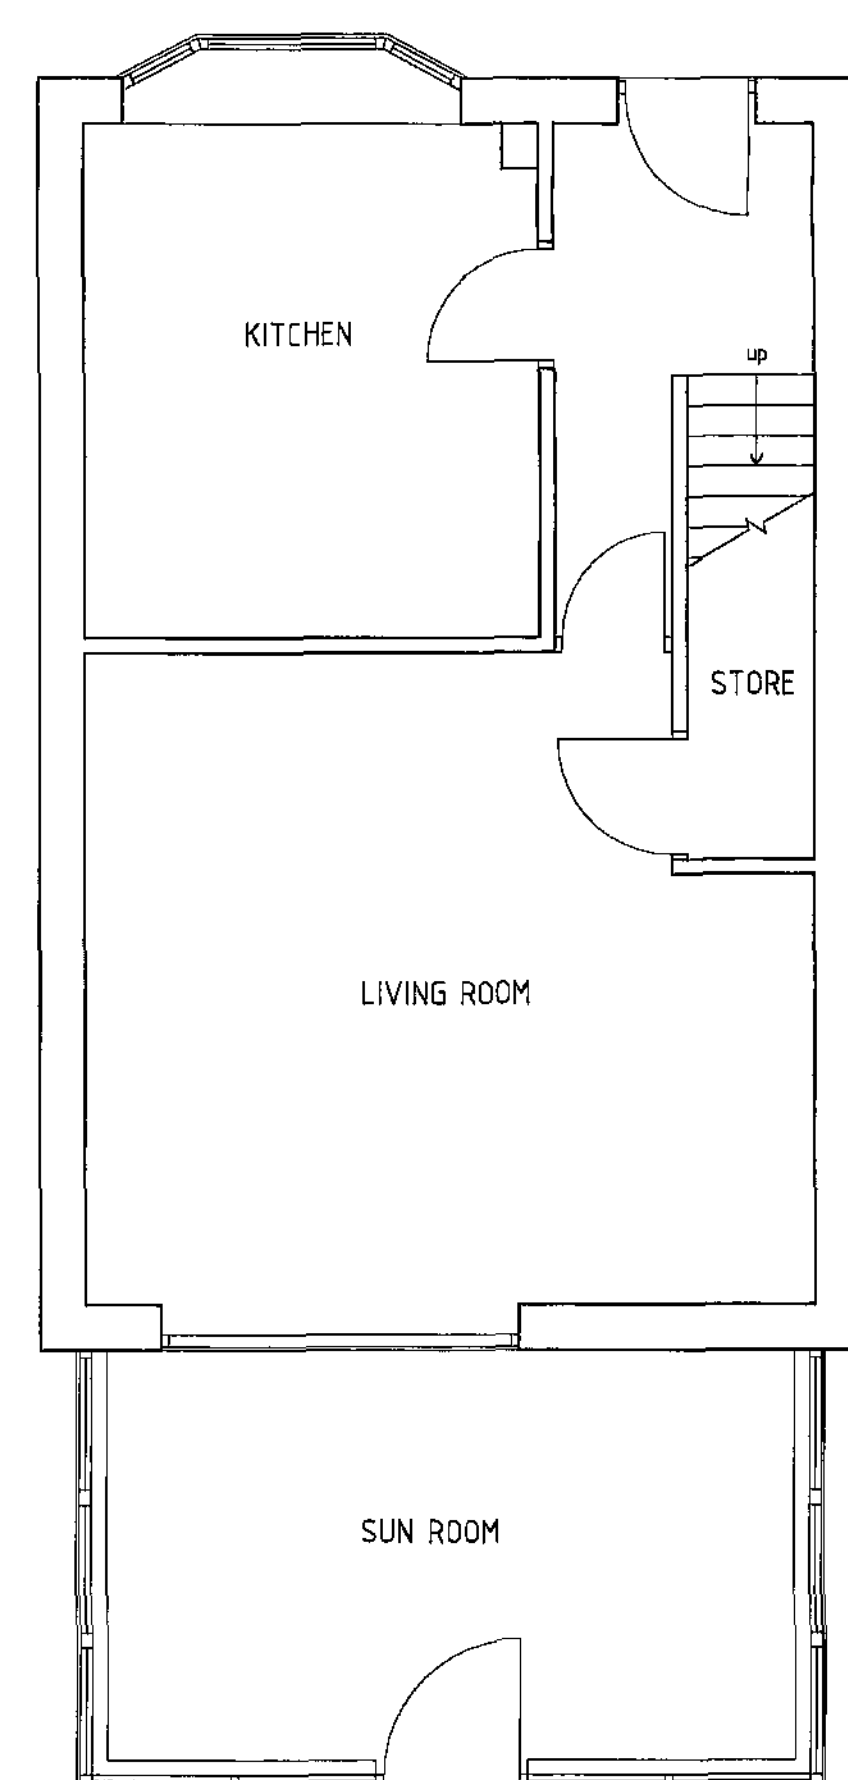

GROUND FLOOR PLAN

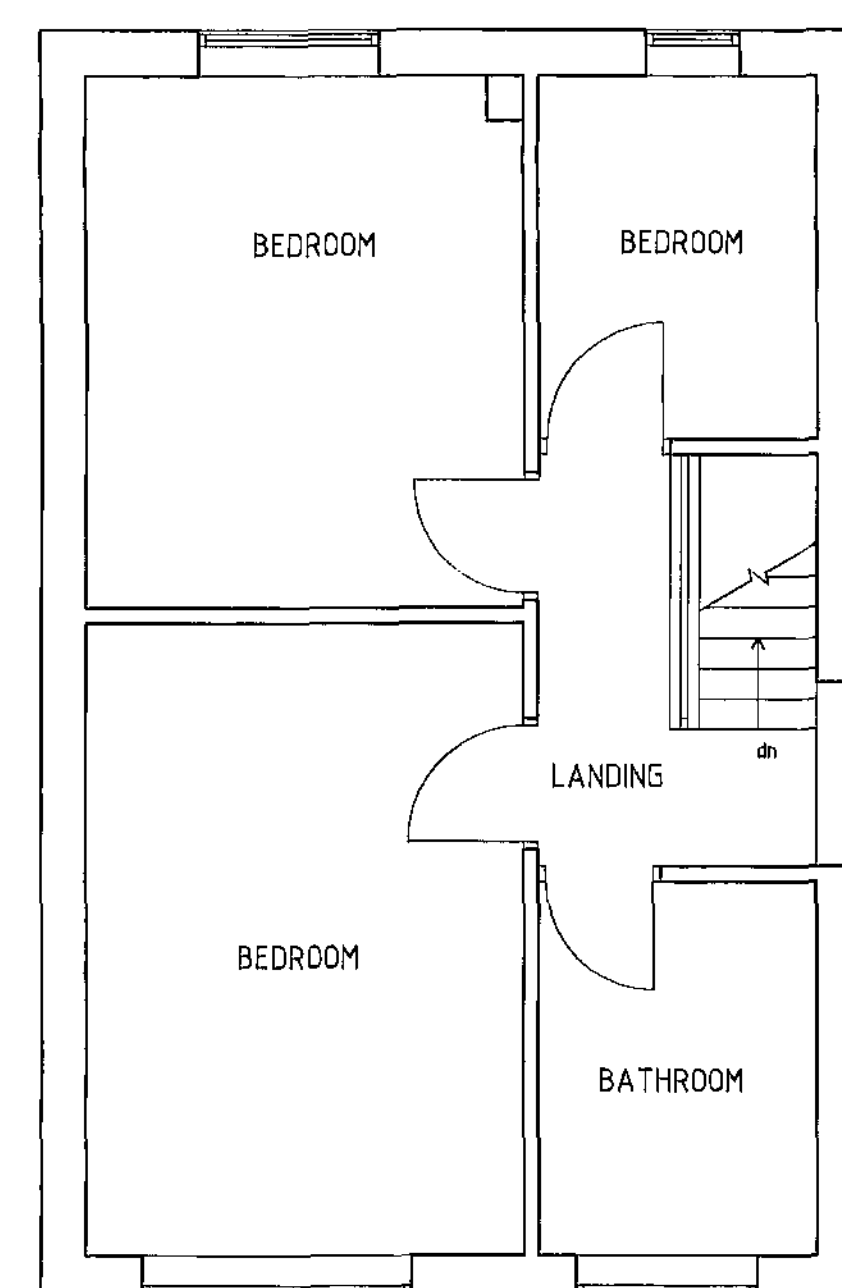

FIRST FLOOR PLAN


10/11/20
13.01.2010
2/1/10

MR S BOWLER
9 HATFIELD GARDENS
ROYSTON
BARNLEY
S71 4SR

PLANS AS EXISTING

SCALE 1:100 & 1:50 JANUARY 2010


These drawings are for planning and Building Control purposes only.
These are not complete working drawings.
Check and verify all drawings on site before commencing work.
Comply in all respects with current relevant Building Regulations, whether
or not specifically stated on these drawings.
All materials and workmanship shall comply with current relevant British Standards.

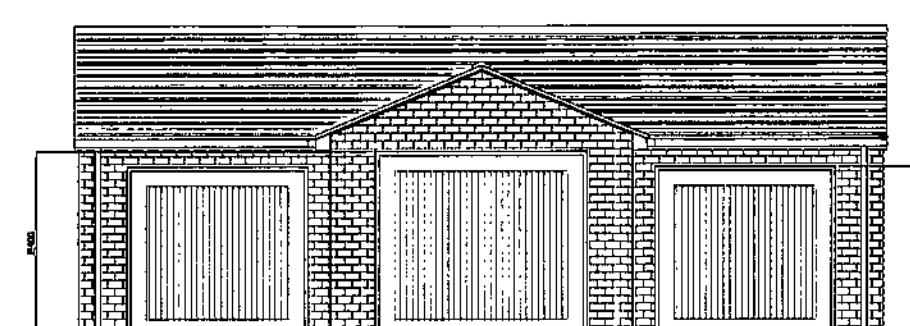


FRONT ELEVATION




SIDE ELEVATION

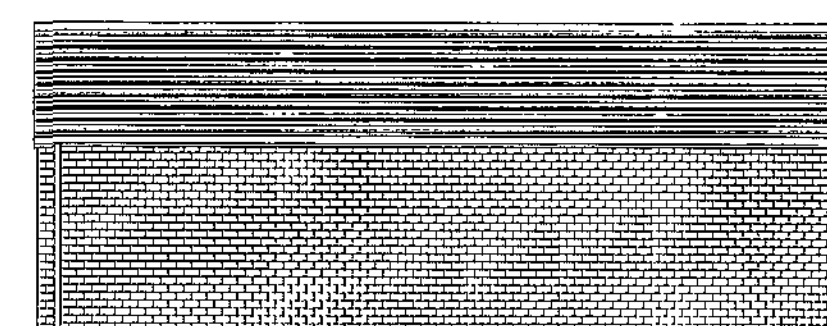


REAR ELEVATION

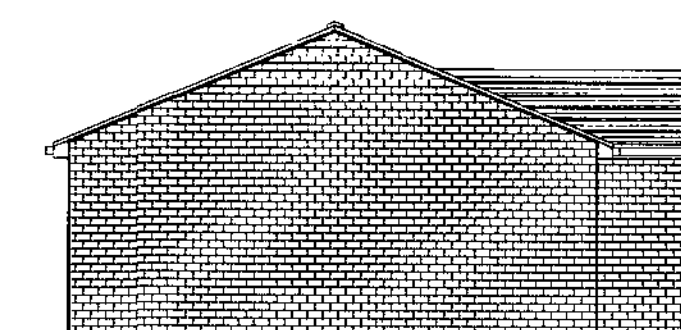

SIDE ELEVATION

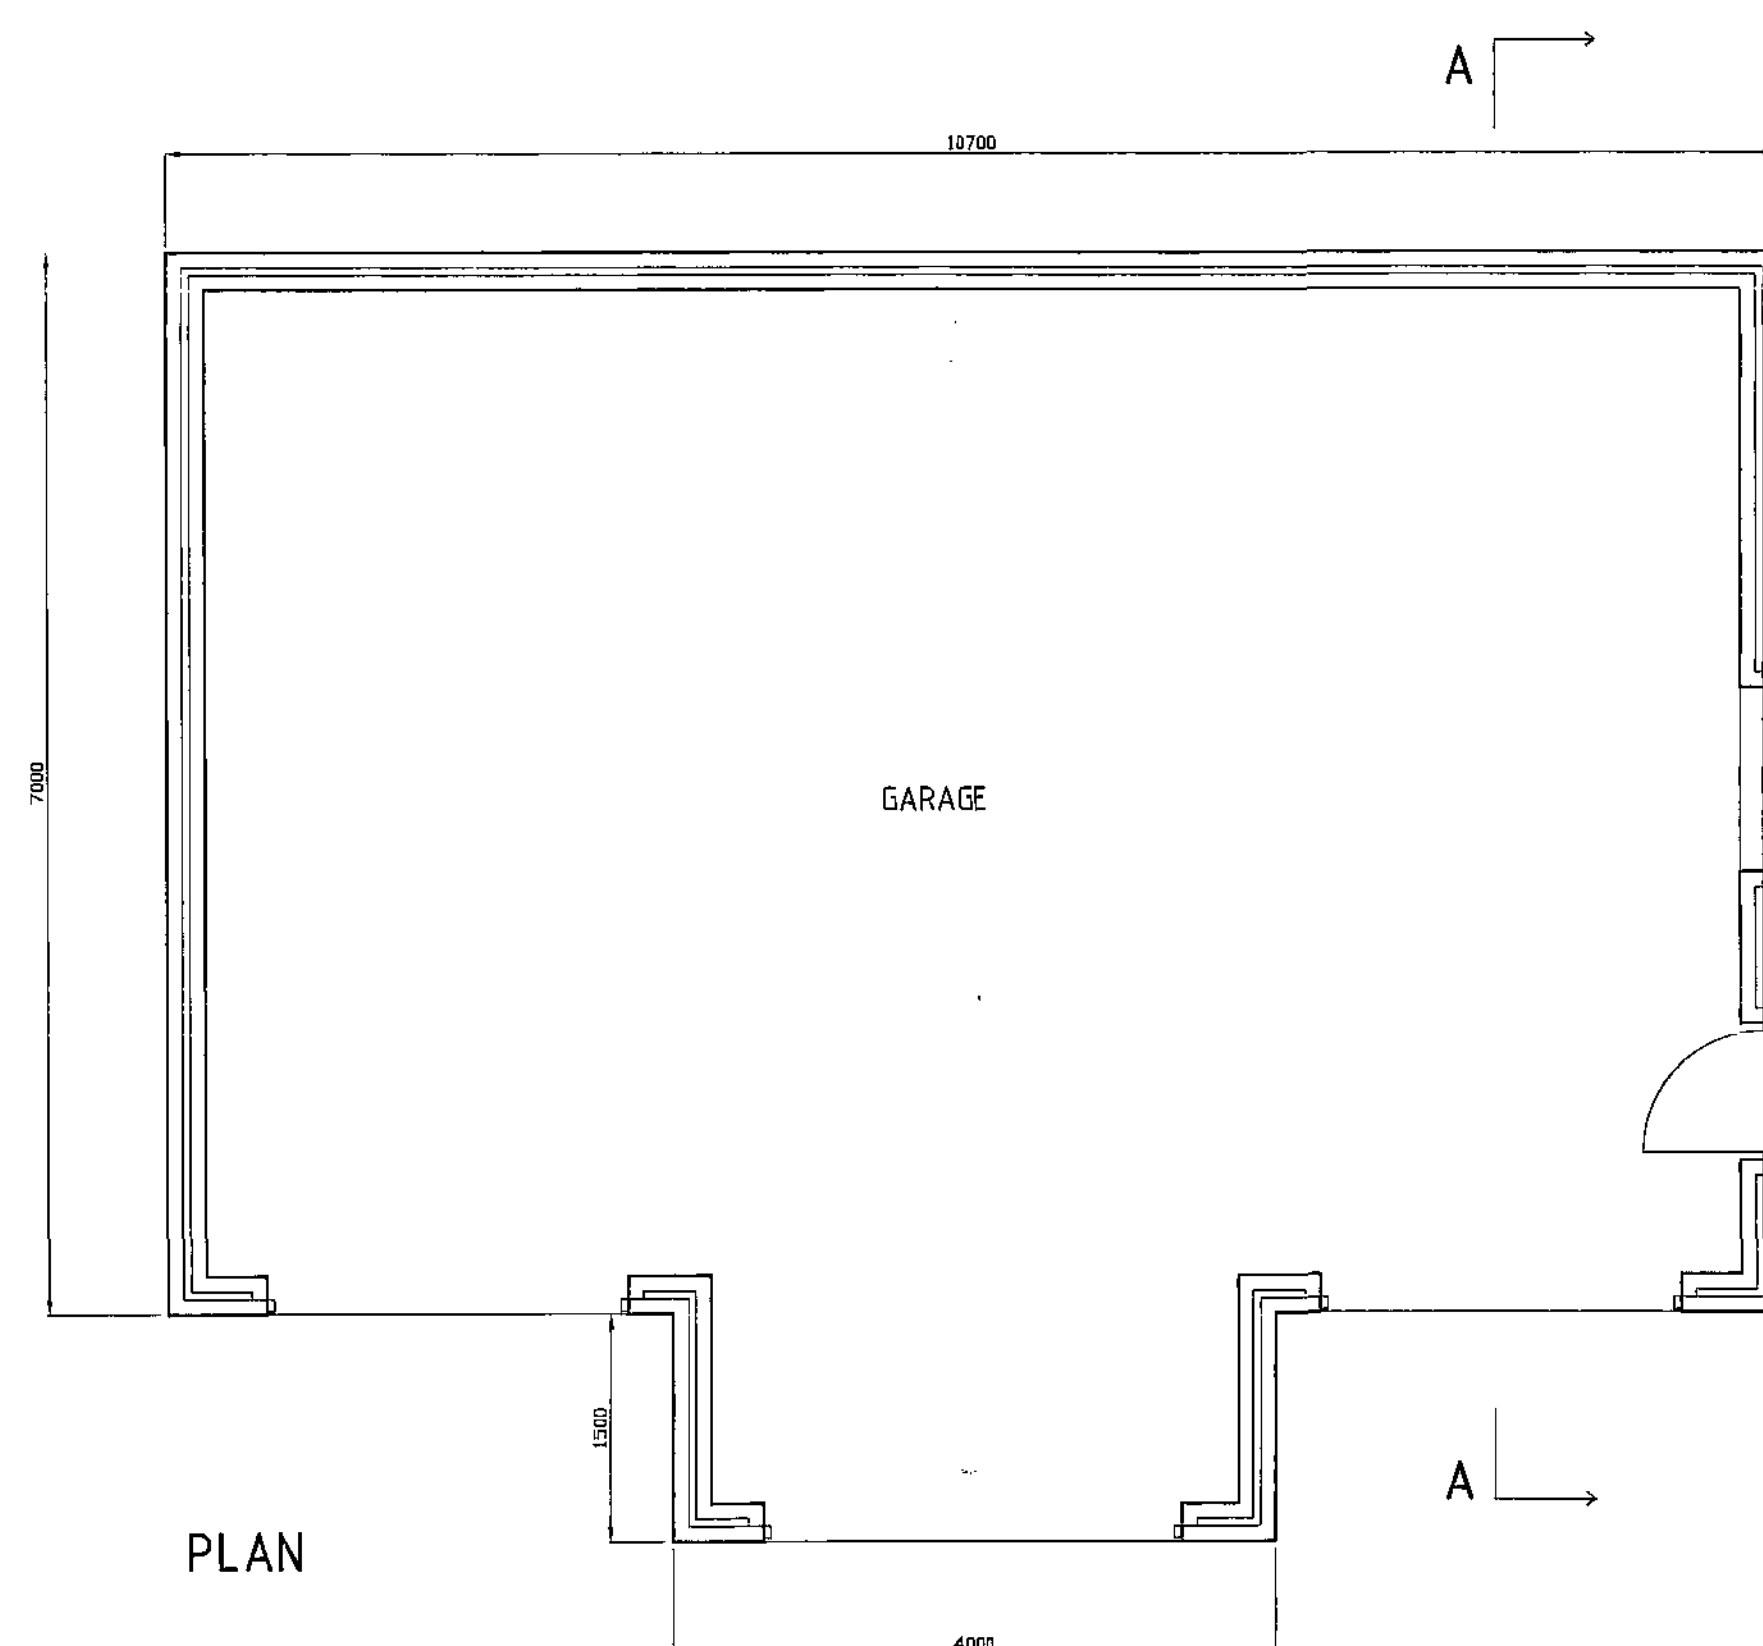

PLAN

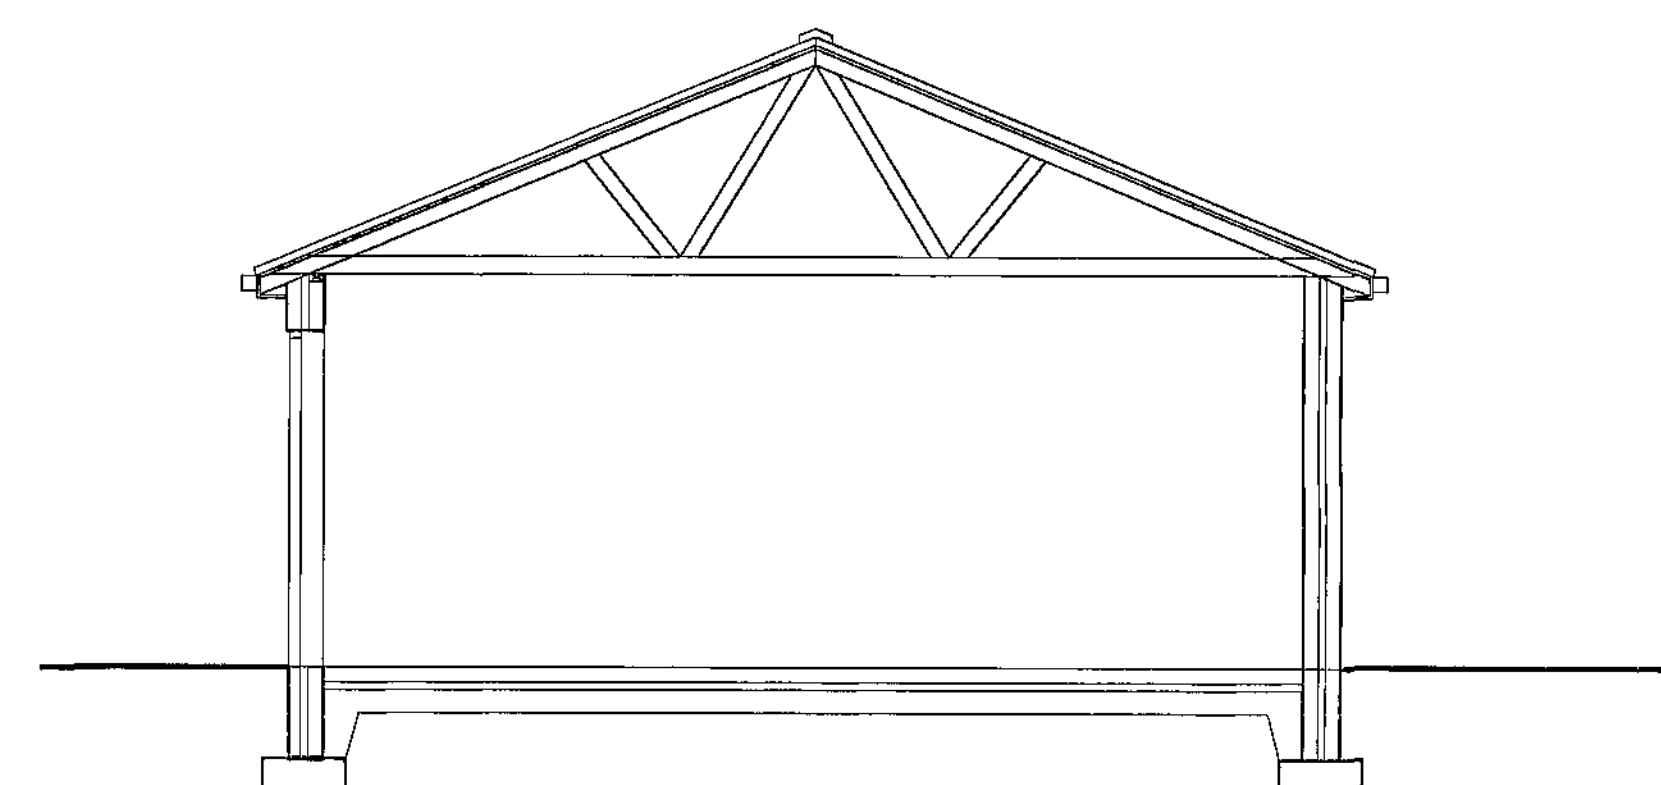

SECTION A A

MR S BOWLER
9 HATFIELD GARDENS
ROYSTON
BARNSELY
S71 4SR

PROPOSED REPLACEMENT GARAGE

SCALE 1:100 & 1:50 JANUARY 2010


These drawings are for planning and Building Control purposes only.
These are not complete working drawings.
Check and verify all drawings on site before commencing work.
Comply in all respects with current relevant Building Regulations whether
or not specifically stated on these drawings.
All materials and workmanship shall comply with current relevant British Standards




FRONT ELEVATION




SIDE ELEVATION

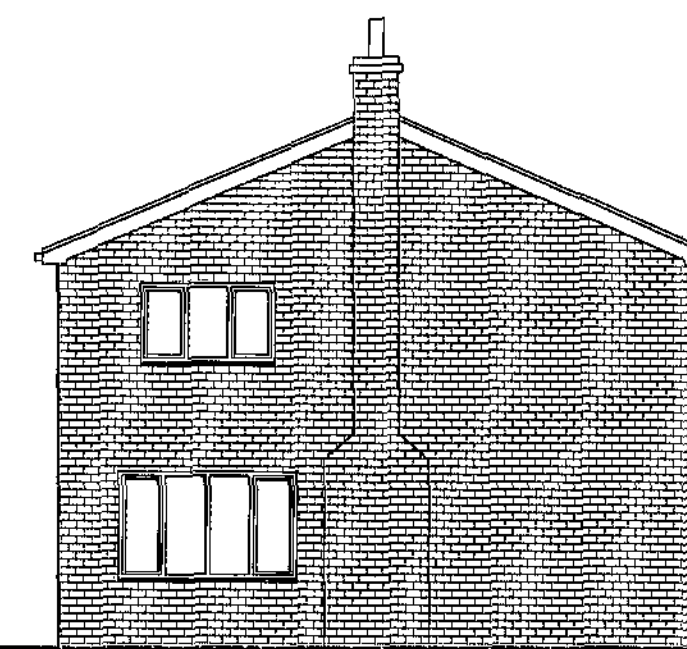


REAR ELEVATION

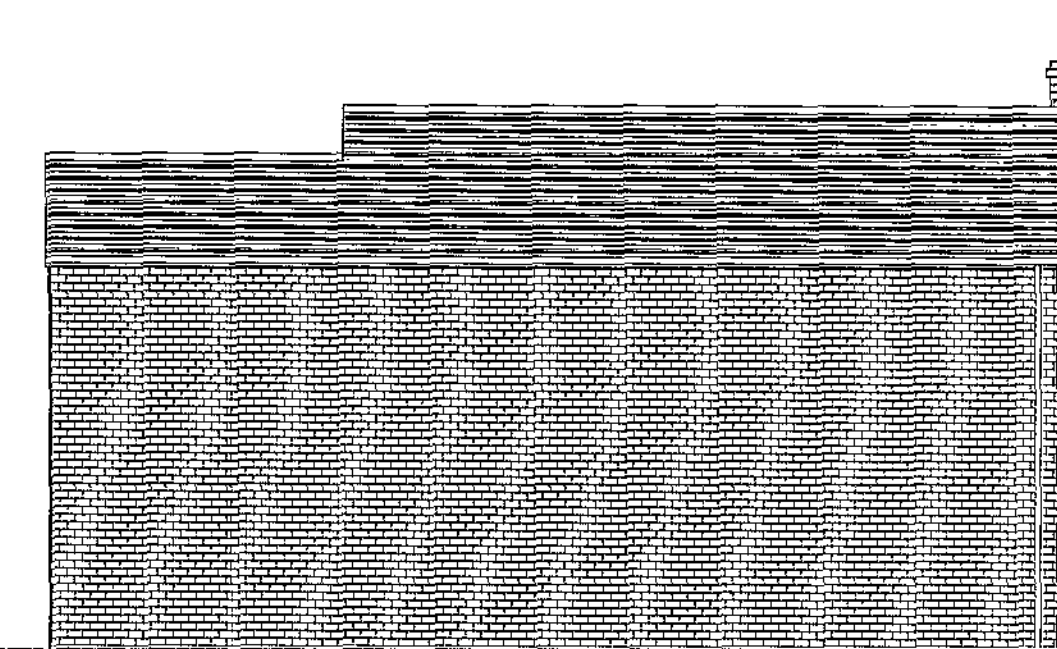


SIDE ELEVATION

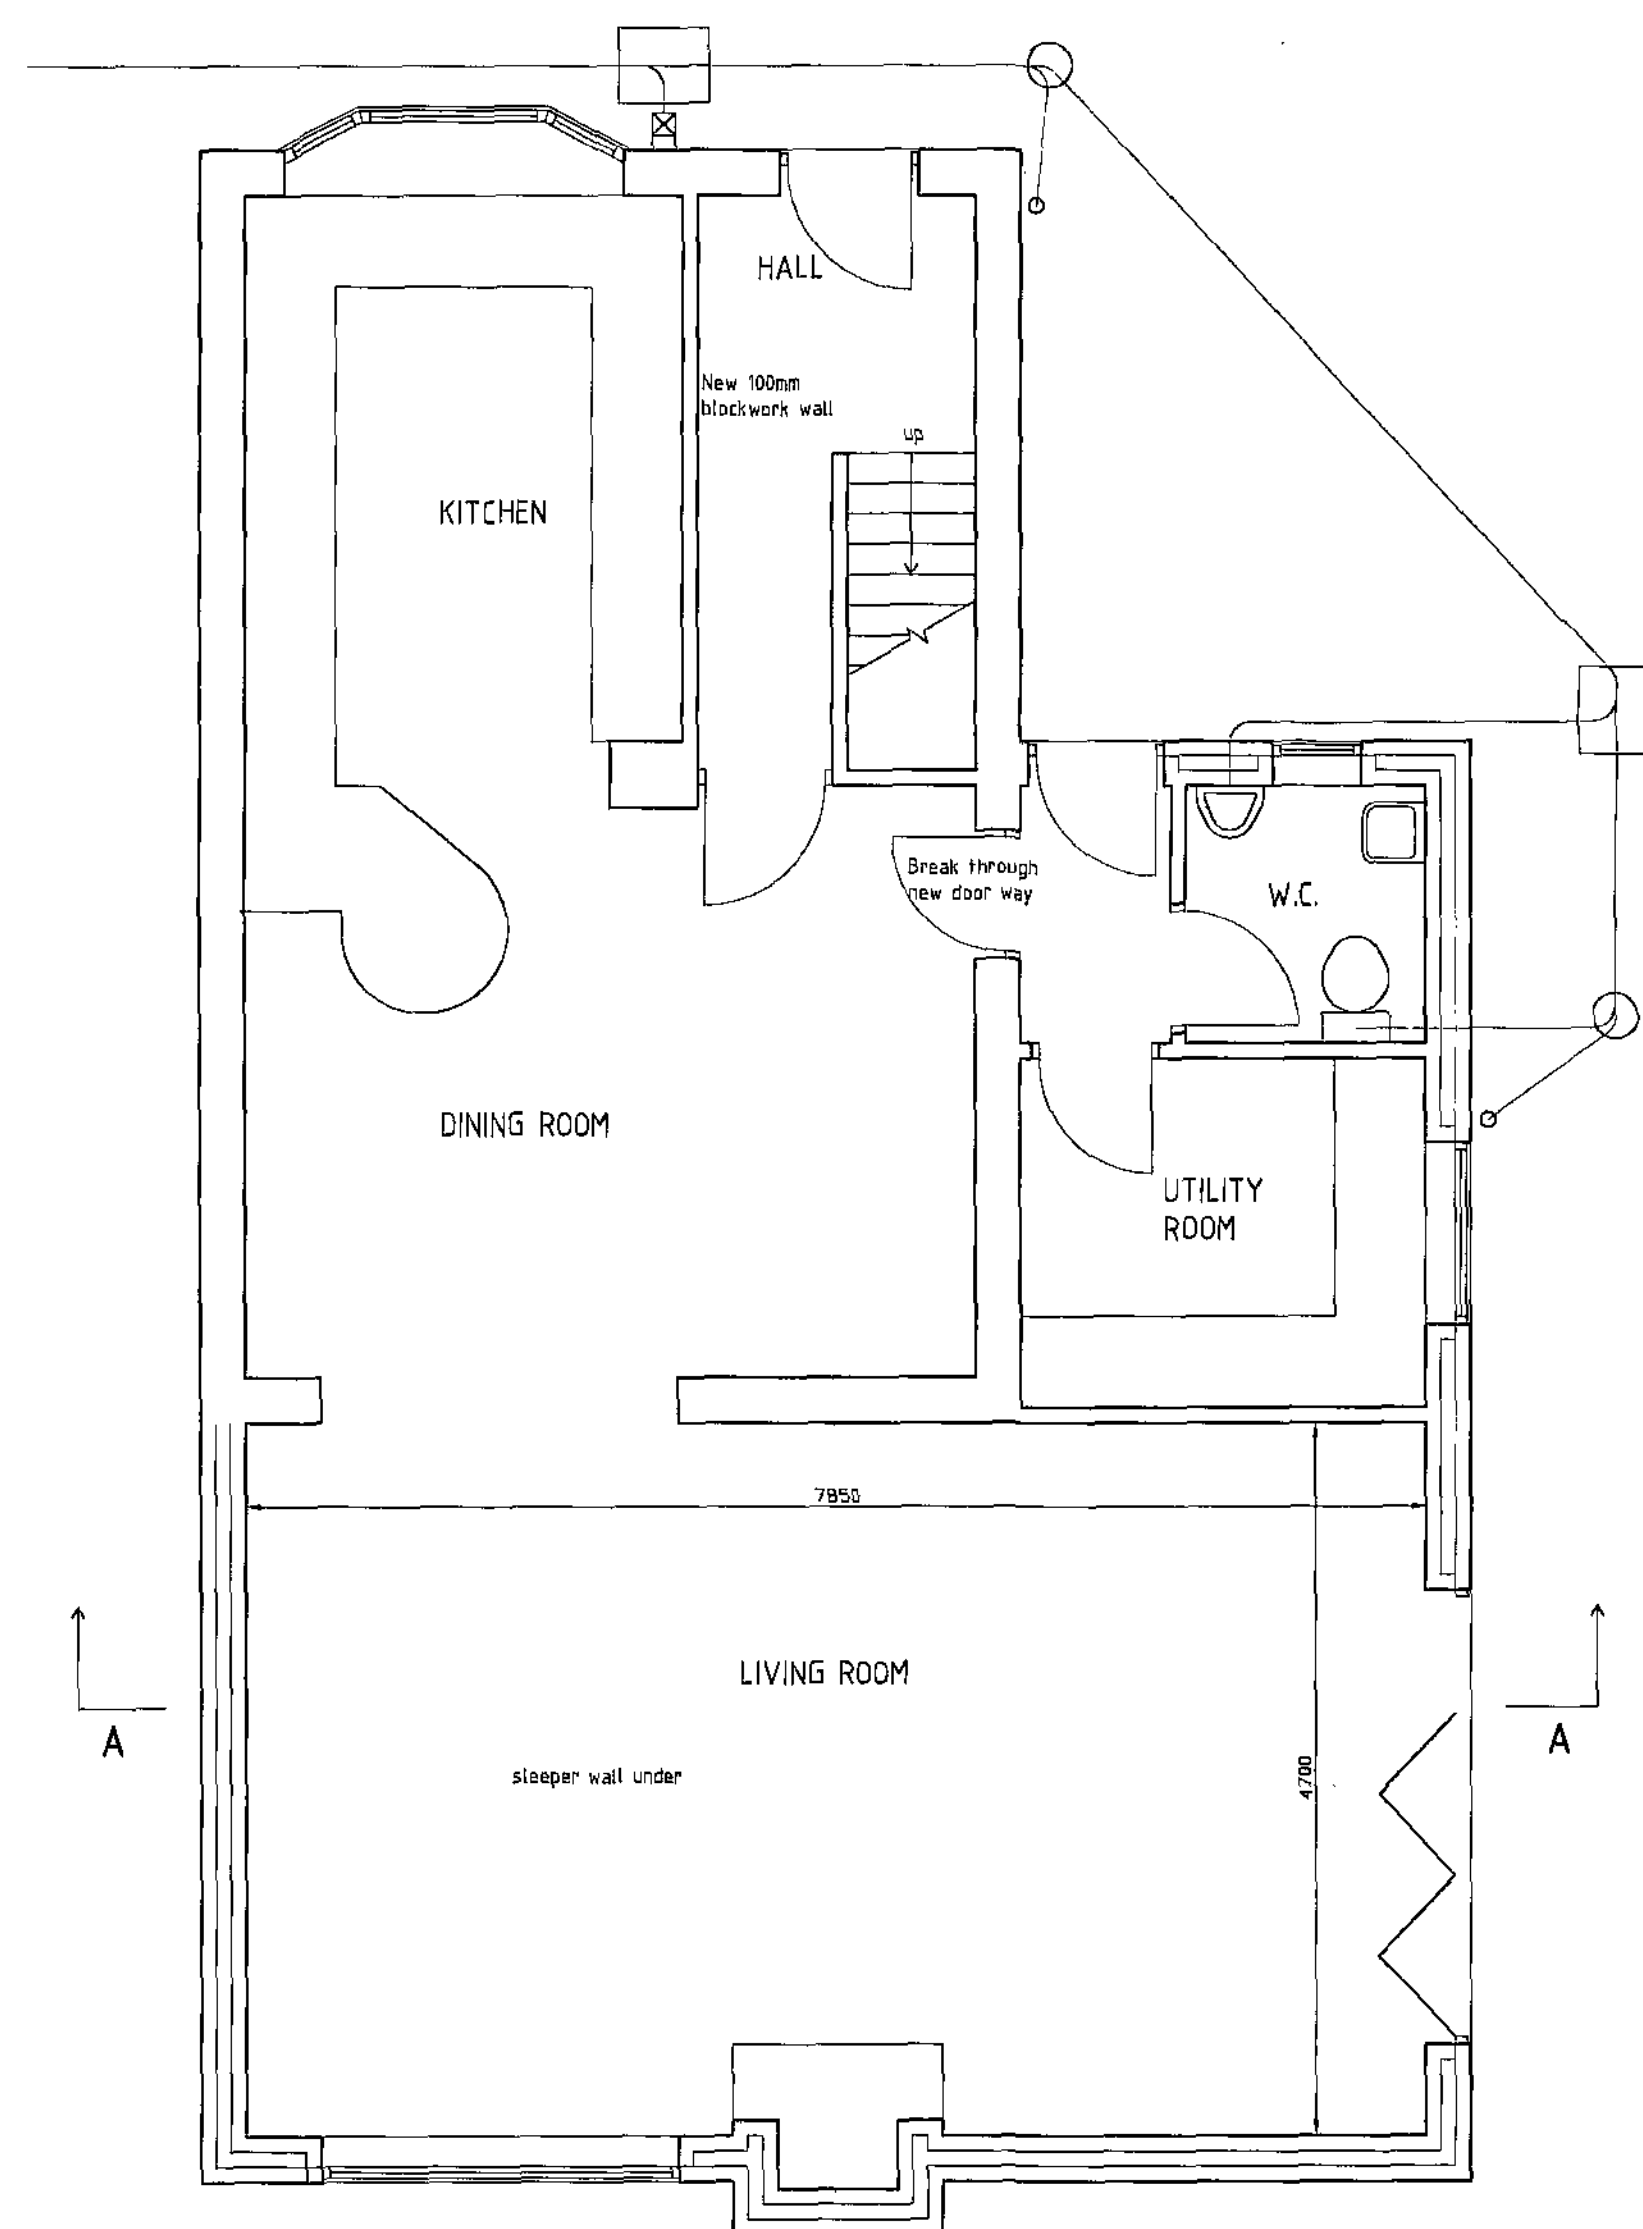

GROUND FLOOR PLAN

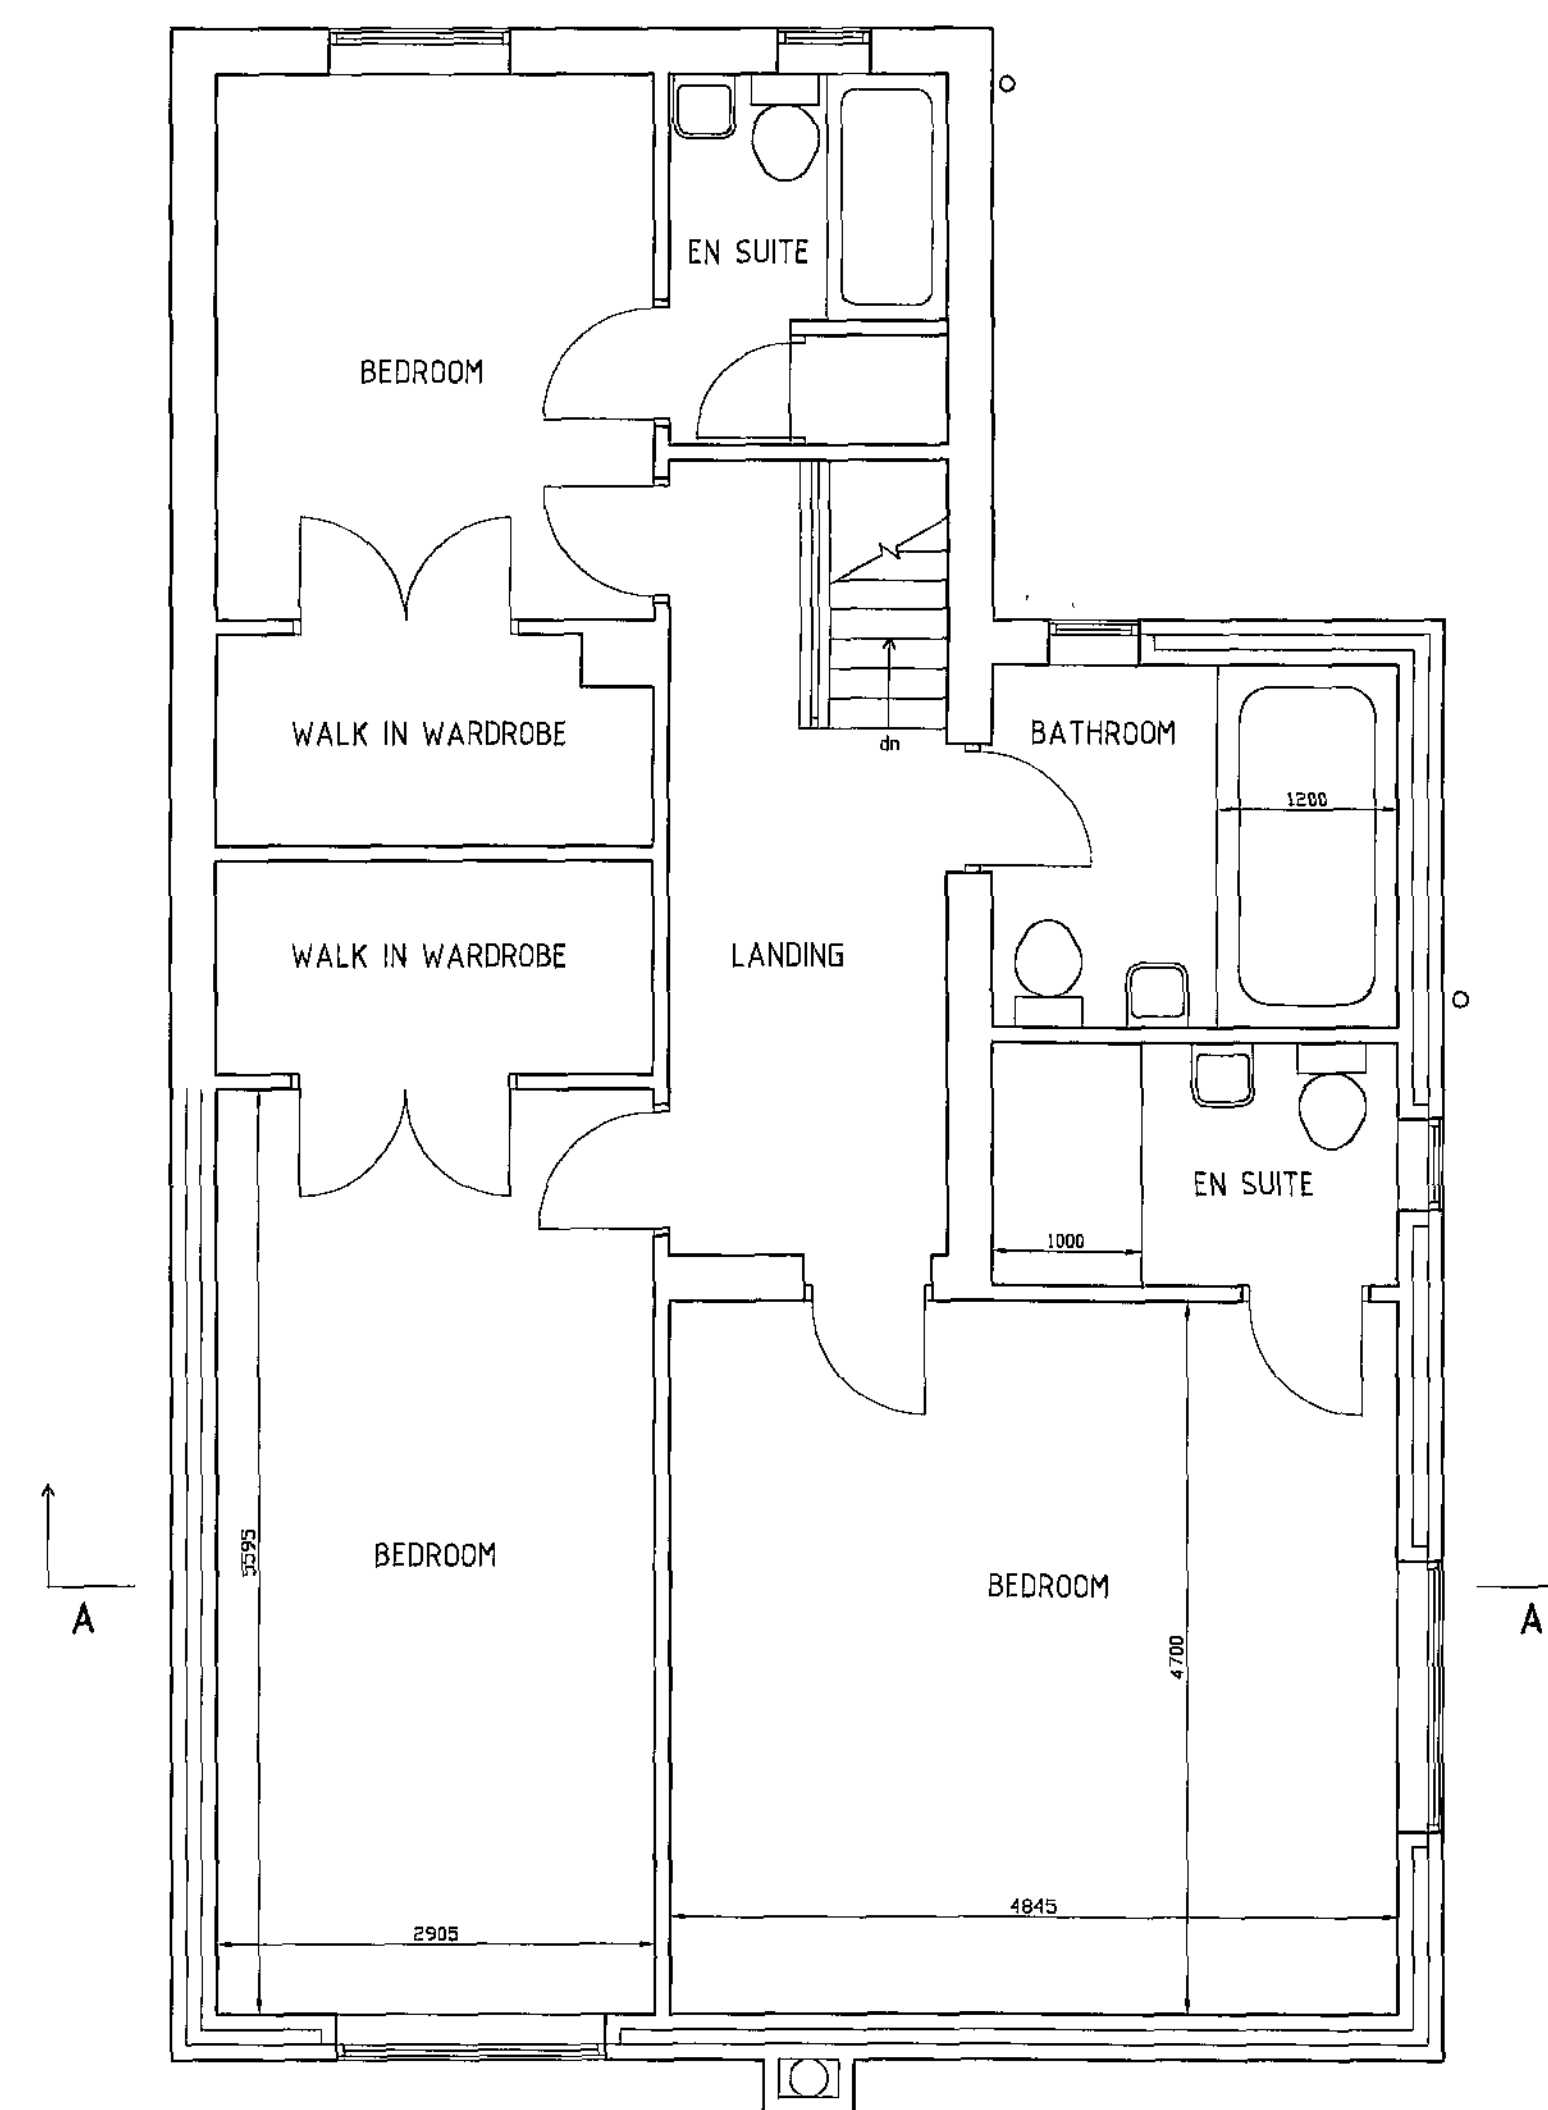

FIRST FLOOR PLAN

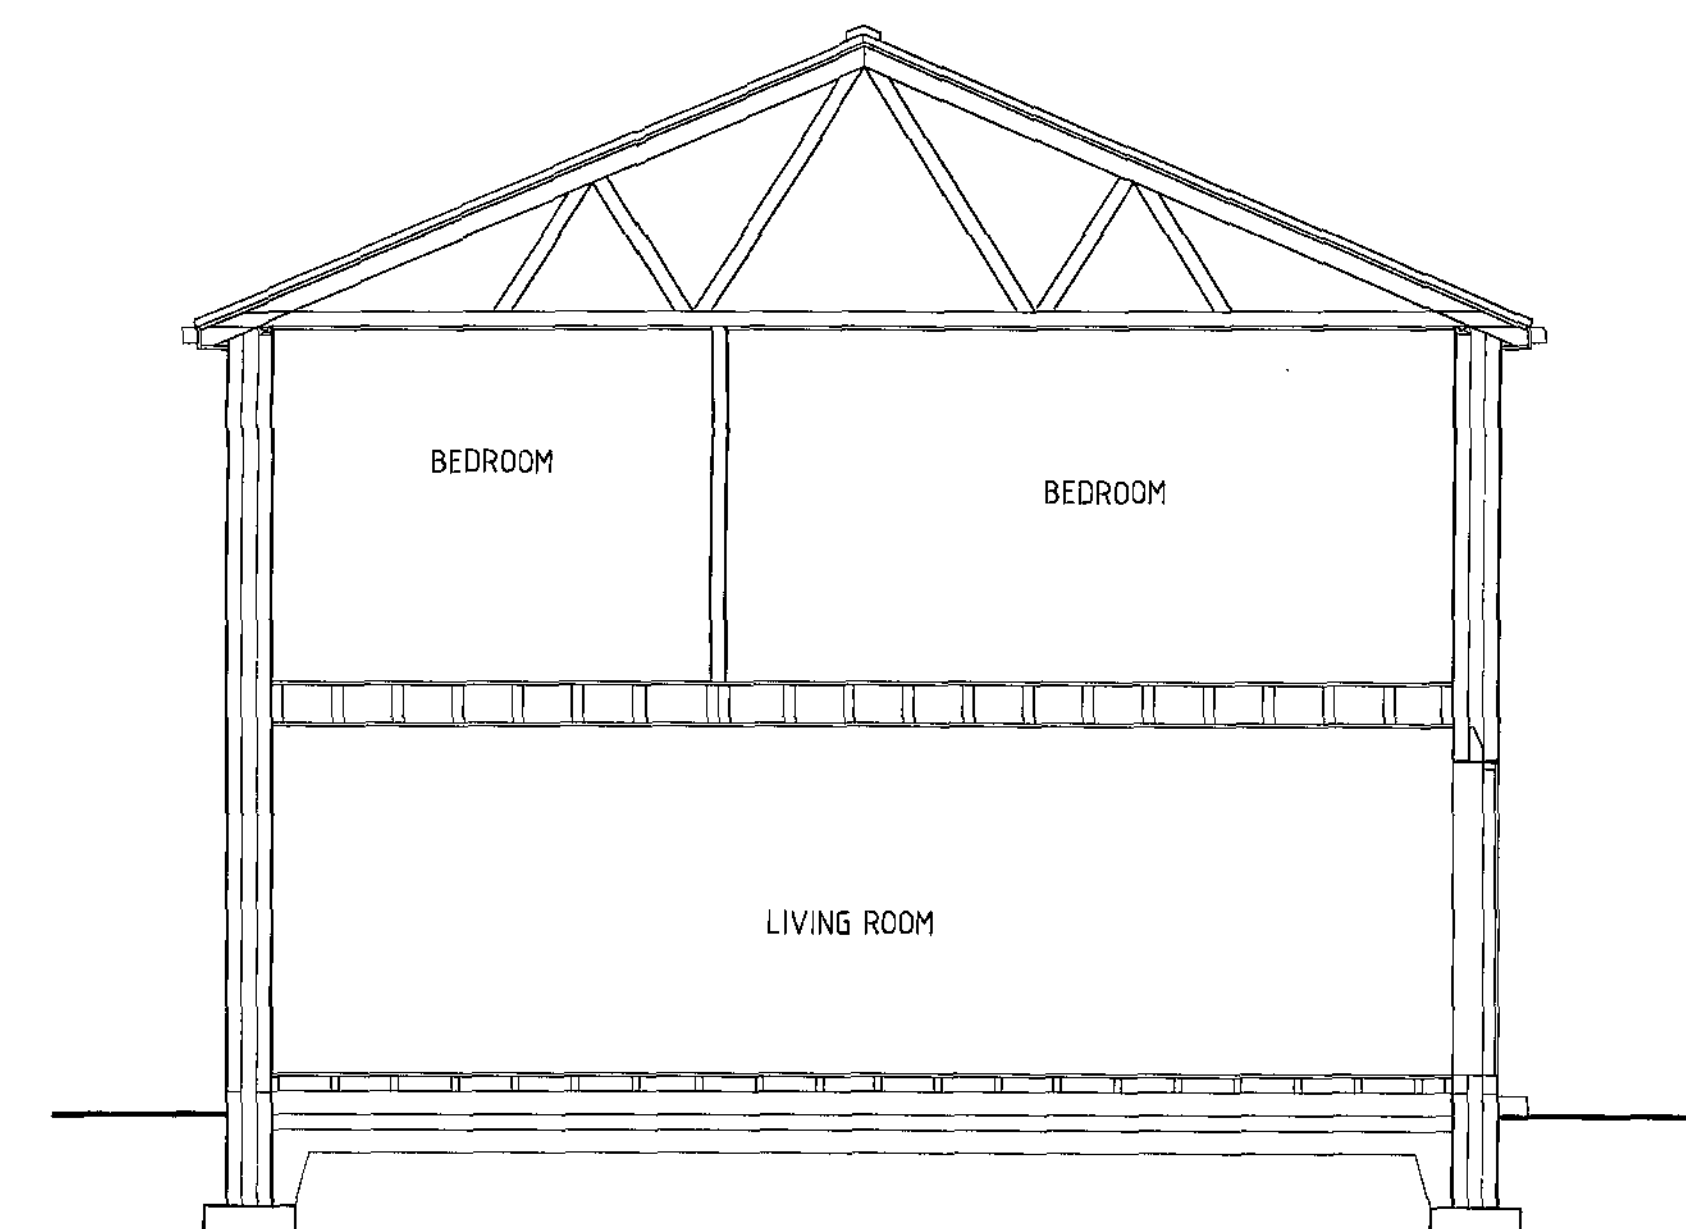

SECTION A A

MR S BOWLER
9 HATFIELD GARDENS
ROYSTON
BARNLEY
S71 4SR
PROPOSED EXTENSION

SCALE 1:100 & 1:50 JANUARY 2010