


83sqm excluding parking

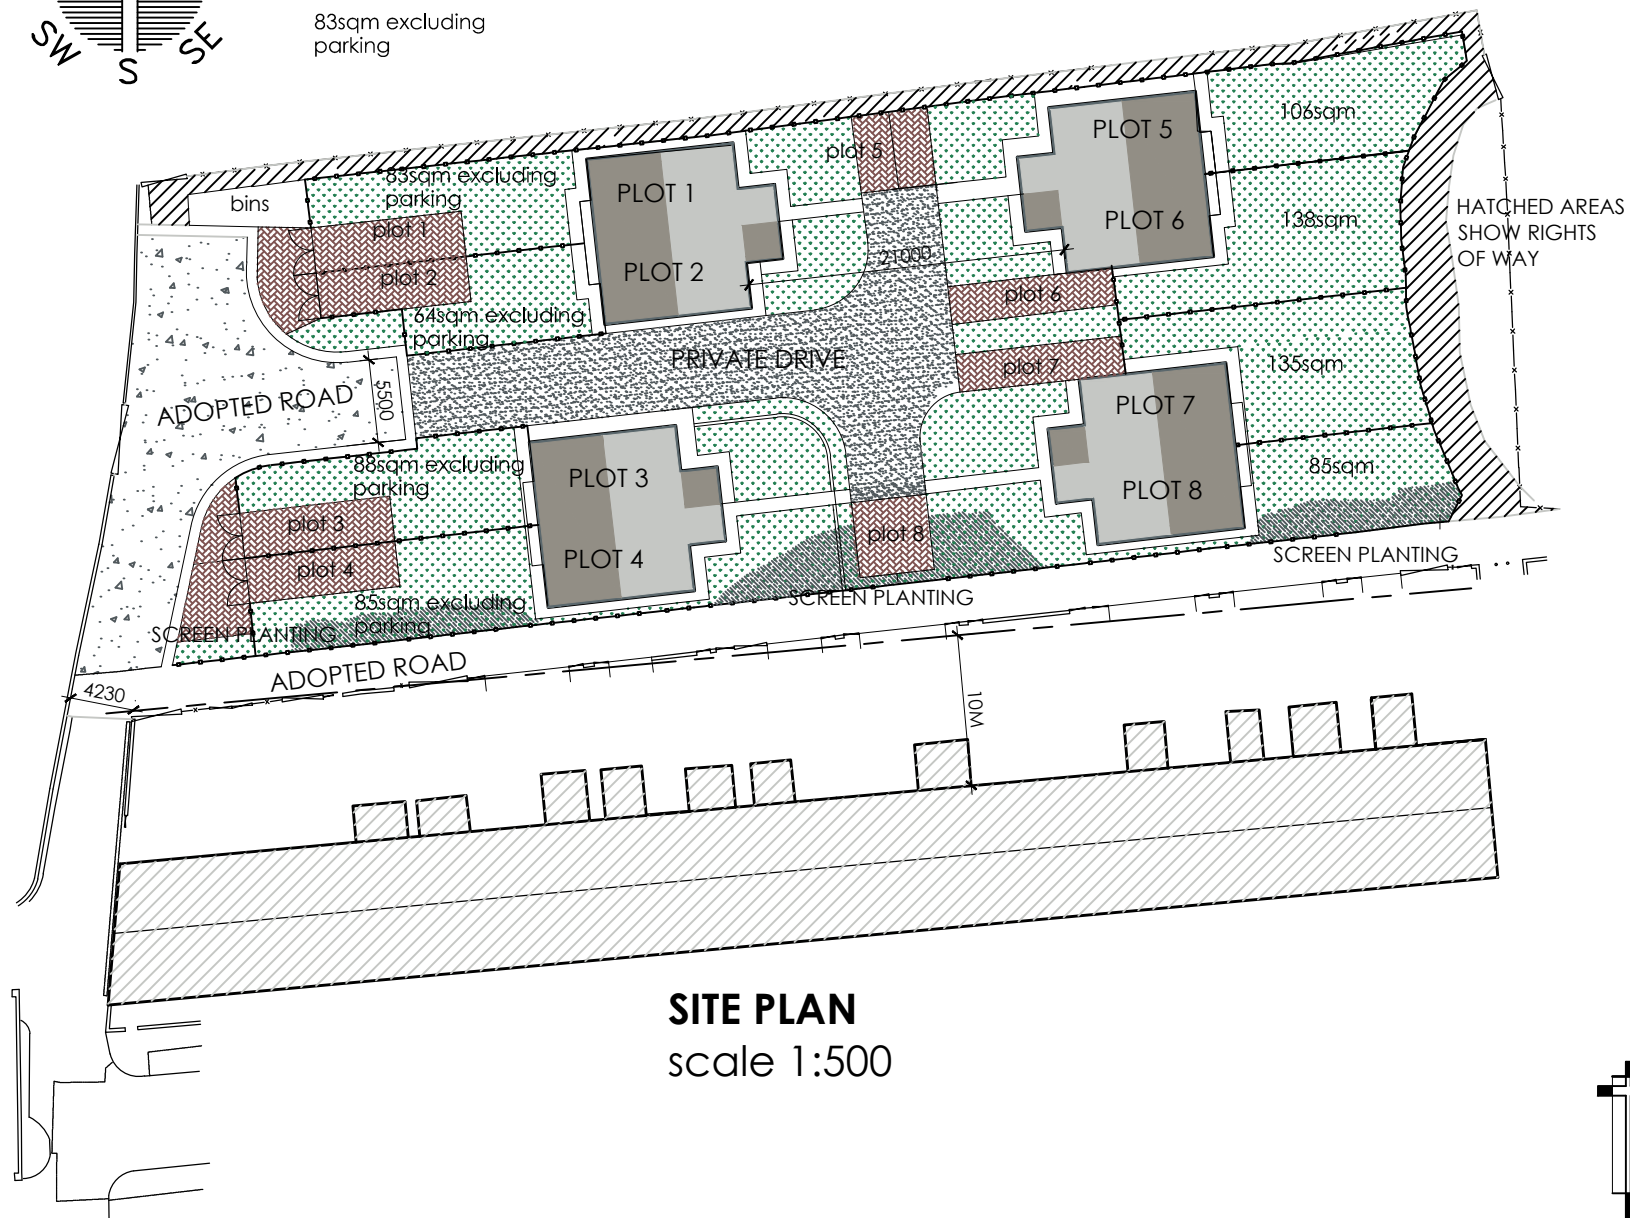

SITE PLAN
scale 1:500



LOCATION PLAN
scale 1:1250

 White Agus PARTNERSHIP			OFFICE ONE, 34 VICTORIA ROAD, BARNLEY. S70 2BU			Phone: 01226 208482		
ARCHITECTURAL SERVICES			Email: info@whiteaguspартnership.co.uk Web: www.whiteaguspартnership.co.uk					
Project. RESIDENTIAL DEVELOPMENT OF FORMER GARAGE SITE, BLOEMFONTEIN STREET CUDWORTH, BARNLEY				Client. WINDMILL HOMES LTD				
Drawing Title. SITE PLAN				Date. JAN 2021		Scale. 1:500 @ A3		
				Ref. 20-173		Dwg. No. 01		Rev. A
Date	Suffix	Description	Date	Suffix	Description			
10-04-21	A	GENERAL REVISIONS						