

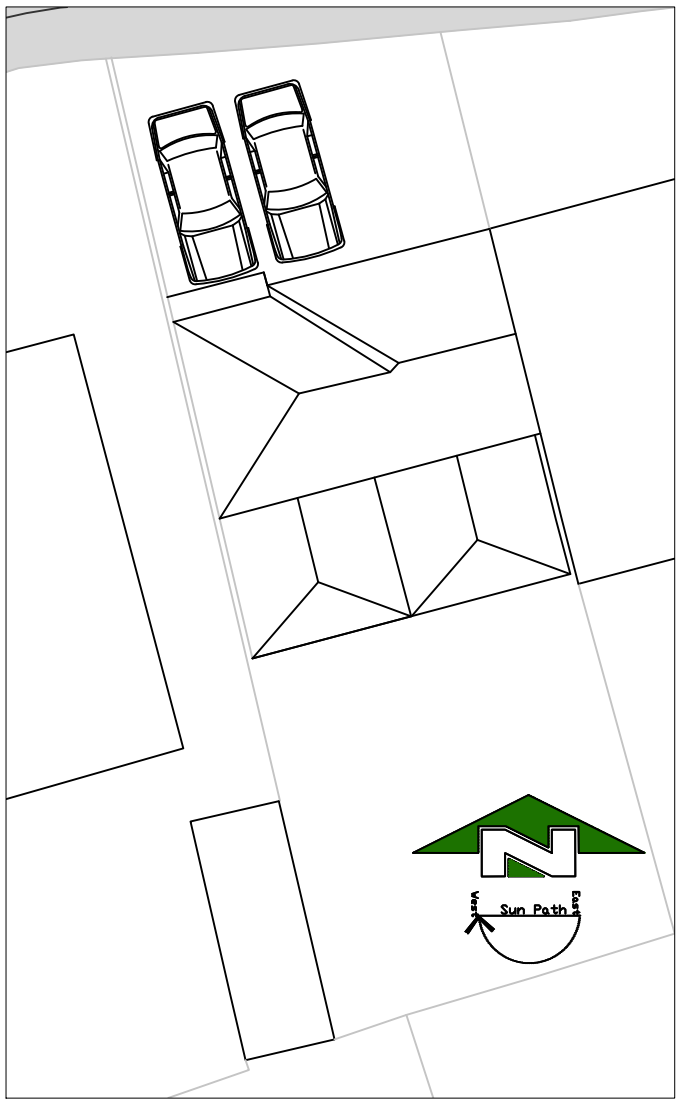


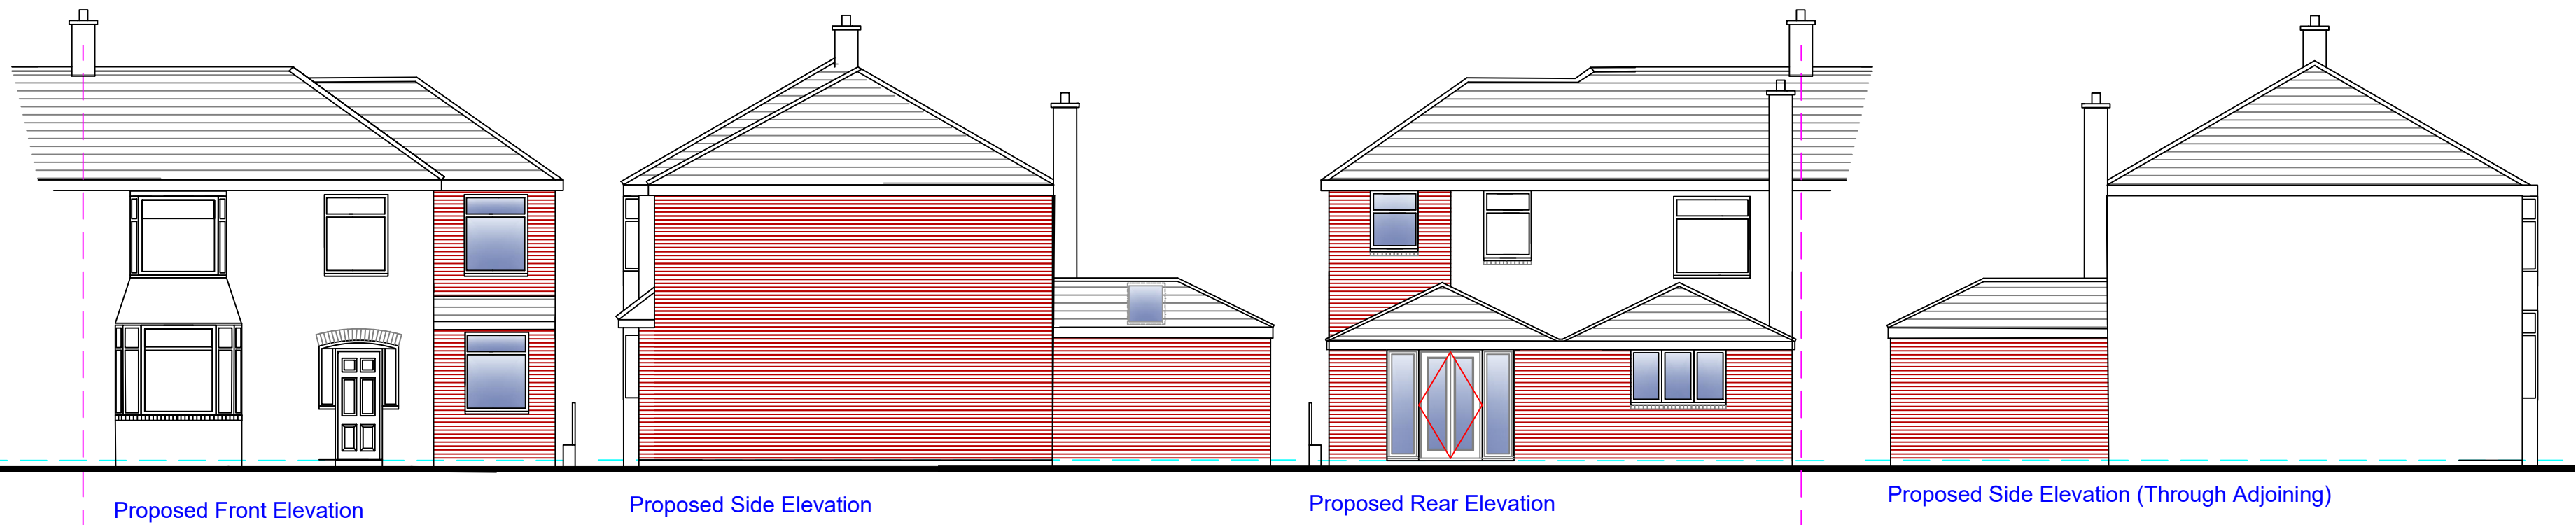


Proposed Site/Roof Plan 1:200

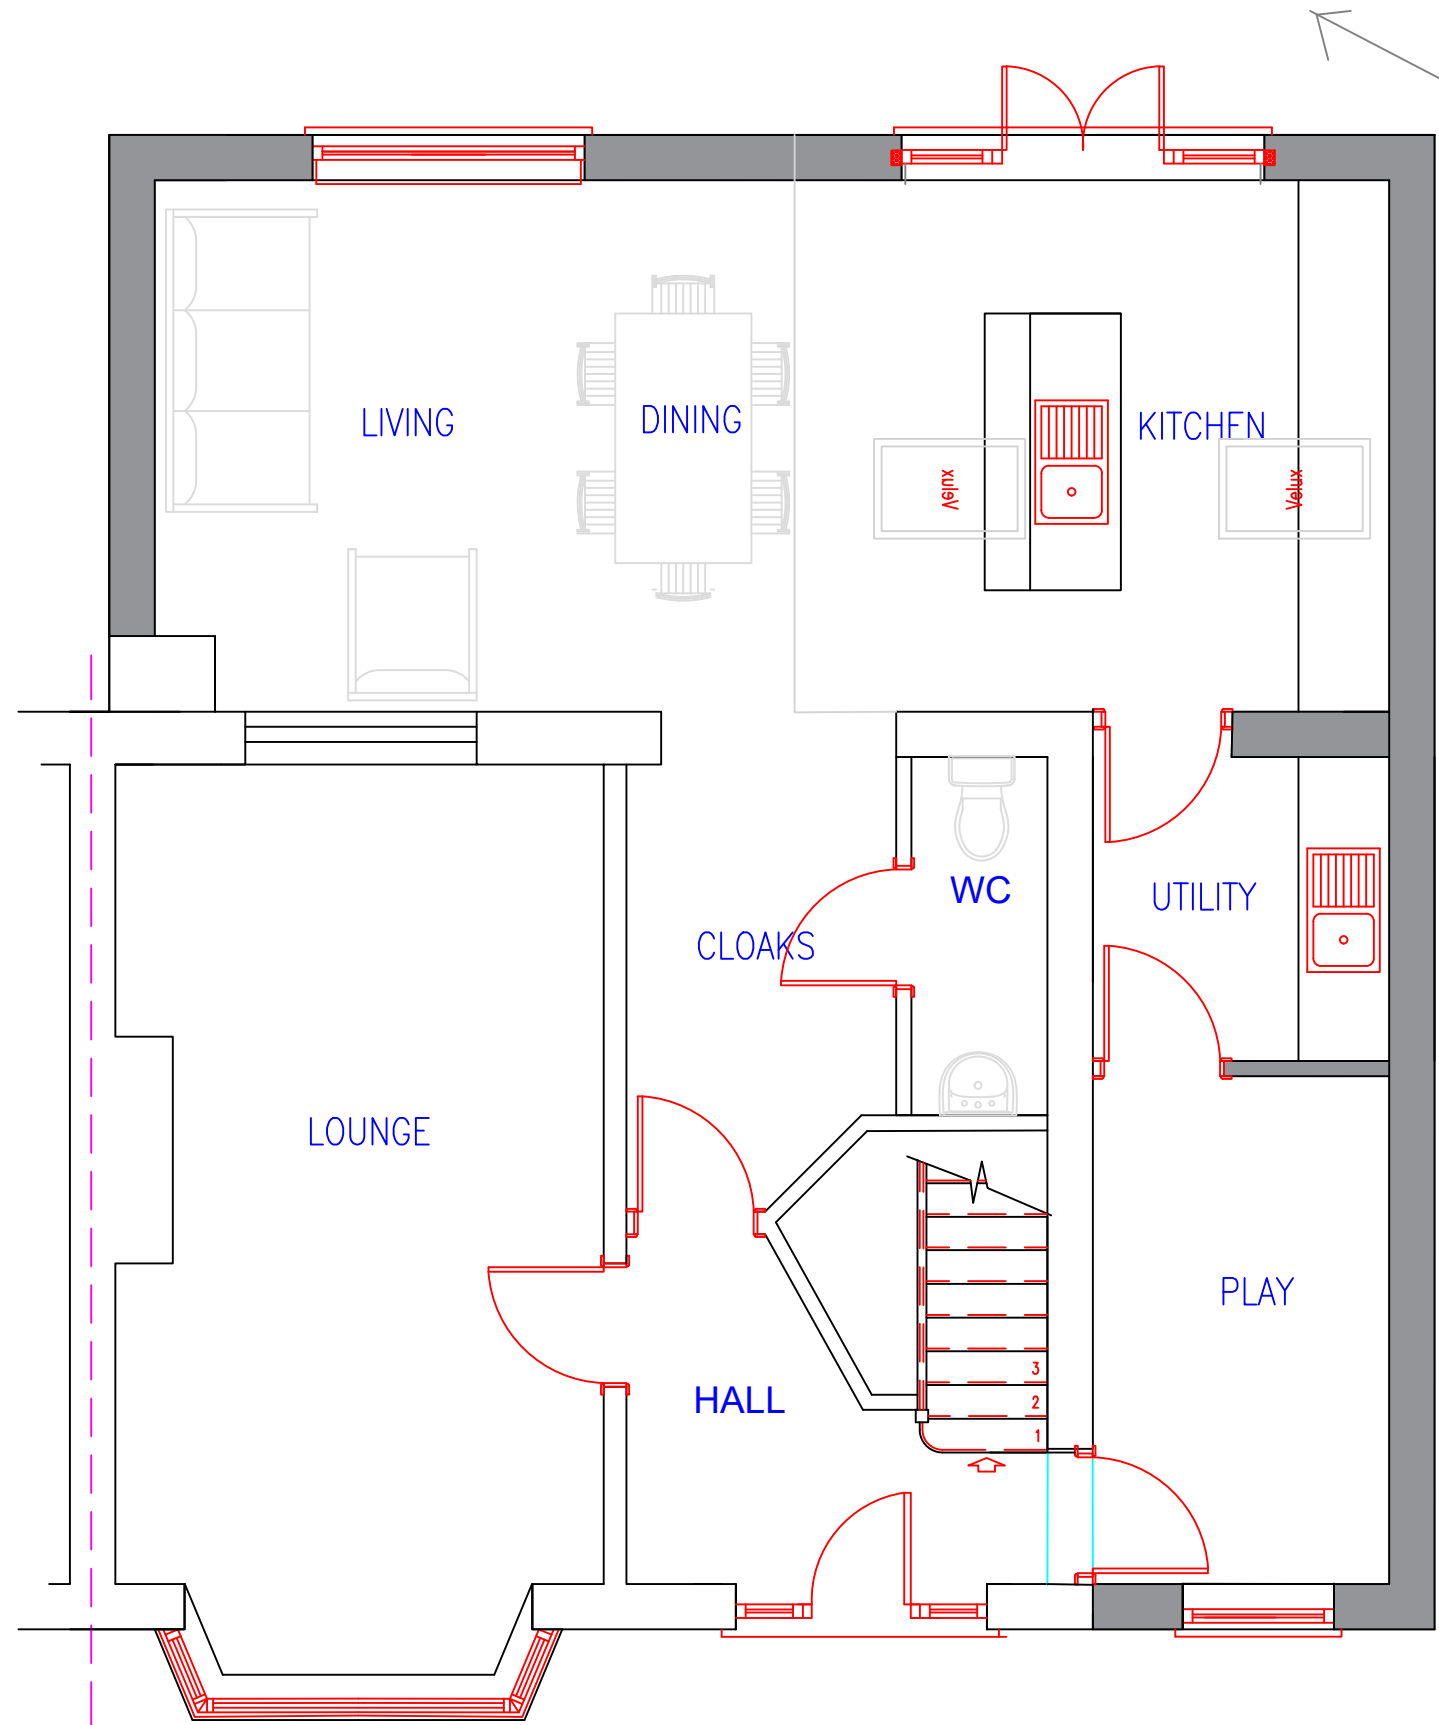


PROPOSED GROUND FLOOR PLAN

450mm Wall

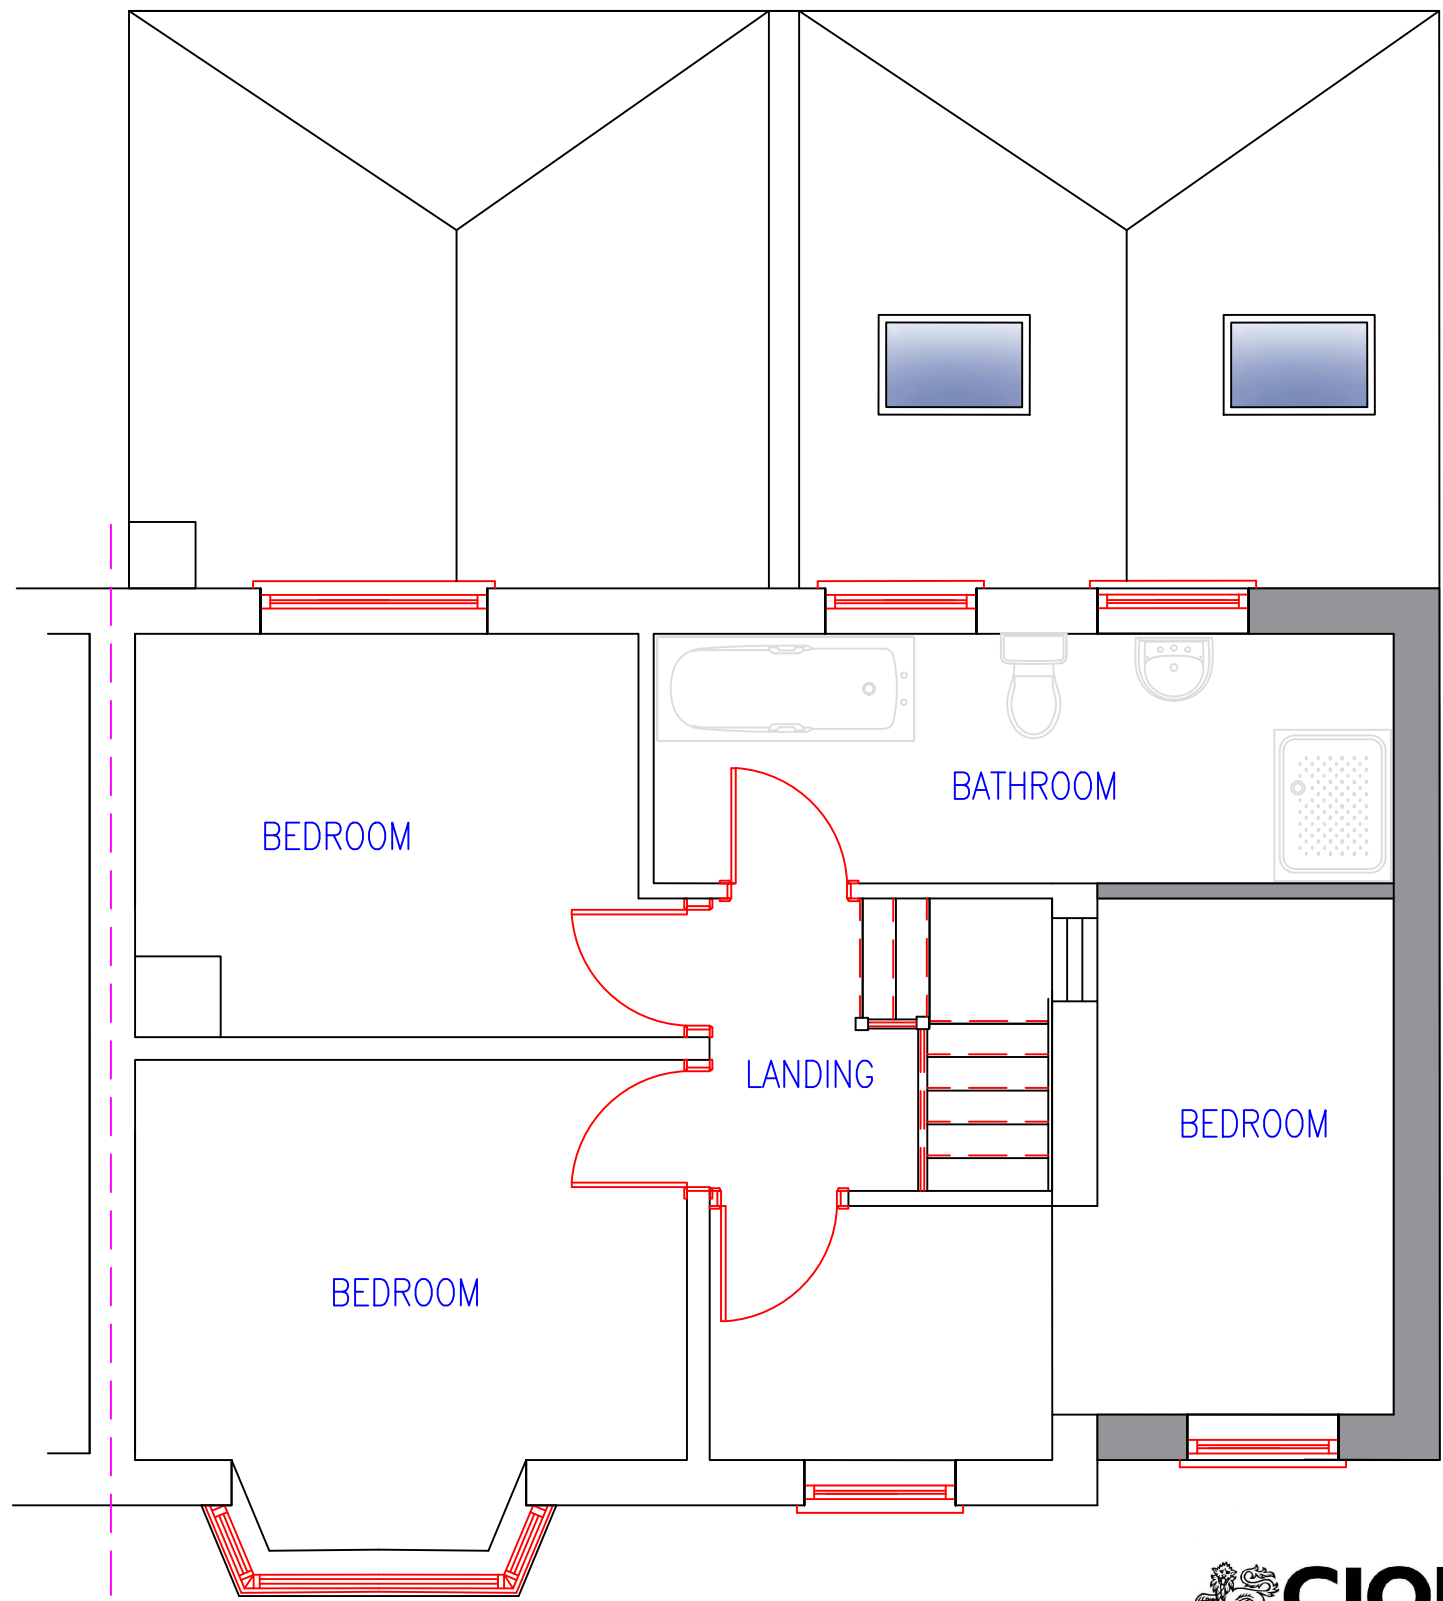

PROPOSED FIRST FLOOR PLAN

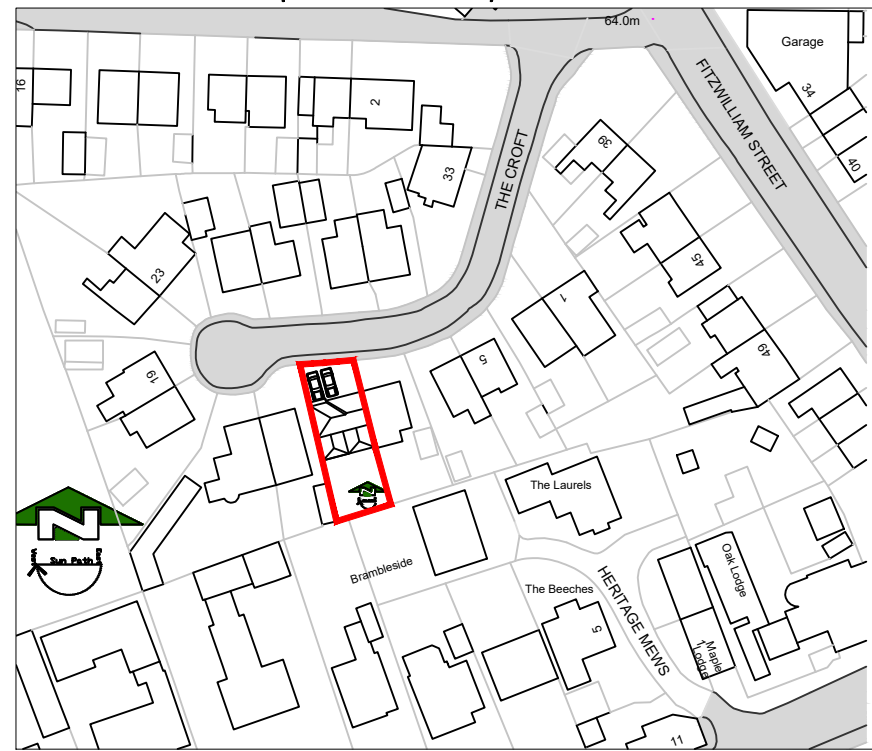

Proposed Location Plan 1:1250

B	(PA)	First floor setback including roof, addition of lean too roof	14/03/19
A	(PA)	Submitted for planning application	29/01/19
-	(A)	Velux roof lights added to kitchen	20/01/19
-	(IC)	Issued for initial discussions and comments from client	15/01/19

Rev.	Issue	Description	By:	Date:
Rev A-Z	ISSUES	Rev A-Z (PA) - Planning Application (BC) - Building Control Application (T) - For Tender (P) - Preliminary (IC) - For Information/Comments (A) - For Approval (C) - For Construction		



ARCHITECTURAL DESIGN & BUILDING CONSULTANTS

Website: www.kudosarchitecture.co.uk
Email: info@kudosarchitecture.co.uk
Mob: 07890 515 857 - Tel: 01709 380 947

Project: Proposed Side and Rear Extensions at:
11 The Croft, Elsecar, Barnsley, S74 8EB

Drawing: Proposed Floor Plans and Elevations

Client: Mr and Mrs Stump

COPYRIGHT - This drawing is subject to copyright and cannot be reproduced without the permission of the producer.

Scales: 1:50 & 1:100 @ A2 Date: January 2019

Drawing Number: 11TC-02 Revision: B (PA) Drawn by: CAG



Chartered Building Consultancy

Professionalism and Integrity in Construction
All work to be carried out in accordance with the requirements of the Building Regulations, Water Authority and the Construction (Design and Management) Regulations currently in force.

Do not scale from this drawing. Architect to be notified of any discrepancies.

Verify relevant dimensions on site before commencing work or preparing shop drawings.