
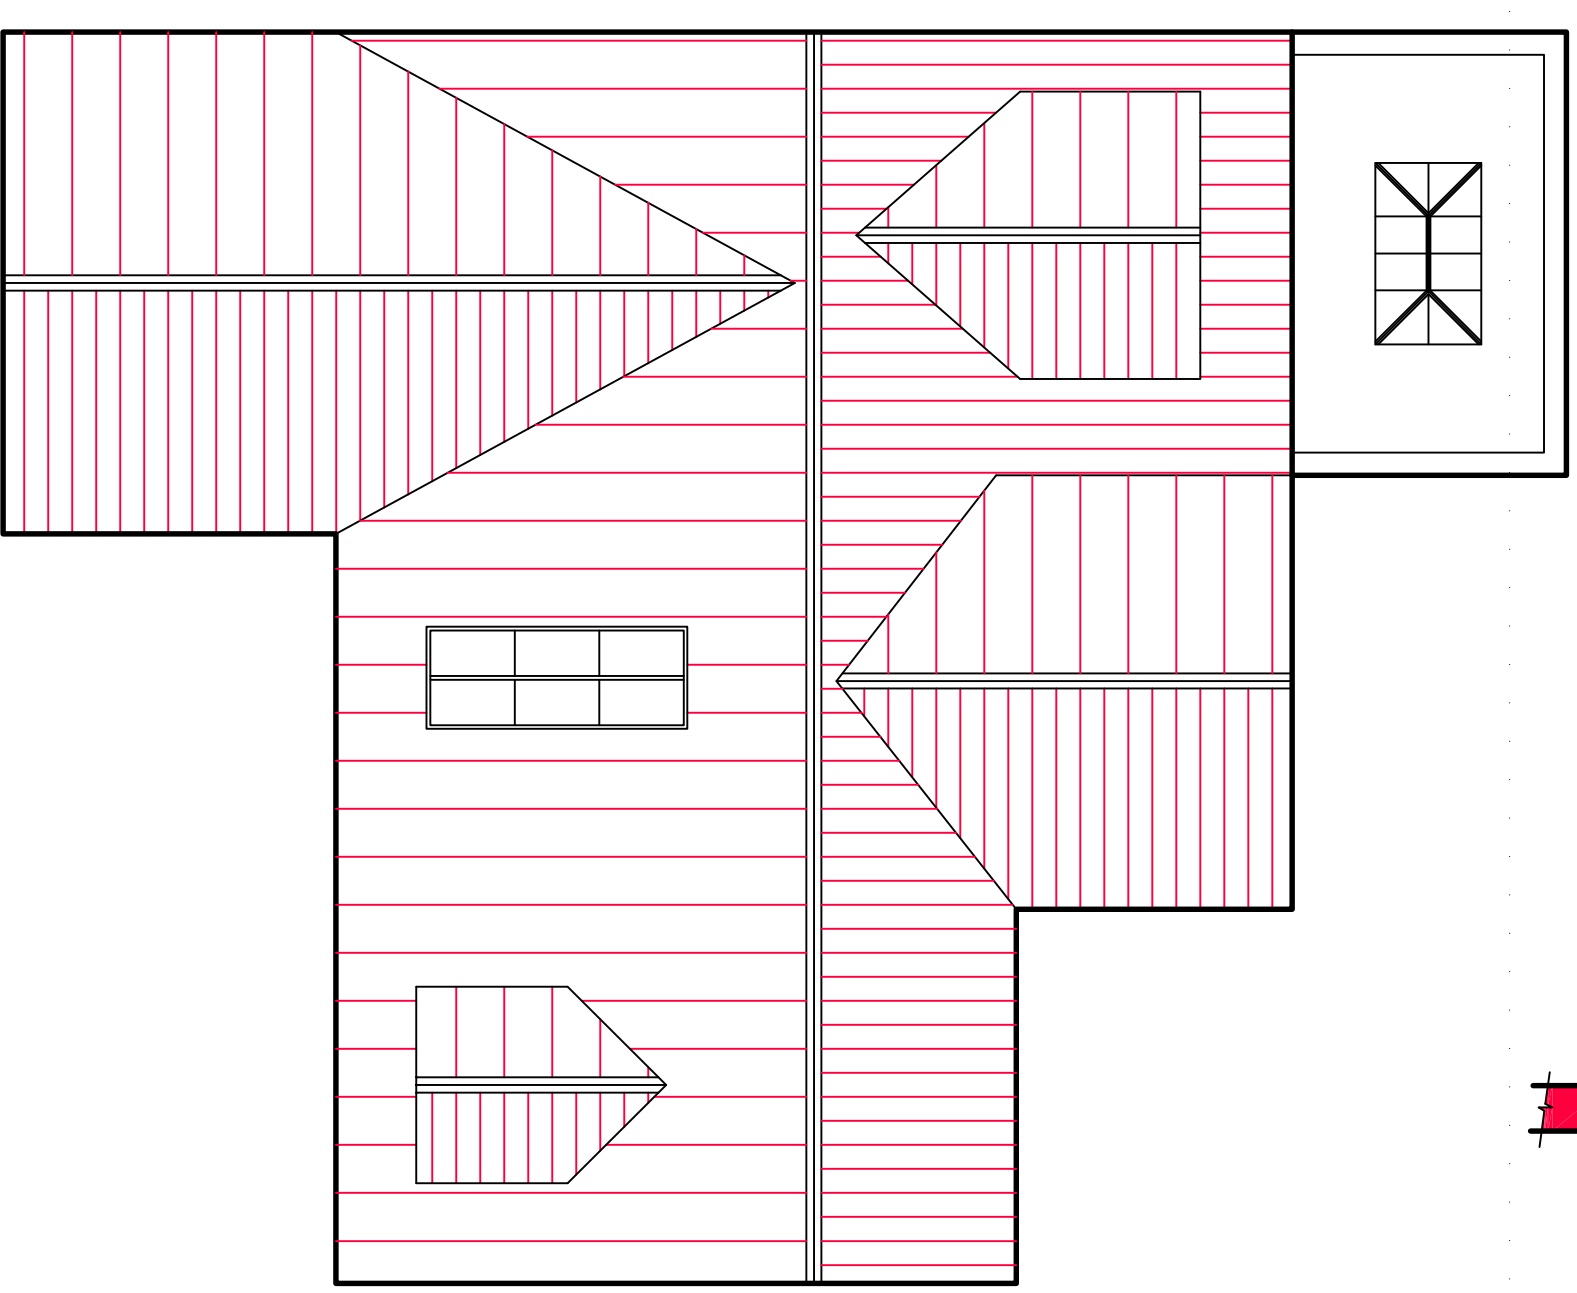
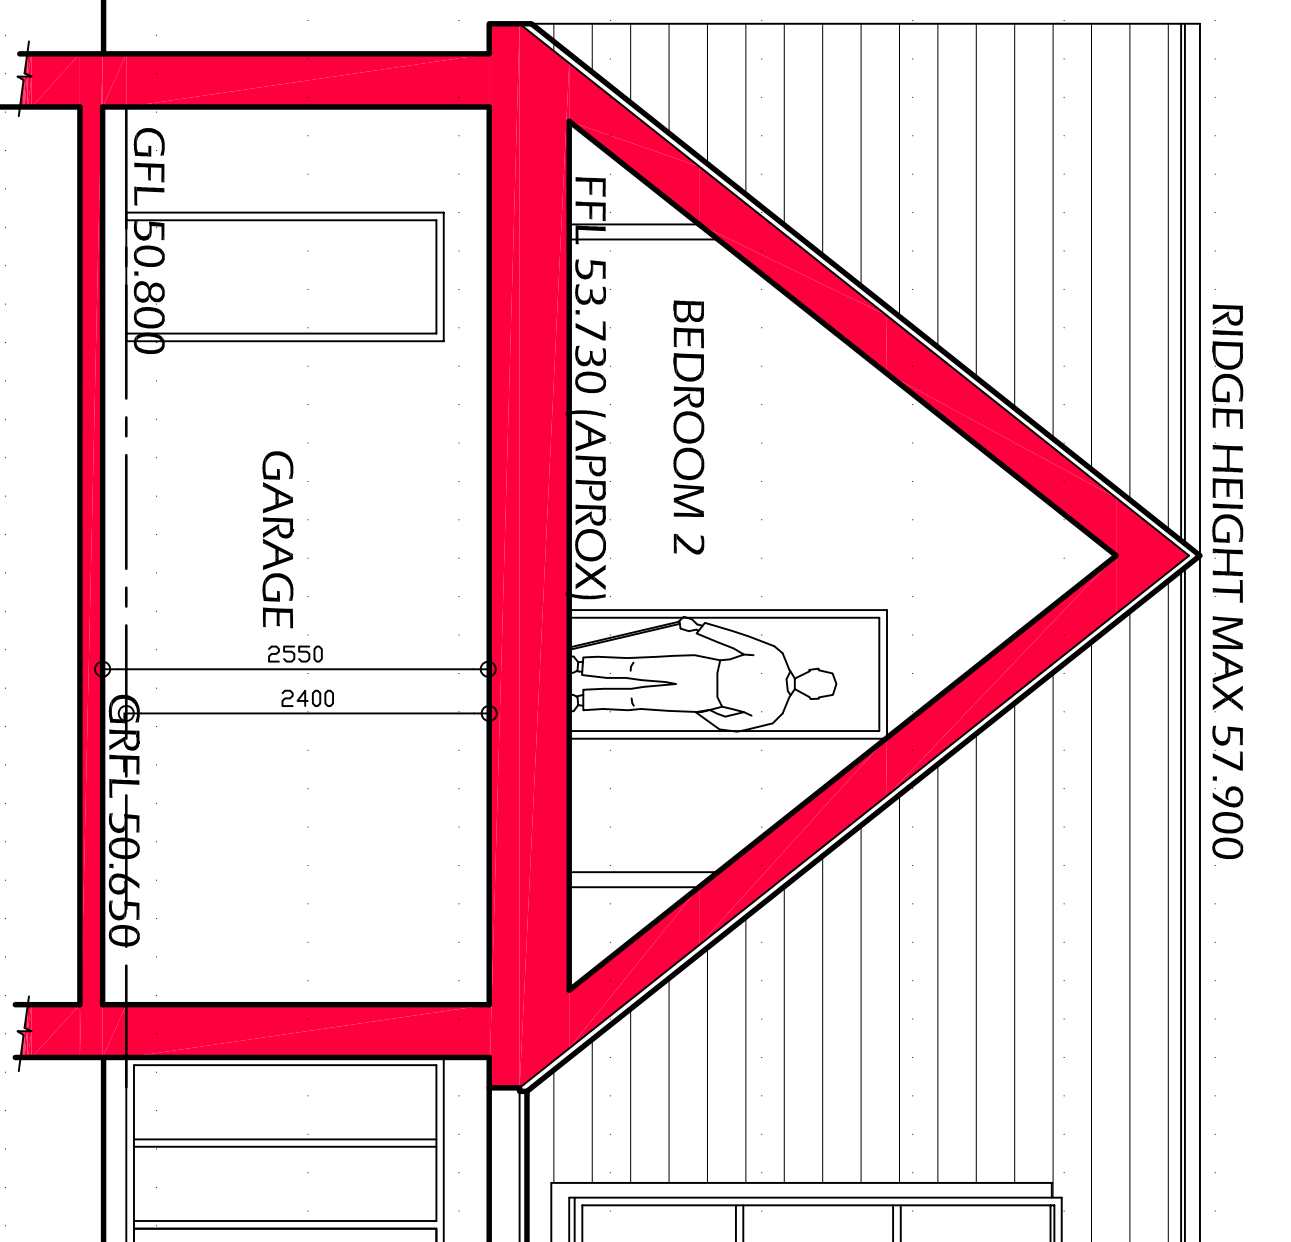
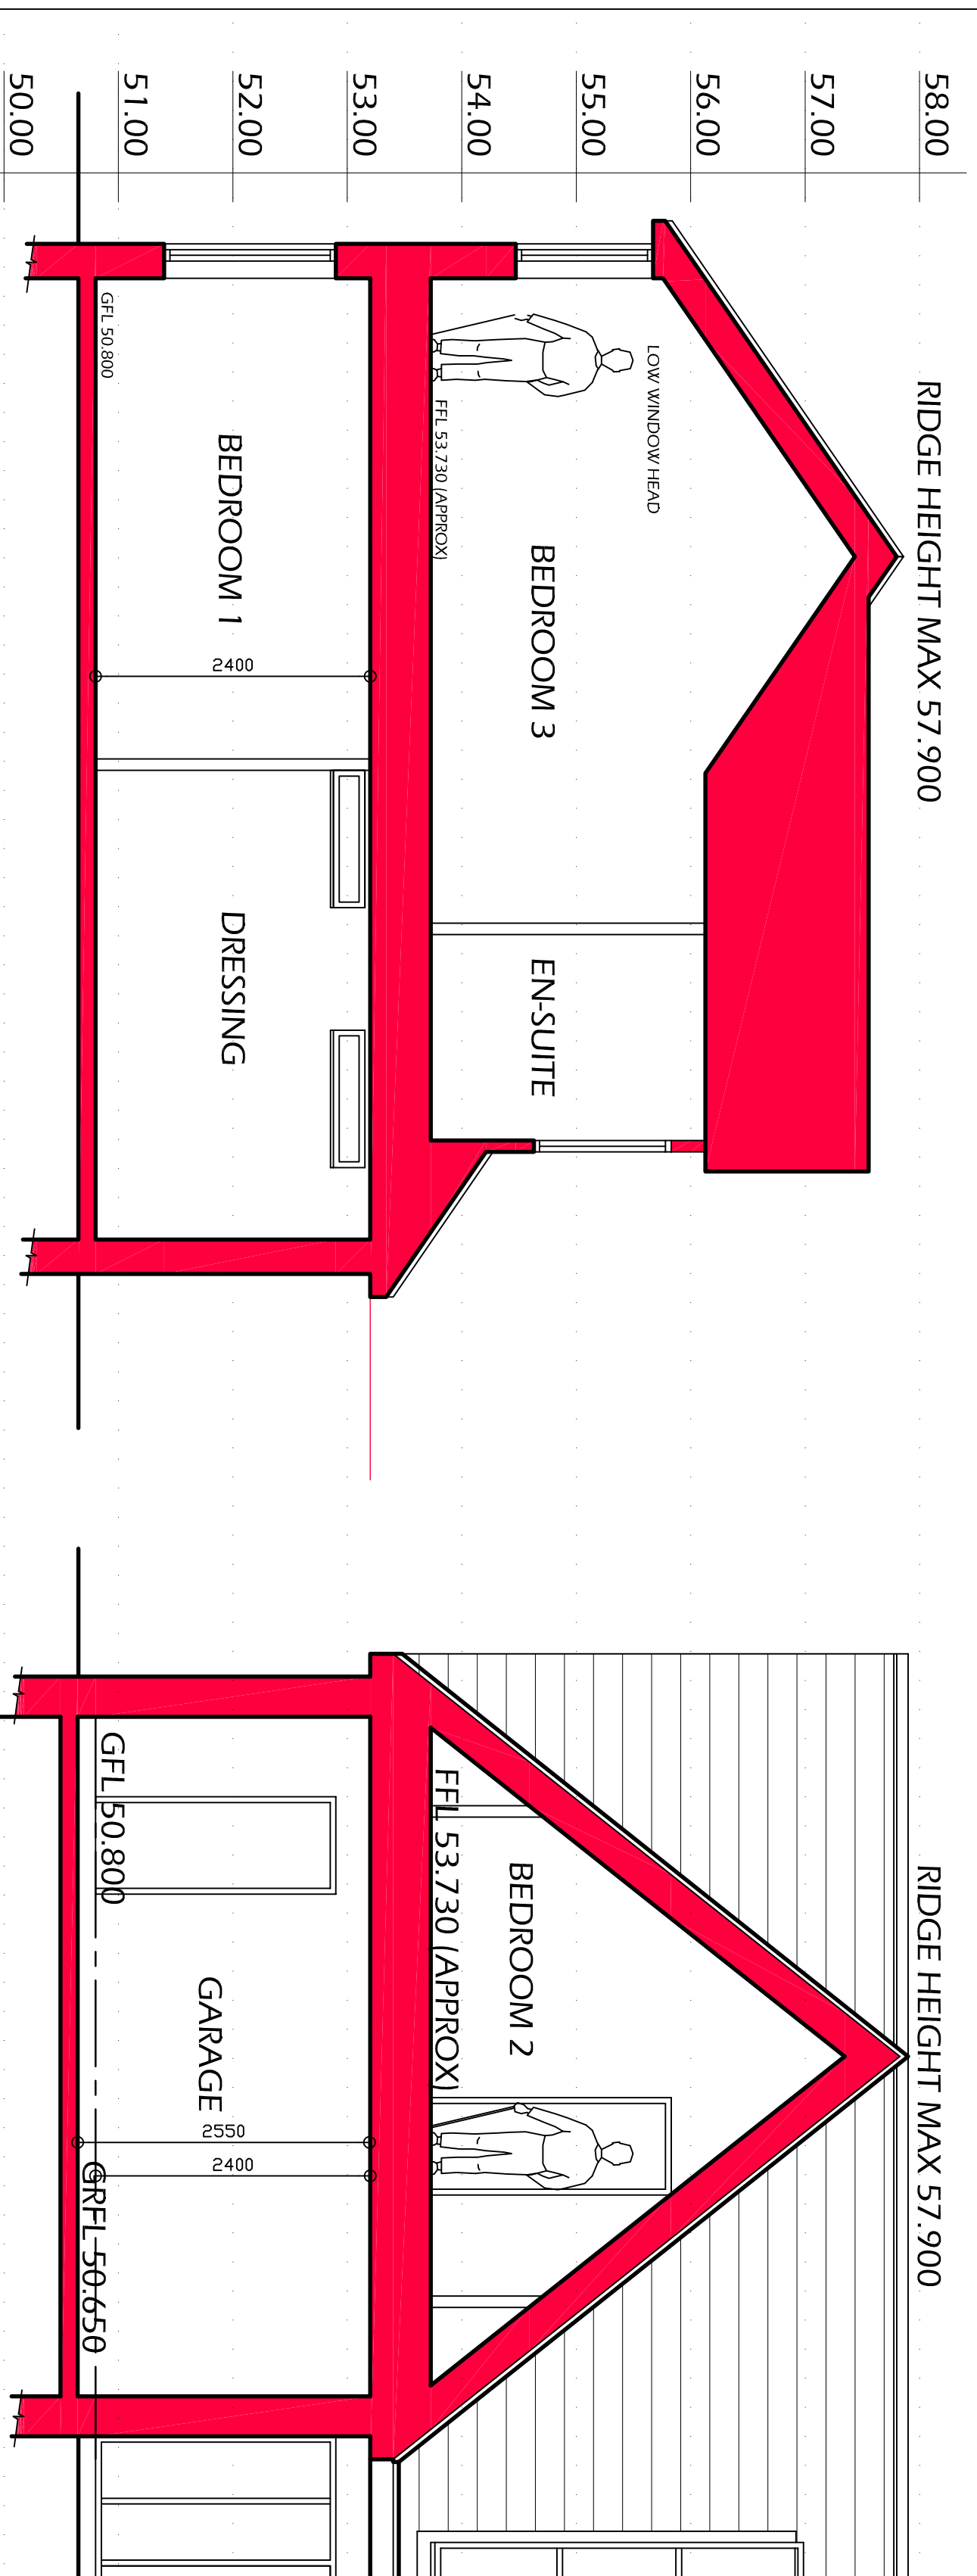
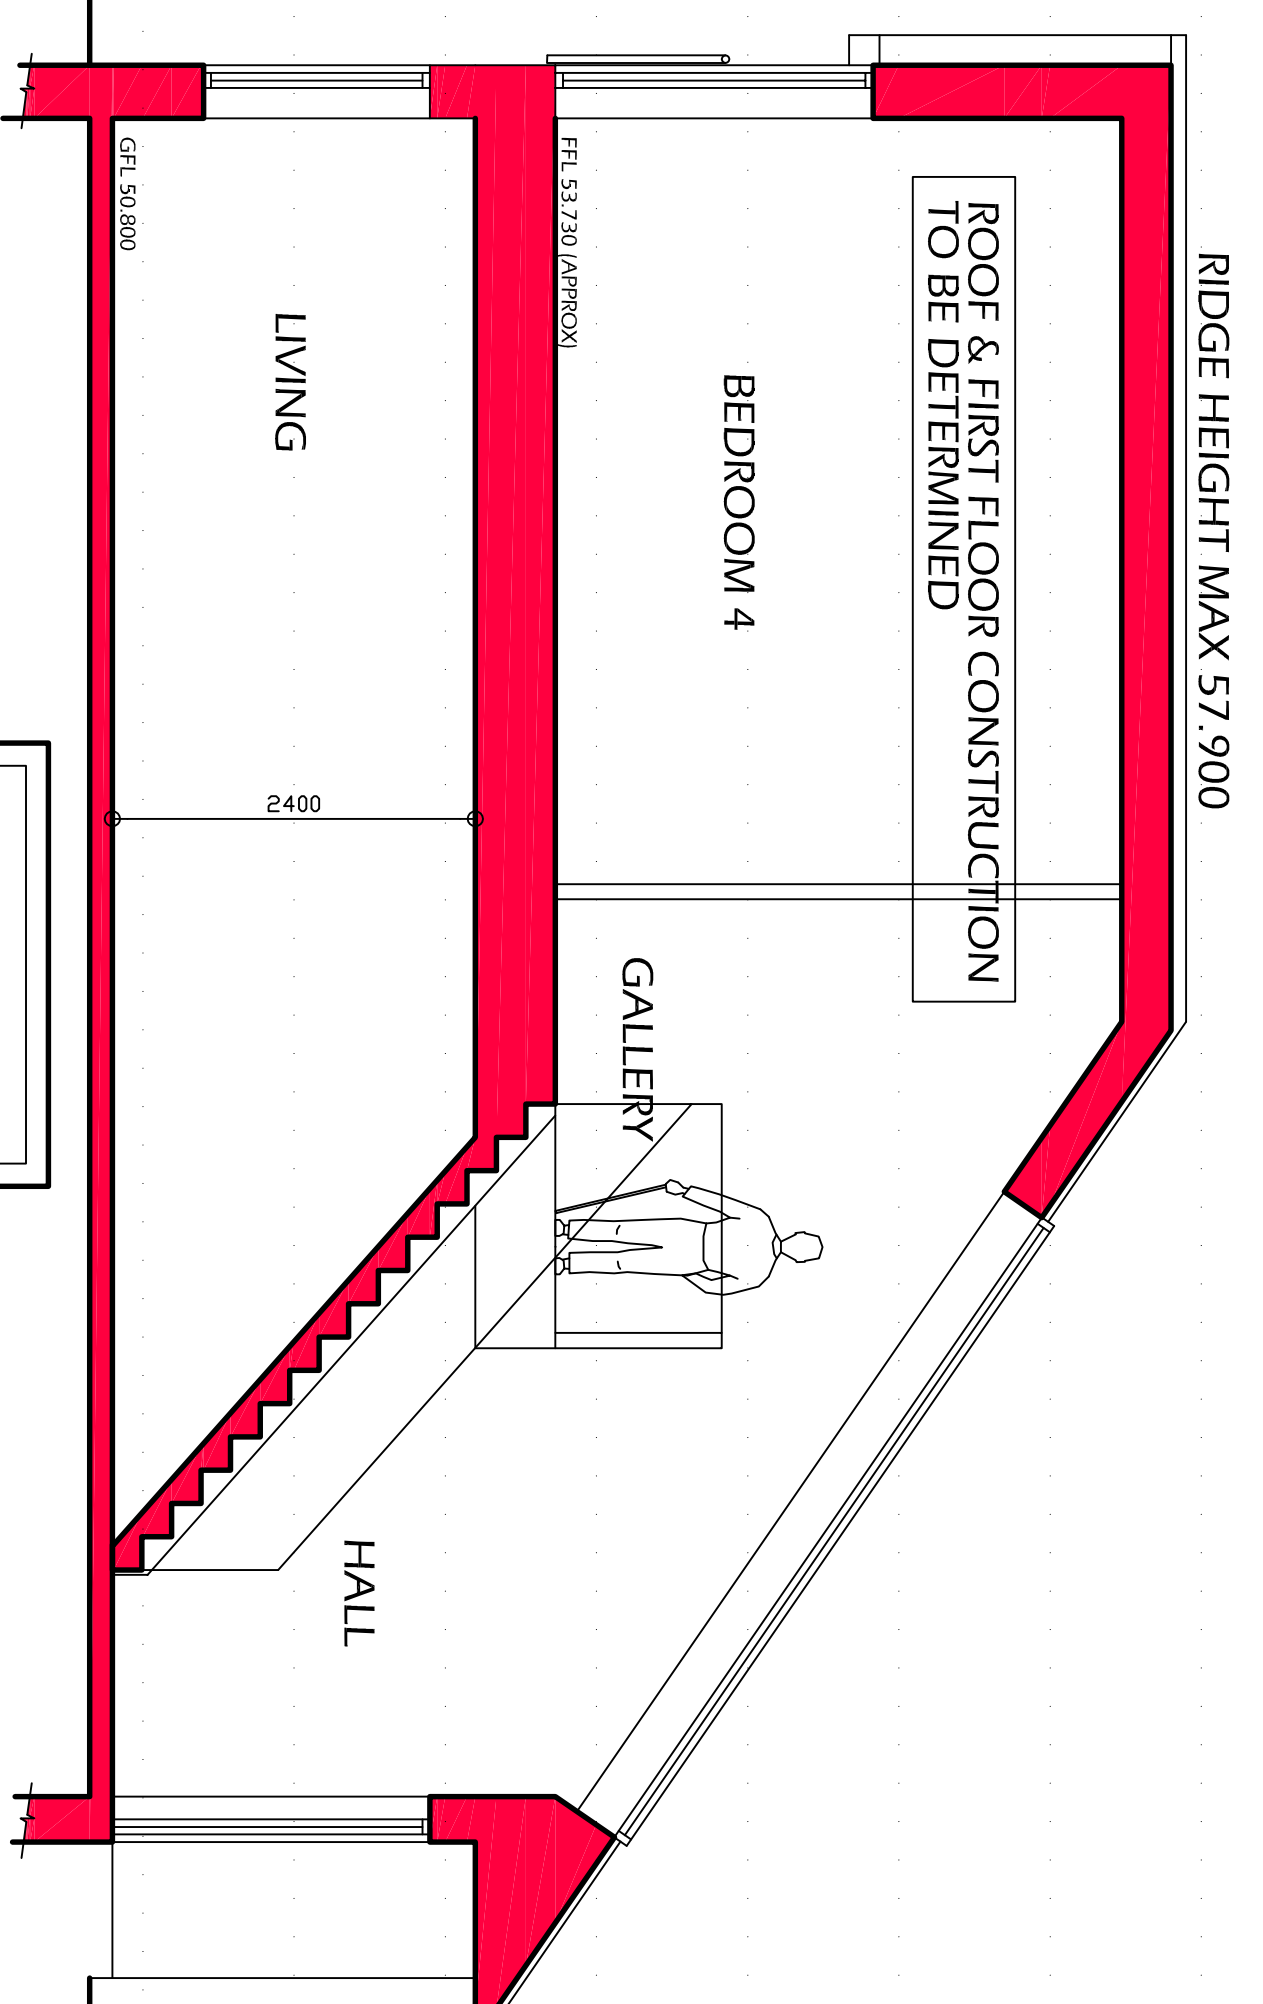
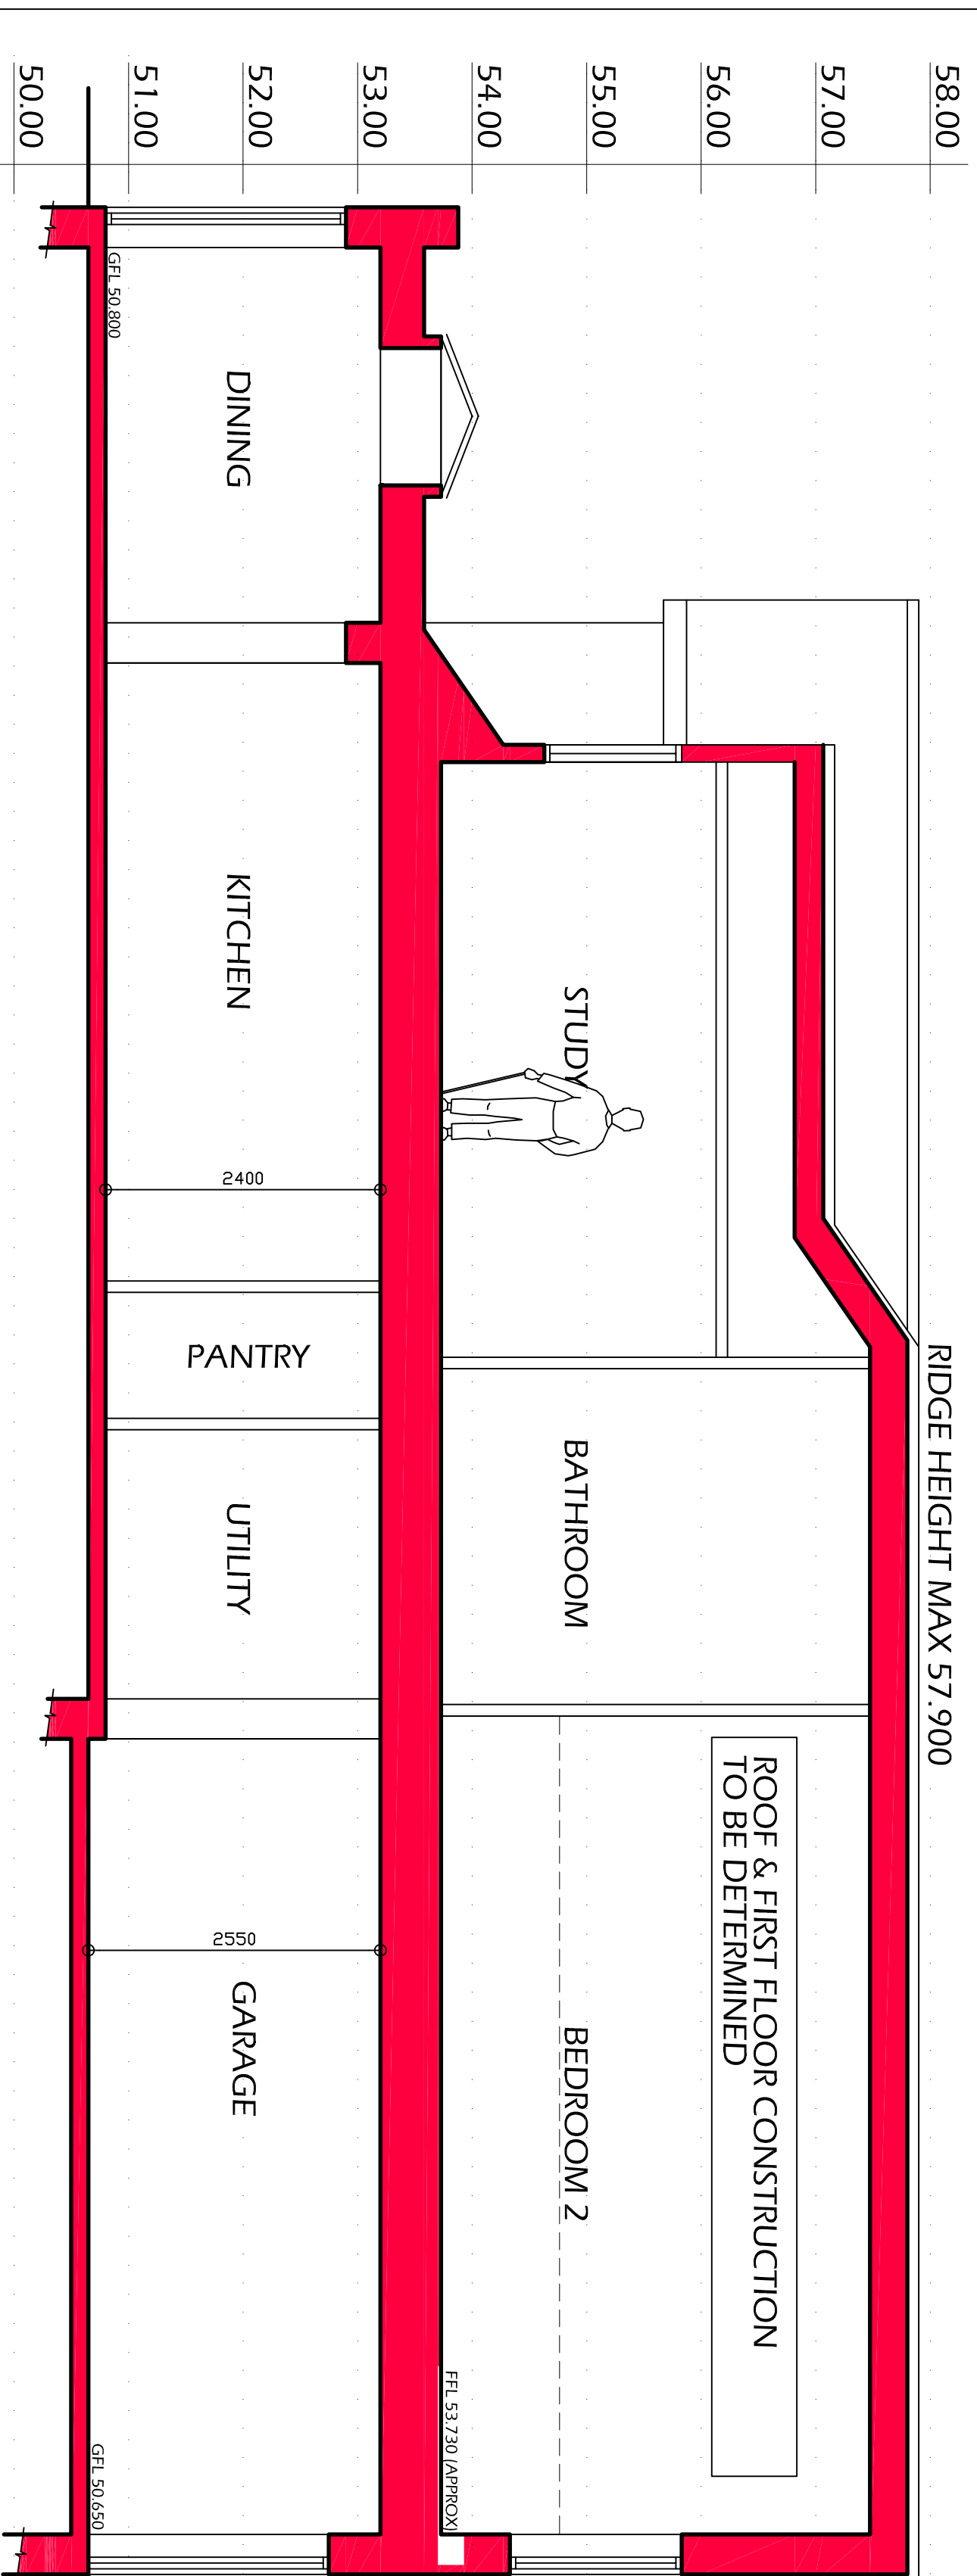
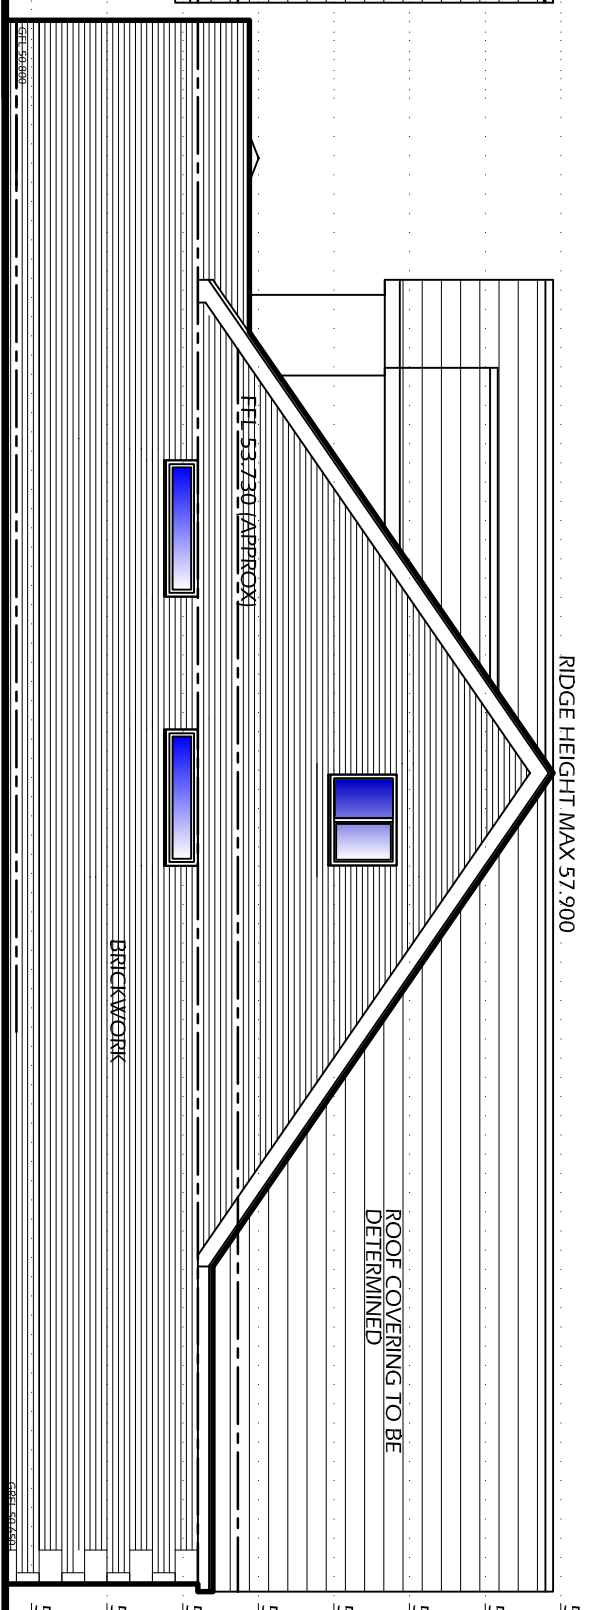
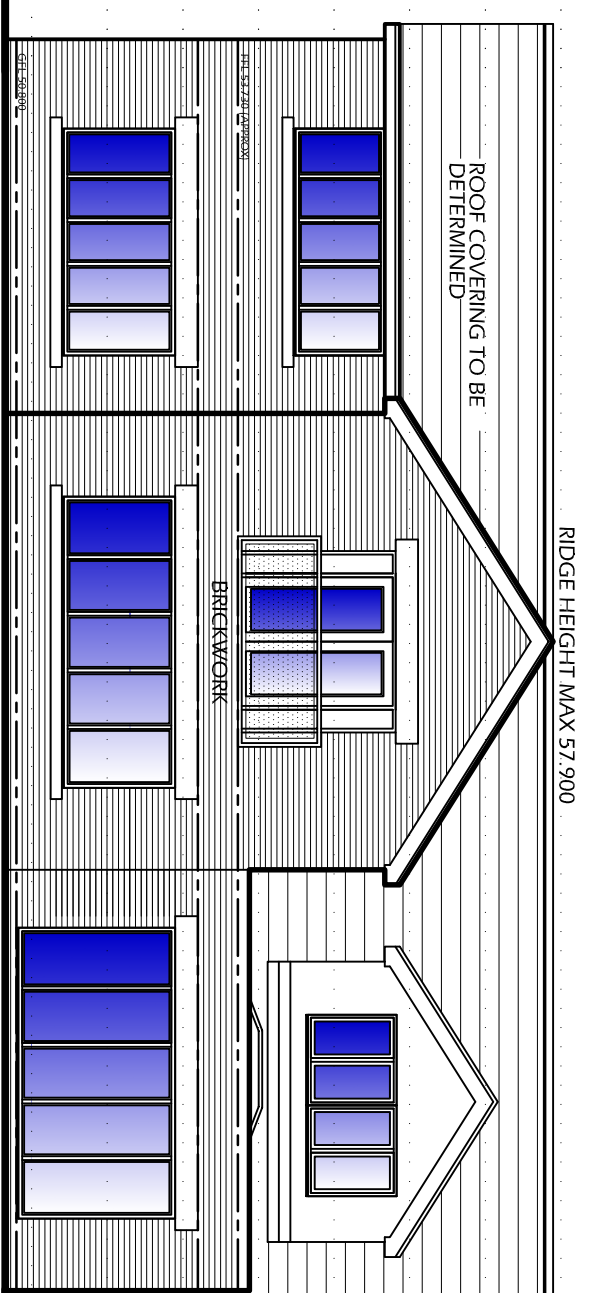
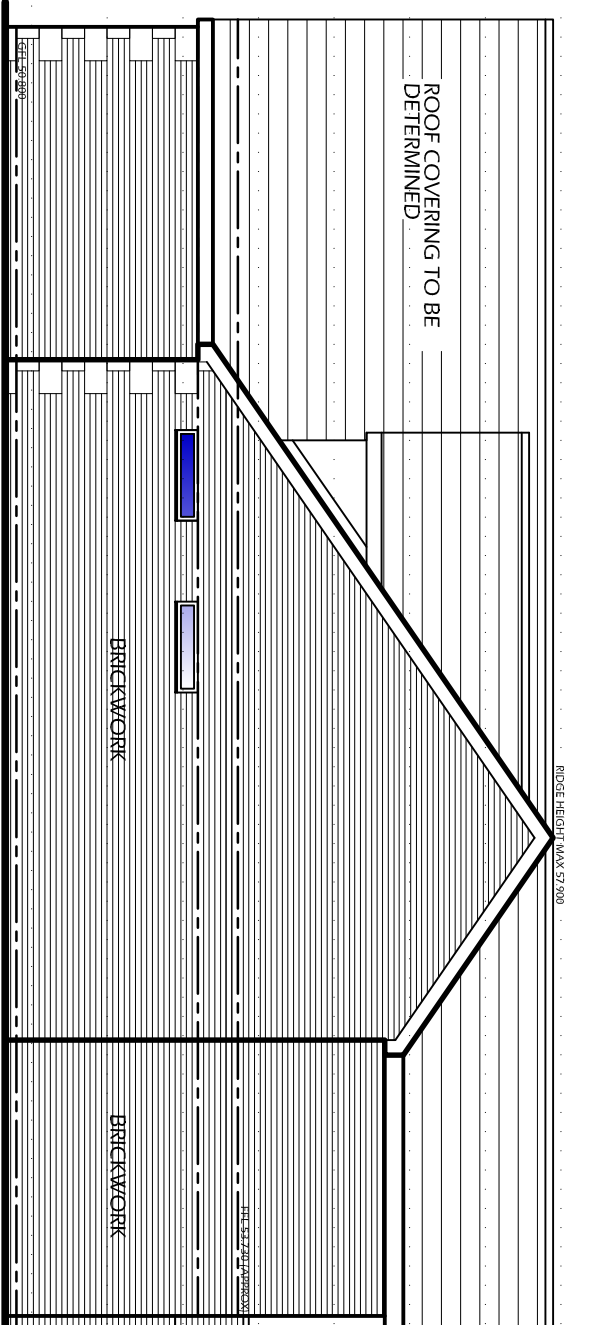


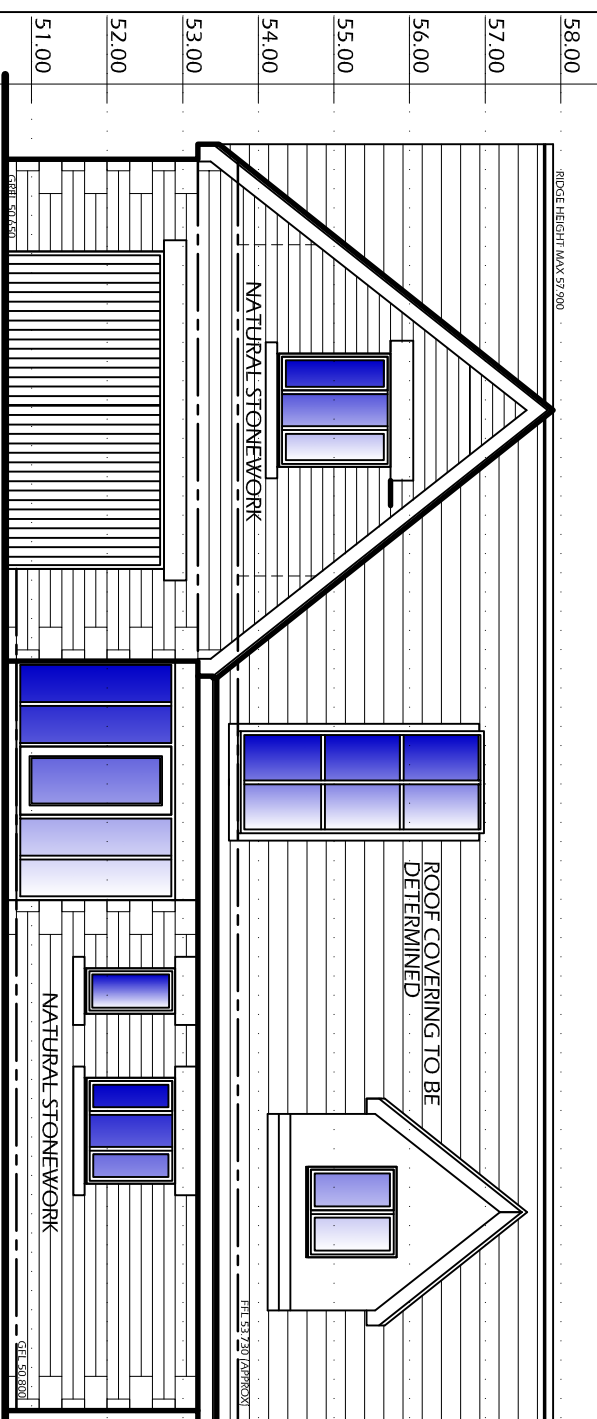

		Notes:													
1. THE DRAWING AND THE COMPONENTS AND PARTS THEREON ARE THE PROPERTY OF NYP ARCHITECTURAL SERVICES LTD. AND ARE TO BE USED OR REPRODUCED ONLY UNDER CONTRACT. 2. CONTRACTORS AND SUB-CONTRACTORS MUST CHECK AND AGREE ALL DIMENSIONS BEFORE PREPARING SHOP DRAWINGS OR COMMENCING WORK ON SITE. 3. CONTRACTORS ARE RESPONSIBLE FOR INFORMING THE DESIGNER OF ANY DISCREPANCY DISCOVERED ON THIS DRAWING OR BETWEEN THIS DRAWING AND ANY OTHER RELATED DOCUMENT ISSUED UNDER THE STANDARD FORM OF CONTRACT IN RESPECT OF THE WORK. 4. WRITTEN DIMENSIONS ONLY ARE TO BE USED FROM THIS DRAWING, IF IN ANY DOUBT ASK FOR CLARIFICATION.		Revisions: <table><tr><th>Date</th><th>Suffix</th><th>Description</th><th>Date</th><th>Suffix</th><th>Description</th></tr><tr><td>05-07-2016</td><td>A</td><td>SUITE DIMENSIONS ADDED TO KITCHEN (PROPOSED SEE ELEMANT 2)</td><td></td><td></td><td></td></tr></table>		Date	Suffix	Description	Date	Suffix	Description	05-07-2016	A	SUITE DIMENSIONS ADDED TO KITCHEN (PROPOSED SEE ELEMANT 2)			
Date	Suffix	Description	Date	Suffix	Description										
05-07-2016	A	SUITE DIMENSIONS ADDED TO KITCHEN (PROPOSED SEE ELEMANT 2)													
NYP ARCHITECTURAL SERVICES The Grove, High Street, Bournville, Birmingham, B27 3JD. Tel: 0121 24 00898. E-mail: enquiries@nypas.co.uk, design@nypas.co.uk		Project: PROPOSED DWELLING 24 TYNDALE DRIVE, CANNITON, BARNSELEY Client: MR & MRS CARTMRIGHT													
Drawing Title: SKETCH H SCHEME ELEMENTS, SECTIONS & SITE PLAN		Date: MAY 2016 Scale: A1. Ref: 02/61 Dwg. No.: SK02 Rev.: A													