



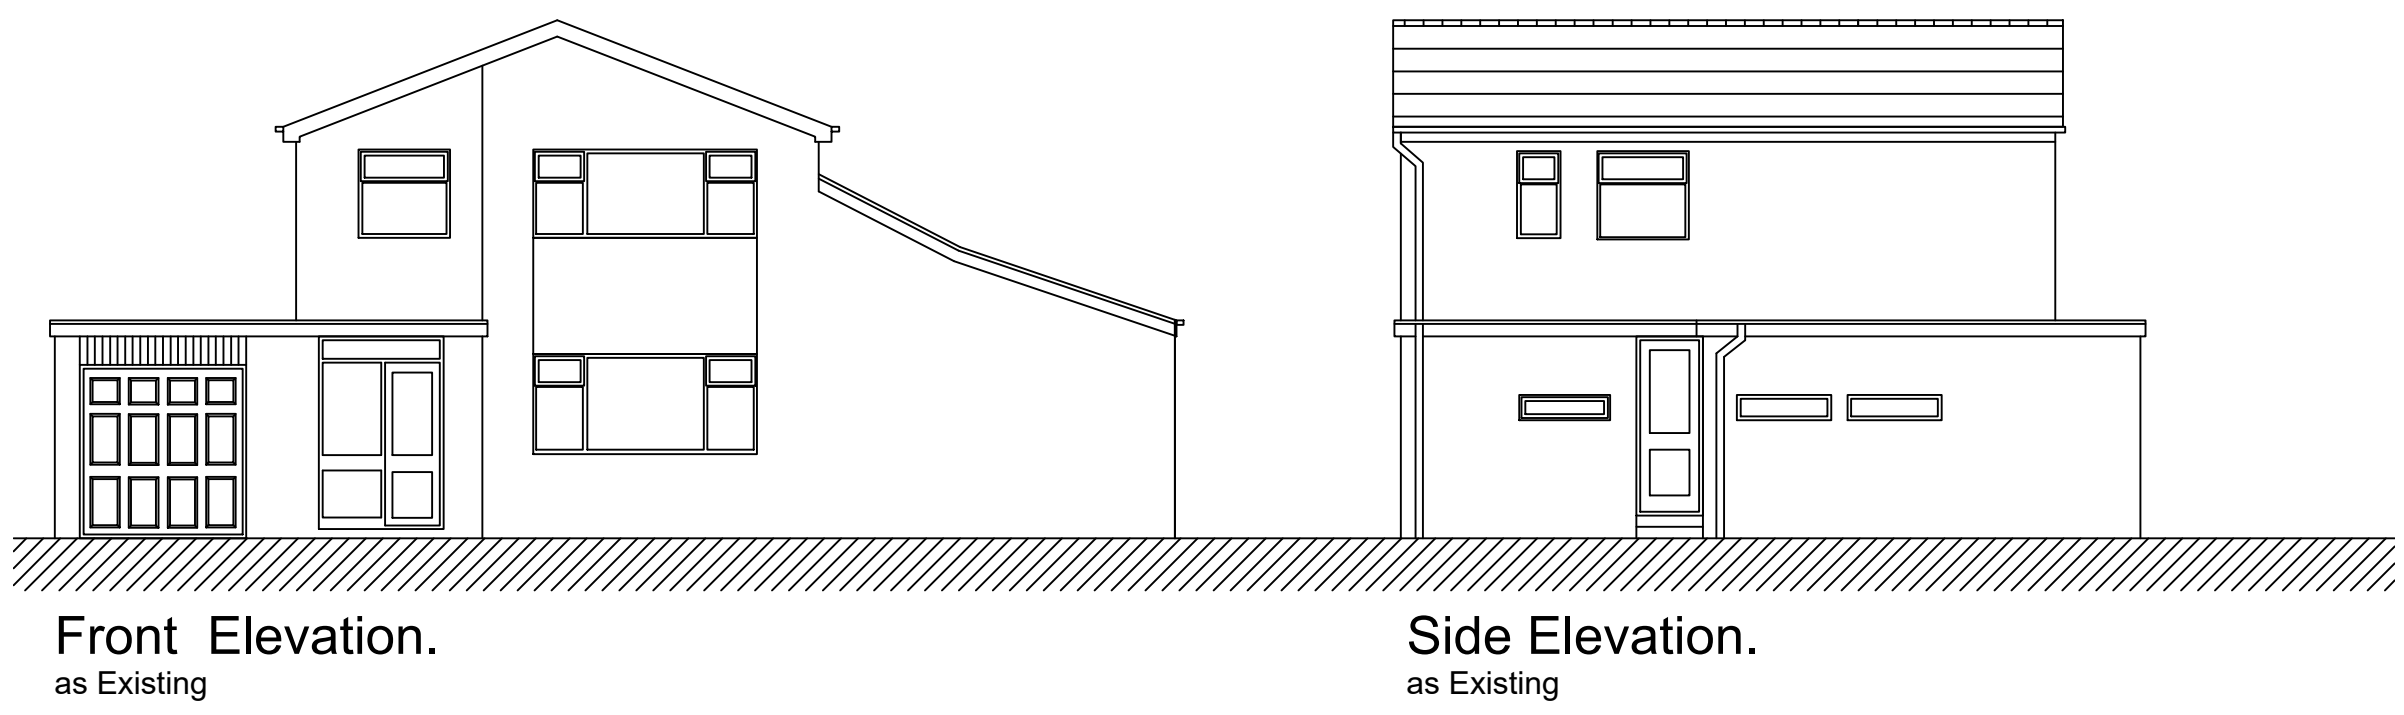


Front Elevation.
as Existing

Side Elevation.
as Existing

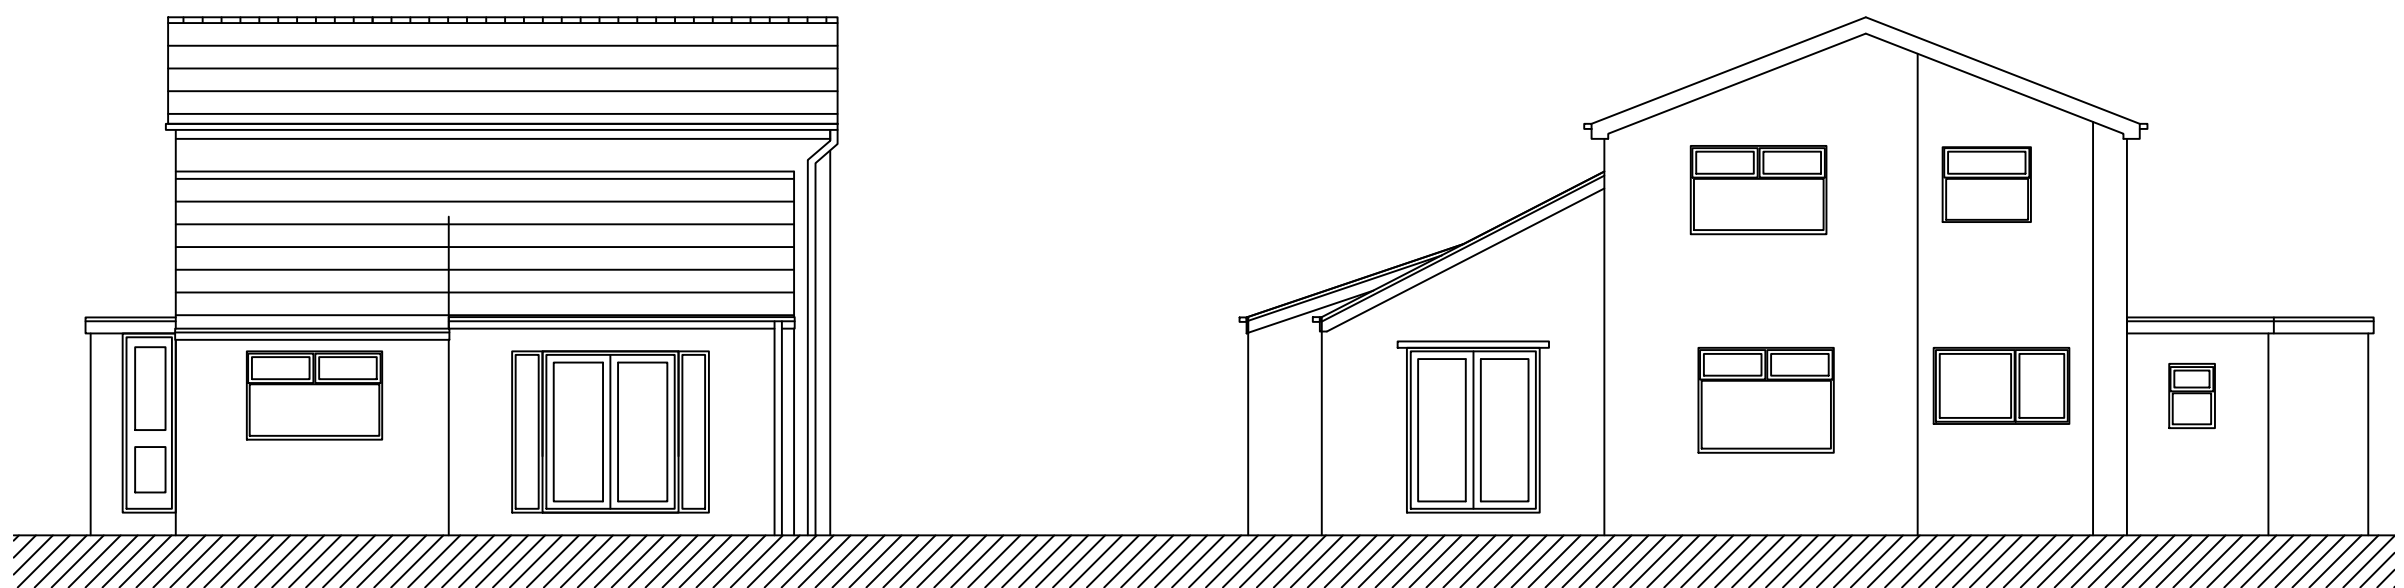


Side Elevation.
as Existing


Rear Elevation.
as Existing

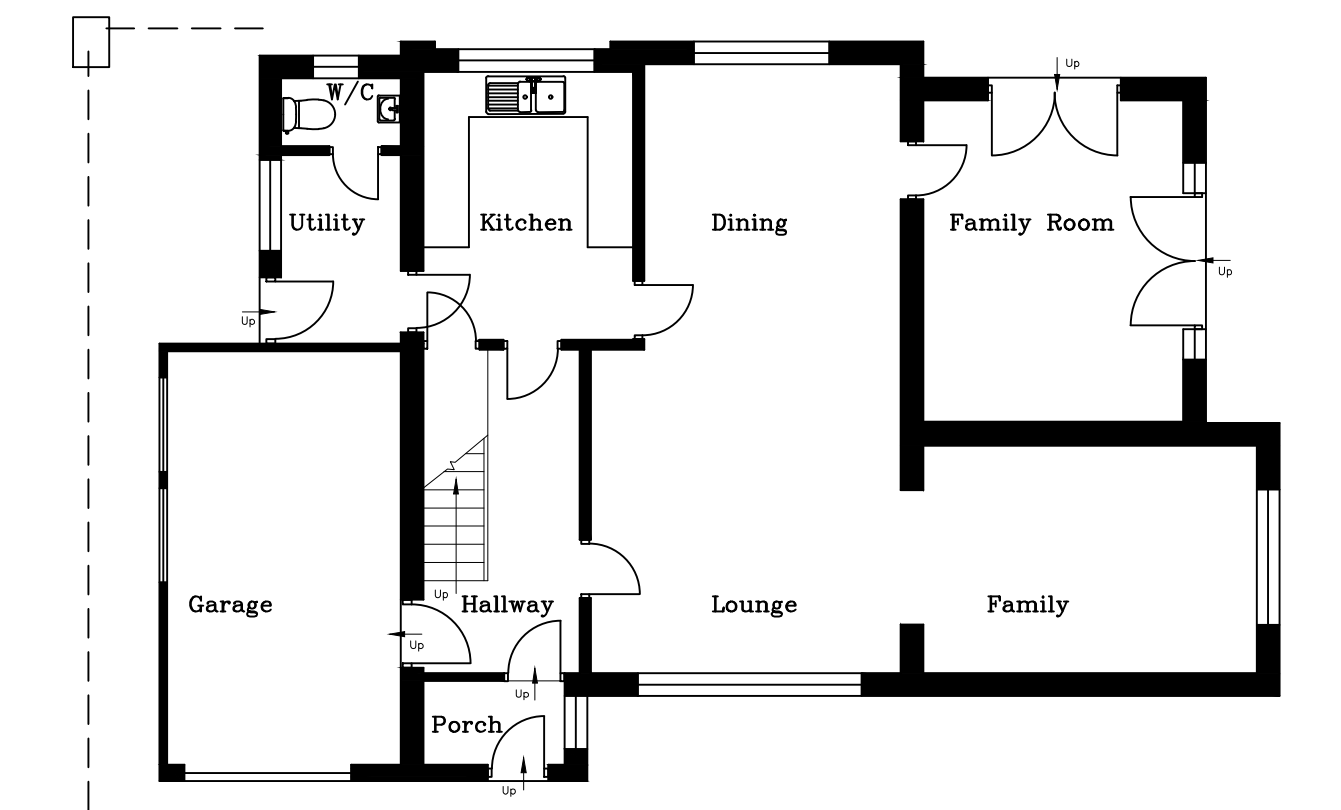

Ground Floor Layout
as Existing

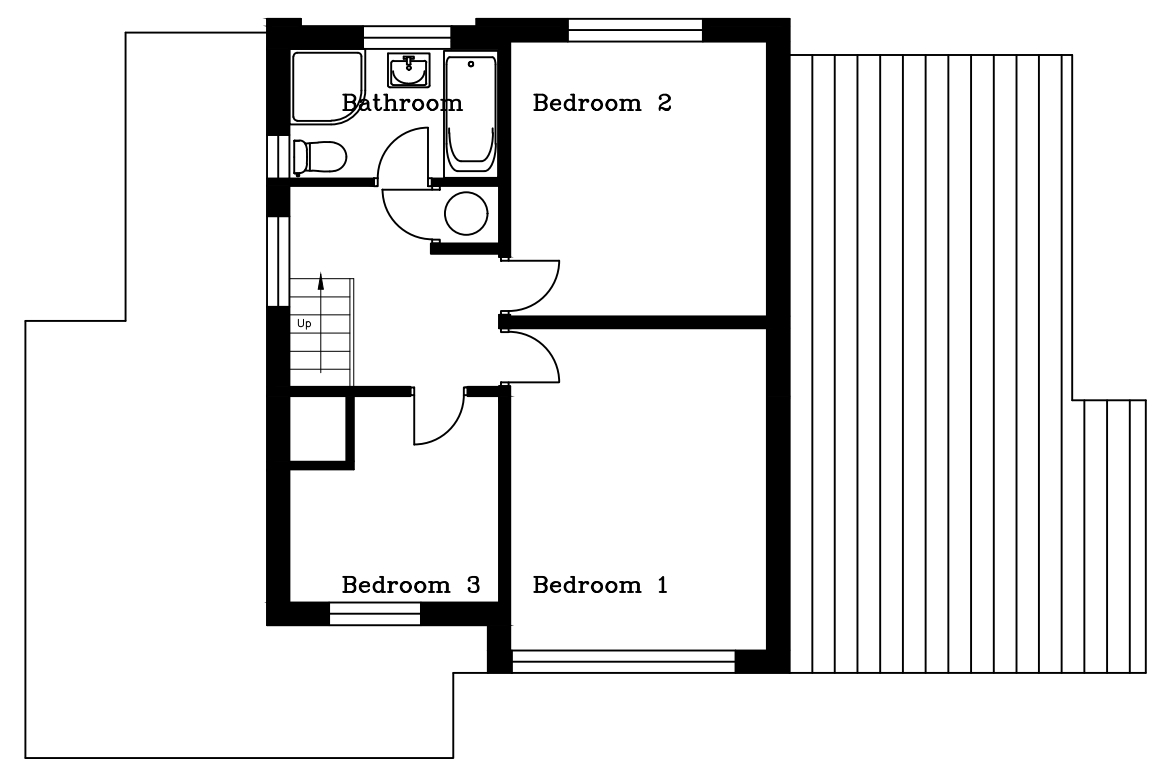

First Floor Layout
as Existing

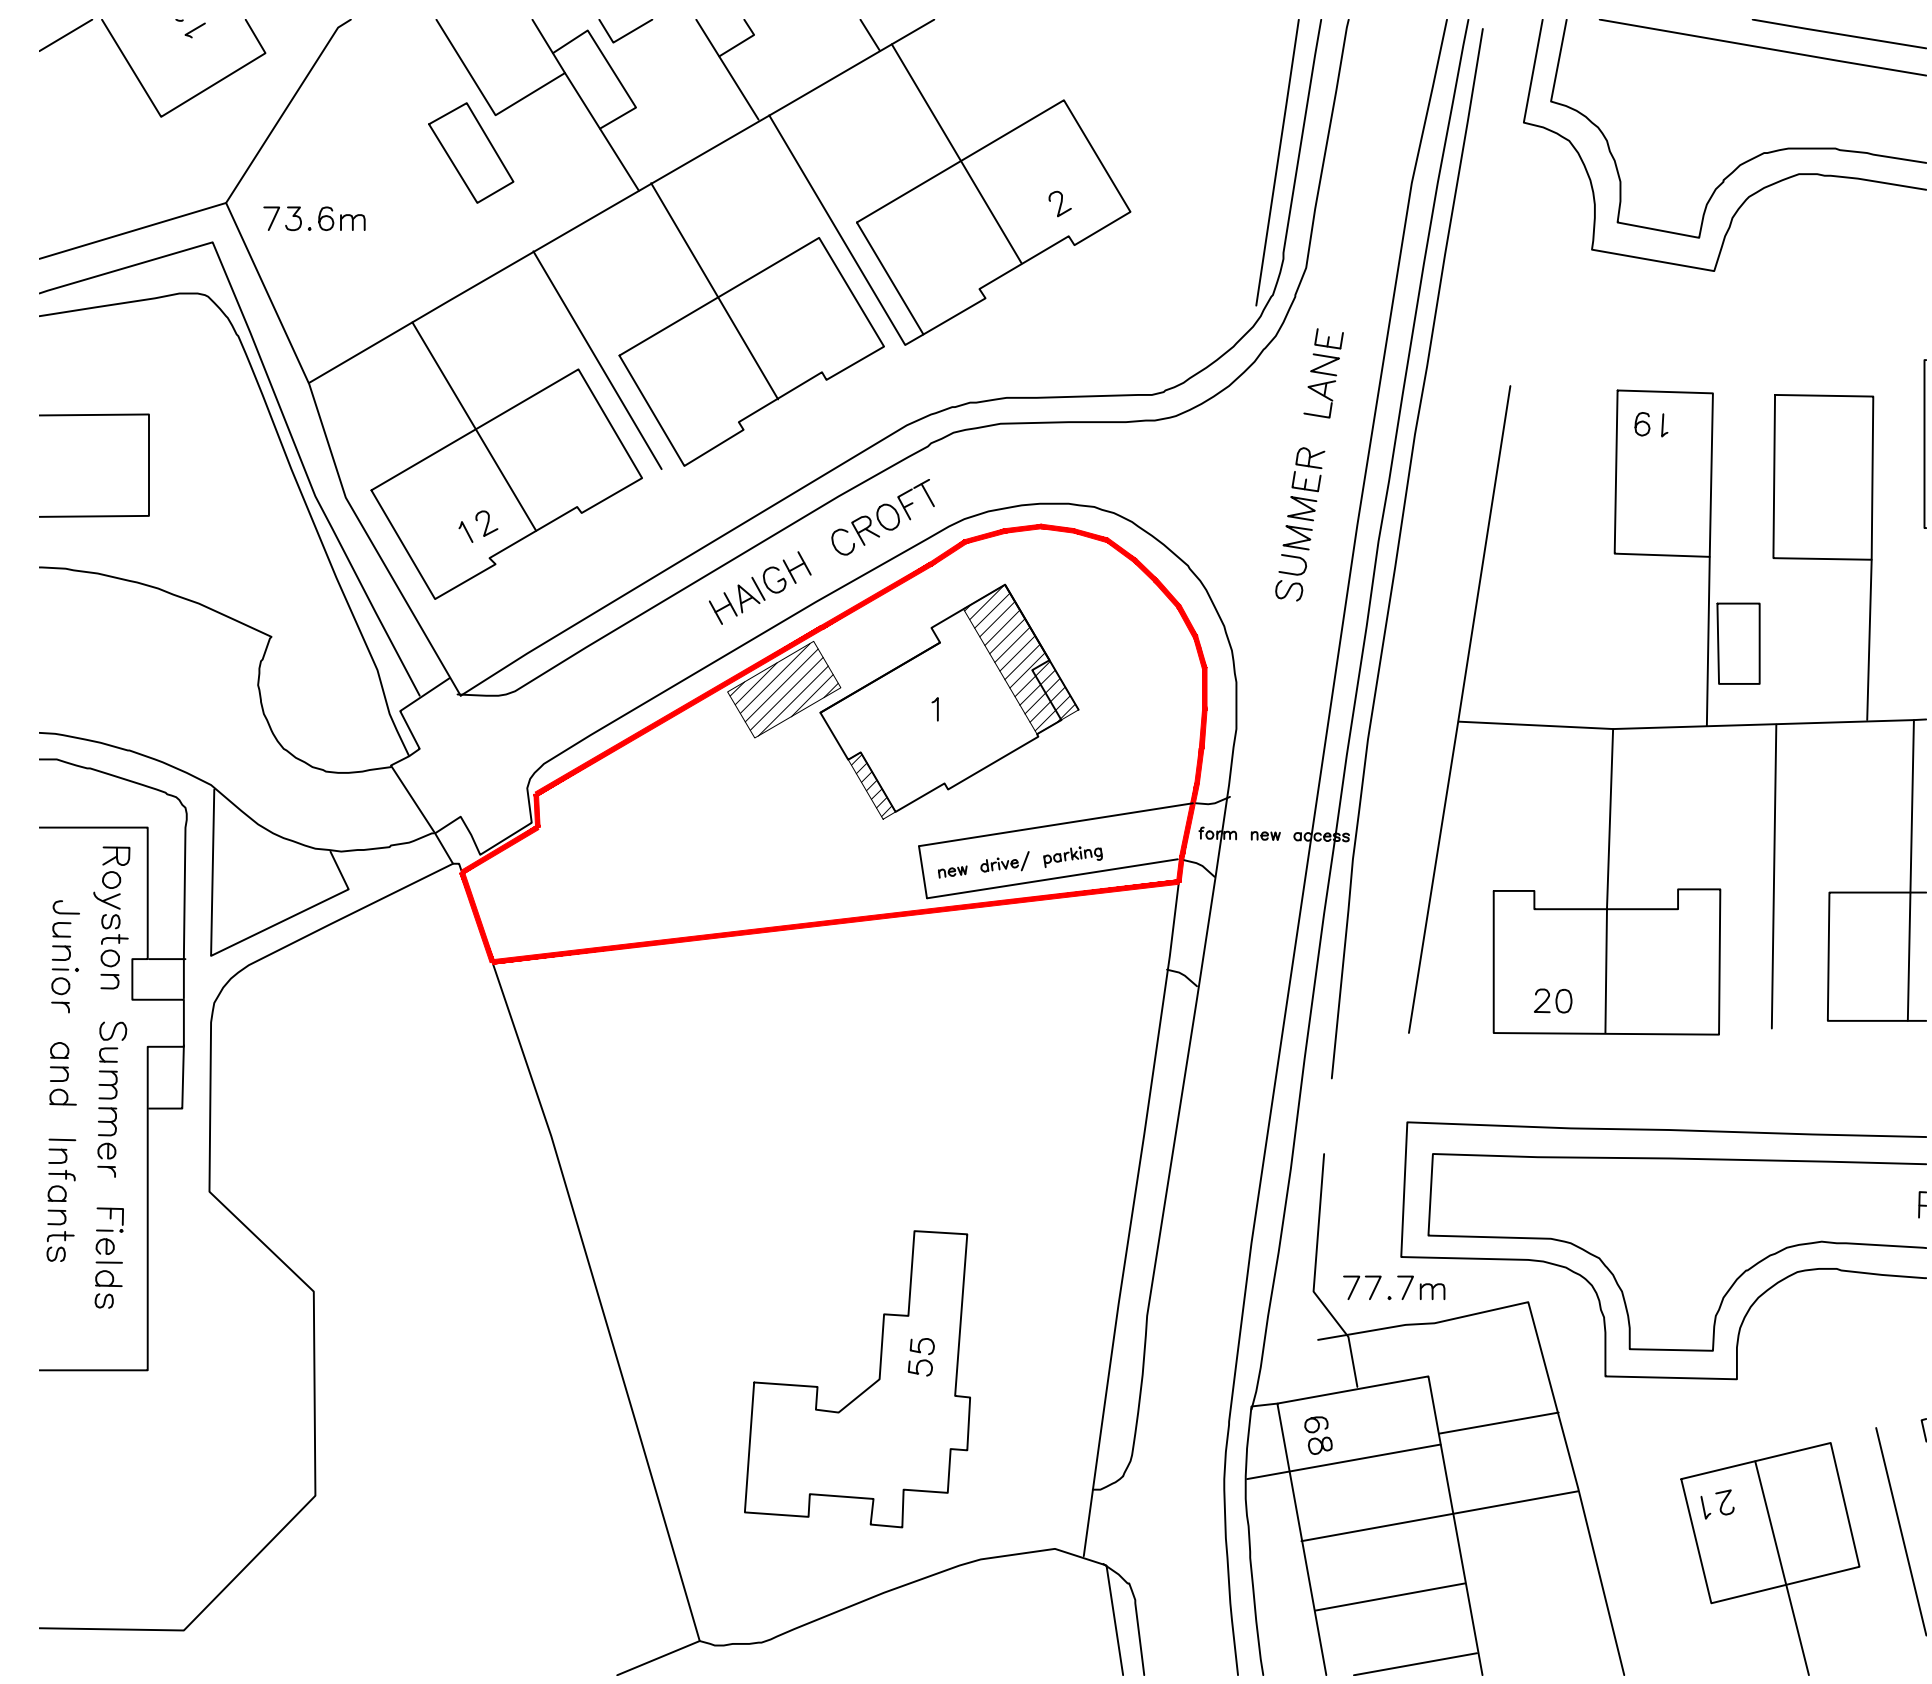

Block Plan

FOR PLANNING PURPOSES ONLY
NOT TO BE USED FOR CONSTRUCTION

REVISION	DATE	DESCRIPTION



Unit 2, The Office Campus,
Paragon business Park
Red Hall Court
Wakefield WF1 2UY
Email: neil@neilbowenarchitects.co.uk
Phone: 01924 380873

Date 25/08/2022

Project
Proposed Single Storey Extension & 2 Storey
Extension to Sides at 1 Haigh Croft, Royston
S71 4SF for Mr & Mrs D Rhodes

Drawing
Existing Plans, Elevations
& Block Plan

A2	
2408	Scale
R	1:100 1:500

Drg No	1
--------	---