


1 HORSEFAIR ■ WETHERBY ■ LEEDS ■ LS22 6LG
TEL 01937 580380 ■ FAX 01937 580358
EMAIL EMAIL@CSLSURVEYS.CO.UK ■ WWW.CSLSURVEYS.CO.UK

[illegible]

FDI ՏԵԼԵՈՒԿԱՆՈՒԹՅԱՆ ԼՈՑՈՑԵՆ ԿՑԵՆ ԻՐԱՊՈՐՏ ԳՆԱԳ ԵՐ

Architectural floor plan of a building with a complex roofline. The plan shows a large central hall with a gabled roof section on the right. Dimensions are provided for various rooms and corridors. Key areas include a 'HALL' (7.10 x 10.0), a 'KITCHEN' (7.10 x 10.0), and a 'DINING ROOM' (7.10 x 10.0). The plan also shows a 'BATH' (7.10 x 10.0) and a 'TOILET' (7.10 x 10.0). The overall dimensions of the building are 20.00 x 10.00. The plan is drawn to a scale of 1:50.

Datum 279 00m AOD

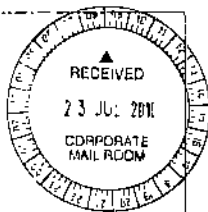

LAND - ENGINEERING - BUILDING
SURVEYORS


1. FOREST AIR • WETHERBY • LEEDS • LSP. D.J.
2. PLANT • WETHERBY • L.A. 1997 • S.F.E.
3. L.M.A. • FAIRFAXS, SURVEYS LTD. • WWW.VLSURVEYS.CO.UK

FILE	Elevations Former Hazlehead School Wharfedale, Penistone		
CLIENT	H & M Swaine		
DATE	Jan 2010	DRAWN BY	SS
DWG NO.	9044 / 03	SCALE	1:100
REV	ADDITION	DATE	BY

1:100


This survey is linked to National Grid and Datum using OS
This drawing and the information contained therein is issued
in confidence and is the copyright of CSL Surveys Group. No
Disclosure of this information to Third Parties without permission
is forbidden as is copying or replication

Elevation 10

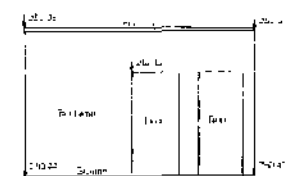


Datum 276.00m AOD

Elevation 1

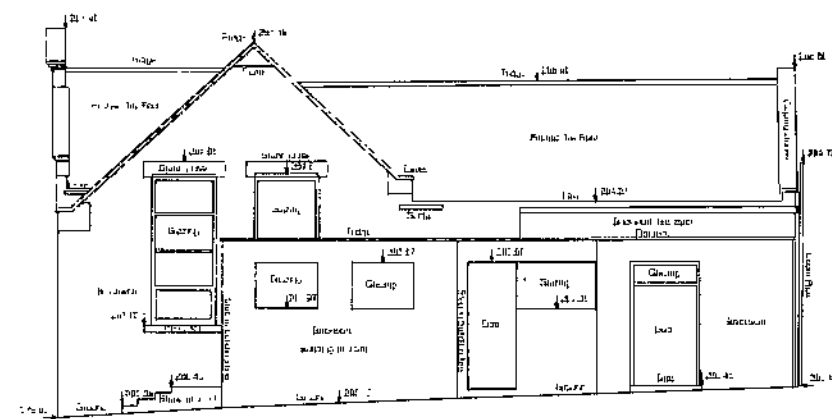


Datum 276.50m AOD

Elevation 2

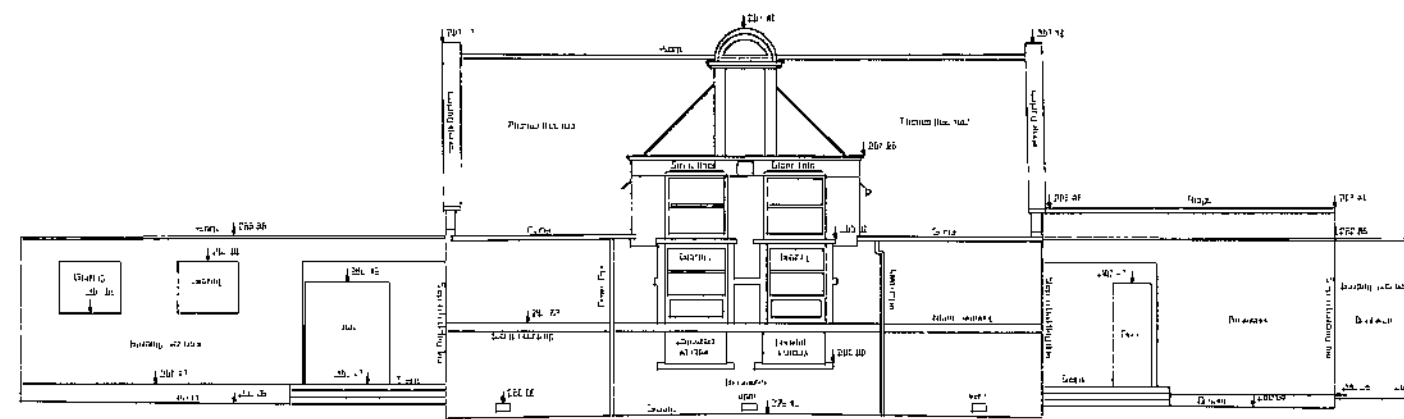


Datum 276.50m AOD

Elevation 3

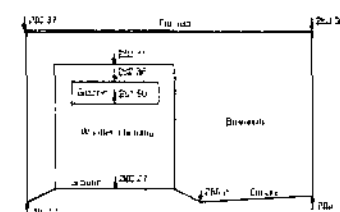


Datum 276.50m AOD

Elevation 4

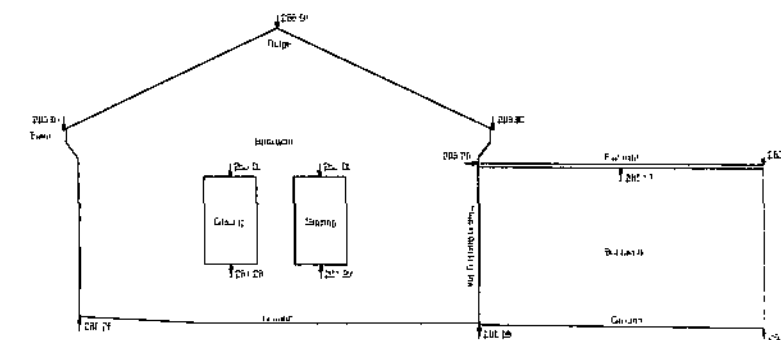


Datum 276.50m AOD

Elevation location plan (not to scale)

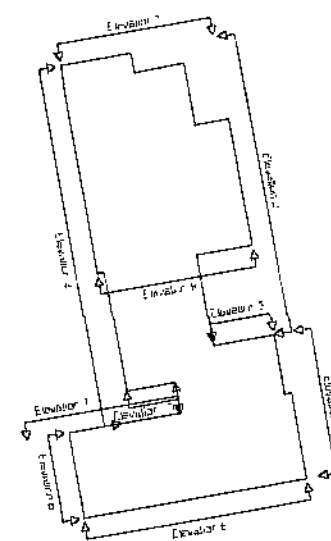


Elevation 6

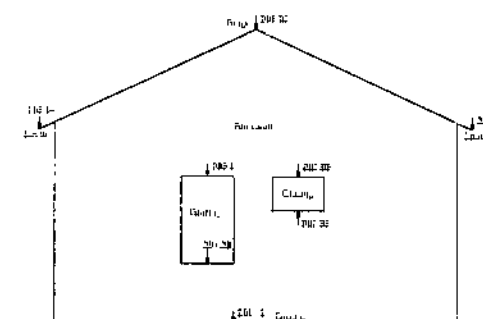


Datum 276.00m AOD

Elevation 7

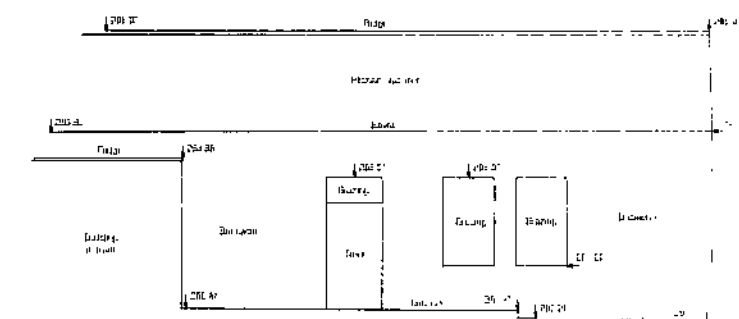


Datum 276.00m AOD

Elevation 5

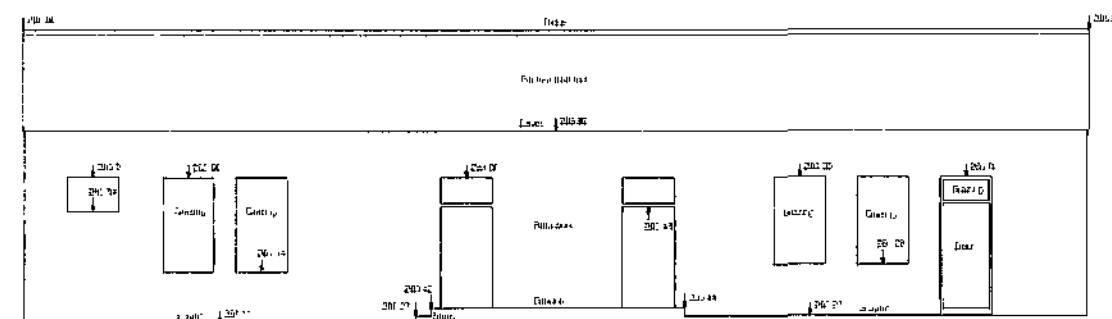


Datum 276.00m AOD

Elevation 8

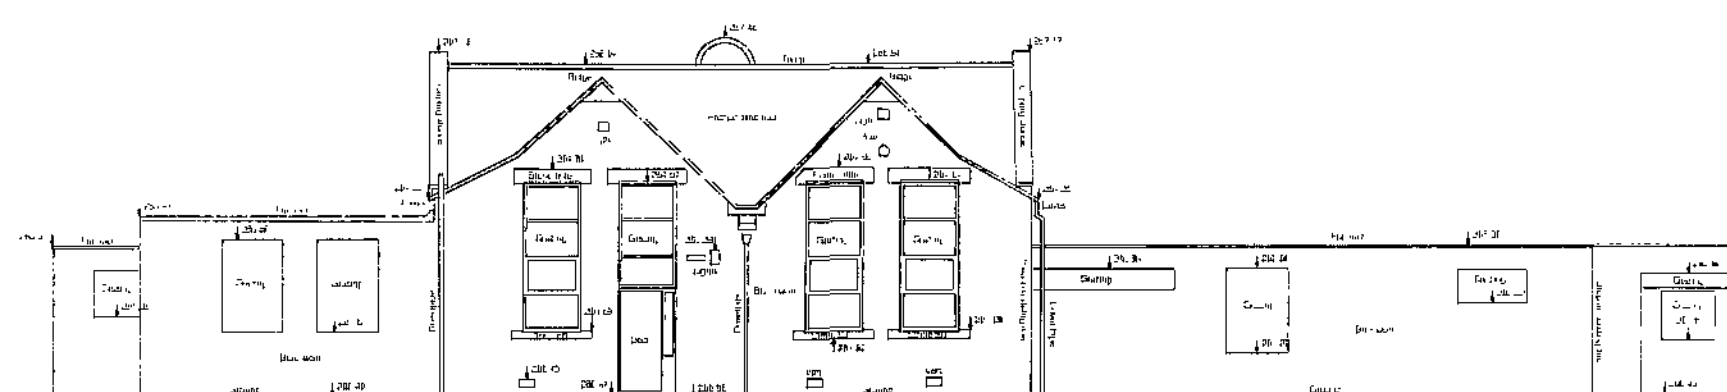

Datum 280.00m AOD

Elevation 9

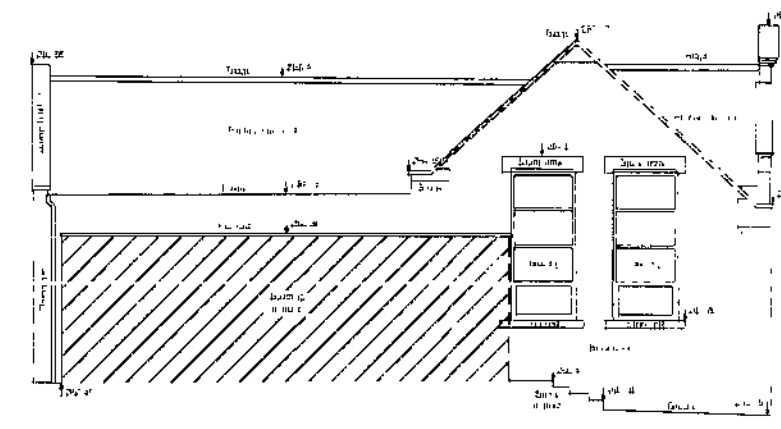

Datum 276.00m AOD