



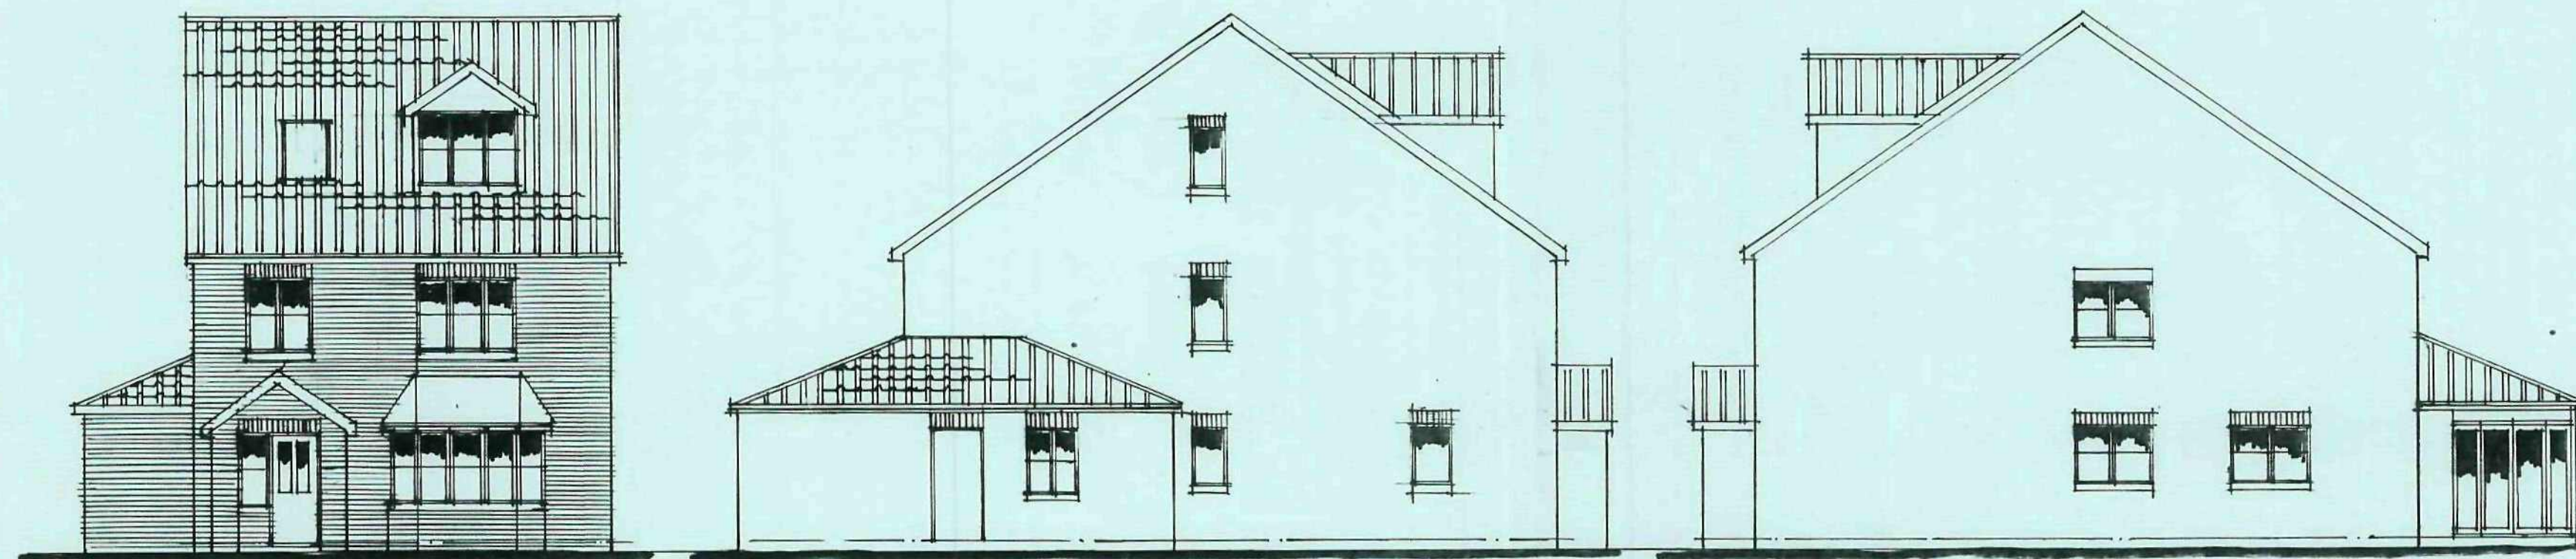


FRONT ELEVATION

SIDE ELEVATION


SIDE ELEVATION

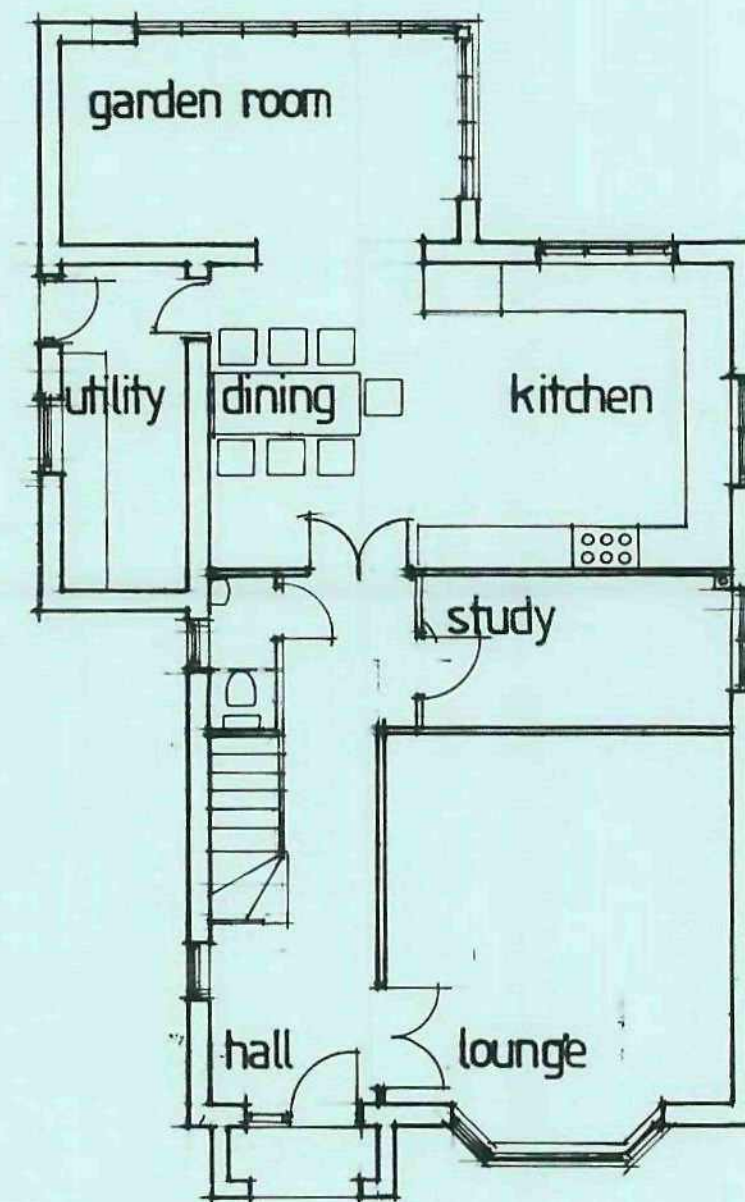


GROUND FLOOR

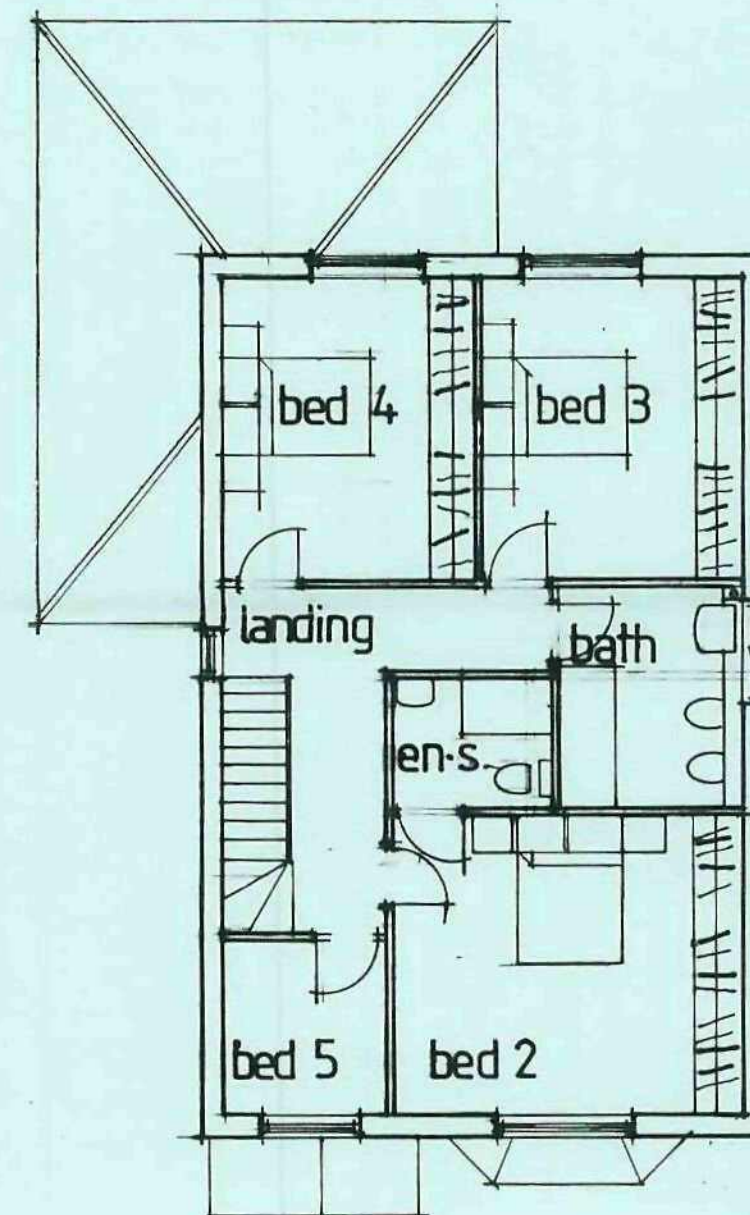


FIRST FLOOR

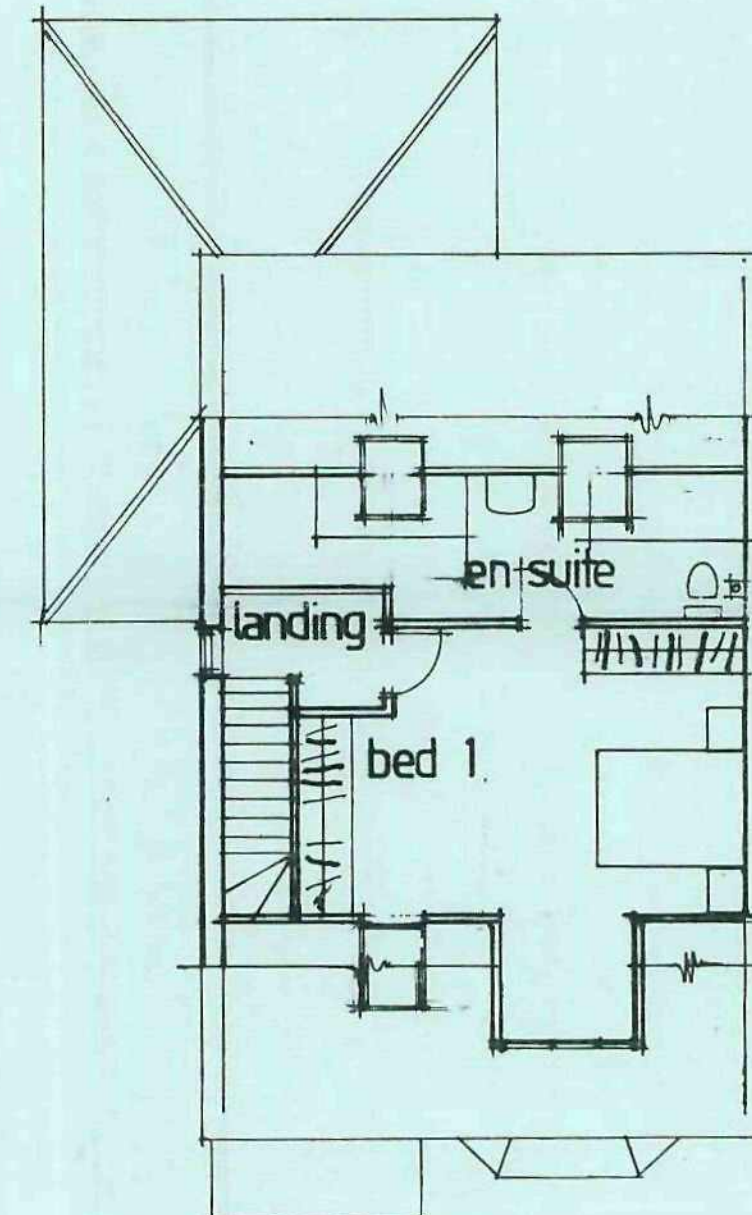

SECOND FLOOR

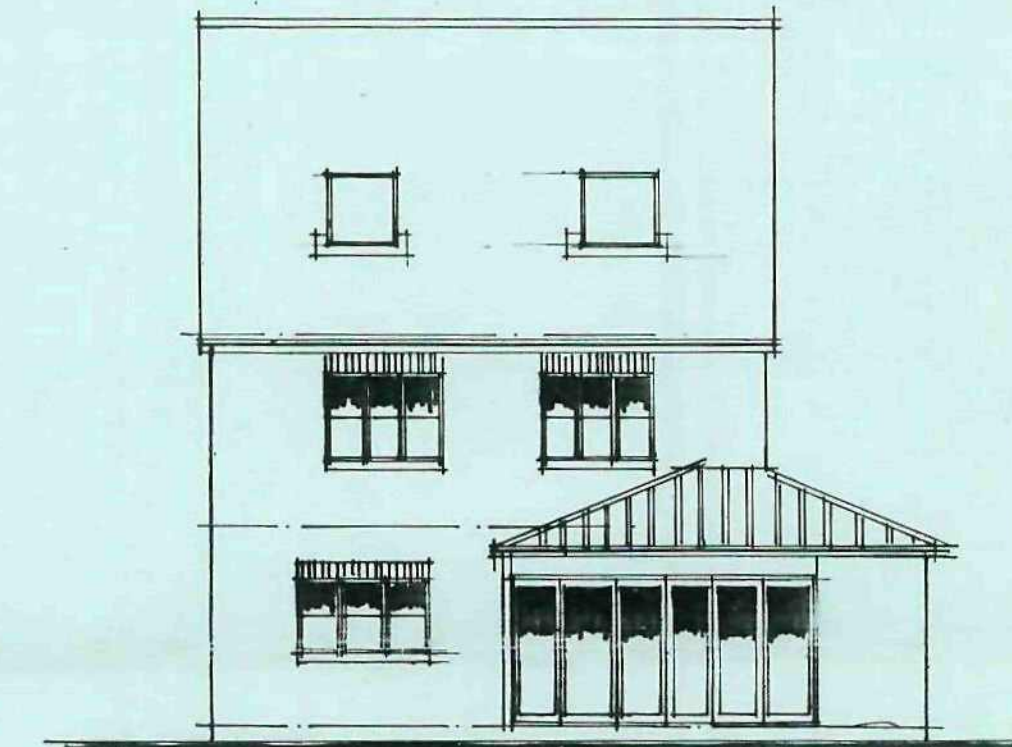

REAR ELEVATION

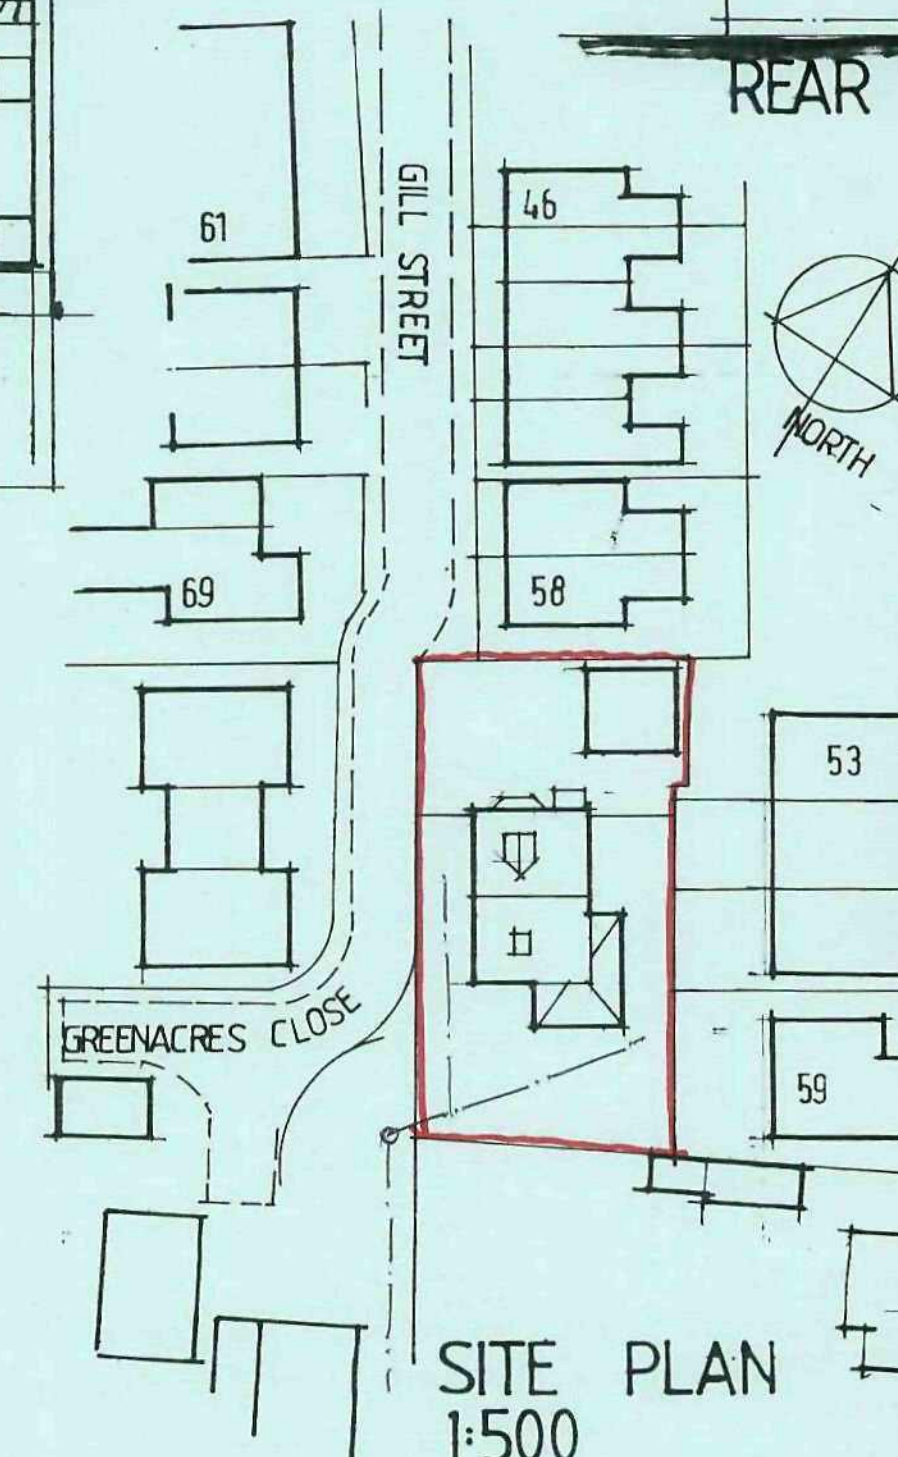

SITE PLAN
1:500

NOTE
ALL DIMENSIONS MUST BE CHECKED ON SITE AND NOT SCALED FROM THIS DRAWING

COPYRIGHT
THIS DRAWING IS THE PROPERTY OF THE COMPANY AND MAY NOT BE COPIED, USED OR DISCLOSED FOR ANY PURPOSE EXCEPT AS AUTHORISED IN WRITING BY THE COMPANY.

REV.	DATE	AMENDMENT
CLIENT MR + MRS A. HARBEN.		
TITLE APPLICATION FOR DETACHED HOUSE AND DOUBLE GARAGE, PLOT TO EAST GREENACRES CLOSE HOVLAND BARNLEY. S74 1NG		
 P. Dimelow B.A. (hons) Dip Arch. M.A. Architectural Design and Planning Consultant		
Ash Barn Finkle Street Wortley Sheffield. S35 7DH 0114 2884937		
SCALE 1:5 1:100	DATE JUNE 2011	DRAWN RD.
DRAWING No. AHH-611-1.	REV.	

