


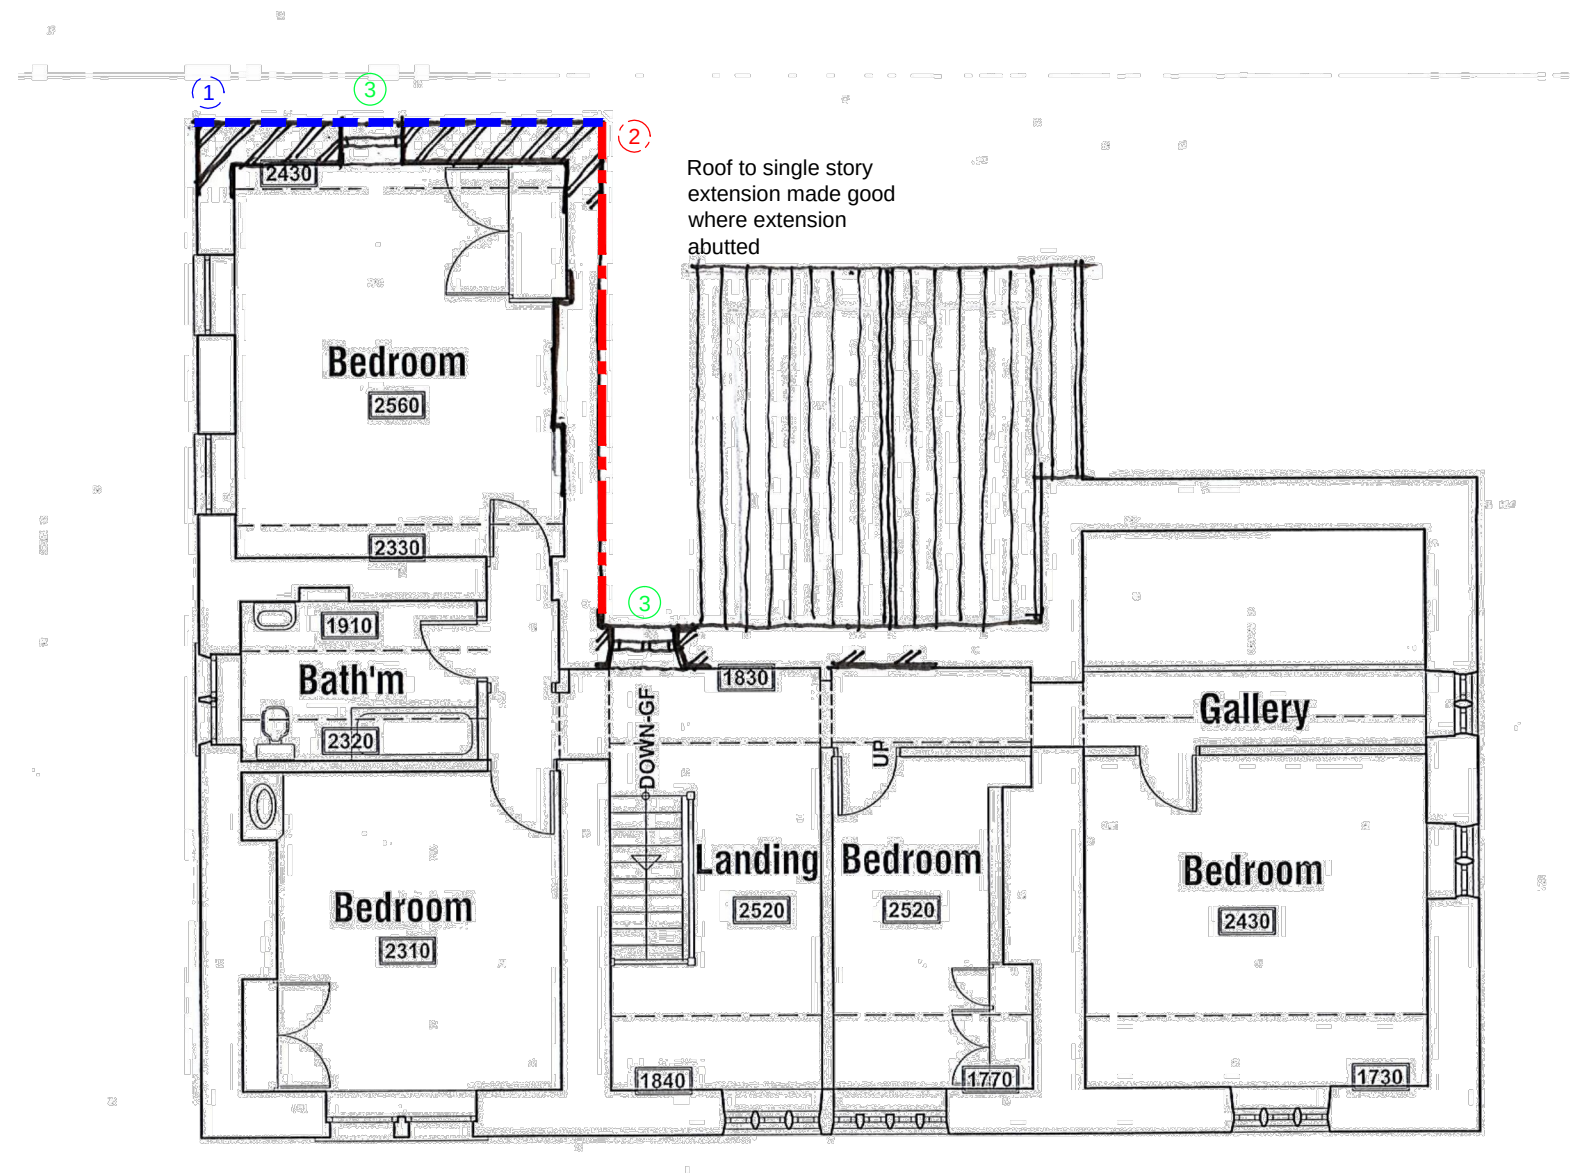

Key

Mortar to new stone to be 1:4 M6 (class 2) Lime based mortar

1 Areas of newly exposed gable to North East elevation to be rendered in "Monocouche" breathable to ensure moisture escape form the stone substrate beneath

2 Areas of new or newly exposed stonework to North West elevation to be finished / repaired and made good using natural sandstone which matches the existing in terms of colour, grainsize, face finish, & bedding heights

3 All new doors and windows to be timber

FARM HOUSE
PROPOSED FIRST FLOOR PLAN
SCALE 1:100
FH-005-A