


Do not scale from this drawing
The contractor is to check all dimensions on site
and report any discrepancies to the architect
All rights described by chapter IV of the
copyright, designs and patents act 1988
have been generally asserted

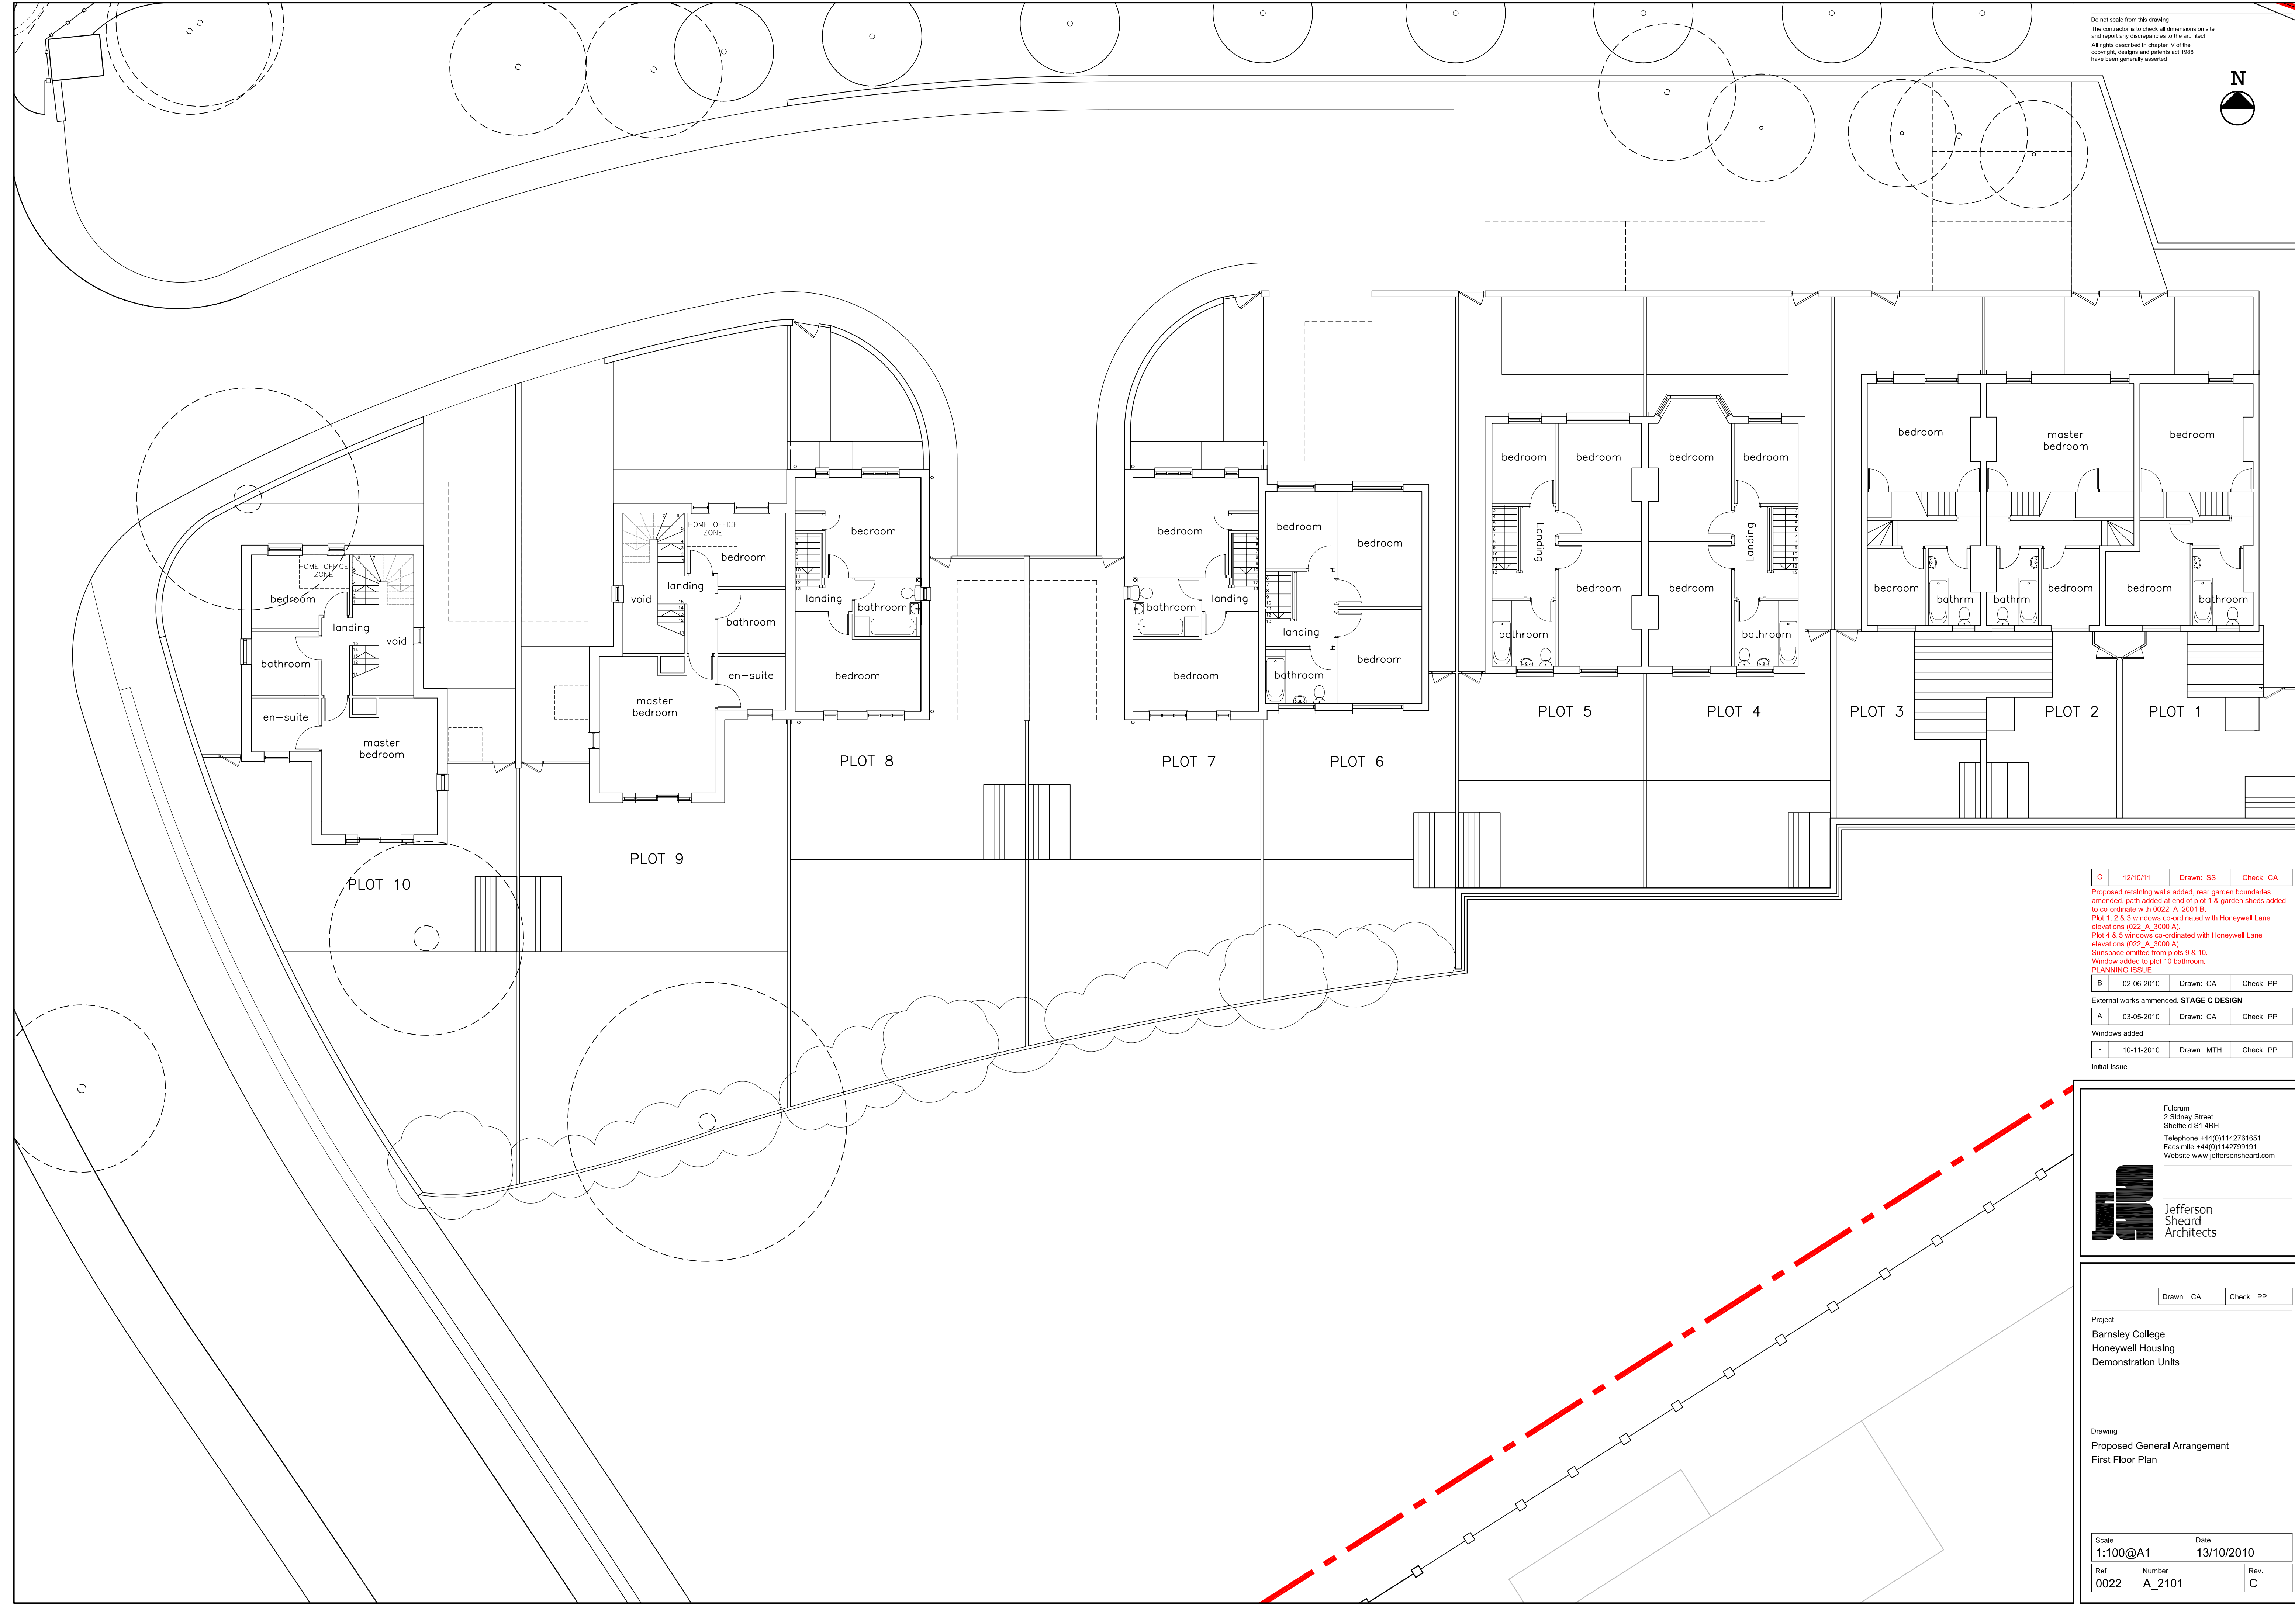

C	12/10/11	Drawn: SS	Check: CA
---	----------	-----------	-----------

Proposed retaining walls added, rear garden boundaries amended, path added at end of plot 1 & garden sheds added to co-ordinate with 0022_A_2001 B.
Plot 1, 2 & 3 windows co-ordinated with Honeywell Lane elevations (022_A_3000 A).
Plot 4 & 5 windows co-ordinated with Honeywell Lane elevations (022_A_3000 A).
Sunspace omitted from plots 9 & 10.
Window added to plot 10 bathroom.
PLANNING ISSUE.

B	02-06-2010	Drawn: CA	Check: PP
---	------------	-----------	-----------

External works amended. **STAGE C DESIGN**

A	03-05-2010	Drawn: CA	Check: PP
---	------------	-----------	-----------

Windows added

-	10-11-2010	Drawn: MTH	Check: PP
---	------------	------------	-----------

Initial Issue

Fulcrum
2 Sidney Street
Sheffield S1 4RH
Telephone +44(0)1142761651
Facsimile +44(0)1142799191
Website www.jeffersonsheard.com



Jefferson
Sheard
Architects

Drawn: CA	Check: PP
-----------	-----------

Project
Barnsley College
Honeywell Housing
Demonstration Units

Drawing
Proposed General Arrangement
First Floor Plan

Scale 1:100@A1	Date 13/10/2010	
Ref. 0022	Number A_2101	Rev. C