




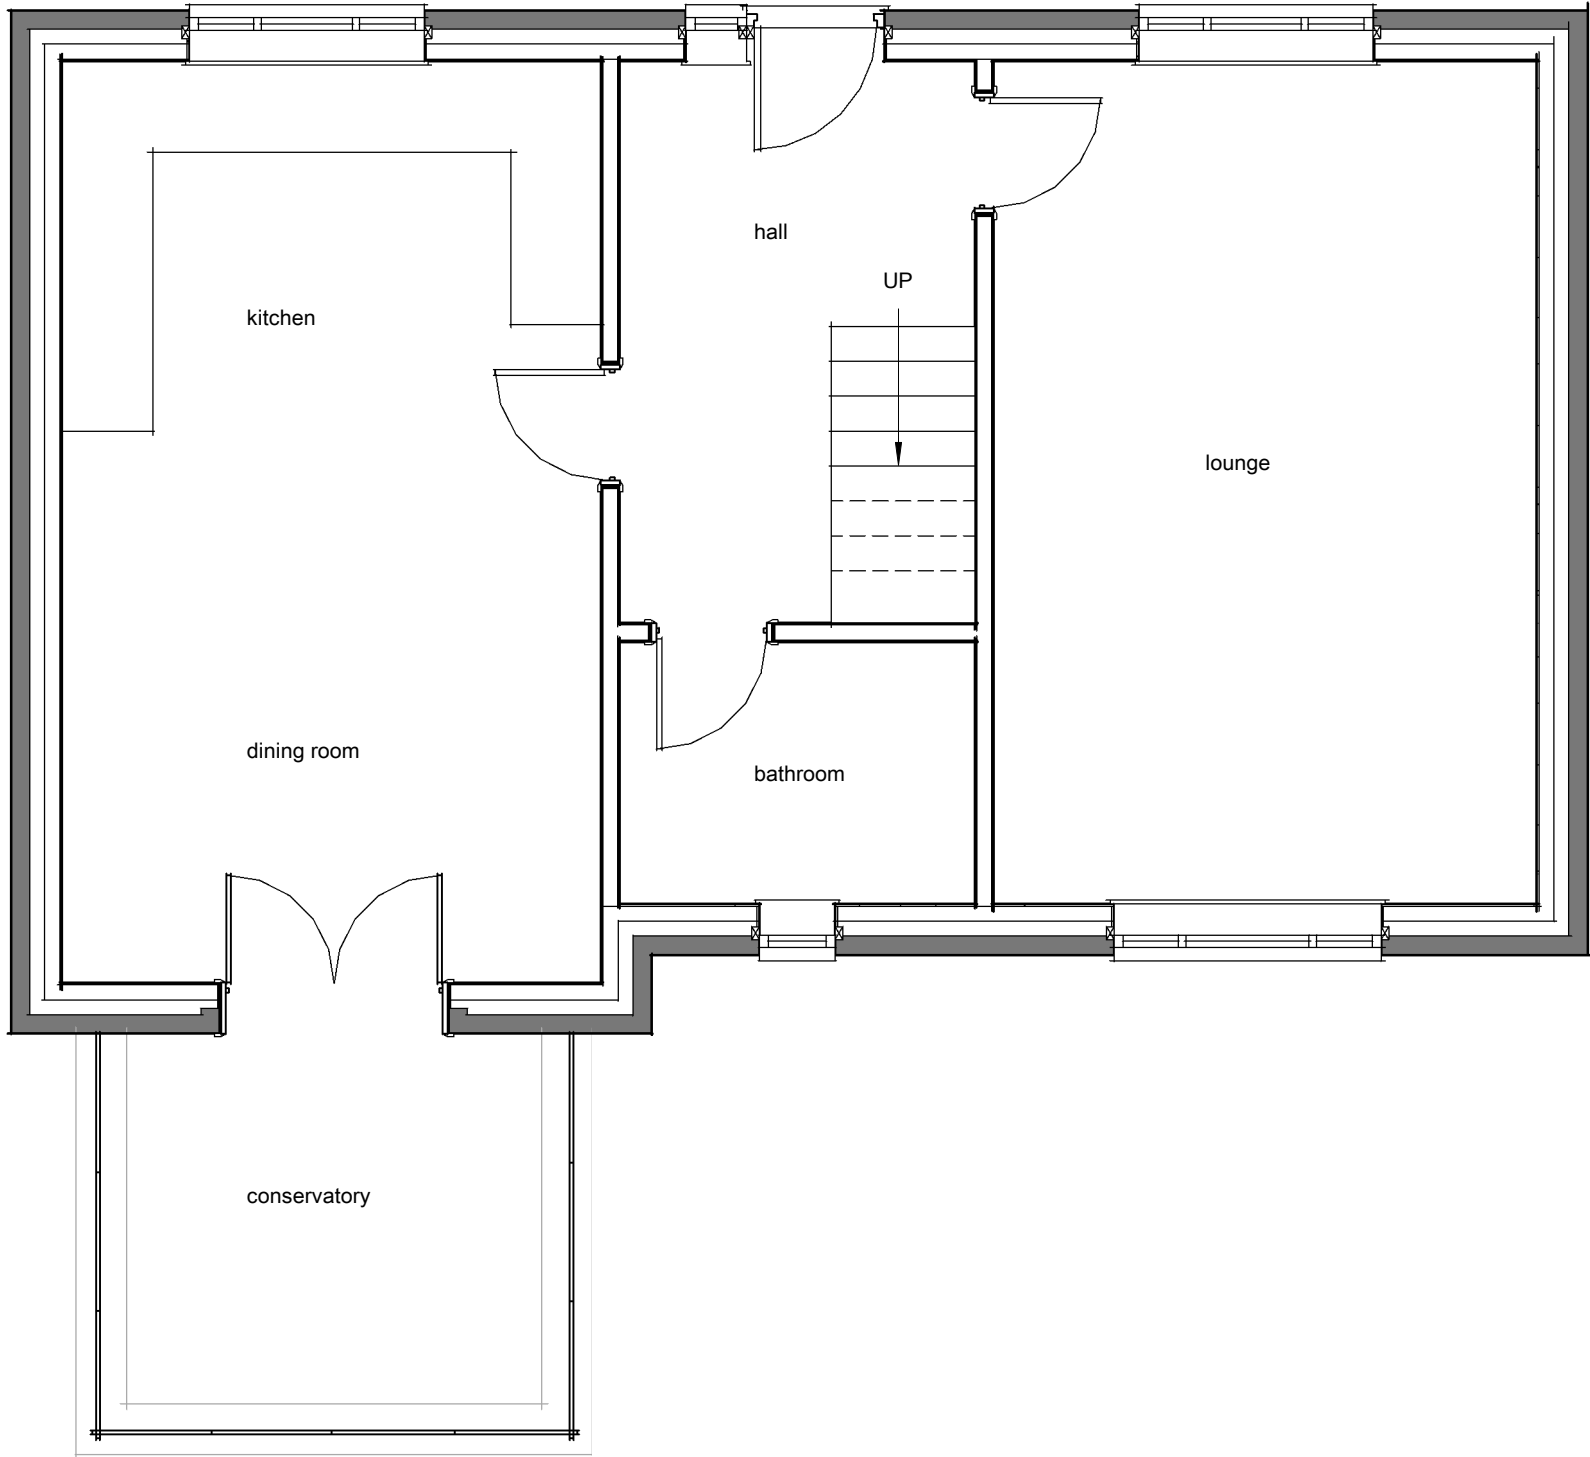

1 01 GROUND FLOOR
1 : 50

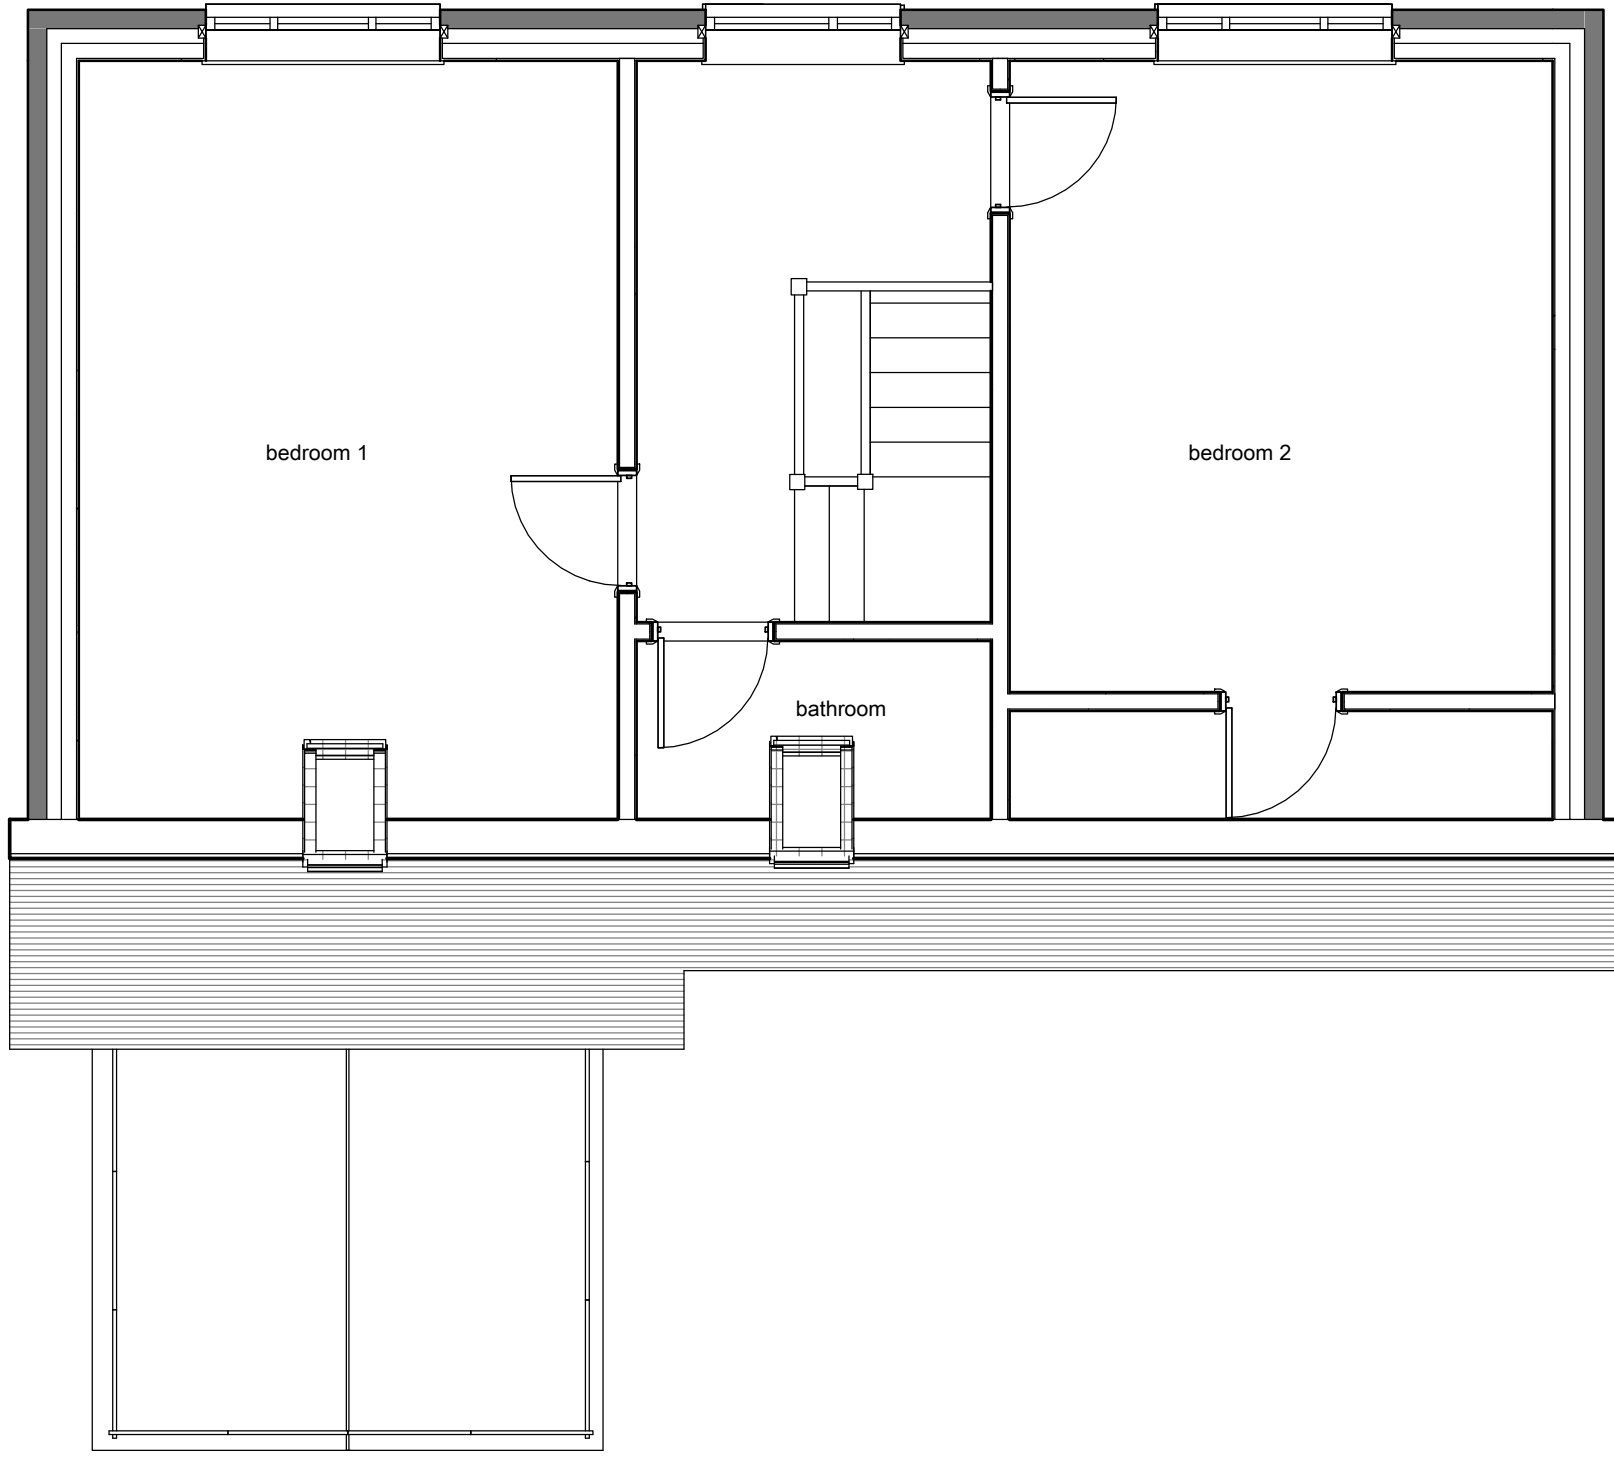

2 02 FIRST FLOOR
1 : 50

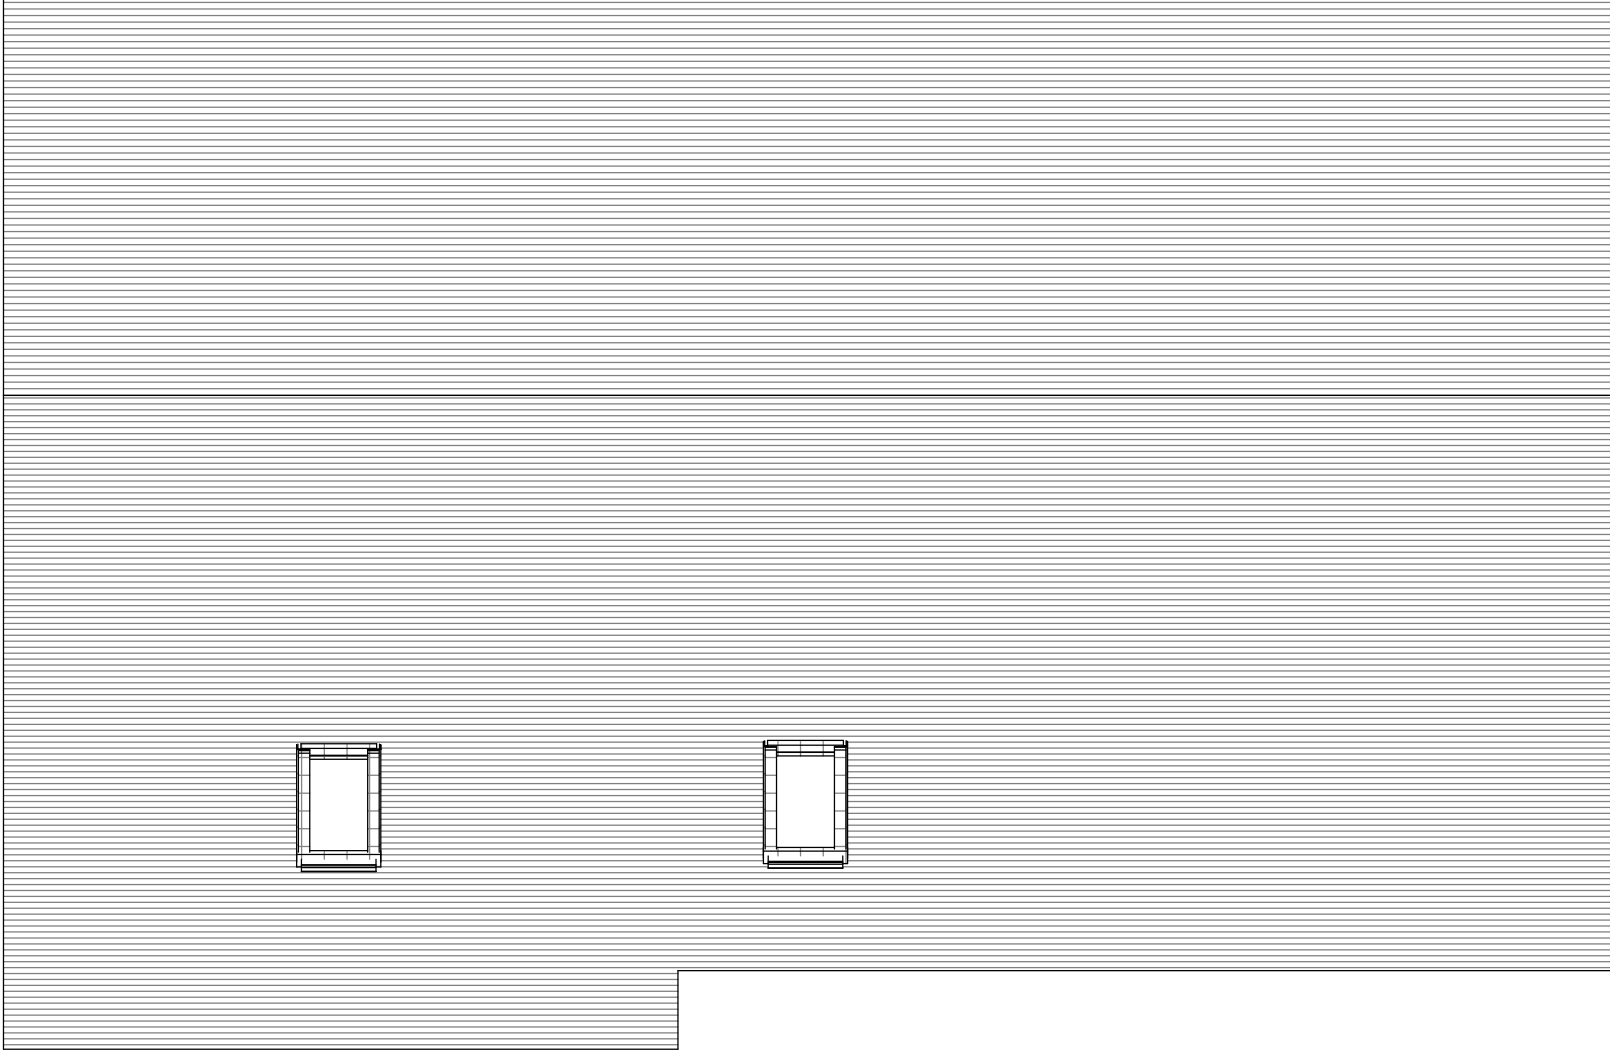

3 04 ROOF
1 : 50

REAR DORMER ON EXISTING FIRST FLOOR

PROJECT
EXISTING FLOOR PLANS

CLIENT
MR & MRS DAVIDSON

ADDRESS
2 THE OLD COAL YARD
BARNSELY
S35 7AN

STAGE
PLANNING

DRAWN & DESIGNED BY
TOM FAULKNER
28 Shay House Lane, Sheffield, S36 1FD

PROJECT NUMBER
TF22012
Email: tomfaulknerHD@gmail.com

Scale: 1 : 50 Date: 08/06/2022
16:07:10

Revision:
1
Phone: 07900890022

Tom Faulkner
hd