





PROPOSED LAYOUT
SCALE 1:100

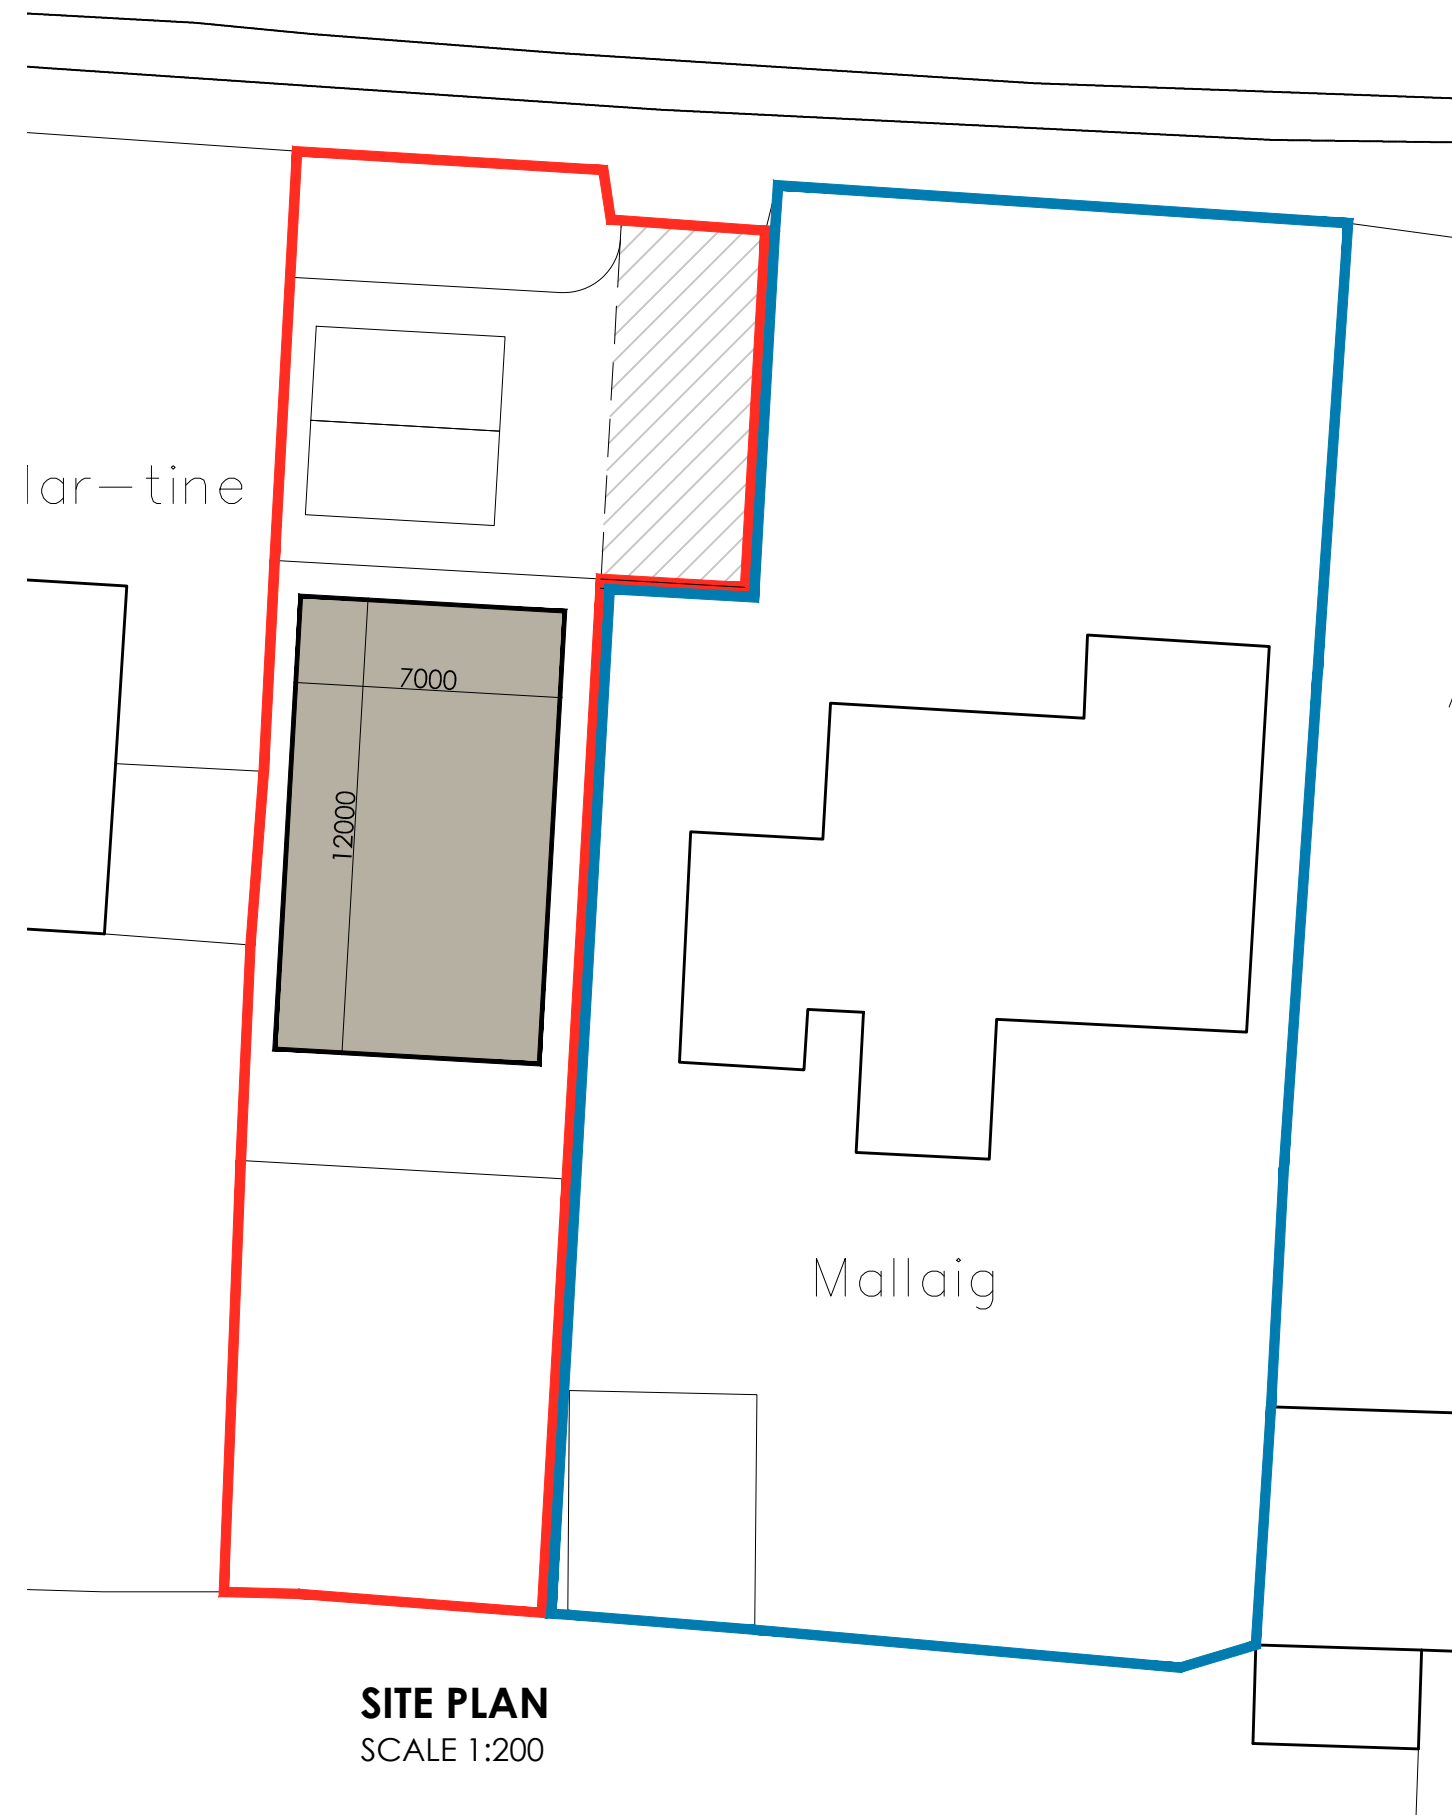

SITE PLAN
SCALE 1:200



LOCATION PLAN
SCALE 1:1250

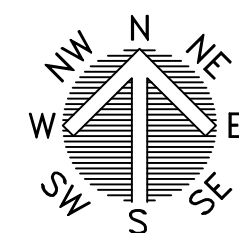

 White Agus PARTNERSHIP			OFFICE ONE 34 VICTORIA ROAD BARNLEY, S70 2BU			Phone: 01226 208482 Email: info@whiteaguspartnership.co.uk Web: www.whiteaguspartnership.co.uk		
ARCHITECTURAL SERVICES			Project: PROPOSED DWELLING AT MALLAIG, COMMON ROAD S72 9ER			Client: MR JOHN MAKINSON		
Drawing Title: SITE PLAN			Date: MARCH 2023		Scale: 1:50 & 1:100 @A2		Ref: 22-232	
Date			Suffix		Description		Date	