


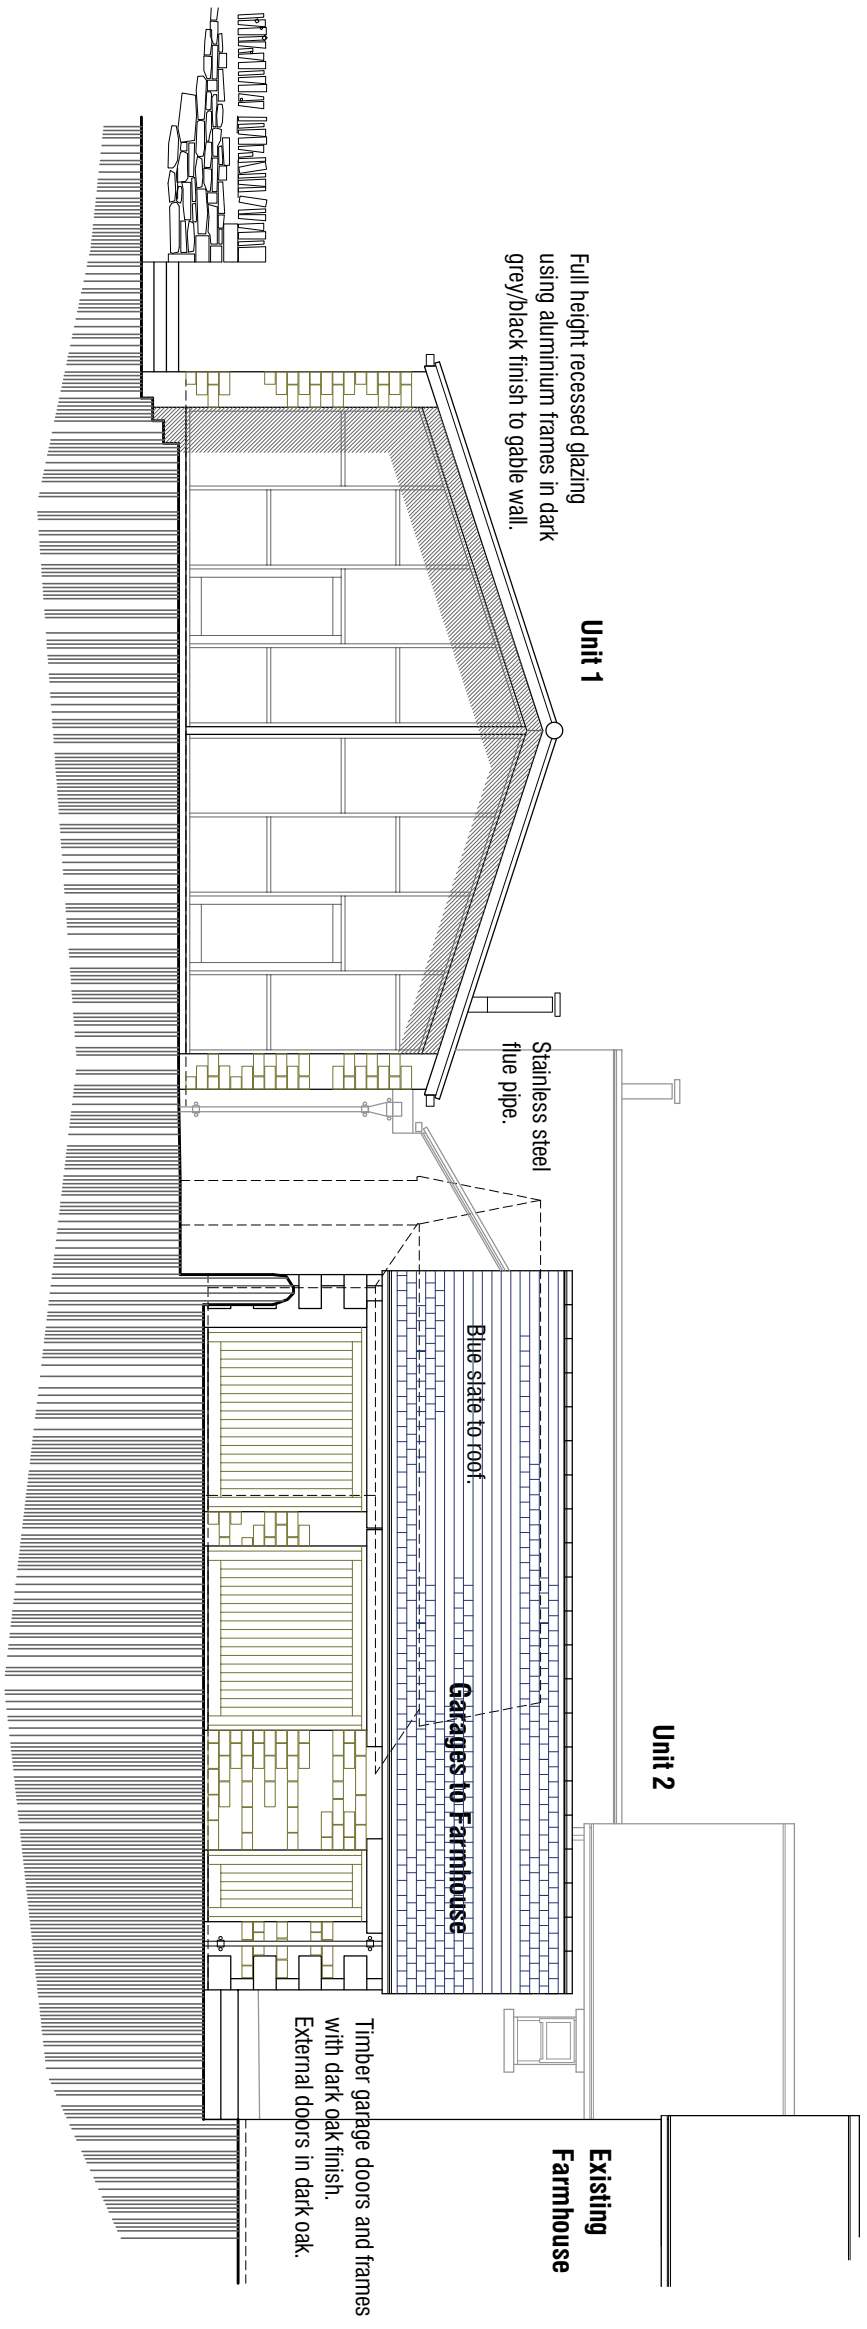


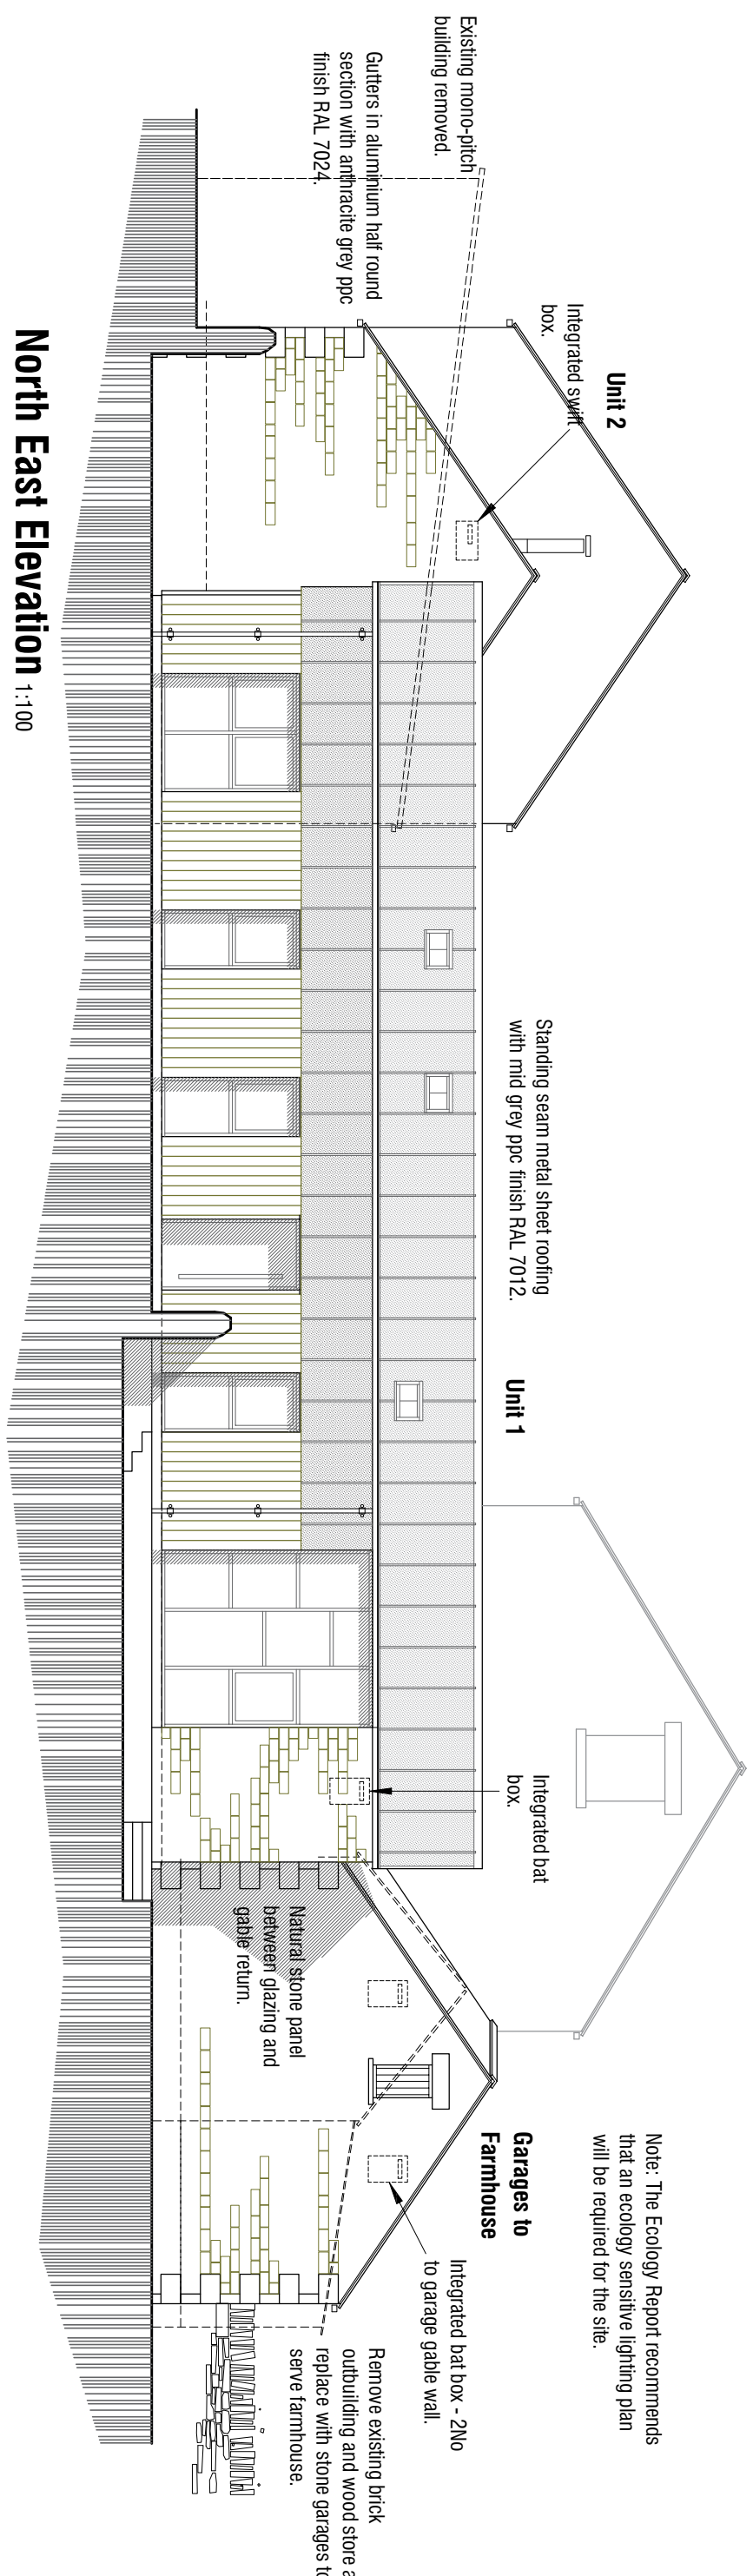


North West Elevation 1:100

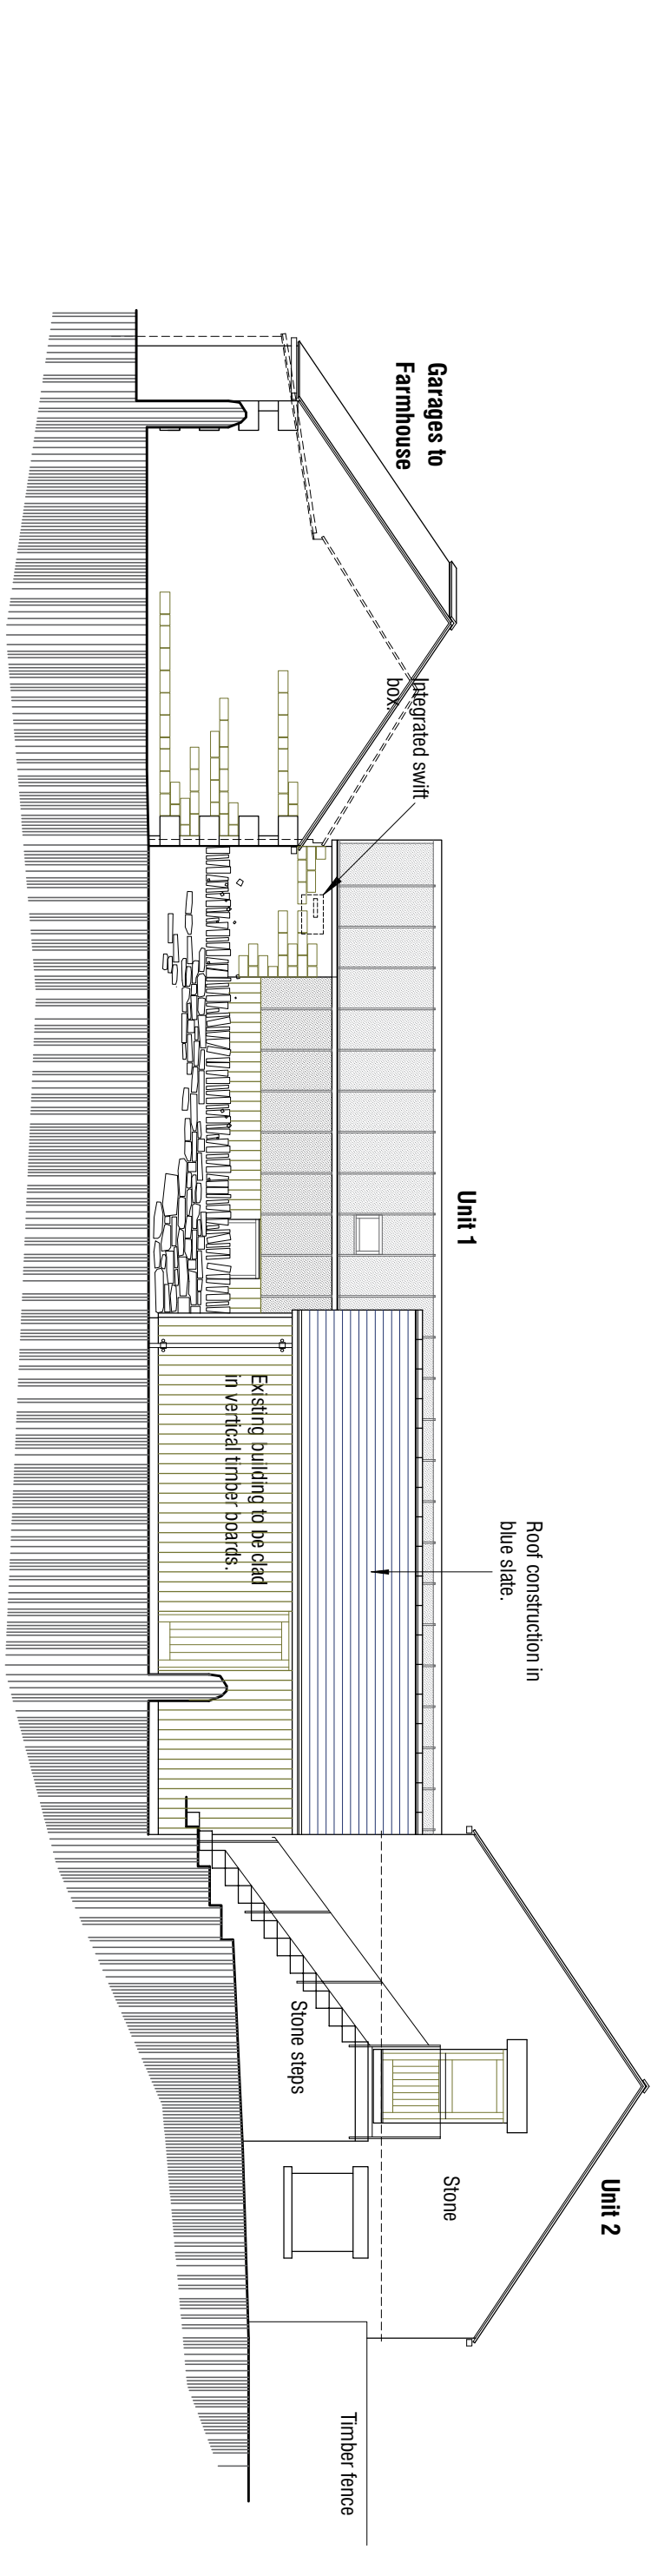


South West Elevation 1:100

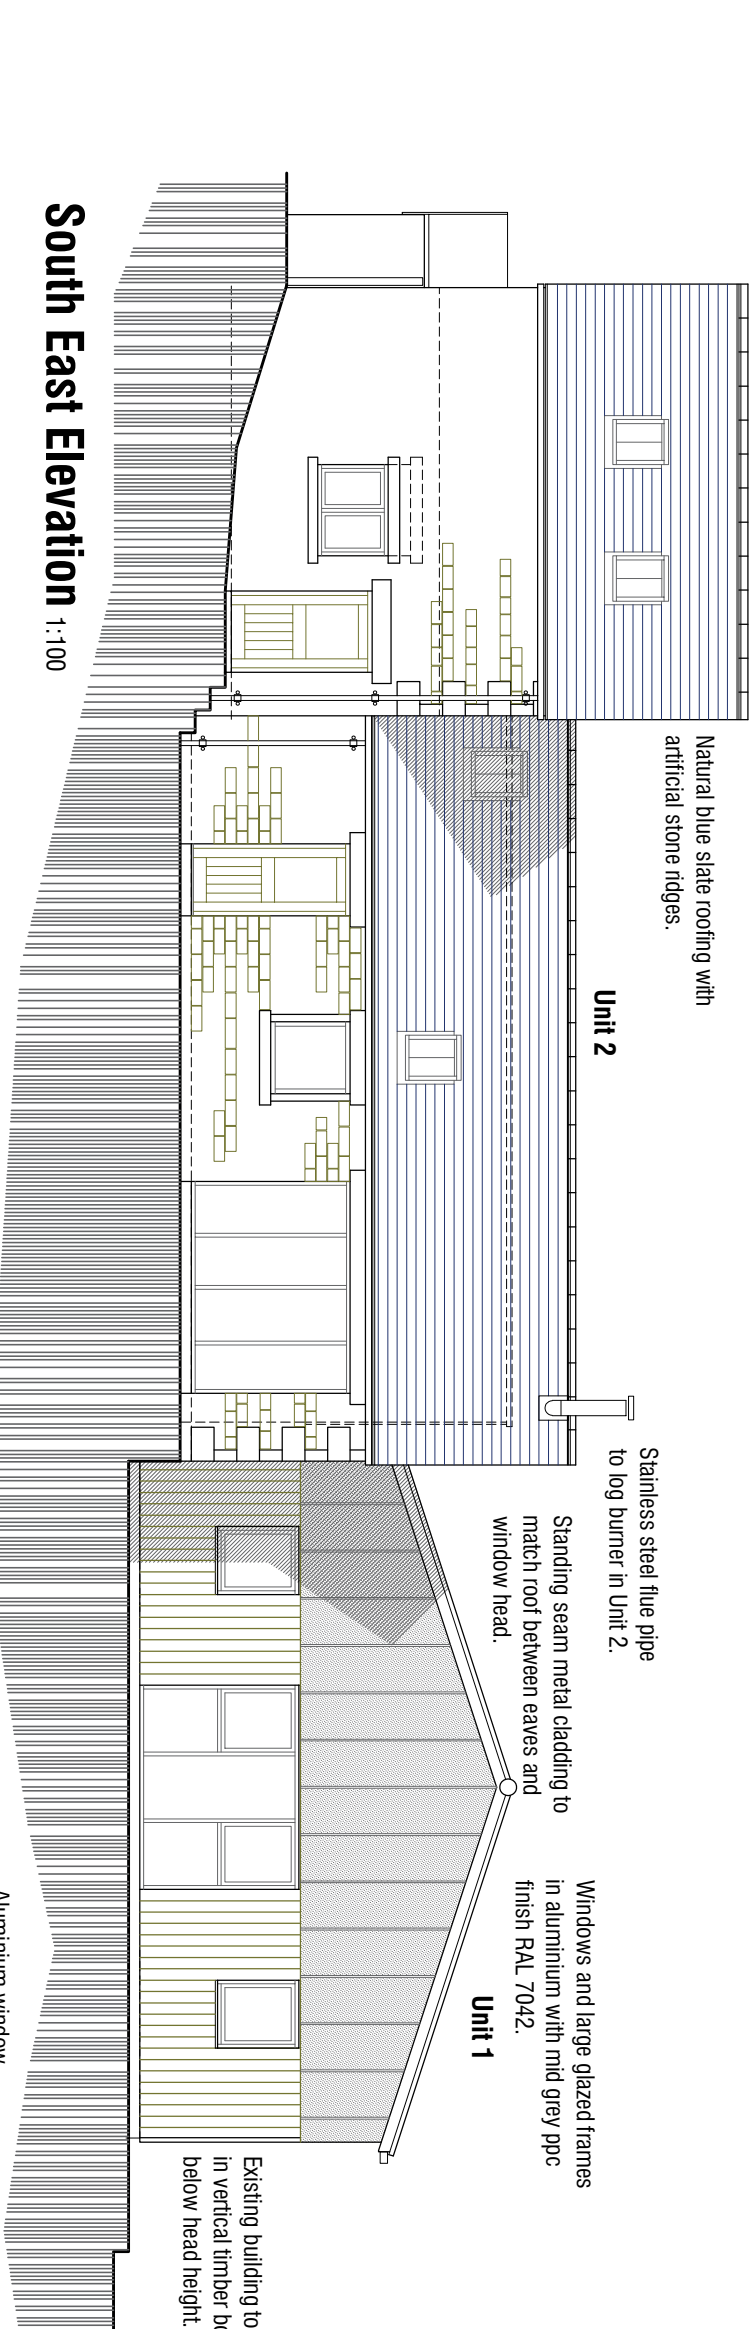


South East Elevation 1:100

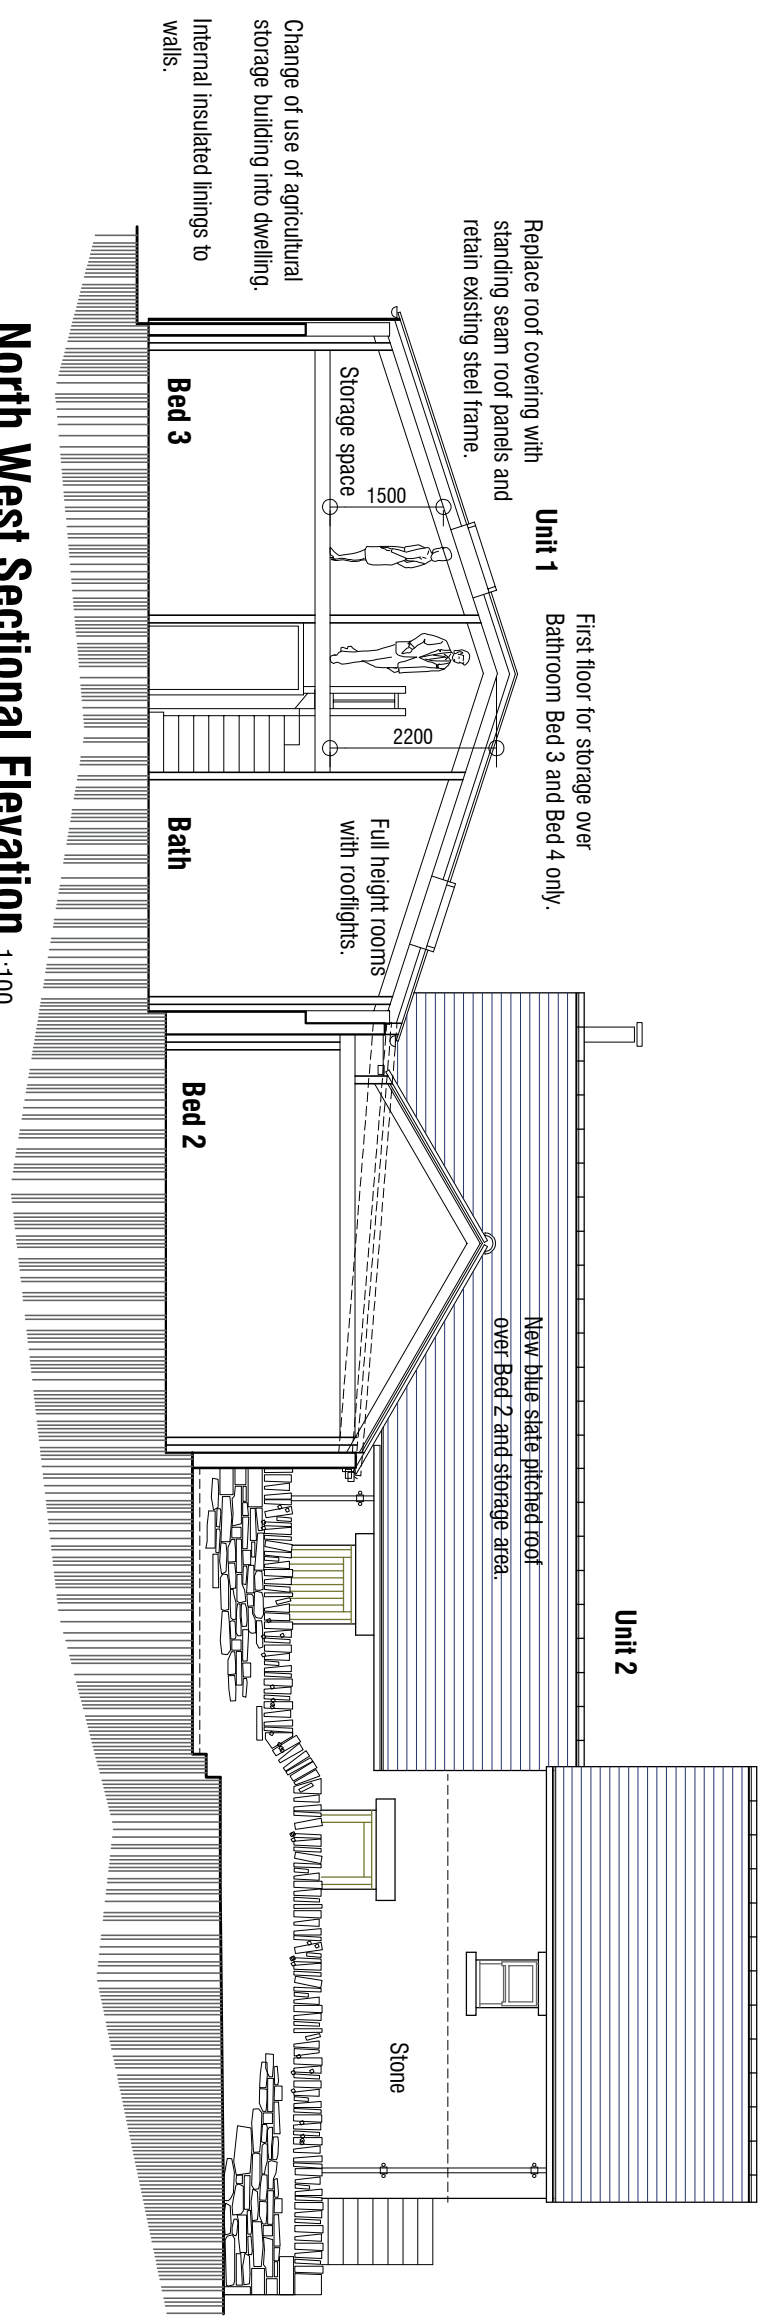


North West Sectional Elevation 1:100

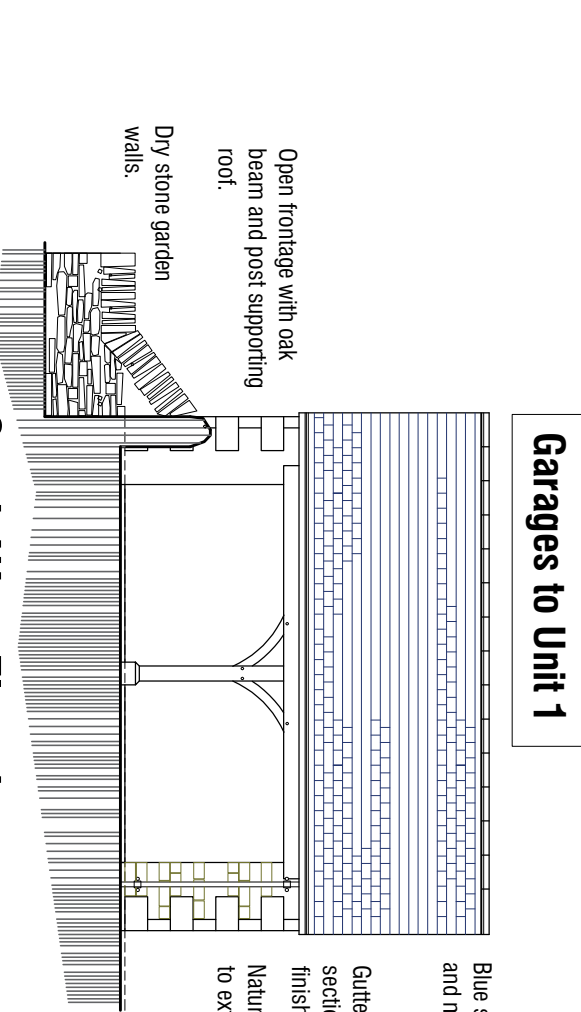


South West Elevation 1:100

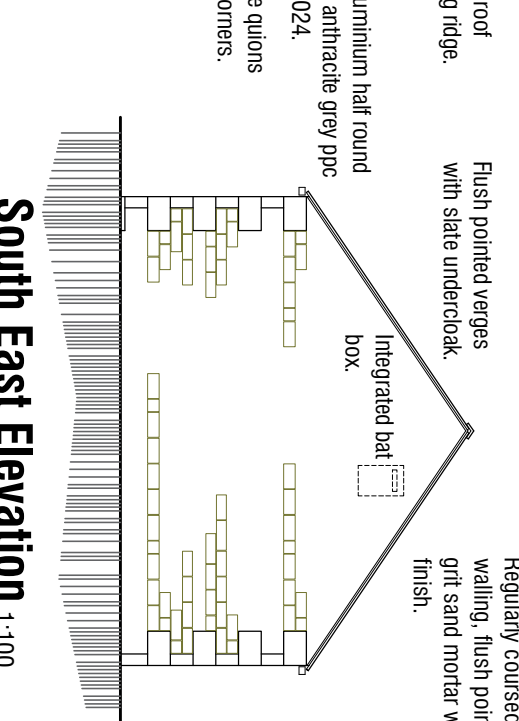


North East Elevation 1:100

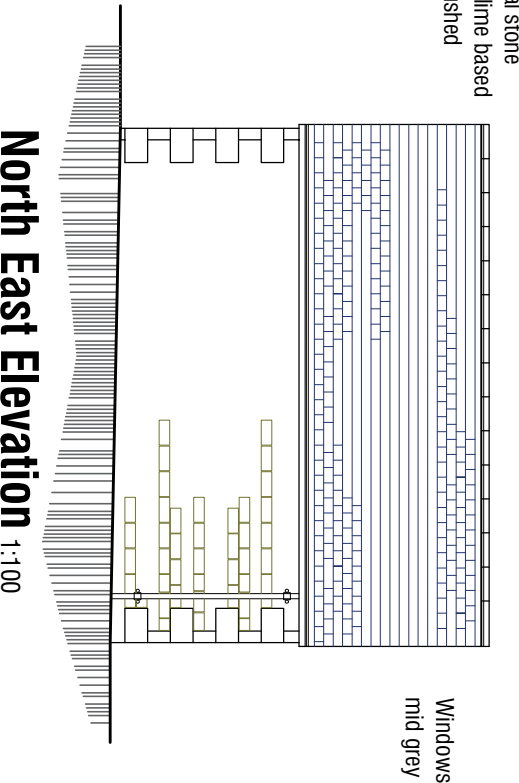


North West Elevation 1:100

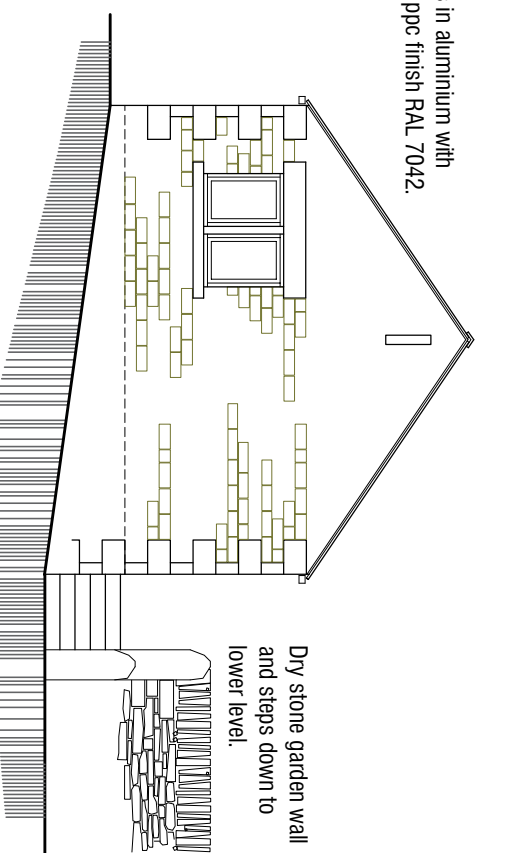


Garages to Unit 2

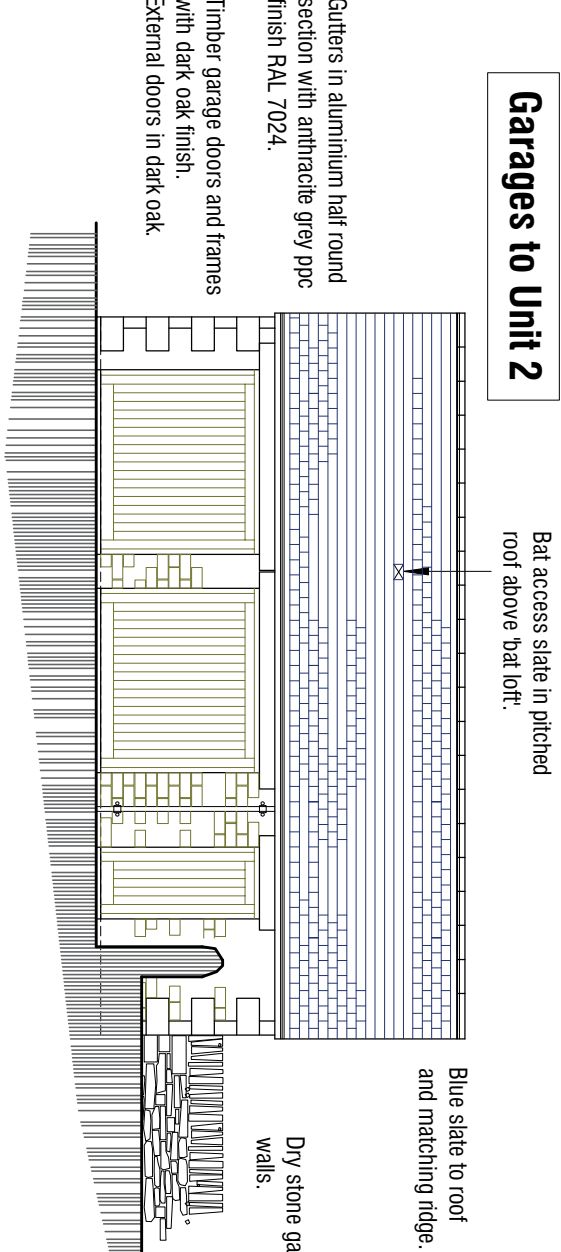


North West Elevation 1:100

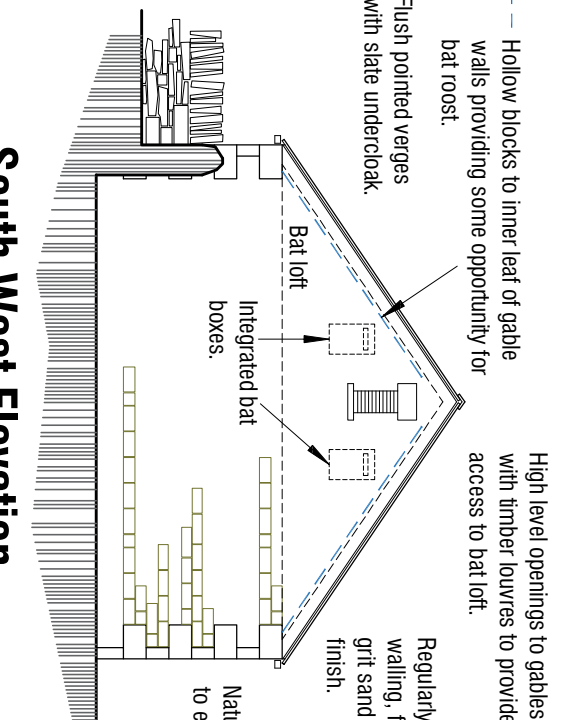

South West Elevation 1:100

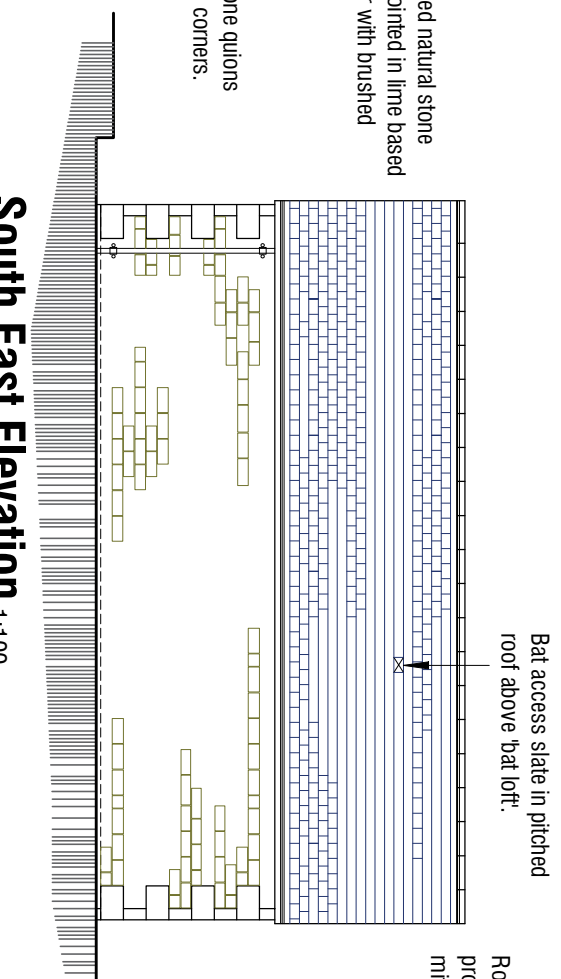


South East Elevation 1:100

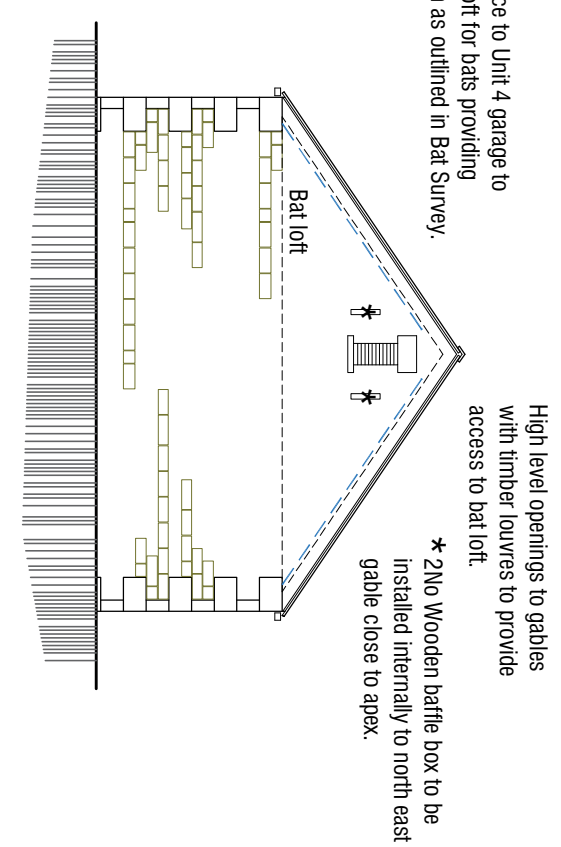


North East Elevation 1:100


Garages to Farmhouse

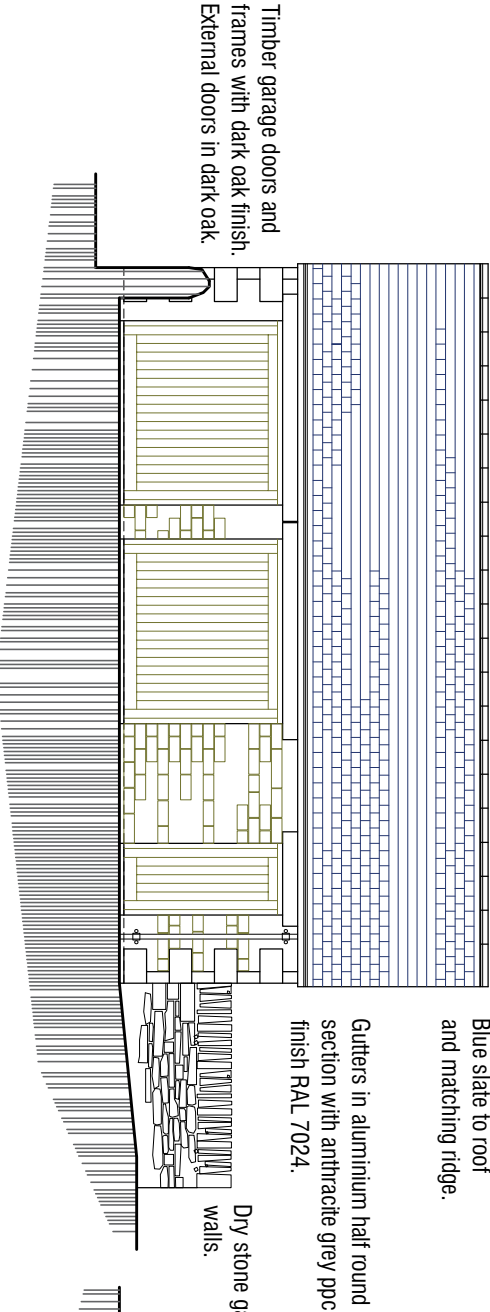


North West Elevation 1:100

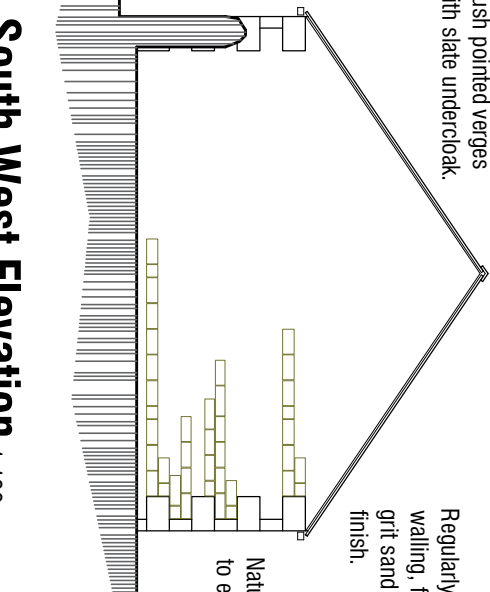


South West Elevation 1:100

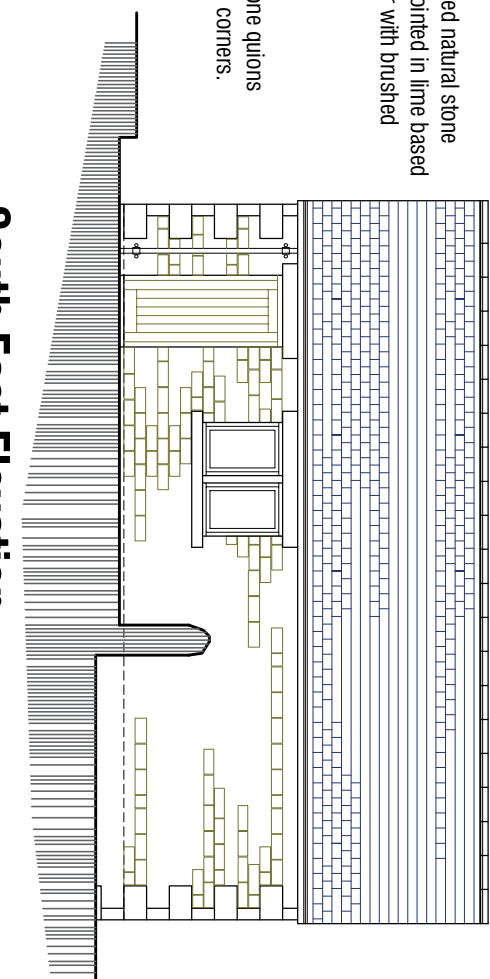

South East Elevation 1:100

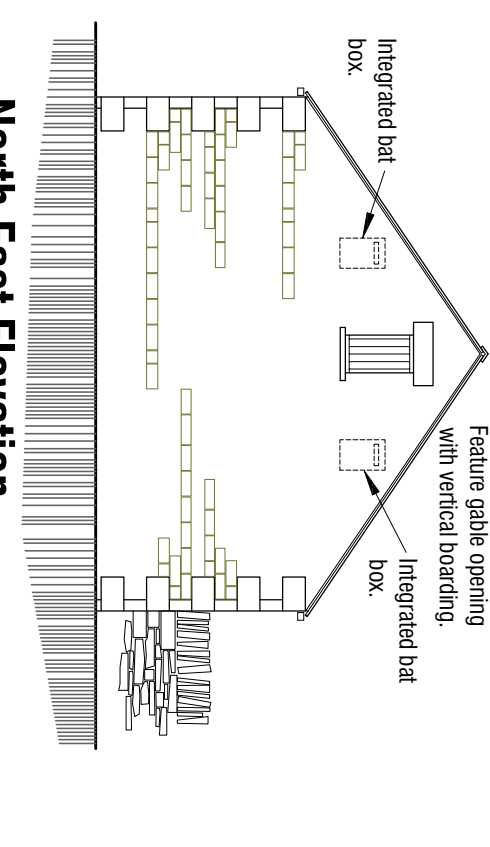

North East Elevation 1:100

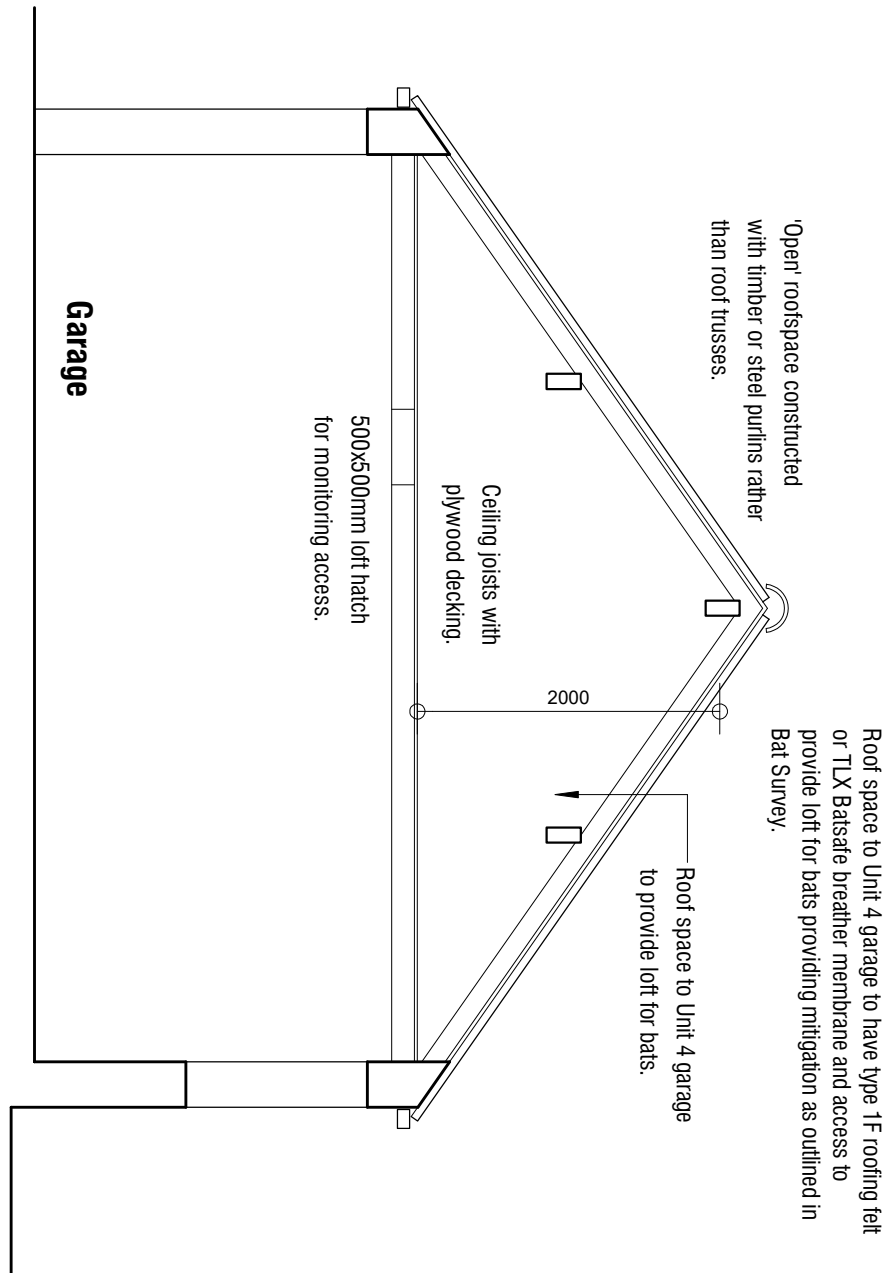

Section showing Bat Loft Garage Unit 2 1:50

Proposals Elevations



Fairfield House
Barnesley, Cose Barnsley
Tel: 01924 281300
E: mark@mboochdesign.co.uk

Scale 1:100 @ A1 Drawn MAB
Date Nov 2023 Ref. 23.09
Dwg No. P03 Rev. C

Rev C 23.03.2023 - Update for Planning Application
Rev B 23.12.2023 - Add sectional, elevation, and garage elevations; add garage section, Unit 2.
Rev A 10.12.2023 - Update design.

Dance Lane Farm
Dance Lane
Crane Moor
Sheffield
S35 7AW