


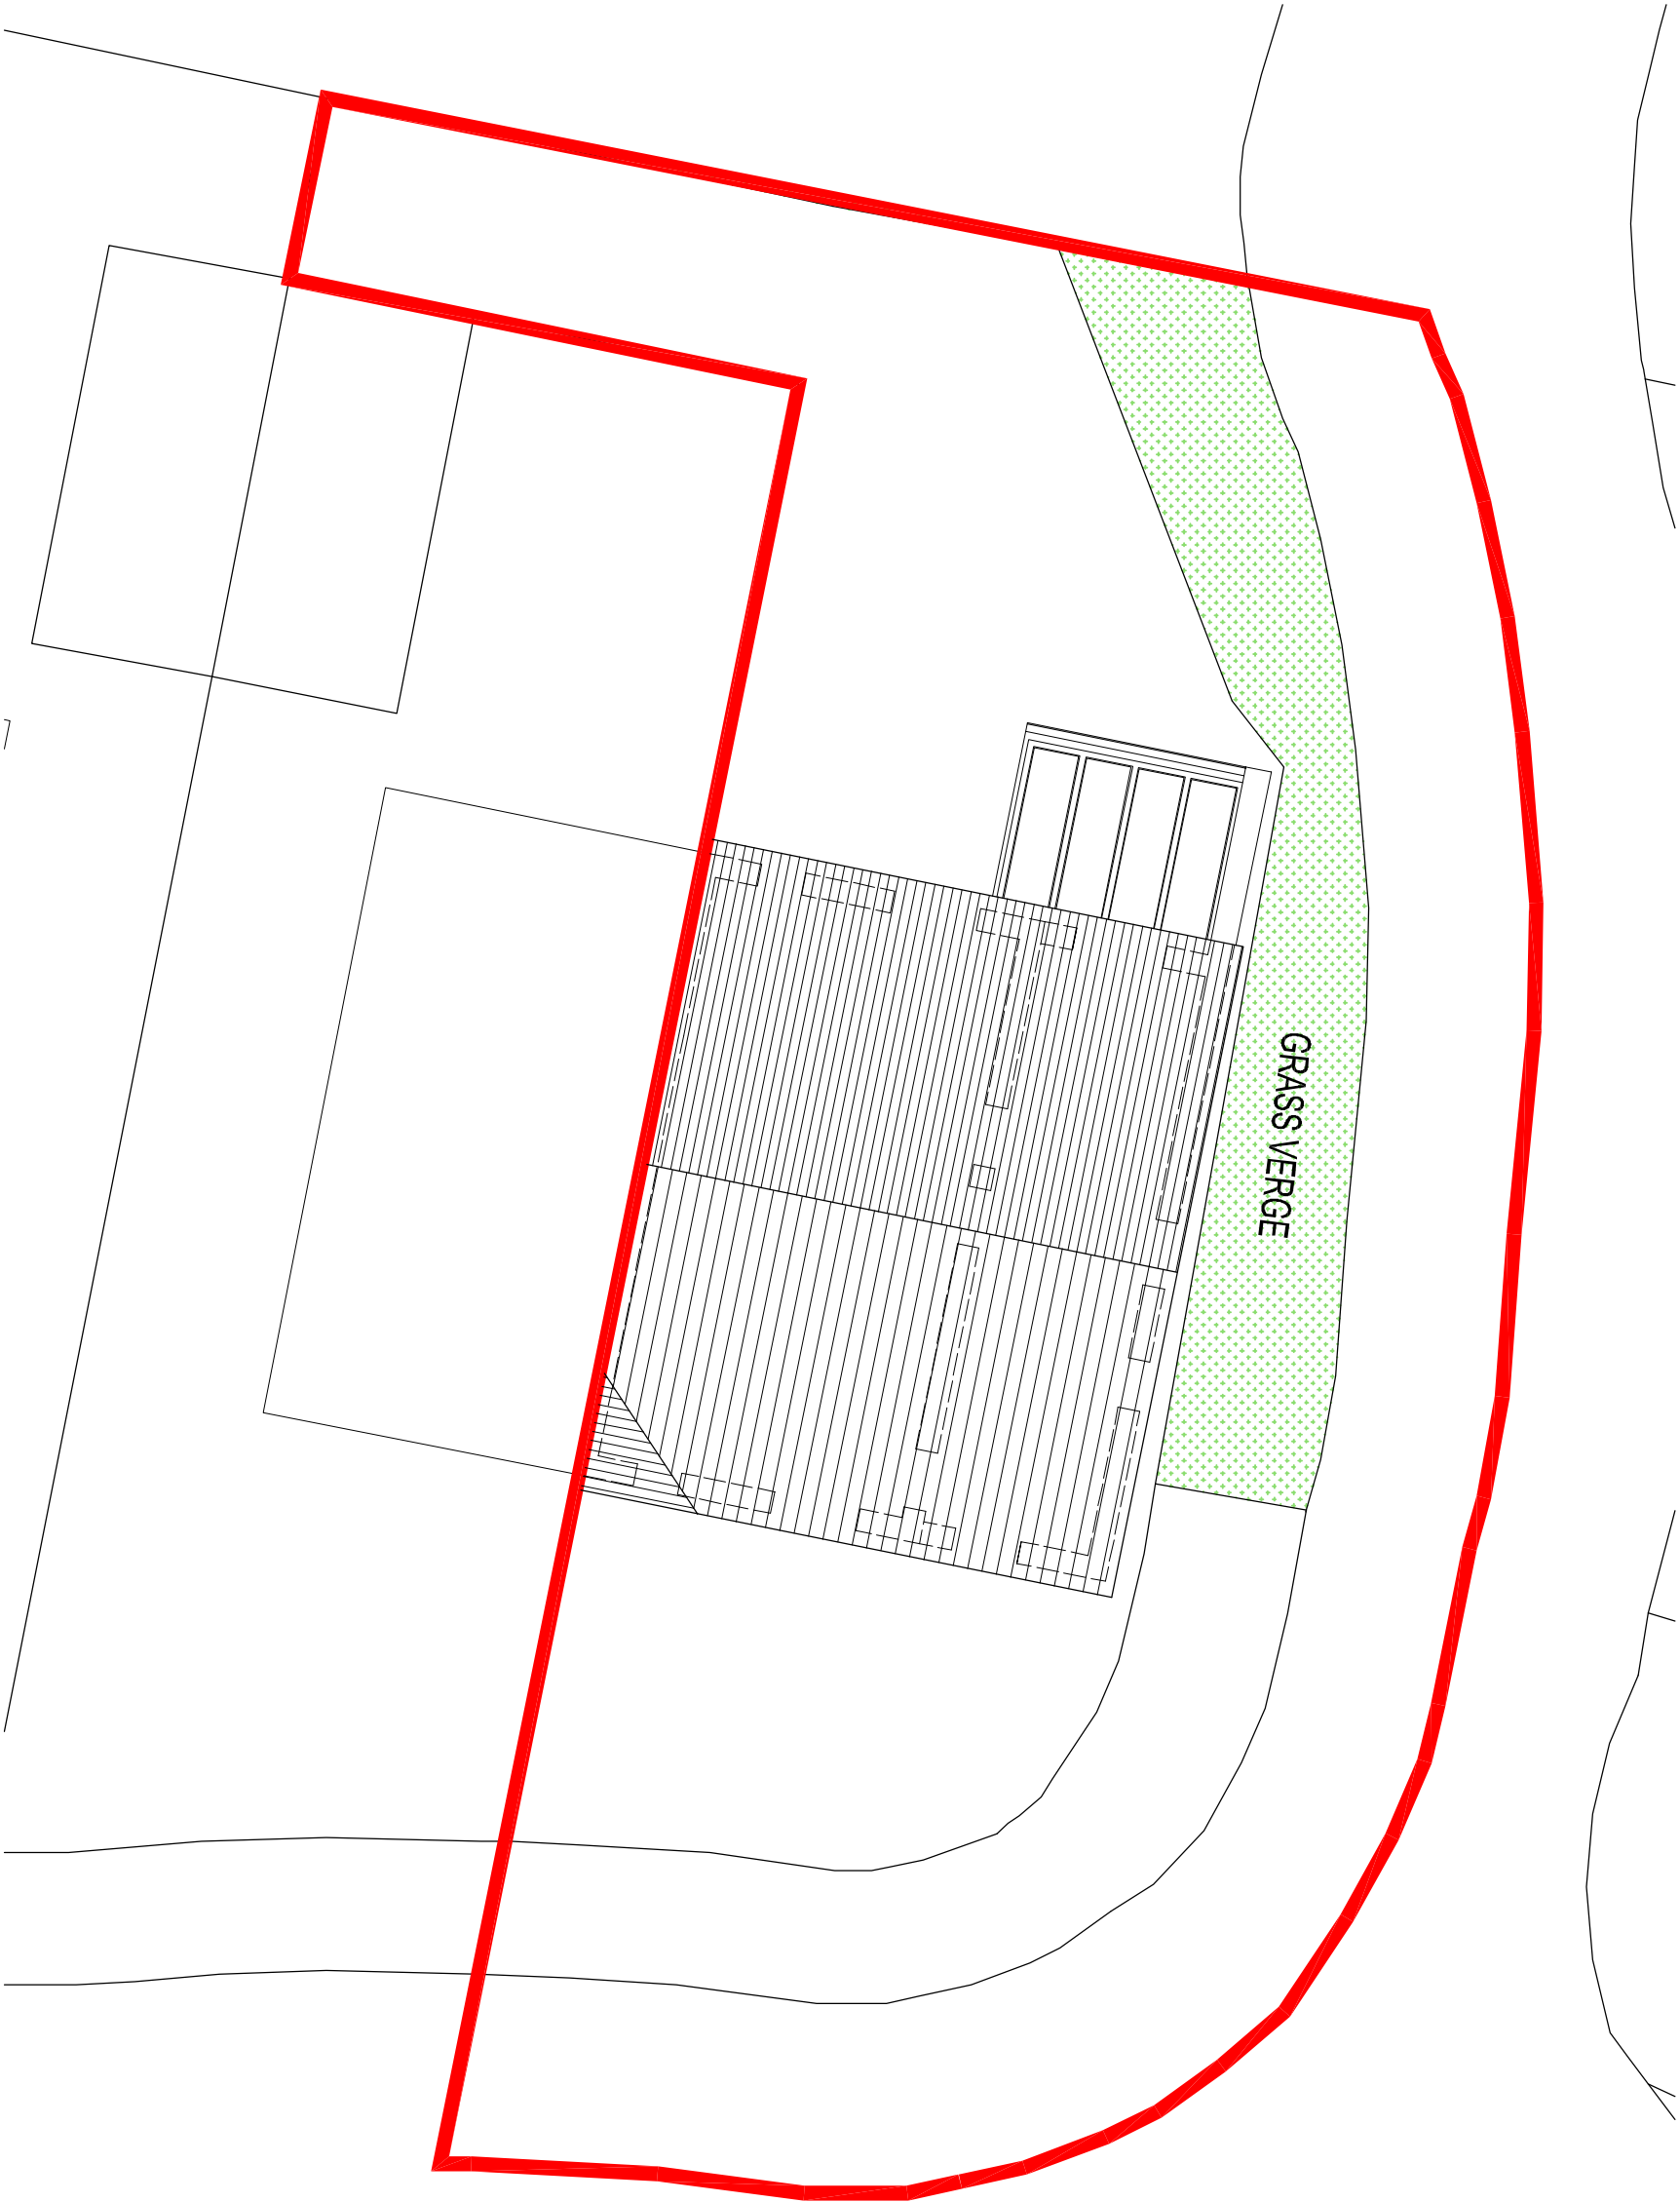

SITE LOCATION PLAN
SCALE 1:1250

SITE PLAN
SCALE 1:100

CLIENT	Mr Andy Barlow 7 Market Close Barnsley S71 1DP
DATE	04-2012
DWG	201-001
SCALE	AS SHOWN
© COPYRIGHT EXISTS ON THE DESIGNS AND INFORMATION SHOWN ON THIS DRAWING. The Contractor must verify all dimensions on site before making shop drawings or commencing work of any kind. No dimensions to be scaled from this drawing.	