


ALL DIMENSIONS AND LEVELS SHOWN ON THIS DRAWING ARE TO BE CHECKED BY THE CONTRACTOR/ MANUFACTURER PRIOR TO THE COMMENCEMENT OF ANY WORKS ON SITE OR THE MANUFACTURE OF ANY SITE COMPONENTS.

THIS DRAWING IS NOT TO BE SCALED.

DIMENSIONS ARE INDICATED IN MILLIMETRES UNLESS CLEARLY STATED OTHERWISE.

COPYRIGHT OF THIS DRAWING BELONGS SOLELY TO CUBE PSL

WHERE PARTS OF THE PROPERTY WERE COVERED, OR
INACCESSIBLE AT TIME OF SURVEY, POSITIONS OF ELEMENTS ARE
MARKED "ASSUMED" ACCORDINGLY.

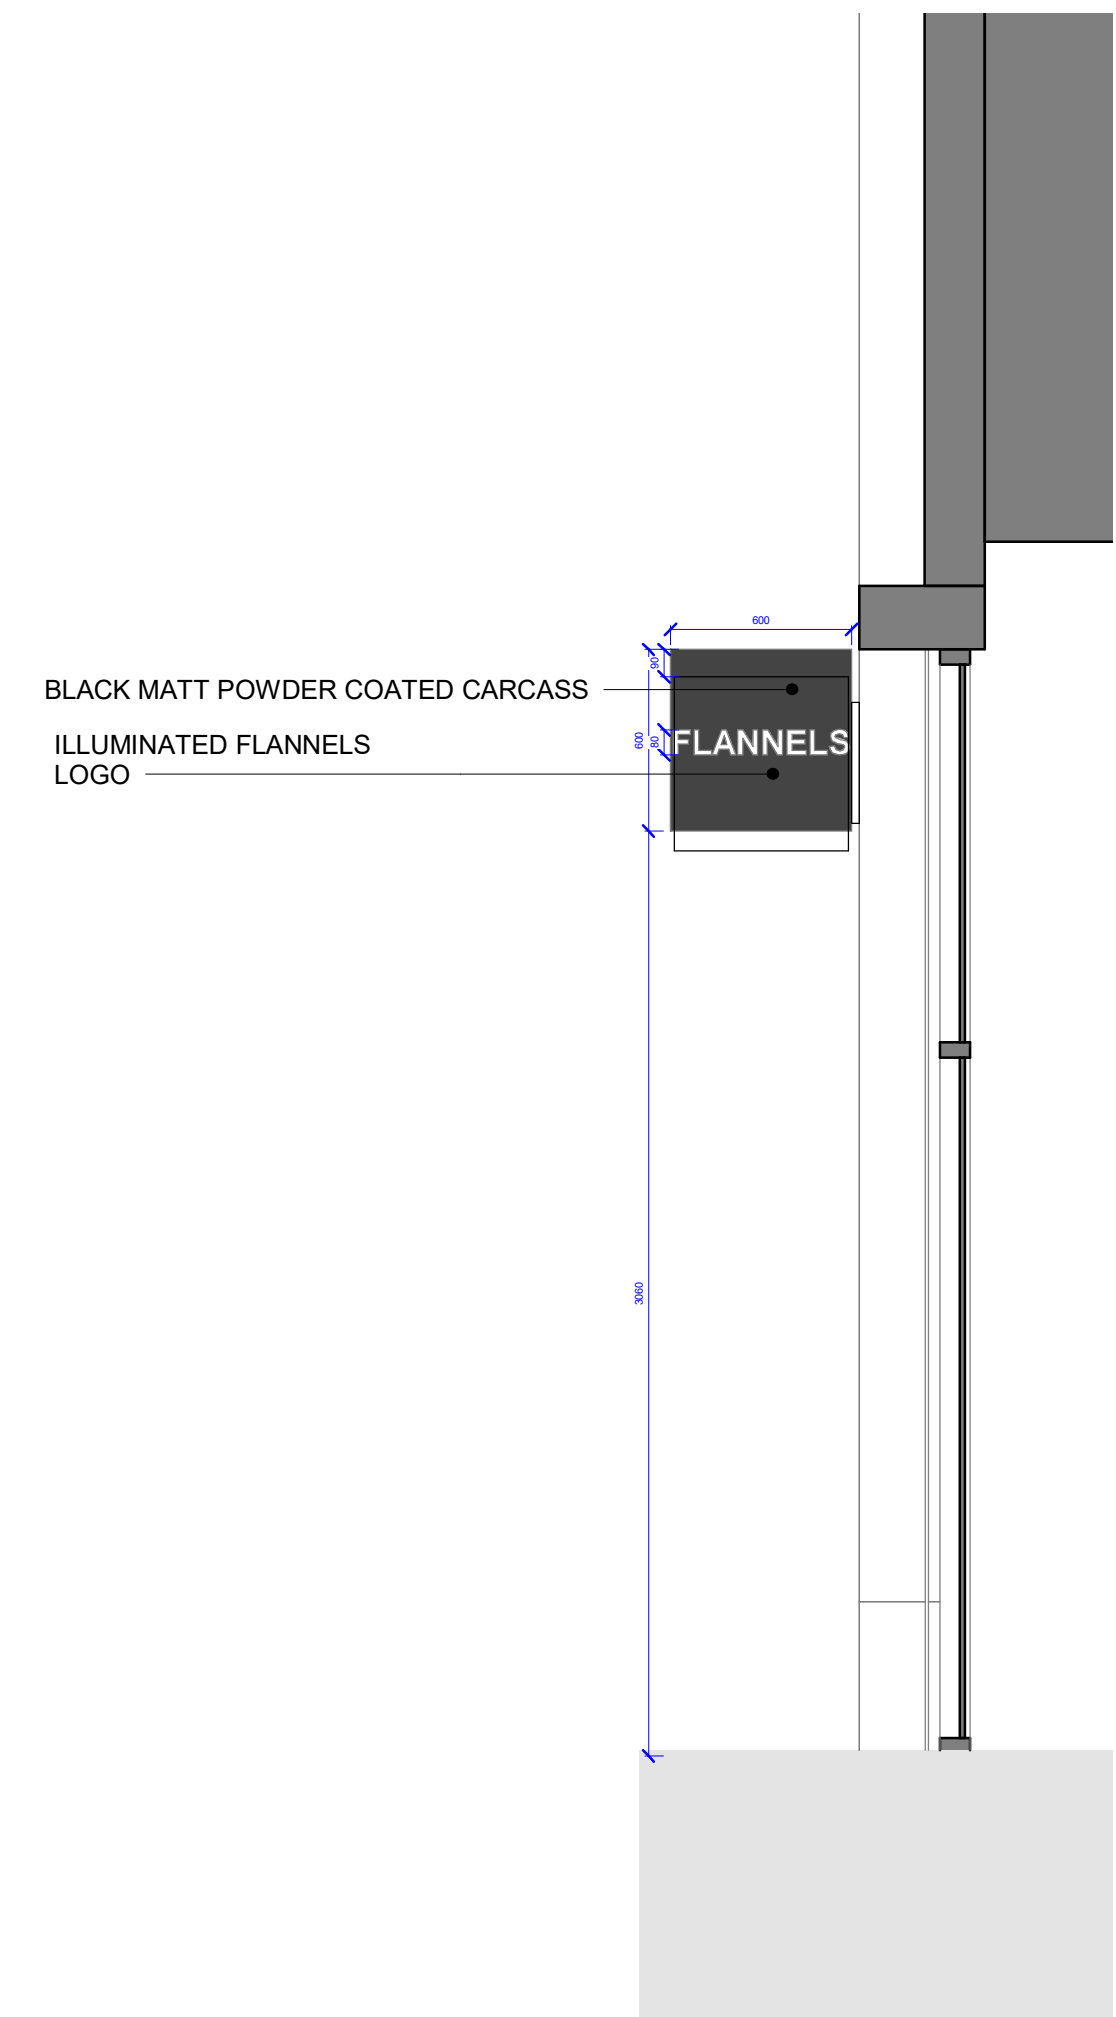

CLIENT Fraser's Group			
PROJECT UNIT MSU4 THE GLASS WORKS , BARNSELEY			
DRAWING TITLE PROPOSED SHOPFRONT ELEVATION			
DRAWN BY	II	DATE	08/20/21
CHECKED BY	DR	SCALE	As indicated @ A0
DRAWING NO	CPS 20 122 PL 109 A		

PLANNING

cube.

Project Management | Building Surveys
Heritage Consultants | Design Services

502 Birchwood One | Dewhurst Road | Warrington | WA3 7GB

t: 01925 831 710 | f: 01925 839 129
e: dlang@cubepsi.co.uk | w: www.cubepsi.co.uk