



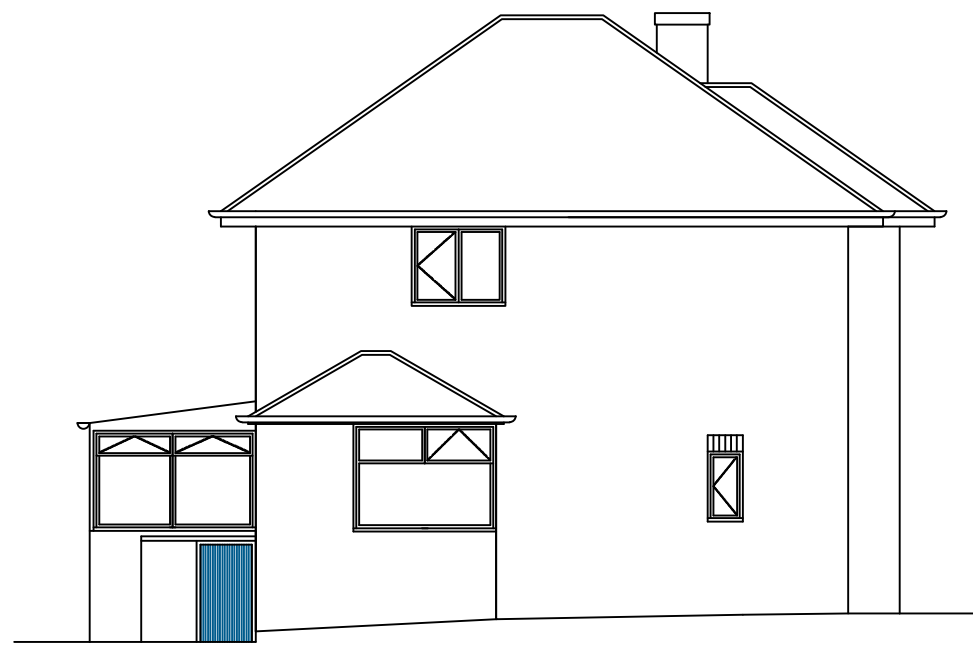

EXISTING SIDE ELEVATION
SCALE 1:100




EXISTING FRONT ELEVATION
SCALE 1:100

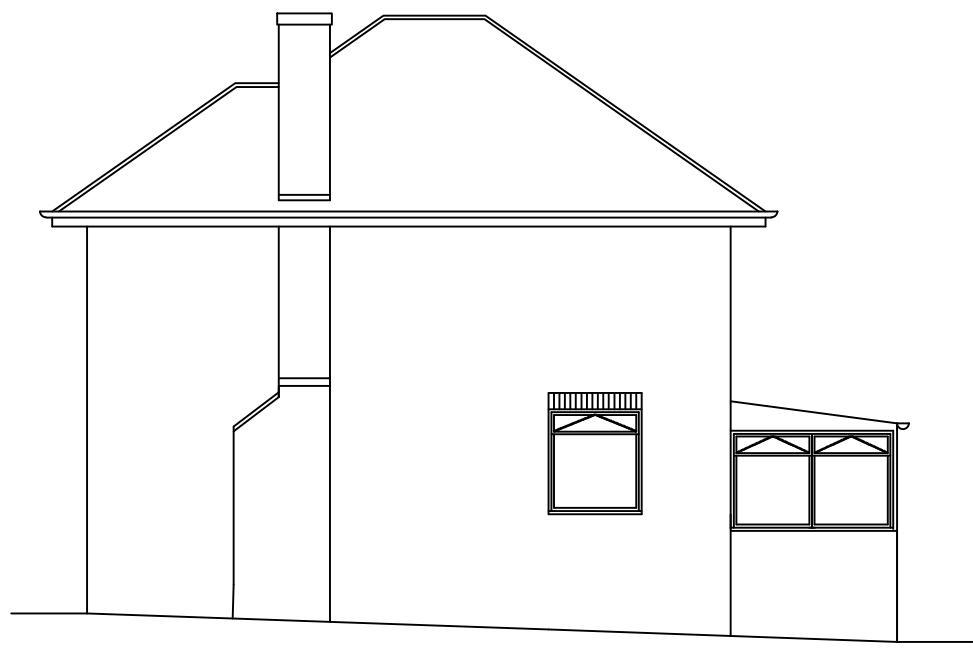


EXISTING SIDE ELEVATION
SCALE 1:100




EXISTING REAR ELEVATION
SCALE 1:100

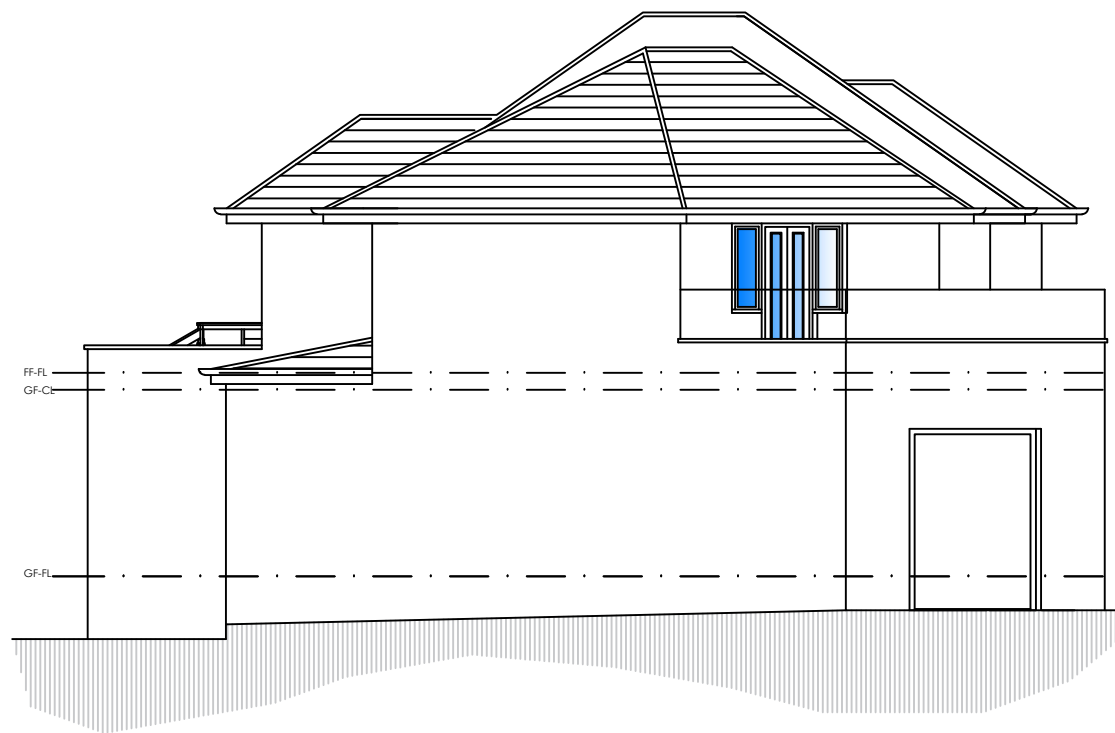


PROPOSED SIDE ELEVATION
SCALE 1:100

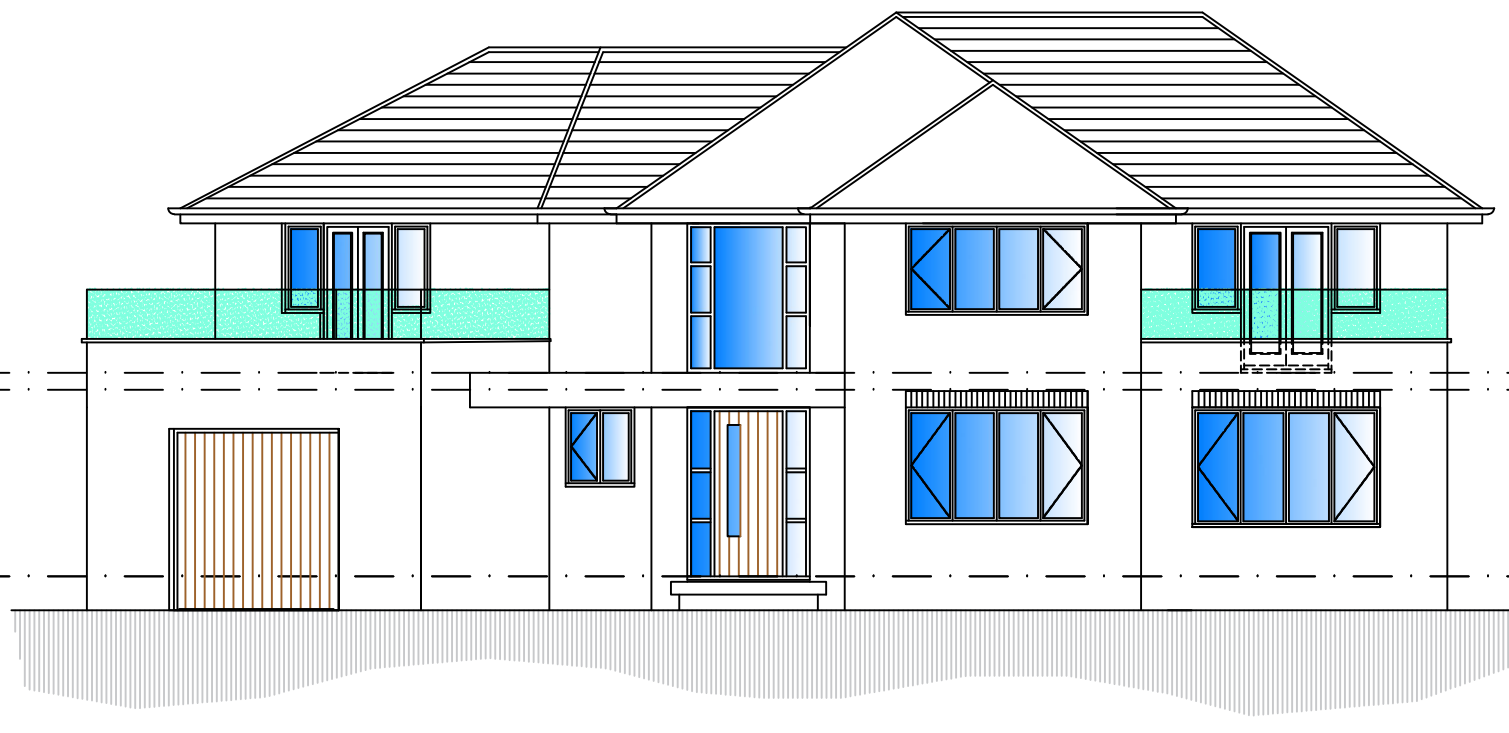


PROPOSED FRONT ELEVATION
SCALE 1:100

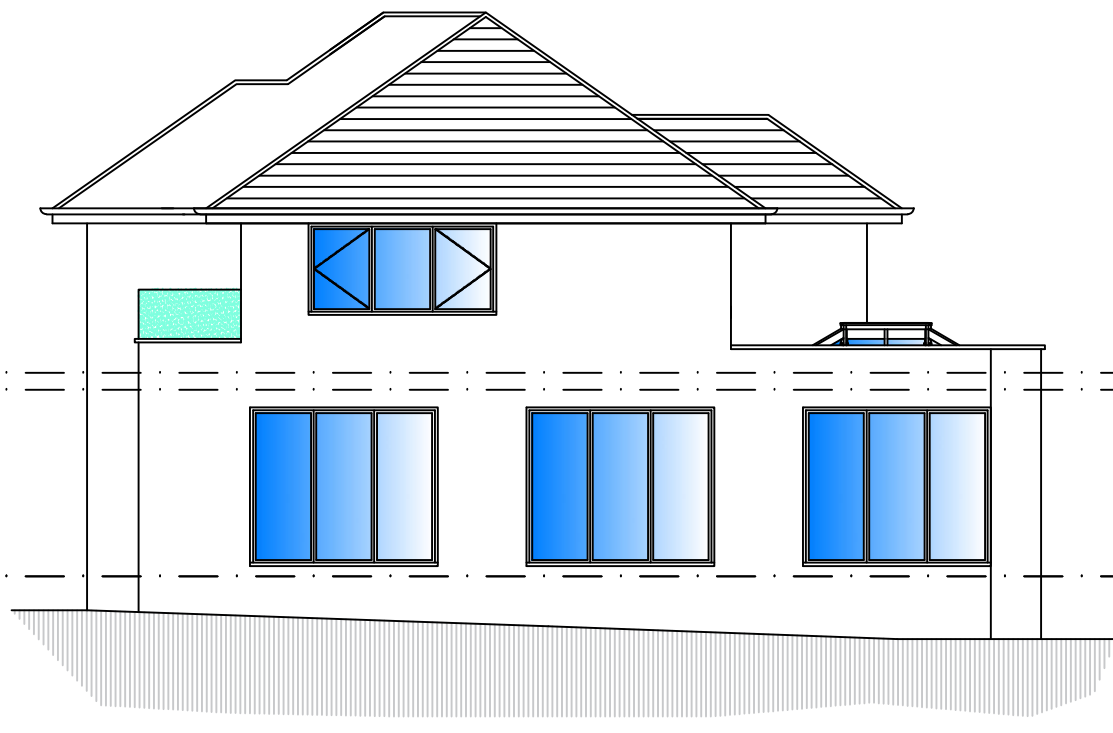


PROPOSED SIDE ELEVATION
SCALE 1:100

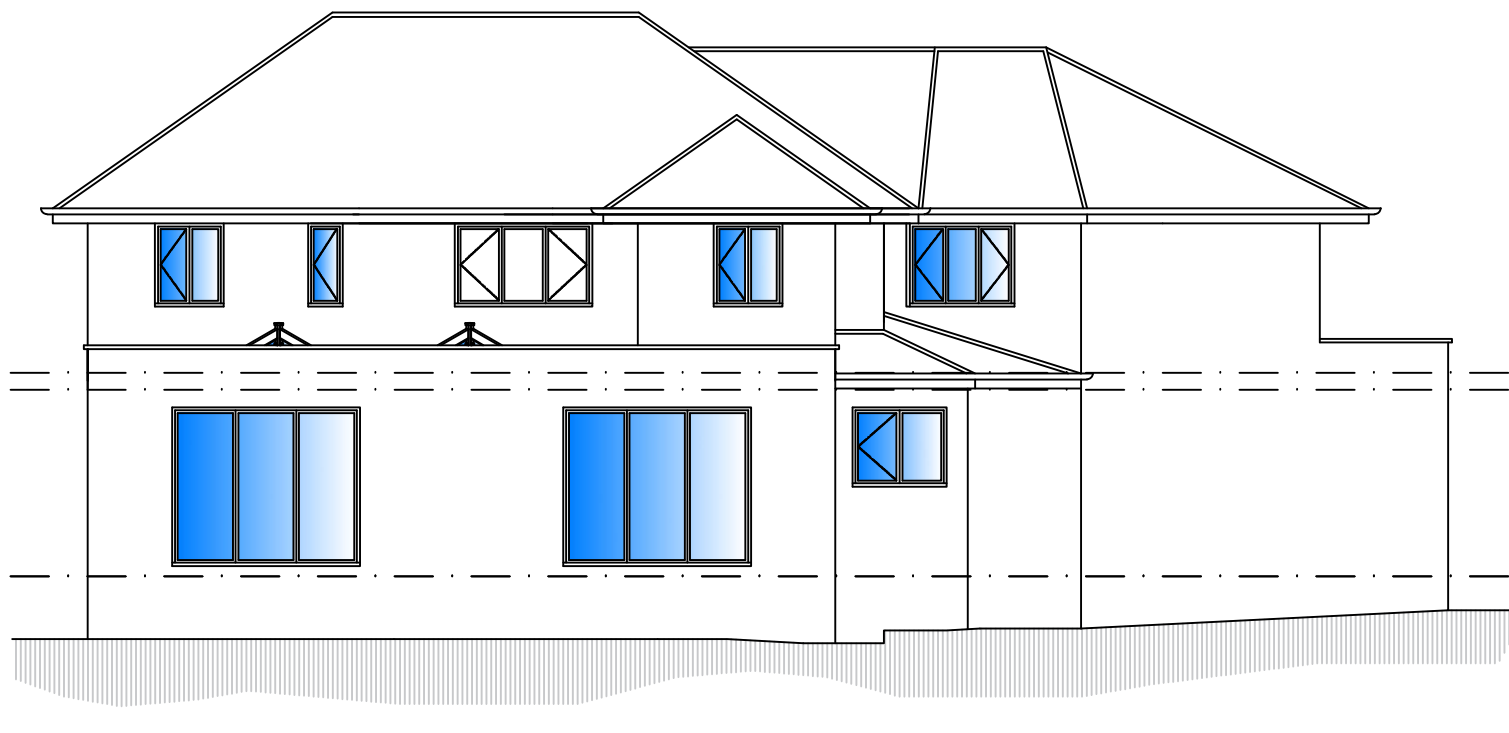


PROPOSED REAR ELEVATION
SCALE 1:100

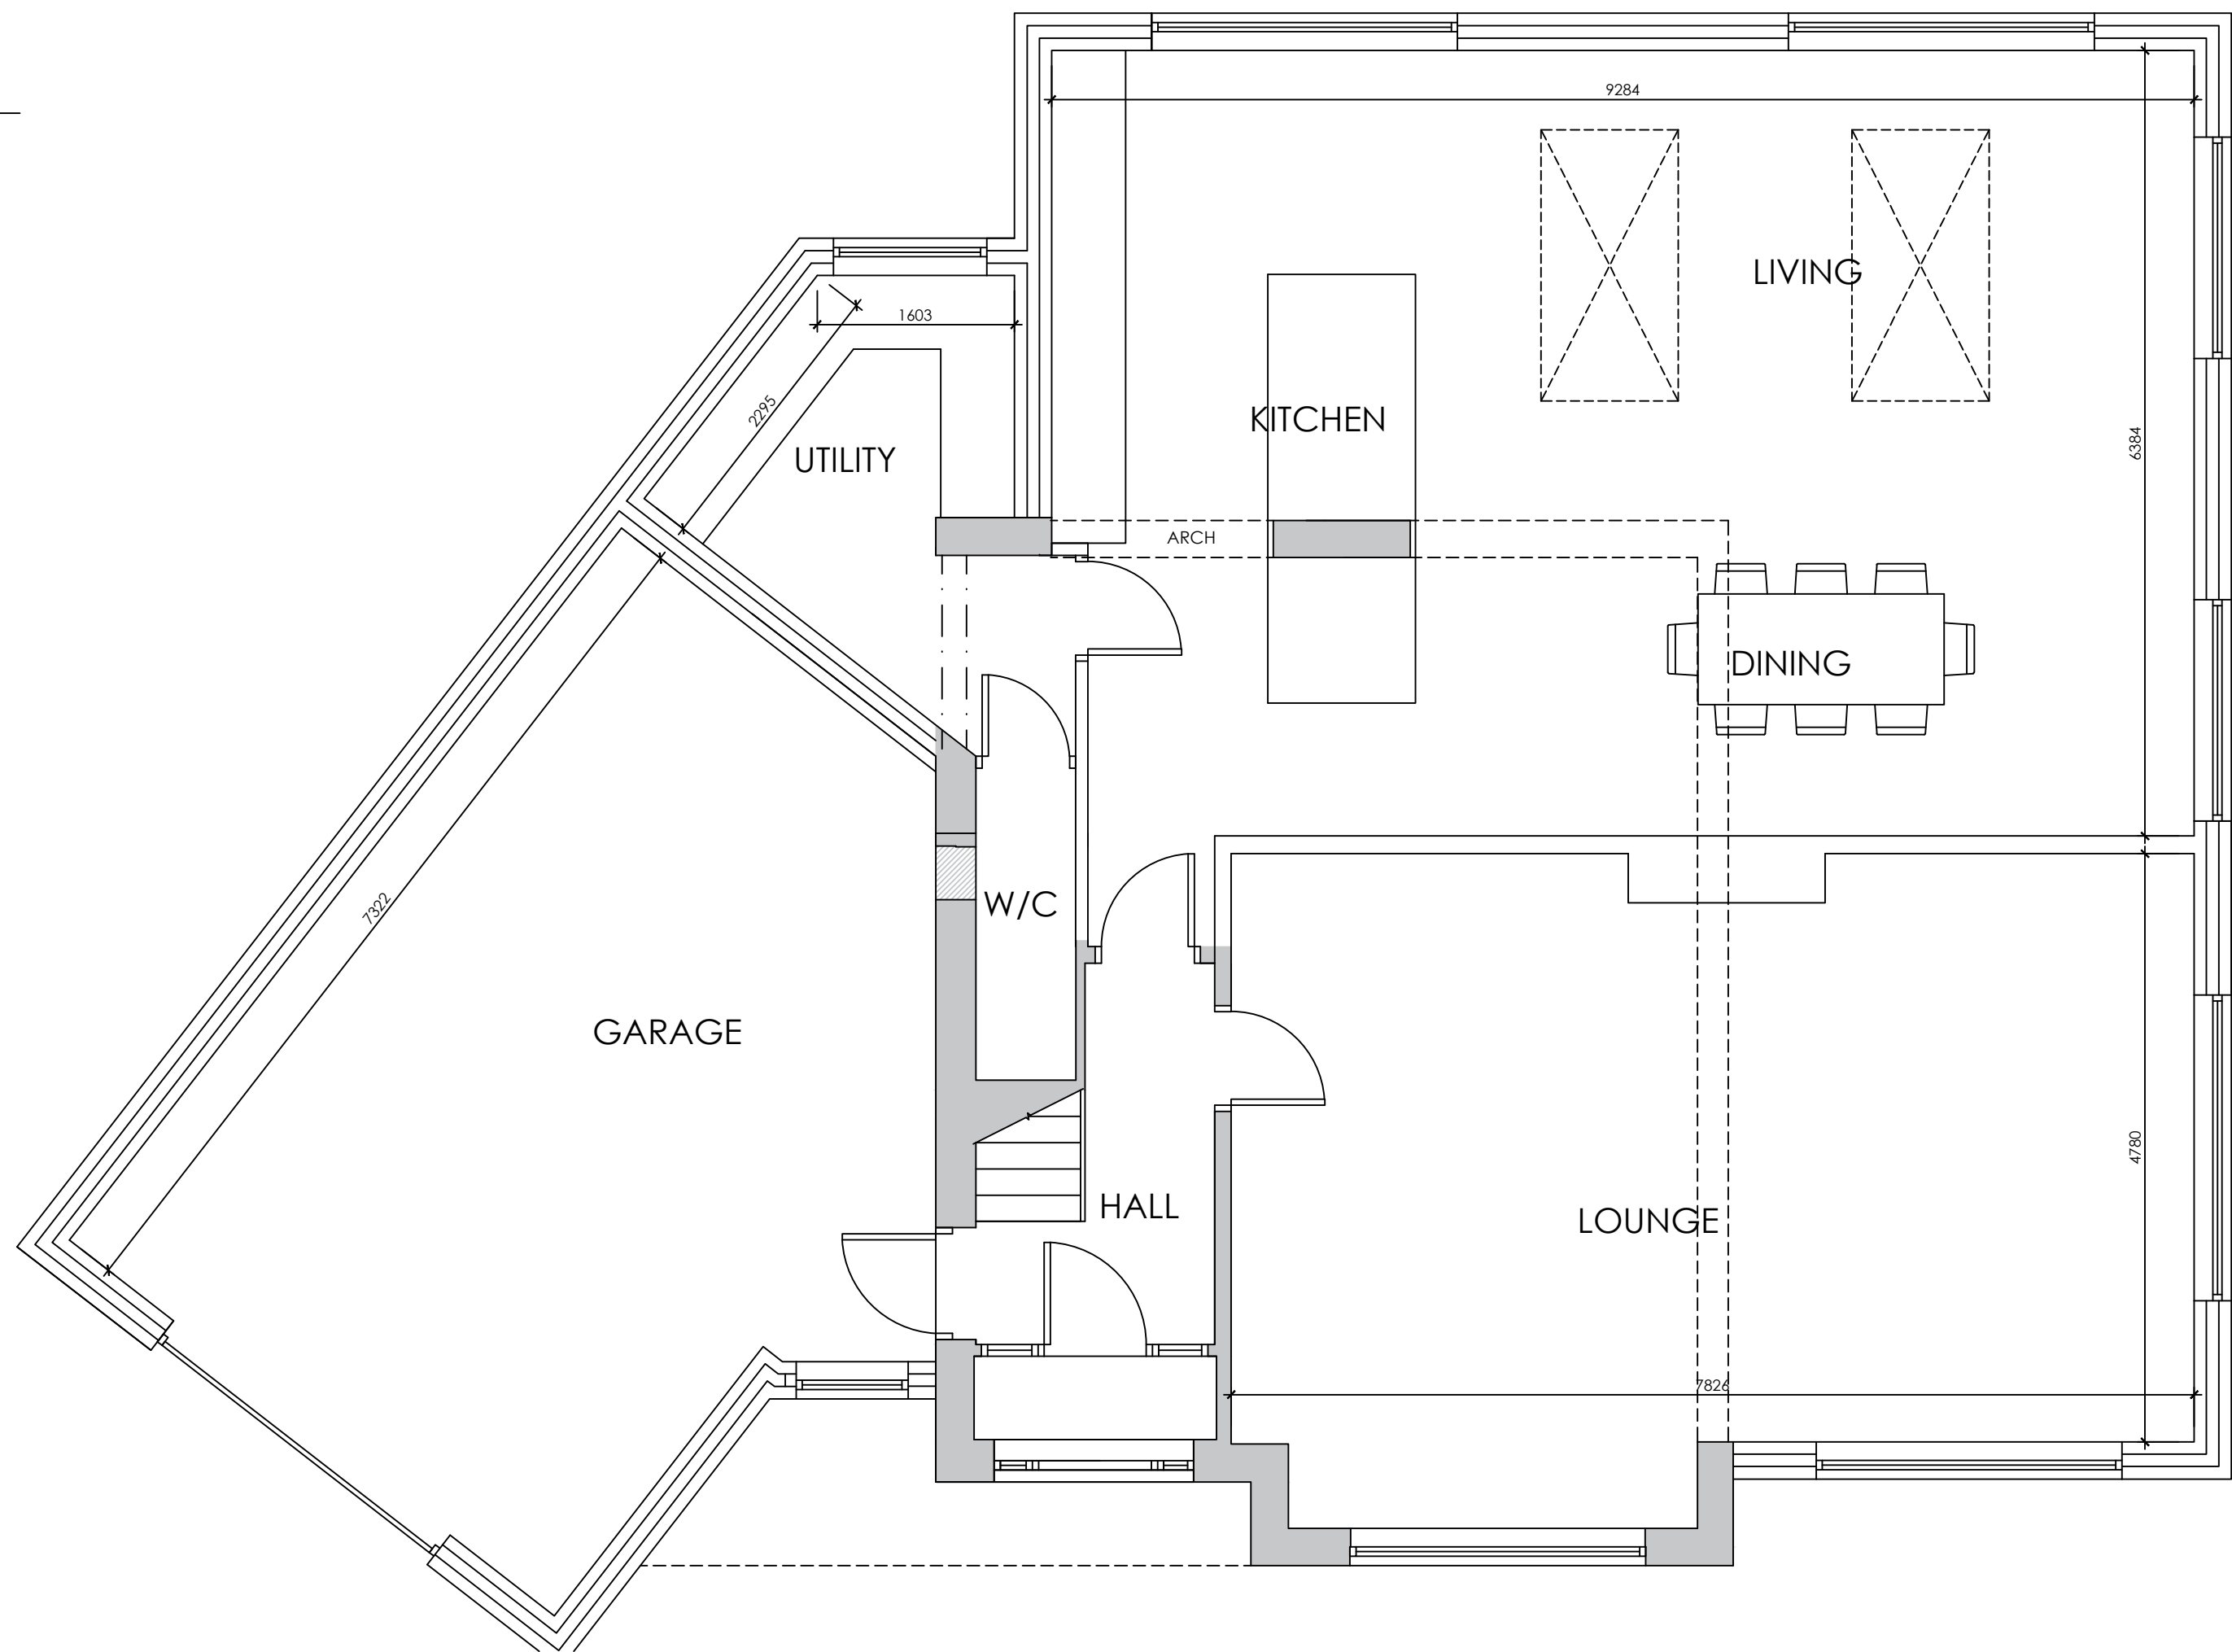

PROPOSED GROUND FLOOR PLAN
SCALE 1:50

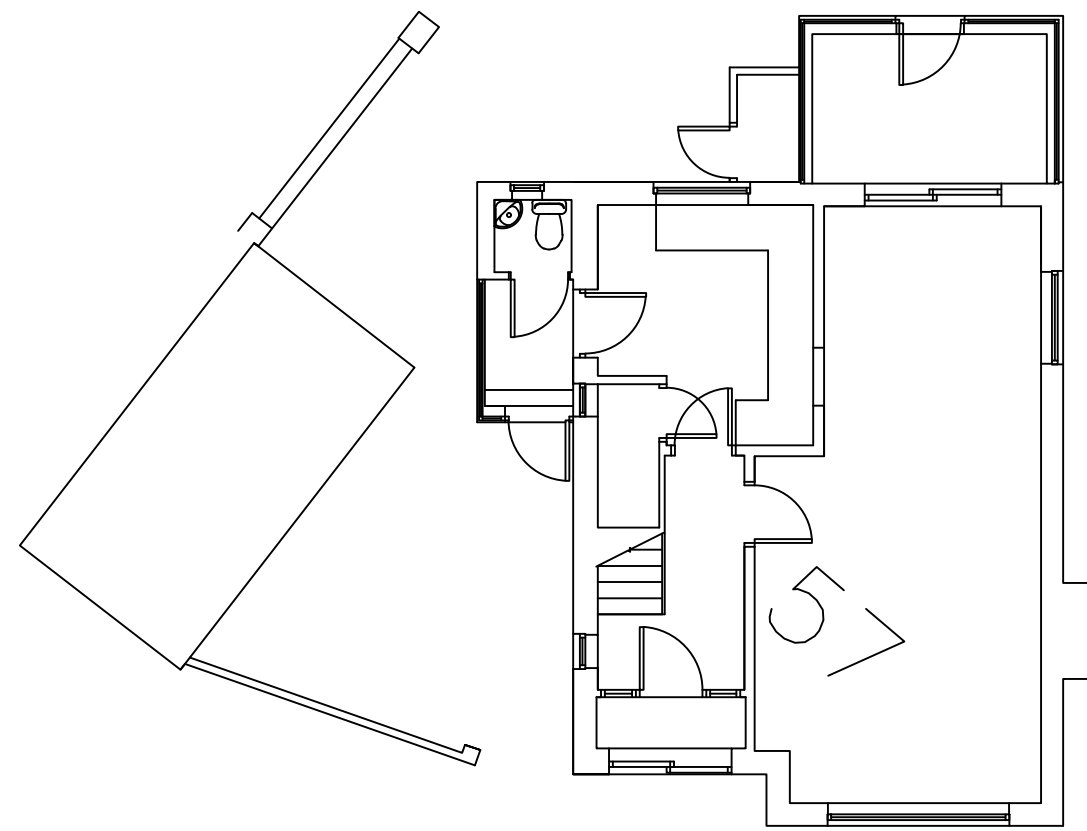

EXISTING GROUND FLOOR PLAN
SCALE 1:100

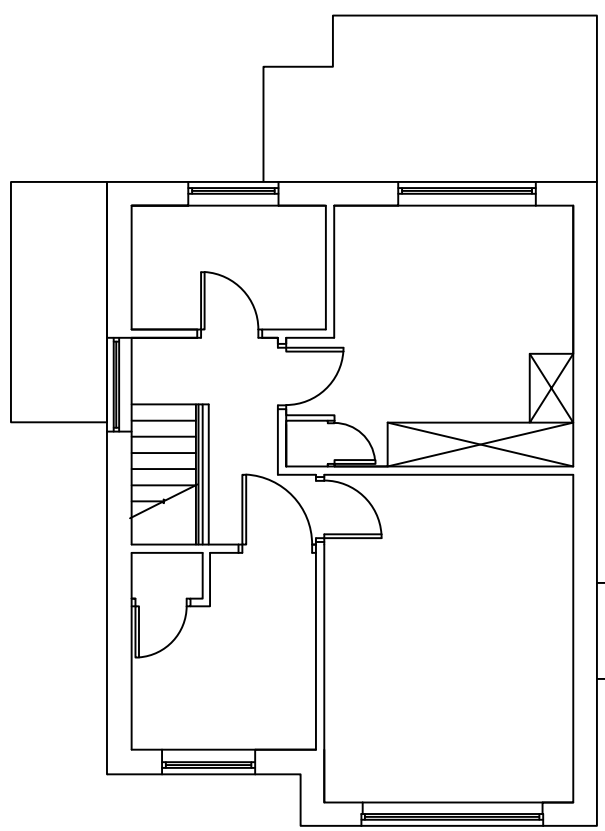

EXISTING FIRST FLOOR PLAN
SCALE 1:100

 White Agus PARTNERSHIP			8 MORSTON BUSINESS PARK, WHALEY ROAD, BARUGH GREEN, BARNSELEY, S75 1HQ			Phone: 01226 208482 Fax: 01226 283030 Email: info@whiteaguspartnership.co.uk Web: www.whiteaguspartnership.co.uk																																						
ARCHITECTURAL SERVICES AND SURVEYORS	
Project. PROPOSED EXTENSION AT 57 INTAKE LANE BARNSELEY, S75 2HX					Client. MR DUNLAVEY																																							
Drawing Title. PLANS & ELEVATIONS					Date. APRIL 2017		Scale. 1:50 @ A1																																					
					Ref. 17-002		Dwg. No. 01																																					
							Rev. C																																					
<table><tr><th>Date</th><th>Suffix</th><th>Description</th><th>Date</th><th>Suffix</th><th>Description</th><th colspan="3"></th></tr><tr><td>24/04/2017</td><td>A</td><td>REVISED TO CLIENT REQUIREMENTS</td><td></td><td></td><td></td><td colspan="3"></td></tr><tr><td>26/04/2017</td><td>B</td><td>REVISED TO CLIENT REQUIREMENTS</td><td></td><td></td><td></td><td colspan="3"></td></tr><tr><td>27-04-2017</td><td>C</td><td>REVISED TO CLIENT REQUIREMENTS</td><td></td><td></td><td></td><td colspan="3"></td></tr></table>									Date	Suffix	Description	Date	Suffix	Description				24/04/2017	A	REVISED TO CLIENT REQUIREMENTS							26/04/2017	B	REVISED TO CLIENT REQUIREMENTS							27-04-2017	C	REVISED TO CLIENT REQUIREMENTS						
Date	Suffix	Description	Date	Suffix	Description																																							
24/04/2017	A	REVISED TO CLIENT REQUIREMENTS	
26/04/2017	B	REVISED TO CLIENT REQUIREMENTS	
27-04-2017	C	REVISED TO CLIENT REQUIREMENTS	